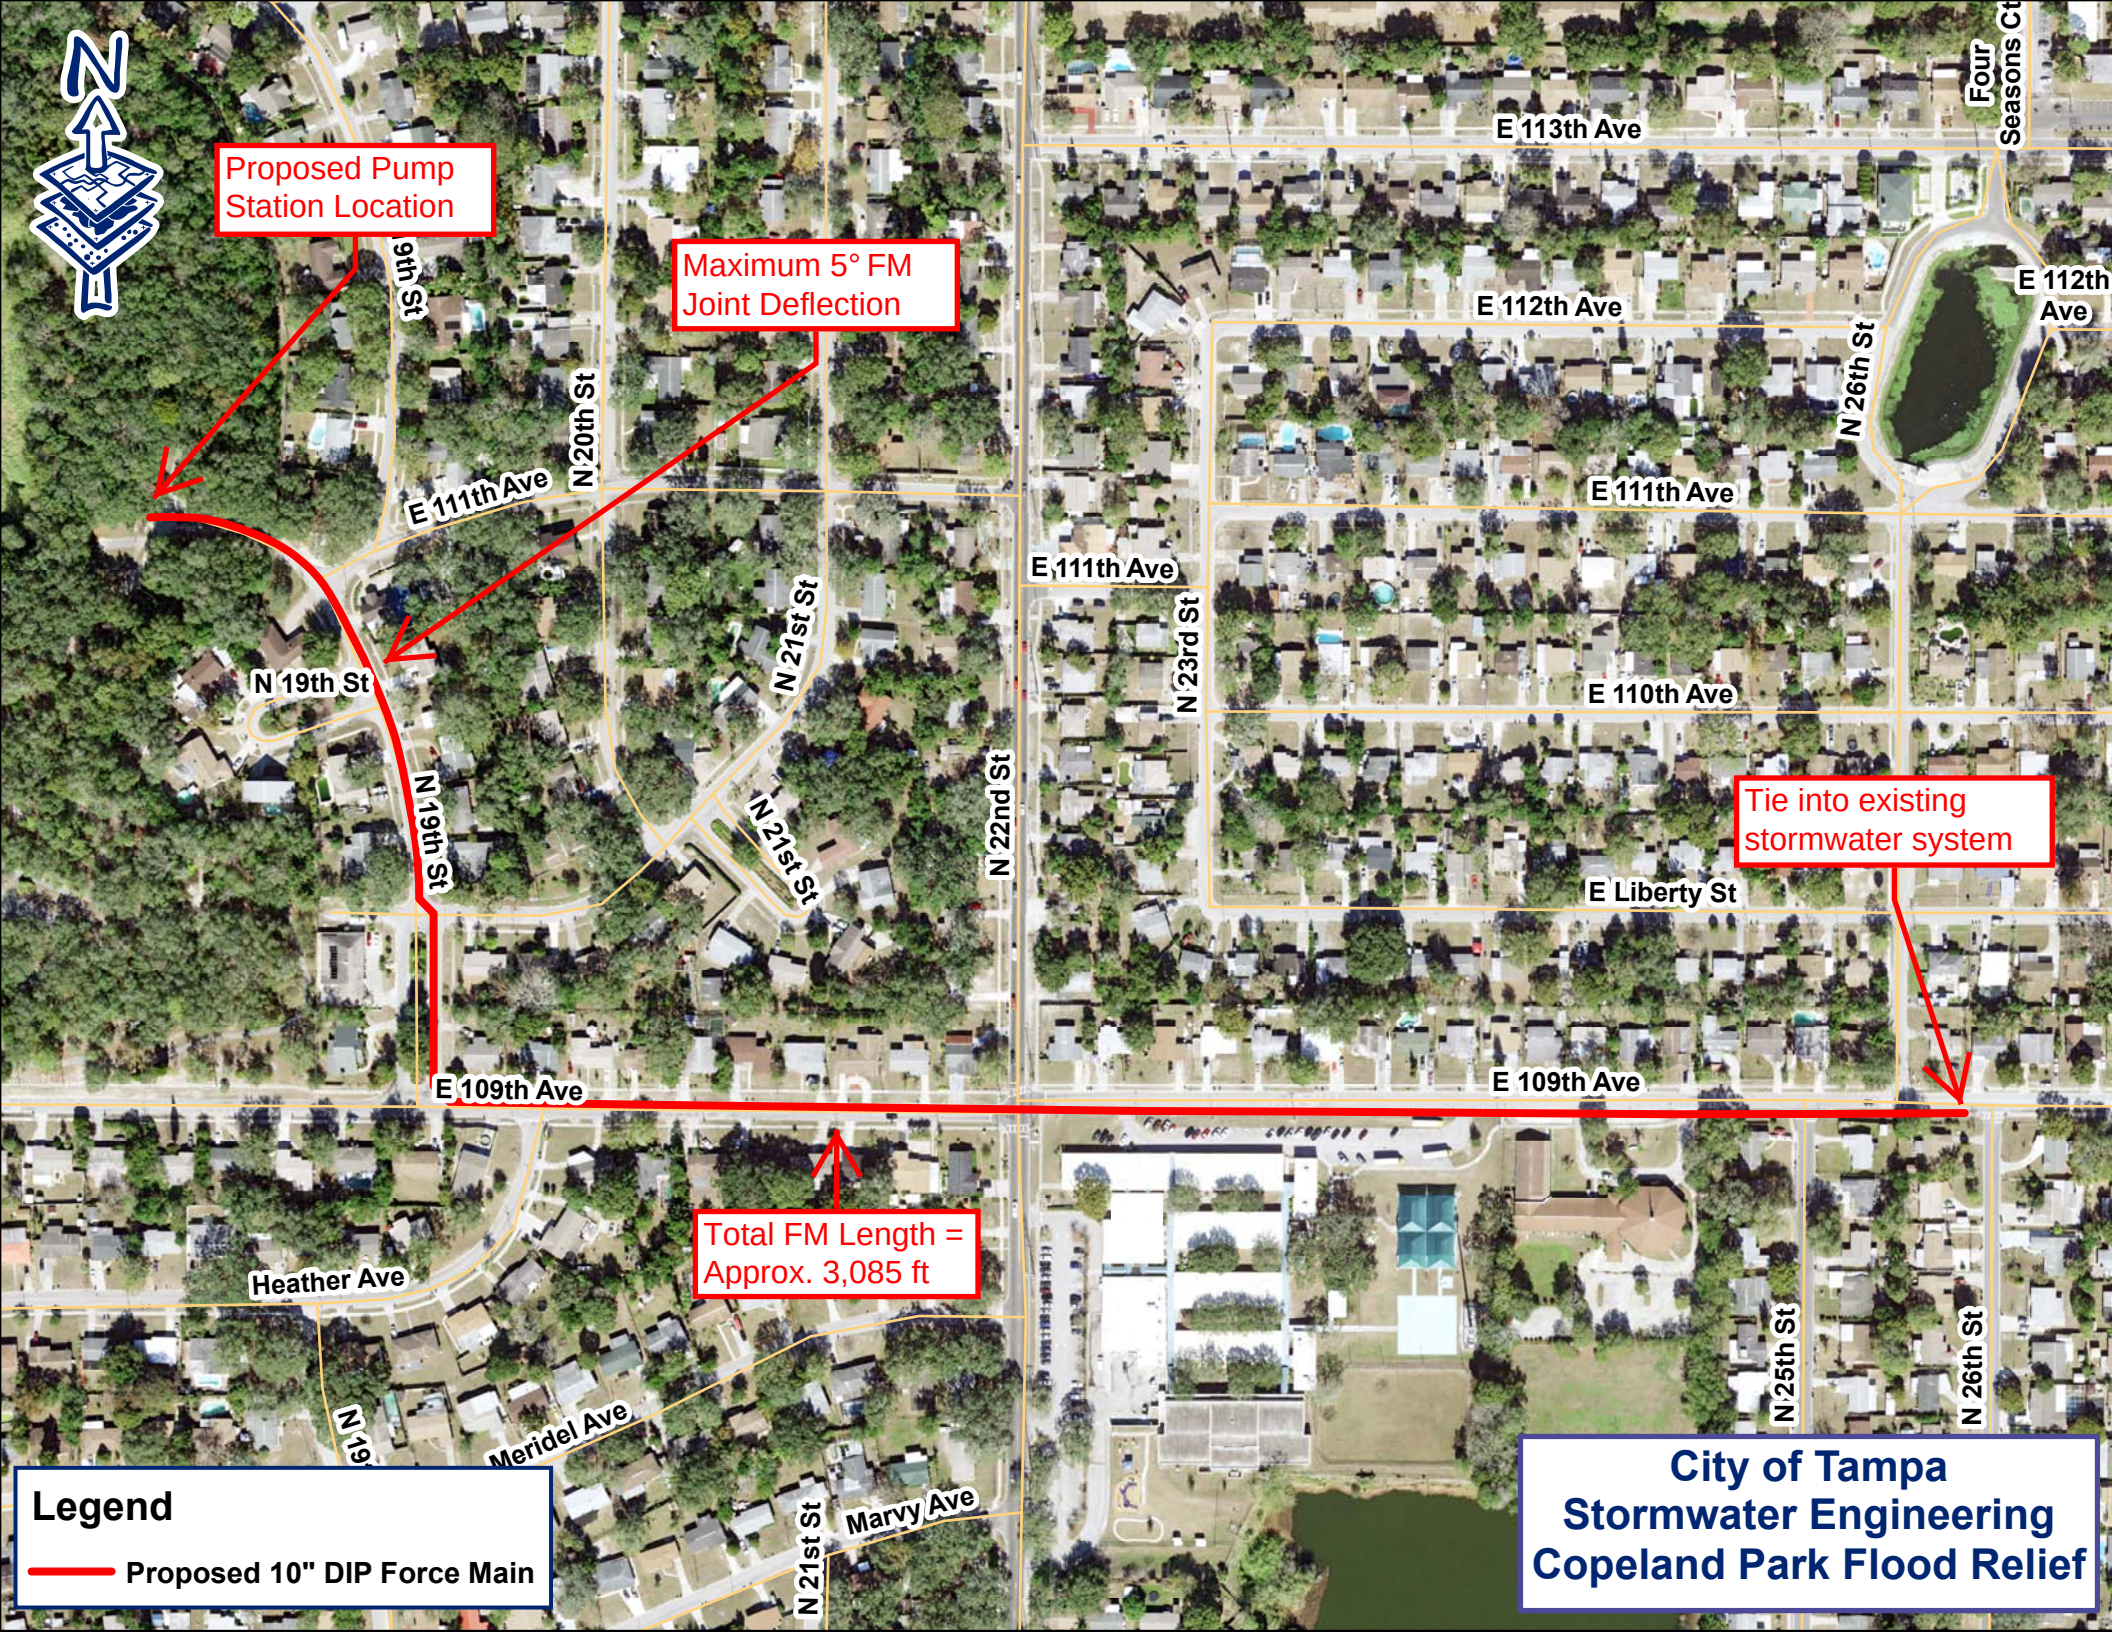
Proposed Pump Station Location
Maximum 5° FM Joint Deflection
Tie into existing stormwater system
Total FM Length = Approx. 3,085 ft
E 113th Ave
E 112th Ave
E 111th Ave
E 110th Ave
E 109th Ave
E Liberty St
Four Seasons Ct
E 112th Ave
N 26th St
N 20th St
N 21st St
N 22nd St
N 23rd St
N 19th St
N 25th St
Heather Ave
Meridel Ave
Marvy Ave
Legend
Proposed 10" DIP Force Main
City of Tampa
Stormwater Engineering
Copeland Park Flood Relief