CITY OF TAMPA, FLORIDA

TOPOGRAPHIC SURVEY REPORT FOR

Contract 27-C-00004 Lantana-Poinsettia Stormwater Pumping Station Replacement

This survey for the referenced projects come from uncontrolled sources and do not conform to WCAG 2.1 at level AA. Individuals with disabilities seeking assistance with the individual project plans or specifications should e-mail Contractadministration@tampagov.net.

City of Tampa

Contract Administration Department

Tampa Municipal Office Building

306 E Jackson Street #280A4N Fourth Floor

Tampa, Florida 33602

OCTOBER 2026


SECTION 18 TOWNSHIP 28 SOUTH RANGE 19 EAST

CITY OF TAMPA HILLSBOROUGH COUNTY FLORIDA

GRAPHIC SCALE

30 0 15 30 60

(IN FEET)
1 inch = 30 ft.

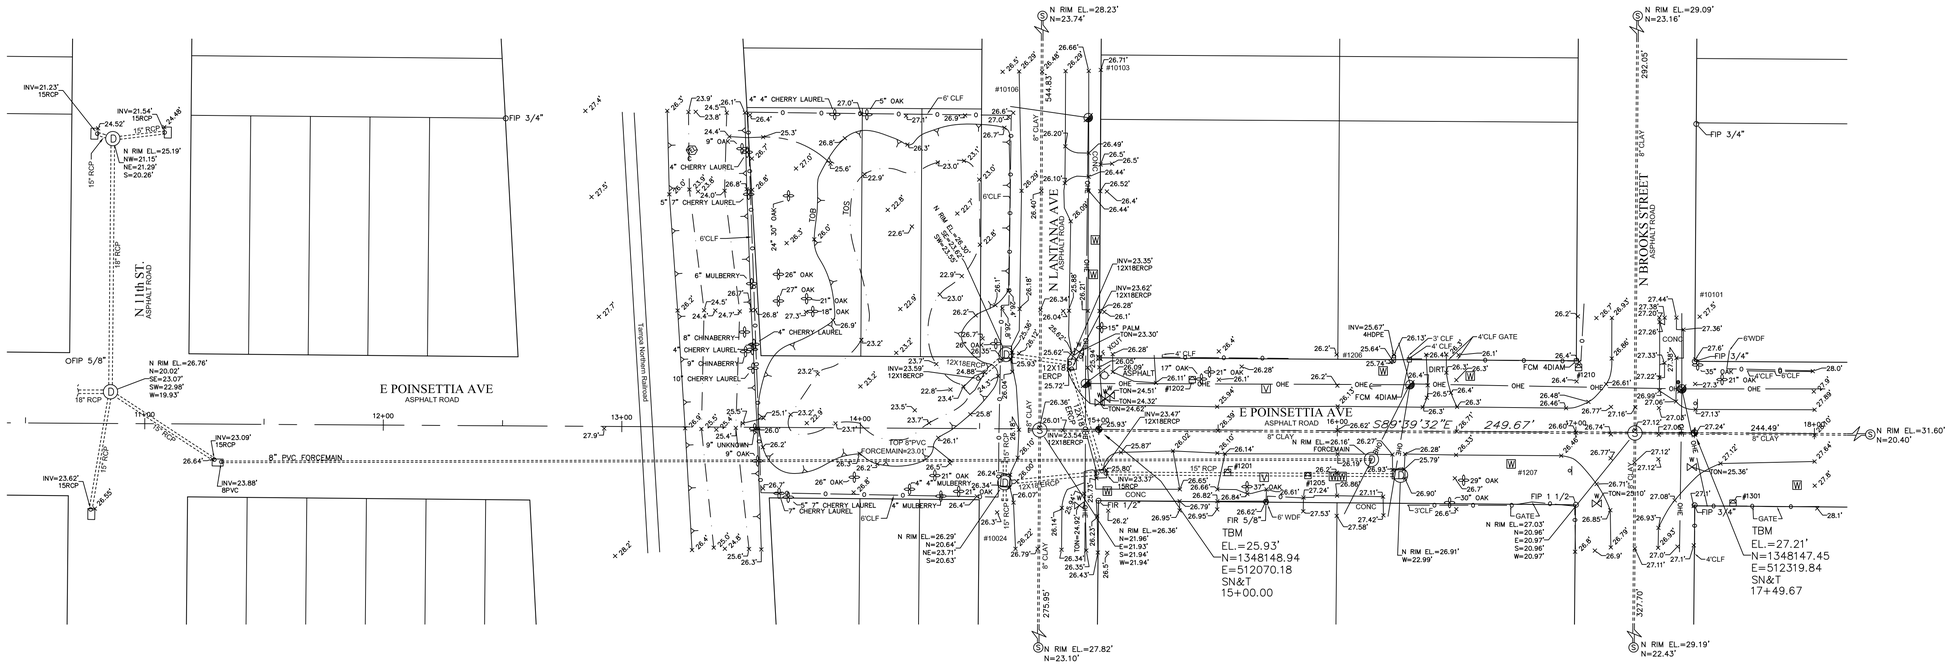

LEGEND

NOT TO SCALE

FND	FOUND
FCIR	FOUND CAPPED IRON ROD (SIZE NOTED)
FCM	FOUND CONCRETE MONUMENT (SIZE NOTED)
FIP	FOUND IRON PIPE (SIZE NOTED)
FIR	FOUND IRON ROD (SIZE NOTED)
FN&D	FOUND NAIL & BRASS DISK
FPP	FOUND PINCHED PIPE (SIZE NOTED)
FRRS	FOUND RAILROAD SPIKE
SCIR	SET 1/2" CAPPED IRON ROD "LB 4513"
SN&T	SET NAIL & TIN
LB	LICENSED BUSINESS
PLS	PROFESSIONAL LAND SURVEYOR
(C)	CALCULATED
(R)	RECORDED
PB	PLAT BOOK
PG	PAGE
BFP	BACKFLOW PREVENTER
DCV	DOUBLE CHECK VALVE
FFE	FINISH FLOOR ELEVATION
INV	INVERT
ORB	OFFICIAL RECORDS BOOK
R/W	RIGHT OF WAY
TBM	TEMPORARY BENCHMARK
TOB	TOP OF BANK
TOS	TOE OF SLOPE
A/C	AIR CONDITIONER
BWF	BARB WIRE FENCE
CLF	CHAIN LINK FENCE
WDF	WOOD PANEL FENCE
CMP	CORRUGATED METAL PIPE
DIP	DUCTILE IRON PIPE
ERCP	ELLIPTICAL REINFORCED CONCRETE PIPE
HDPE	HIGH DENSITY POLYETHYLENE PIPE
PVC	POLYVINYL CHLORIDE PIPE
VCP	VITRIFIED CLAY PIPE
RCP	REINFORCED CONCRETE PIPE
MES	MITERED END SECTION
FOC	FIBER OPTIC CABLE
OHW	OVERHEAD WIRES
TRAN	TRANSFORMER
TP IR	TRAVERSE POINT IRON ROD
TP SN	TRAVERSE POINT SET NAIL
R	RADIUS
L	ARC LENGTH
Δ	DELTA ANGLE
CB	CHORD BEARING
C	CHORD LENGTH
EL	ELEVATION
CONC	CONCRETE
-CTV-	PAINT OR FLAG MARKING UG CABLE TELEVISION LINE
-E-	PAINT OR FLAG MARKING UG ELECTRIC
-FOC-	PAINT OR FLAG MARKING UG FOC
-G-	PAINT OR FLAG MARKING UG GAS LINE
-RCW-	PAINT OR FLAG MARKING UG RECLAIMED WATER
-S-	PAINT OR FLAG MARKING UG SANITARY SEWER
-T-	PAINT OR FLAG MARKING UG TELEPHONE LINE
-VZ-	PAINT OR FLAG MARKING UG VERIZON LINE
-W-	PAINT OR FLAG MARKING UG WATER LINE
	BENCHMARK
	BOLLARD/POST
ATV	BURIED CATV MARKER POST
TV	CABLE TV BOX
	CONCRETE LIGHT POLE
	CONCRETE UTILITY POLE
	CLEANOUT
	DECORATIVE LIGHT
E	ELECTRIC BOX
E	ELECTRIC MANHOLE
E	ELECTRIC METER
FO	FIBER OPTIC CABLE BOX
	FIRE HYDRANT
FDC	FIRE DEPARTMENT CONNECTION
GM	GAS MARKER POST
GAS	GAS METER/REGULATOR
GAS	GAS VALVE
GT	GREASE-TRAP MANHOLE
	GUY WIRE
	IRRIGATION CONTROL VALVE
	MAIL BOX
	METAL LIGHT POLE
MW	MONITOR WELL
RW	RECLAIMED WATER METER BOX
RW	RECLAIMED WATER VALVE
	ROOF DRAIN
S	SANITARY MANHOLE
	SANITARY VALVE
	SIGN
	SOIL BORING LOCATION
D	STORM OR DRAINAGE MANHOLE
	STREET LIGHT ACCESS BOX
T	TELECOMMUNICATIONS MANHOLE
	TELEPHONE BOX
	TELEPHONE LINE MARKER POST
	TRAFFIC SIGNAL ACCESS BOX
	TRAFFIC SIGNAL POLE
V	VERIZON ACCESS BOX
W	WATER MANHOLE
	WATER VALVE
W	WATER METER BOX
W	WELL
	WOOD LIGHT POLE
	WOOD UTILITY POLE

NOTES:
1. NO UNDERGROUND INSTALLATIONS OR IMPROVEMENTS HAVE BEEN LOCATED EXCEPT AS SHOWN.
2. NO INSTRUMENTS OF RECORD REFLECTING EASEMENTS, RIGHT OF WAY AND/OR OWNERSHIP WERE FURNISHED TO THIS SURVEYOR EXCEPT AS SHOWN.
3. THIS SURVEY DOES NOT REFLECT OR DETERMINE OWNERSHIP.
4. USE OF THIS SURVEY BY ANYONE OTHER THAN THOSE PREPARED FOR WILL BE THE RE-USERS SOLE RISK WITHOUT LIABILITY TO THE SURVEYOR.
5. THERE MAY BE ITEMS DRAWN OUT OF SCALE TO GRAPHICALLY SHOW THEIR LOCATION.
6. THE SURVEY WAS PREPARED WITHOUT THE BENEFIT OF A CURRENT TITLE COMMITMENT AND IS SUBJECT TO EASEMENTS, RIGHTS-OF-WAY AND SIMILAR MATTERS OF TITLE.
7. NOT VALID WITHOUT THE SIGNATURE AND THE ORIGINAL RAISED SEAL OF A FLORIDA LICENSED SURVEYOR AND MAPPER.
8. THE HORIZONTAL DATUM IS TIED TO THE FLORIDA STATE PLANE COORDINATE SYSTEM (GRID), WEST ZONE NORTH AMERICAN DATUM 1983, ADJUSTMENT 2011.
9. ELEVATIONS SHOWN HEREON ARE IN FEET AND REFER TO THE NORTH AMERICAN VERTICAL DATUM OF 1988. (N.A.V.D.) REFERENCE BENCHMARK No.1: HV-02 0227 ELEVATION = 36.12''.
10. THIS SURVEY IS FOR TOPOGRAPHIC PURPOSES AND IS NOT A BOUNDARY SURVEY.
11. BEARINGS AND DISTANCES ARE MEASURED UNLESS OTHERWISE NOTED.

No.	Date	DESCRIPTION	BY
4			
3			
2			
1			

Revisions

Project No. 18090

Page Book 291 Page 56

CREW CHIEF DMC
CHECKED BY KKM
DRAWN BY NVN

TOPOGRAPHIC SURVEY
LANTANA POINSETTIA AVENUE

PREPARED FOR: CITY OF TAMPA

SURVEYOR'S CERTIFICATE
I hereby certify that this survey was prepared under my RESPONSIBLE CHARGE on the date(s) shown, and meets the STANDARDS OF PRACTICE set forth by the FLORIDA BOARD OF PROFESSIONAL SURVEYORS AND MAPPERS in CHAPTER 5J-17 FLORIDA ADMINISTRATIVE CODE pursuant to Section 472.027, FLORIDA STATUTES.
NOT VALID WITHOUT THE SIGNATURE AND ORIGINAL RAISED SEAL OF A FLORIDA LICENSED SURVEYOR AND MAPPER.

11/29/2018
DATE OF FIELD SURVEY

KYLE McCLUNG, LS 7177

SUNCOAST LAND SURVEYING, Inc.
111 FOREST LAKES BOULEVARD
OLDSMAR, FLA. 34677
BOUNDARY - TOPOGRAPHIC - CONSTRUCTION STAKEOUT
PH: (813) 854-1342 SLSURVEY@TAMPABAY.RR.COM
LB 4513