WEST TAMPA CRA ALLEYWAY ACTION PLAN

A blueprint for the future of the alleyways in West Tampa.

October 2025

City of Tampa Florida

TAMPACRA

Acknowledgments

City of Tampa

City Council
Code Enforcement Department
Community Redevelopment Agency
Legal Department
Mobility Department
Planning Department
Police Department
Solid Waste Department
Stormwater Department

Project Consultant

Kimley-Horn and Associates, Inc.

West Tampa Community Advisory Committee (CAC)

Joseph Robinson, Chair
Carlos Ramirez, Vice Chair
Shemeka Archer-Grundy
Benjamin (Heem) Baisden
Michael Braccia
David Iloanya
Delphine Jones
Jeanette La Russa-Fenton
Cynthia Maloney
Sandra Sanchez
Walter Smith II
Janice Williams
Emanual (Bobby) Wilson
Tina Young

TABLE OF CONTENTS

Introduction 4
Existing Conditions 12
Stakeholder and Community Engagement 22
Alleyway Improvement Alternatives 32
Alleyway Prioritization 54
Implementation 82

SECTION 1

INTRODUCTION

The purpose and benefits of an alleyway action plan.

Purpose

The purpose of the West Tampa CRA Alleyway Action Plan is to develop a long-term vision and implementation plan for improving the alleyway network within the West Tampa Community Redevelopment Area (CRA), as shown in **Figure 1.** The West Tampa Community Redevelopment Agency funded this Action Plan and is a collaborative effort between City of Tampa staff and the West Tampa Community Redevelopment Agency. The proposed recommendations will be used to guide alleyway improvements and design.

As new development occurs, the West Tampa Overlay works in conjunction with the zoning and building regulations to promote the vision for West Tampa and encourage development that:

- Creates a sense of interest
- Promotes a physically attractive and functionally integrated environment
- Ensures compatibility with pedestrian access and safety by minimizing conflict points with vehicles
- Minimizes driveway proliferation and prioritizes safety for pedestrians by limiting conflict points between vehicles and pedestrians

Figure 1. Study Area Map

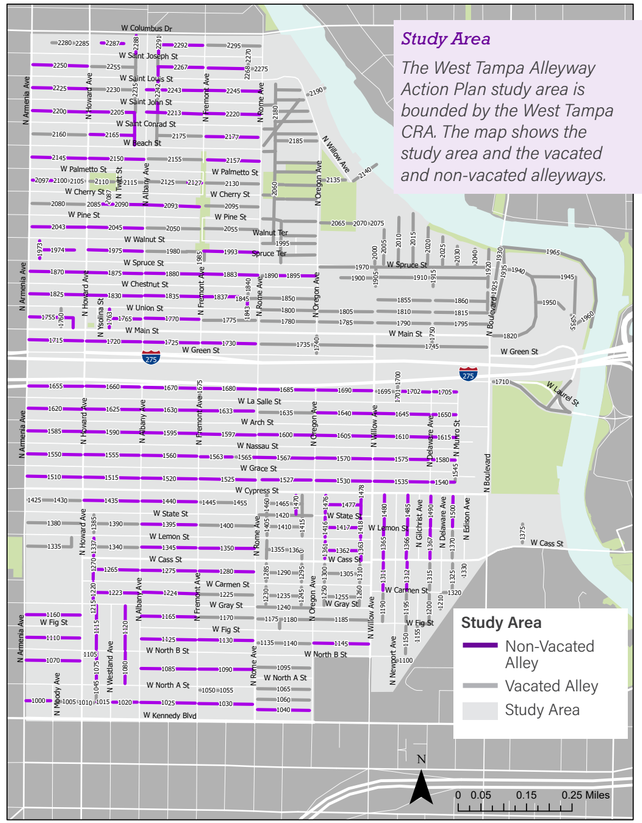

Goals

The City of Tampa and the West Tampa CRA understand the importance of maintaining and preserving the alleyway network and historic development pattern of West Tampa while balancing current economic markets and development opportunities. The overall vision of the Alleyway Action Plan is to preserve the historic development pattern, and maintain and improve the alleyway network in West Tampa.

The West Tampa neighborhood is experiencing a high volume of redevelopment, particularly for multi-family and single-family residential properties. Much of the older housing stock and structures utilize the existing alleyway network with vehicular access and garages abutting the alleyways. The West Tampa Overlay District requires parking and access for new construction to be located from the alleyways. In some cases, alleyways are poorly maintained making this requirement burdensome to redevelopment. This Alleyway Action Plan describes the benefits of an alleyway network and identifies recommendations and strategies to achieve the overall vision to maintain and improve the alleyway network.

The primary goals of the West Tampa Alleyway Action Plan are listed to the right.

Connection to the Comprehensive Plan

Alleyways play a crucial role in the development pattern of the City. The importance of alleyways, and the future of alleyways, is established in the City's Comprehensive Plan:

- LU Policy 4.4.6: Recognize the significant design role of alleys in defining the character of traditional Tampa neighborhoods with regard to access and building orientation.
- LU Policy 15.3.2: Where feasible, parking areas, garages, and carports should consider access from an alley or private access road.
- LU Policy 19.1.4: Promote the use of alleys for vehicular access to accessory buildings by adopting transportation standards that enable property owners to develop in a manner consistent with historic districts.
- MBY Policy 1.5.1: Ensure that the historic grid, including streets, alleys and right of ways, are preserved in form and function.

West Tampa Alleyway Action Plan Goals

1

Develop an inventory and database of alleyway locations, status, and conditions.

2

Ensure uniform application of the City code and alleyway standards in the West Tampa CRA.

3

Ensure required alleyway improvements have a nexus to a legitimate public purpose.

4

Develop standards for alternative alleyway surfaces and uses.

5

Identify priority alleyways for potential CRA-funded capital improvements.

Benefits of Alleyways

A robust alleyway network provides opportunities to address multiple challenges within the built environment. Some of the key opportunities alleyways provide are described below:

Safety - Alleyways increase walkability and pedestrian safety by reducing the need for front driveways which create conflict points between vehicles and pedestrians using the sidewalks.

Connectivity - Alleyways may provide additional pathways for pedestrians and bicyclists.

Stormwater Management - Alleyways may be constructed of permeable pavers and other green infrastructure materials to filter stormwater runoff.

Urban Design - Alleyways allow for parking in the rear of buildings which provides opportunities for architectural elements, space for people, and space for landscaping. Alleyways are also opportunities for additional store frontages, especially along busy roads.

Housing - Alleyways may provide access to Accessory Dwelling Units (ADUs), providing a greater range of housing options in the community, multi-generational housing, or secondary income.

Placemaking - Alleyways provide additional space for public art, green space, community spaces, and commercial space for adjacent businesses like outdoor cafe seating or retail sales.

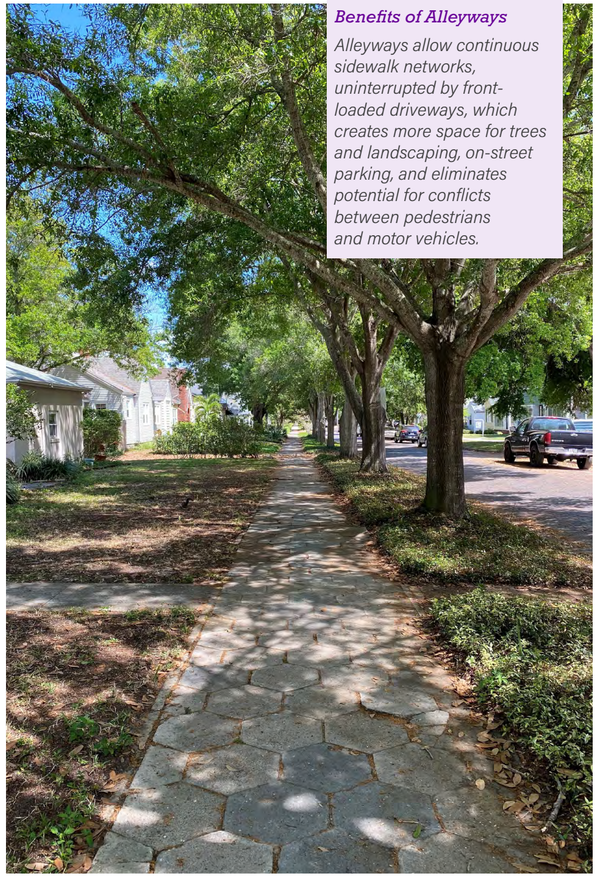

Benefits of Alleyways

Alleyways allow continuous sidewalk networks, uninterrupted by front-loaded driveways, which creates more space for trees and landscaping, on-street parking, and eliminates potential for conflicts between pedestrians and motor vehicles.

History of Alleyways in West Tampa

The original streets and blocks in West Tampa were developed to include a robust alleyway network. Over time, alleyways have been vacated, or vacated with easements, mostly due to redevelopment. The City tracks this information and displays it in plat maps.

The plat maps, shown in **Figures 3 and 4,** indicate the original subdivisions and blocks within West Tampa. These maps also indicate which alleyways have been vacated, vacated with easements, or are not vacated. Shown in **Figure 2,** there are 159 alleyways that have been vacated or vacated with easements and 143 non-vacated alleyways, for a total of 302 original alleyways.

This information was used to determine which alleyways are not vacated and have opportunity for continued use and potential improvements. All non-vacated alleyways were inventoried during the alleyway inventory and as well as most vacated alleyways that were accessible without infringing on private property. The non-vacated alleyways are the focus for the future improvements and vision found in this Plan.

Alleyway Vacation Definitions

Vacated = Legal process where the City formally abandons or terminates the public's right to use an alleyway, reverting the land to the ownership of the abutting property owners.

Vacated with Easements = Alleyway is legally vacated but limited right is given to one or more entities to use or access the land.

Non-Vacated = Alleyway is public right-of-way and is legal to use by the public.

Figure 2. Vacated and Non-Vacated Alleyways Map

Figure 3. Plat Map

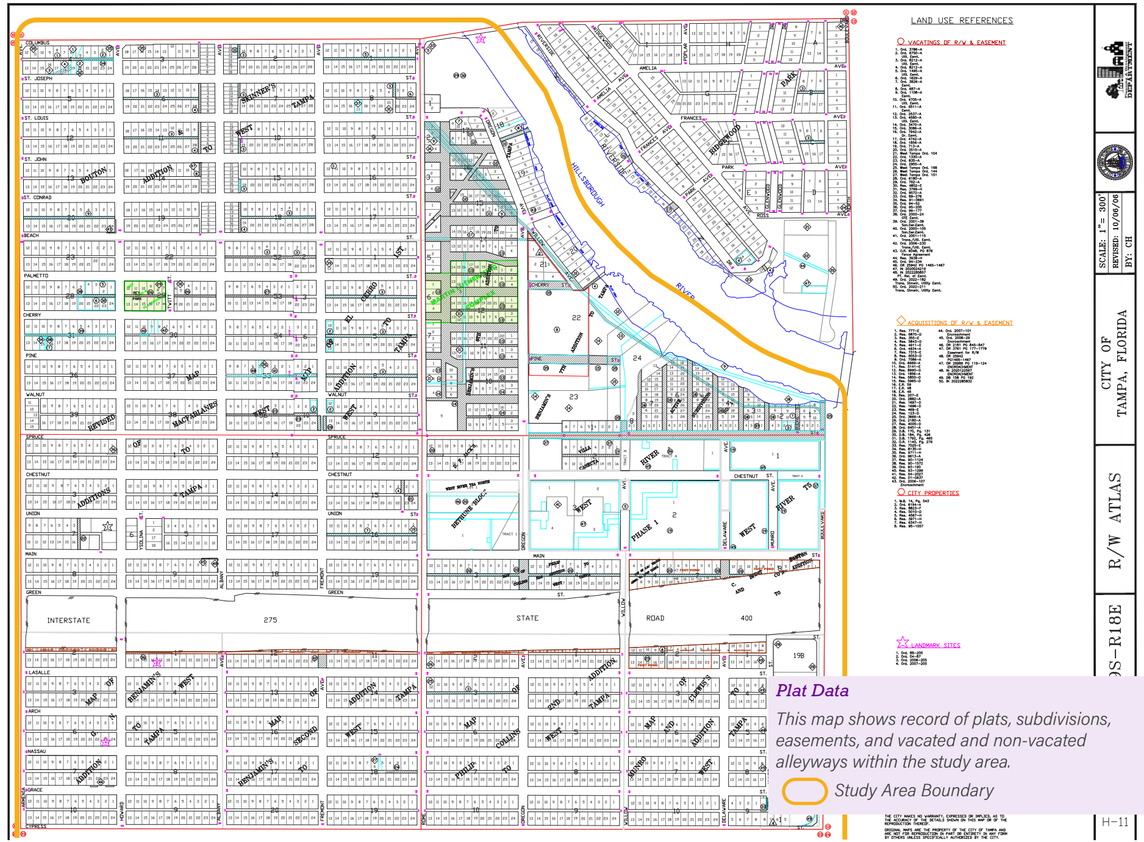

Figure 4. Plat Map

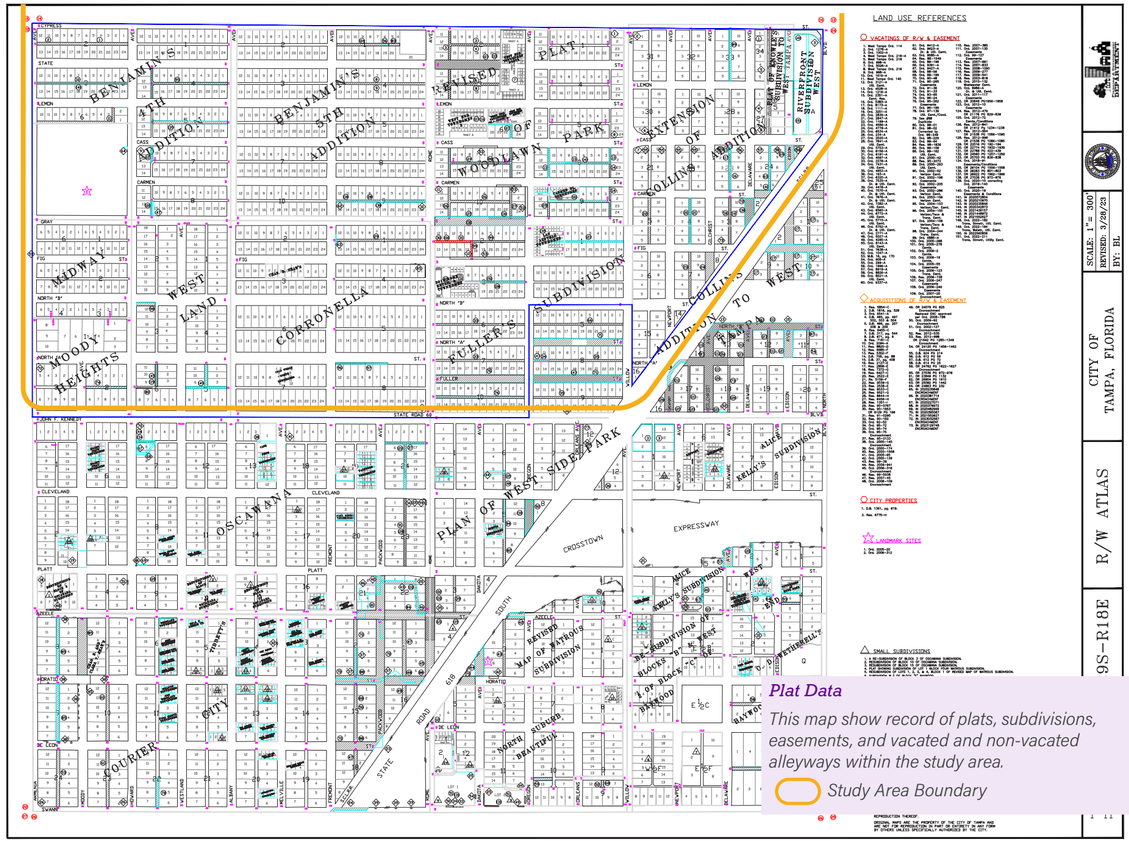
LAND USE REFERENCES
VACATINGS OF R/W & EASEMENT
ACQUISITIONS OF R/W & EASEMENT
CITY PROPERTIES
LANDMARK SITES
SMALL SUBDIVISIONS
CITY OF TAMPA, FLORIDA
R/W ATLAS
29S-18E
SCALE: 1" = 300'
REVISED: 3/28/23
BY: BL
PLAT OF WEST SIDE PARK
EXPRESSWAY
CROSSTOWN
PLAT OF WOODLAWN PARK
REVISED PLAT OF RIVERFRONT SUBDIVISION
EXTENSION OF COLLINS ADDITION TO WEST TAMPA
COLLINS ADDITION TO WEST TAMPA
BENJAMIN'S 4TH ADDITION
BENJAMIN'S 5TH ADDITION
MIDWAY
WEST LAND
CORRONELLA
MOODY HEIGHTS
CULLER'S SUBDIVISION
OSCAWANA
COURIER
CITY LAND
PLAT OF MAP OF NATIONS SUBDIVISION
NORTH SUBURB REALTY
E 1/2 C
E 1/2 F
STATE ROAD 60
CASS
CARMEN
LEMON
FIG
GRAY
NORTH "O"
NORTH "N"
JOHN F. KENNEDY
CLEVELAND
PLATT
ADELE
HOWARD
DE SOTO
DE LEON
SWANN
HARNEY
MICHIGAN
ALICE
KELLY'S SUBDIVISION
DE SOTO SUBDIVISION
BLOCKS 1 & 2
N. OF BLOCK 1
BLOCK 2
BLOCK 3
BLOCK 4
BLOCK 5
BLOCK 6
BLOCK 7
BLOCK 8
BLOCK 9
BLOCK 10
BLOCK 11
BLOCK 12
BLOCK 13
BLOCK 14
BLOCK 15
BLOCK 16
BLOCK 17
BLOCK 18
BLOCK 19
BLOCK 20
BLOCK

SECTION 2

EXISTING CONDITIONS

Alleyway conditions and features within the West Tampa CRA.

Alleyway Inventory

In July 2023, the project team of City of Tampa and Kimley-Horn staff collected data for 143 non-vacated and 9 vacated alleyways in the West Tampa CRA. The team collected data on various characteristics for each alleyway. The goal was to inventory existing conditions and attributes and place them in a database to inform future use and improvements. The following pages contain data summarizing alleyway conditions that were observed during the inventory. Below are descriptions of the collected data:

Existing Condition

Alley is clear, semi-obstructed, or completely obstructed

Type of Access

Indicates if the alleyway connects to another alleyway or if it connects to a public roadway

Sole Access

Indicates if an alleyway provides the only access to a parcel

Pavement Condition

Existing condition of pavement (asphalt) in the alleyway

Private Use

Observations of private use of alleyways such as vehicle parking, trash collection, or absorption into private property

Surface Type

Type of surface present in the alleyway: paved, partially paved, gravel, or dirt/grass

Typical Width

The typical width (in feet) measured in the field for the alleyway

Plat Width

The width (in feet) identified for the alleyway on the plat map

Power Poles

Observation of utility poles in the alleyway

Stormwater

Observations of standing water, or stormwater related issues

Wastewater

GIS data was used to confirm the presence of below ground wastewater facilities

Private Utilities

Observation of private utilities located in the alleyway

Landscaping

Identified the presence of landscaping and its conditio: none, maintained, minor overgrowth, overgrowth, partially blocking, or blocking

Debris

Observations of any debris or garbage present in the alleyway

Trash Bins

Observation of trash bins or dumpsters in the alleyway

Drainage Conditions

Observation of any drainage issues such as standing water or flooding in the alleyway

Plat Dedication

Proof from the Plat that the alleyway is dedicated to public use or public right-of-way

Alleyway Existing Conditions Summary

This inventory is a snapshot in time of the conditions of the alleyways during July 2023. The following is a summary of the non-vacated alleyway network and conditions within the West Tampa CRA.

The Alleyway Network is in Good Condition

During the alleyway inventory, the project team observed the overall alleyway network to be intact and in relatively good conditions. **Figure 5** depicts the existing conditions determined during the inventory. **Over 80% of the non-vacated alleyways were identified as "Clear",** meaning there were no physical obstructions and a car could generally pass through the alleyway. It is important to note that identifying an alleyway as Clear, doesn't mean it is able to be used today. Many Clear alleyways that were not in use today had overgrown vegetation, debris, or litter that would need to be removed to allow the alleyway to be usable for vehicles. The inventory identified encroachments to the alleyways as side, height, both side and height, and none. **Over 50% of alleyways had both side and height encroachments** mostly involving trees, vegetation, utility lines, and in some cases fences or structures. Many of these encroachments were temporary and could be removed fairly easily.

Typical Alleyway Widths and Height Clearance

Based on the plat maps and data, minimum, typical, and maximum alleyway right-of-way widths were collected and included in the inventory. **The typical, platted alleyway width is 14 feet.** The minimum platted width is 10 feet and the maximum is 20 feet in the Study Area. Approximate alleyway widths were also measured in the field at the narrowest point in an alleyway and those measurements ranged from 7 feet to 40 feet. The typical alleyway width of 14 feet is enough room for passenger vehicles to maneuver and some trash collection vehicles. Approximate alleyway height

Figure 5. Alleyway Existing Conditions Map

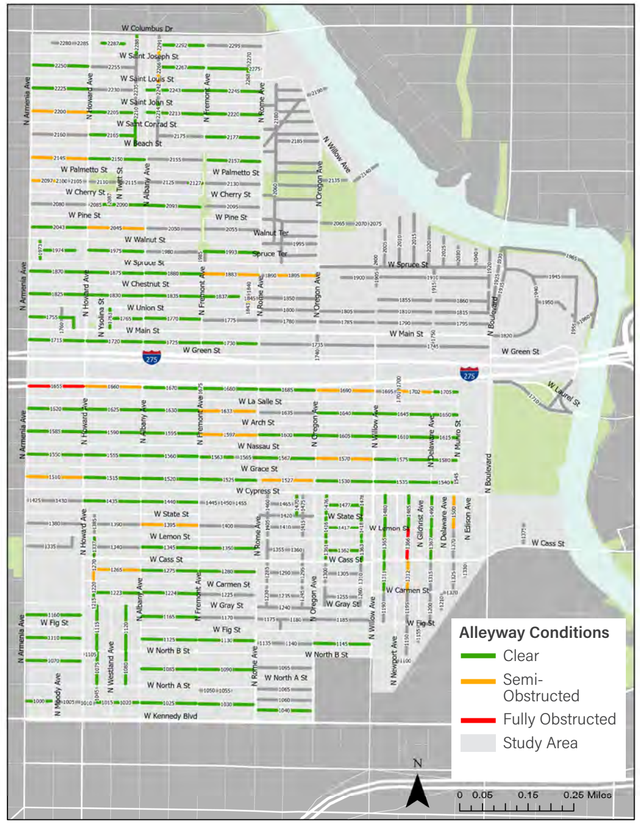

clearance was also inventoried to determine if an alleyway is clear or has encroachments. The approximate height used to determine the height clearance was 14 feet, as this was determined by City Departments being a minimum clearance for vehicular use.

Improvements to the Alleyway Network

During the inventory, the project team identified the level of improvements each alleyway would need to become usable for vehicles. The results are shown in **Figure 6. Nearly 80% of alleyways needed minor improvements to become usable.** As previously mentioned, many of these improvements involve addressing encroachments into the alleyway to provide clearance for a vehicle to safely and easily travel. Most of the improvements would involve removal of overgrown landscaping, removing debris and litter, or filling potholes in the pavement. These are improvements that can be completed at a lower cost to bring an alleyway into use.

Figure 6. Needed Improvements Map

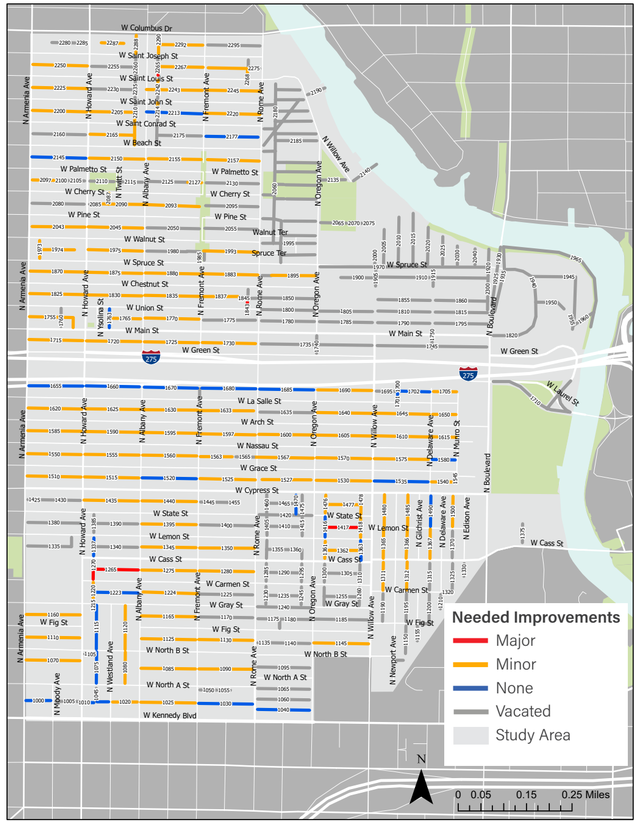

Clear Alleyways

81%

or 11.2 miles, of the alleyways were identified as "Clear" (116 alleyways).

Semi-Obstructed Alleyways

18% *of the alleyways were identified as "Semi-Obstructed" (25 alleyways).*

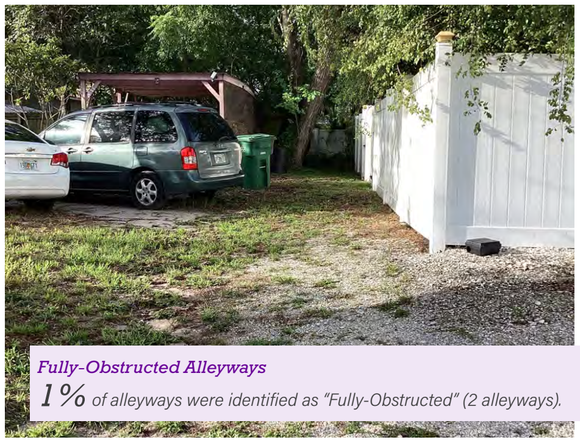

Fully-Obstructed Alleyways

1% *of alleyways were identified as "Fully-Obstructed" (2 alleyways).*

Side Encroachments

19% *of alleyways have only a side encroachment (27 alleyways).*

Height Encroachments

12% *of alleyways have only a height encroachment (17 alleyways).*

Side and Height Encroachments

52% *of alleyways have both side and height encroachment (75 alleyways).*

No Encroachments

17% *of alleyways have no encroachments (24 alleyways).*

A Mixture of Alleyway Use

Active alleyway use was observed to be mixed throughout the Study Area. **Some blocks had more alleyway use than others** for various reasons. In some instances, the alleyways were not usable for vehicles to maneuver through, or property owners choose to use on-street parking to access their property. A portion of the newer housing stock is designed with a front garage which does not use the alleyway for access. This is another contributing factor as to why the alleyways are not being used or have fallen into an unusable condition. However, on blocks where alleyways are in good and clear conditions, new homes are providing vehicle property access from the alleyway.

Varying Pavement Surfaces

The alleyways within the Study Area had a variety of surfaces including: grass/dirt, pavement, and a mixture of both. Of the non-vacated alleyways, 57% had pavement present throughout the length of the alleyway. T**he majority of the non-vacated alleyways with pavement had pavement in fair condition** (55% of paved alleyways). Many alleyways with pavement appeared to be in use, some with pot holes or pavement cracks.

Utilities in the Alleyway

An inventory of existing utility infrastructure such as power lines and poles, underground sewer lines, and stormwater infrastructure was conducted through the field inventory and using City data. **The majority of the non-vacated alleyways have power lines and poles (83%) and underground sewer lines (69%) in the alleyways.** Very few alleyways (1%) had stormwater infrastructure present.

Surface Treatments

29% *of alleyways have no pavement (41 alleyways).*

Pavement Condition

55% *of paved alleyways are in fair condition (78 alleyways).*

Overgrown Vegetation

70%

of the alleyways were identified to have overgrown vegetation ranging from minor to completely blocking the alleyway (100 alleyways).

Debris

59% *of the alleyways were identified to have debris that needed to be removed. Some alleyway debris was more extreme than others (86 alleyways).*

Trash Collection

14% *of alleyways appeared to have alleyway trash collection (20 alleyways).*

Alleyway Inventory Summary

13.27 Miles
of non-vacated alleyways in the West Tampa CRA

138
Non-Vacated Alleyways

14 ft.
Average Plat Width

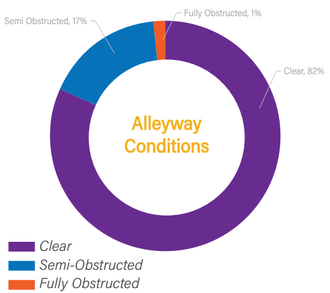

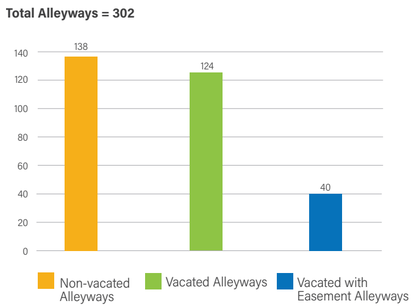

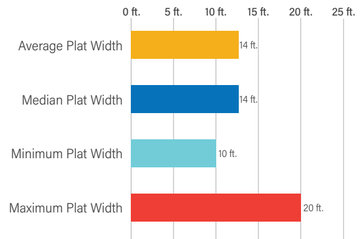

Alleyway Inventory Summary

120
Alleyways with powerlines and poles

99
Alleyways with sewer lines

20
Alleyways with current trash collection

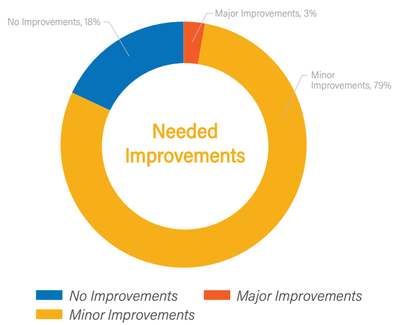

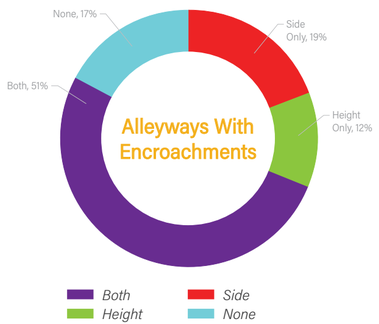

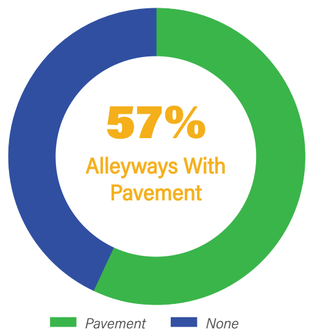

SECTION 3

STAKEHOLDER AND COMMUNITY ENGAGEMENT

Summary of outreach, interviews, and meetings conducted to inform the alleyway action plan.

Introduction

The Project Team conducted a series of community and stakeholder engagement activities throughout the course of the project. The Project Team sought to capture a range of voices in the planning process by engaging with community leaders, residents, business owners, developers, technical experts, and others with interests in the West Tampa CRA.

West Tampa Community Advisory Committee (CAC) Meetings

November 2023 Meeting

The Project Team attended a West Tampa CRA Citizen Advisory Committee (CAC) meeting on November 28, 2023, which was held at the Hillsborough Education Foundation. An extensive presentation was given on the project goals, inventory and field collection, best practices for alleys, proposed alley typologies, alley best practices, and updates to be made to the Transportation Technical Manual (TTM) and City of Tampa Land Development Code (LDC). CAC members and the public were given the opportunity to ask questions about the presentation and provide general feedback on the material presented.

The following themes were gathered from the November 28th CAC Meeting:

- Concern over solid waste pick-up in limited right-of-way in the alleyways
- Concern over state of existing infrastructure in the alleyways
- General interest in the benefits of the City keeping existing alleys versus vacation
- Expand pilot projects to include commercial areas as well as connections to parks
- On-going issues with parking
- Curiosity on the different surface treatments that can be used
- Request to communicate proposed improvements with local business owners for feedback
- Use clear legal definitions of vacated and non-vacated alleys from the City's legal department
- Consider how proposed improvements will connect to the front of a structure
- Curiosity on how dead-end alleys will be classified

The Project Team agreed to return to the CAC later in the project to present the draft recommendations and concepts in the draft alleyway action plan and answer the questions received from the public and CAC members.

West Tampa Community Advisory Committee (CAC) Meetings Continued...

May 2024 Meeting

The Project Team attended a West Tampa CRA Citizen Advisory Committee (CAC) meeting on May 21, 2024, which was held at the Hillsborough Education Foundation. A presentation was given to provide updates on the project tasks' statues and gain feedback on the draft recommendations, priority alleyway criteria, and alleyways. As part of this presentation, the top ranking 20 alleyways, using the prioritization criteria, were presented to the CAC members. The CAC members voted on the top 10 alleyways to consider for the first alleyway pilot projects within the CRA.

CAC members and the public were also given the opportunity to ask questions about the presentation and provide general feedback on the material presented. The following themes were gathered from the May 21st CAC Meeting:

- Engage with the local businesses and commercial property owners to gain feedback on the proposed alleyway standards
- Preference should be given to use green infrastructure and sustainability design to avoid flooding issues
- The setback standards should be further reviewed to ensure they provide enough space for vehicles to maneuver in existing alleyway dimensions

The Project Team agreed to return to the CAC to present the complete draft alleyway action plan and answer the questions received from the public and CAC members.

January 2025 Meeting

The Project Team attended a West Tampa CRA Citizen Advisory Committee (CAC) meeting on January 21, 2025, which was held at the Hillsborough Education Foundation. A presentation was given to provide updates on the project tasks' statues and gain feedback on the pilot project concepts which were selected during the May 2024 meeting. CAC members and the public were given the opportunity to ask questions about the concepts and provide general feedback on which concepts should be prioritized to be constructed first. The following feedback and key discussion points surrounding the concepts include:

- Preference for asphalt over brick/pavers because of long-term maintenance and costs concerns
- Desire to include native, low-maintenance landscaping and plantings in alleyways
- Urgency to coordinate with other ongoing City improvement projects in the area
- Concern to not create new drainage issues with alleyway improvements and ensure improvements will improve stormwater runoff

The CAC identified three alleyway concepts that should be prioritized for construction as funding is available. These alleyways were alleyways 1720, 1725, and 1825. The alleyway pilot project concepts can be found on pages 59-81.

West Tampa Community Advisory Committee (CAC) Meetings Continued...

September 2025 Meeting

The Project Team attended a West Tampa CRA Citizen Advisory Committee (CAC) meeting on September 16, 2025, which was held at the Hillsborough Education Foundation. A presentation was given to present the final draft of Alleyway Action and present the three pilot alleyway projects to the community. Property owners and tenants along the three pilot project alleyway received a separate invitation to attend the CAC meeting to provide input and feedback on the pilot project concepts.

Following the presentation from the project team, CAC members and the public were also given the opportunity to ask questions about the presentation and provide general feedback on the Action Plan and pilot projects. The following themes were gathered from the meeting:

- Explore the possibility of using permeable pavement or an alleyway surface treatment to minimize the urban heat island effect
- CRA and City should consider the longer-term maintenance cost of alleyways and plan for future maintenance costs
- The CRA should explore an alleyway assessment or alleyway maintenance fund
- Public interest in community alleyway clean ups and increasing the frequency of clean ups
- City Department coordination (particularly with Code Enforcement, Law Enforcement, Mobility, and Utilities) will be critical to implement alleyway project and maintain alleyway infrastructure

This was the final meeting as part of the original West Tampa CRA Alleyway Action Plan project.

Stakeholder Meetings

Developers and Homebuilders

Two stakeholder meetings were virtually held on November 29, 2023, with local real estate developers and professionals, home builders, the Project Team, and City staff in attendance for both meetings. The purpose of the stakeholder meetings was to gain feedback on the design and construction of properties that abut alleys and the use of alleyways. A brief presentation was given on the project goals, inventory and field collection, best practices for alleys, proposed alley typologies, and proposed updates to be made to the Transportation Technical Manual (TTM) and City of Tampa Land Development Code (LDC). A guided discussion was held after the presentation. Stakeholders were asked a series of questions dealing with site design and flexibility, alternative alley surface materials, and alternatives to alley orientation.

The following themes were gathered from the stakeholder meetings:

- General interest in how trees and other native landscaping were accounted for in the inventory and field collection and how that impacts improvements to alleyways
- Concern over who is responsible for alley maintenance
- Determine how Code Enforcement will enforce maintenance and the proposed updates
- Coordination needed with emergency services over right-of-way width and access
- Favorable reaction to changing front setbacks to "build-to" zone to allow more flexible site design
- Use of concrete is expensive which limits site development potential
- Request for limiting alleys to one purpose such as vehicular or pedestrian to avoid conflicts
- Existing infrastructure issues limit development
- Less favorable reaction to ribbon driveways due to maintenance concerns
- Single driveway for multi-unit development can be difficult

West Tampa Chamber of Commerce and Business Owners

A stakeholder meeting was virtually held on August 27, 2024, with the West Tampa Chamber of Commerce members and business owners, the Project Team, and City staff in attendance for both meetings. The purpose of the stakeholder meeting was to gain feedback on current challenges businesses experience with alleyways and also receive ideas for how to improve the alleyways. A brief presentation was given on the project goals, inventory and field collection, proposed alleyway typologies, and the commercial priority alleyways. A more in-depth discussion was held after the presentation to discuss the priority commercial alleyways. Stakeholders were asked what type of improvements they could see being made to the five commercial priority alleyways and other ideas for alleyway activation.

Existing concerns and challenges:

- Right now there is not adequate lighting in alleyways
- Standing water, flooding, and stormwater runoff is a concern in some alleyways
- Maintaining alleyways and keeping them free of trash and debris is a priority and concern
- Desire to maintain property access through alleyways
- Concern over who will be responsible for maintenance to improved alleyways
- Desire to improve trash collection in alleyways

Future opportunities and ideas:

- Explore opportunities for pocket parks and outdoor cafes in alleyways not being used by vehicles
- Provide temporary space for outdoor events and concerts
- Provide shelter/overhead cover to host outdoor events during all times of the year
- Utilize security camera systems in alleyways for safety
- Underground powerlines in alleyways to increase resiliency to storm events
- Maintain alleyways as spaces for business deliveries and trash collection
- Invest in a street sweeper that is designed for the alleyways
- Implement a safety ambassadors group for alleyways

Community Meeting

When: Thursday, January 25, 2024 from 6–8pm

Where: Martin Luther King Jr. Recreation Complex, 2200 N. Oregon Ave, Tampa, FL

Who attended: Over 50 community members, the Project Team, and staff from the City of Tampa and Tampa CRA.

Purpose: To inform those who live, work, and visit the West Tampa CRA about the *West Tampa Alleyway Action Plan* and receive feedback on alleyway improvements the community would like to see come out of this Plan.

Event Summary

The Community Meeting was held in an Open House format which began with a brief presentation to provide event attendees with an overview of the *West Tampa Alleyway Action Plan's* purpose and goals, share insights from the alleyway inventory and field collection, and describe potential improvements and outcomes that may result from the Plan. Following the presentation, event attendees had the opportunity to ask questions and visit the various stations that were set up around the room. Members of the Project Team were at each station and floated around the room to answer questions, listen to community members' concerns, and solicit feedback on how they would like to see West Tampa's alleyways improved. Major themes are summarized on pages 28-29.

Station Activities

Live/Work Map: Event attendees marked where they live, work, and/or play within the West Tampa CRA on a map (see image to the right). This activity provides the project team with insights as to where event attendees are coming from so that future engagement can be targeted towards areas with lower participation.

Alleyway Inventory: This station summarized the existing conditions of alleyways in West Tampa.

Vision Board: Participants were asked to describe alleys in the West Tampa CRA today and the describe their vision for alleys in the West Tampa CRA.

Alleyway Prioritization: Event attendees reviewed the proposed alleyway typologies and potential improvements for residential, commercial, and non-motorized alleyways. Participants then marked on the study area map where they would like to see alley improvements prioritized and made note of the types of improvements they would like to see.

City and CRA Information Booth: This station provided informational material on the Tampa CRA and ongoing capital improvement projects in and around the West Tampa CRA.

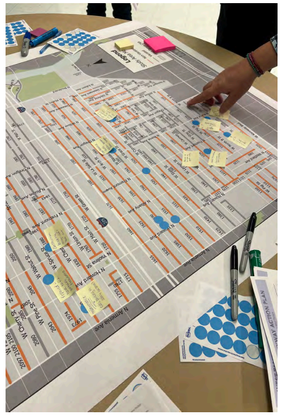

Prioritizing Alley Improvements

After reviewing the proposed alleyway typologies and potential improvements, event attendees marked on the map where they would like to see alley improvements. This information will inform the Alley Prioritization in Section 5.

Key takeaways include:

- Desire to have well-maintained and paved alleyways
- Improved safety and enforcement of City Code
- Utilization of alleyways for non-motorized activities
- Utilization of alleyways for solid waste collection

Understanding Residents' Concerns

The Project Team floated around the room and engaged event attendees in focused conversations to glean a stronger understanding of the challenges/concerns residents have with alleyways today.

Common issues include:

- Neighbors not doing their part to maintain the alley and several instances of planting trees on the alley-side of a fence, thus limiting turn movements in the alley
- Obstructions in the alley from utility poles and vehicles, especially where construction is nearby
- Fairness regarding who is required to use alleys for driveway access

A Vision for West Tampa's Alleyways

Community members were asked to describe alleyways today and then describe their vision for West Tampa alleyways. While common themes around the state of alleyways today surfaced, it also became evident that community members have diverse ideas for the future of alleyways in West Tampa. The below images show the responses event attendees left on each workshop board.

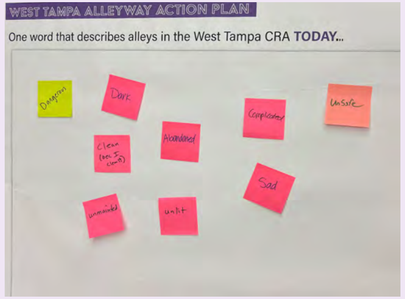

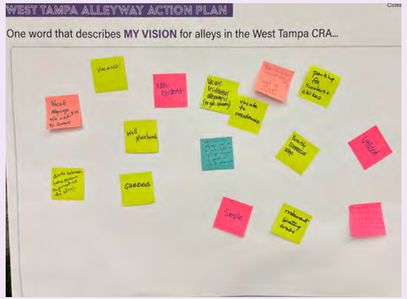

Major Themes from Community Feedback

The following themes emerged from the feedback received at the meeting:

- Concerns over **maintenance and who is responsible** for keeping alleyways landscaped and clear of trash, debris, and other obstacles
- Concerns over **safety and crime** with mixed opinions on whether improving alleyways with pavement, lighting, and other treatments would deter or encourage loitering and illicit activity
- A desire to see **more coordination between City departments,** particularly Neighborhood Enhancement and Law Enforcement, in addressing code violations and illicit activity
- Some interest in vacating select residential alleyways, especially on blocks where most homes have front driveways and residents are not using the alley for access
- Interest in **utilizing alleyways for placemaking and non-motorized purposes,** such as restaurant seating areas, community gardens, and parking for e-scooters and e-bikes
- Questions and interest in the scope of the study, particularly whether alleys will be improved throughout and outside the CRA and how/when residents will be notified if their alley is going to be improved

Overall, the community wants to see a transformation of West Tampa's alleyways into vibrant, well-maintained, functional, and safe spaces that can serve various purposes and add value to the community.

Comment Card Responses

The following quotes are taken directly from written responses left on comment cards by event attendees.

"I'd love to see my alley improved so I might one day use my yard as an off-street parking spot, but I would prefer it not be made completely impervious so as to not to create a stormwater issue — drainage is currently pretty good."

"The City should mail flyers explaining to residents that they are responsible for their side of the alley."

"All alleyways from Rome Yard development to Freemont should be paved and lighted."

"Alleyway maintenance for access to property from alley."

"Pave and [add] lighting in commercial areas."

What types of improvements would you like to see?

"No flowers/plants/etc., just cement paved. Garbage collection in alley instead of street for rear garages/driveways."

"Repave alleys and remove overgrowth."

"Please send letters out to homeowners explaining they need to keep up their alleyways."

"Fully lighted alleyways for safety and to avoid trash dumping and criminal activities."

"Alleyways near Rome/Fig/North A/North B/Freemont: Given the commercial development occurring and apartments nearby — use them to park scooters and bikes, community gardens, and restaurant seating."

SECTION 4

ALLEYWAY IMPROVEMENT ALTERNATIVES

Best practices in alleyway improvements and implementation.

Surface treatments, improvement alternatives, and standards for each alleyway typology.

Best Practices Research

Research was conducted to evaluate local, state, and national best practices in alleyway standards. The purpose of this is to inform three elements:

(1) Alleyway improvement alternatives,

(2) Prioritization and funding, and

(3) Regulatory processes and code language to inform draft language for the City's Transportation Technical Manual (TTM), West Tampa Overlay District Development Design Standards (Section 27-241 of the City's Land Development Code [LDC]), and Streets and Sidewalks Ordinance (Chapter 22 of the City's Code of Ordinances).

Best practice cities were evaluated for one of the three elements; each city provided best practices in one or two of the elements but not all three. The intent is to utilize the best practice elements drawn from the best practices research in the development of the West Tampa Alleyway Action Plan and draft regulatory standards. Key findings are presented below, with a more detailed summary of the best practices research to follow.

Key Findings

Alleyway Improvement Alternatives

Chicago, IL, Los Angeles, CA, and Seattle, WA are national leaders in providing "green alley" improvement design alternatives. These municipalities developed alleyway design handbooks as part of broader citywide initiatives to enhance sustainability, livability, and overall quality of public space. The design handbooks provide guidance for multiple elements that affect how people experience alleys, including alternative surface treatments, lighting, landscaping, and improvements for adjacent properties. Typical alternative alleyway surface treatments include permeable pavement to reduce stormwater run-off, reflective pavement to mitigate the urban heat island effect, and using pavement made from recycled materials to reduce overall waste and cost.

Green Alleyways

The Village of Skokie, IL developed a Green Alleyway Program. The Village utilized grants, state, and local funding to pilot the first green alleyway construction. These alleyways combine permeable pavers with concrete ribbons on the edge.

Image Source: Google Streeview

Prioritization and Funding for Improvements

As with any planning and design project, the question of funding is central to determining what improvements can be made, when, and by whom. In many cases, cities have limited funding for alley improvements and therefore either (1) require alley improvements be made by private actors when new developments are proposed, or (2) rely on funding through an established community redevelopment area (CRA), business improvement area/district (BIA or BID), or downtown development authority (DDA) to make improvements in a limited geographic area.

Regulatory Processes and Code Language

There are several elements within the City's Code that can be updated to improve clarity and streamline administration and enforcement of alleyway standards. The following recommendations were developed based on best practices research:

- Use a single term and definition for alleys throughout the Code
- Explicitly list specific locations or situations where alleyway improvements would be required within the West Tampa Overlay District—this will help the District build a functioning alleyway network over time.
- Create a narrow list of criteria under which variances or design exceptions from alleyway standards/requirements would be approved—this will ensure consistent alleyway design throughout the District and streamline approval procedures.
- Develop a checklist for approving/denying requests to vacate an alleyway, include objective, observable criteria to the greatest extent possible (e.g., falls below minimum right-of-way width), and consider requiring additional review or development standards for proposed developments seeking to vacate an alleyway in the West Tampa Overlay District.

Green Alleyway Program

Dubuque, IA has a Green Alleyway Program which tracks progress through an interactive story map. Over 70 alleyways have been reconstructed throughout the city. This image is a commercial alleyway which was reconstructed in 2016 for approximately $125,000.

Image Source: Google Streeview

Best Practices Local Spotlight

Tampa Heights Alleyway Activation Project

The Tampa Downtown Partnership, in collaboration with local business owners and organizations, created an alleyway activation project, Rhythm and Hues, in the Tampa Heights neighborhood. Rhythm and Hues is a quarterly pop-up program in one alleyway adjacent to the commercial corridor in the neighborhood. Rhythm and Hues offers visitors a chance to immerse themselves in a vibrant world of creativity ranging from fashion shows, art exhibits, and space for seating and socializing. This free event activates an otherwise empty alleyway to become a space for people and showcasing art. The activation project is funded through the Tampa Downtown Partnership Special Services District program and carried out in partnership with local organizations and business owners.

Images are courtesy of the Tampa Downtown Partnership

Alleyway Typologies

The alleyway vision map outlines alleyway typologies based on existing conditions, context, and future potential. The alleyway typologies include: Commercial, Residential, Non-vehicular, Public Space, and Passive.

This section further describes the general design characteristics and surface treatment improvement options for the five typologies. The typologies inform alleyway design standards found in the City of Tampa's TTM.

Alleyway Typology	Description
Commercial	Provides motor vehicle access to commercial and multi-family development. Generally designed to accommodate larger commercial and delivery vehicles.
Residential	Provide motor vehicle access to single-family developments.
Non-vehicular Access	Used for non-vehicular modes of travel such as pedestrians and bicyclists. May also provide non-vehicular access to adjacent development. May serve as a connection to the larger mobility network or key destinations. These alleyways may future defined into two sub-typgologies: • **Public Space:** Used to provide linear public space and any public use other than motor vehicle access. May also provide non-vehicular access to adjacent development. • **Passive:** Not intended for public access but may be used to provide maintenance access for utilities, stormwater, wastewater, green space, landscaping, or other public purpose.

Figure 7. Alleyway Vision Map

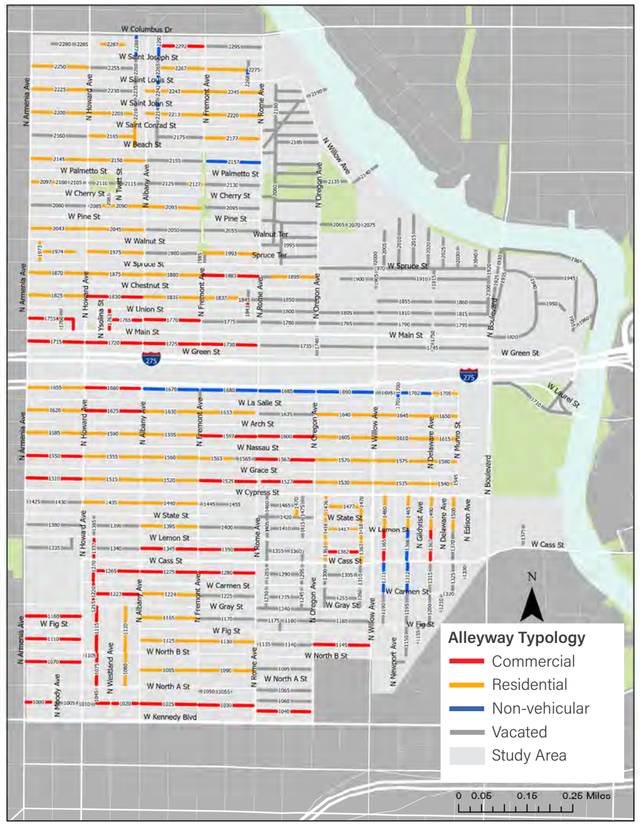

Alleyway Surface Improvements

Allowable Other Alleyway Treatments by Alleyway Typology

	Public Art	Outdoor Seating	Decorative Lighting	Landscaping and Gardens	Wayfinding	Bicycle and Scooter Parking
Commercial	●	●	●	○	●	●
Residential	●		●	○	●	
Non-vehicular Access	●	●	●	○	●	●
Public Space	●	●	●	○	●	●
Passive				●		

Other Alleyway Improvement Treatments

Public Art

Outdoor Seating

Decorative Lighting

Landscaping and Gardens

Wayfinding

Allowable Other Alleyway Treatments by Alleyway Typology

	Public Art	Outdoor Seating	Decorative Lighting	Landscaping and Gardens	Wayfinding	Bicycle and Scooter Parking
Commercial	●	●	●	◎	●	●
Residential	●		●	◎	●	
Non-vehicular Access	●	●	●	◎	●	●
Public Space	●	●	●	◎	●	●
Passive				●		

● = Allowable ◎ = Allowable with Limitations

Allowable Alleyway Improvements by Alleyway Typology

	Commercial	Residential	Non-Vehicular	Other Types of Non-Vehicular Alleyways	
				Public Space	Passive
Allowable Alleyway Surface Treatments					
Asphalt	●	●	●	●	
Permeable Pavers/Brick	●	●	●	●	
High-Albedo Concrete	●	●	●	●	
Concrete Ribbon		●	●		
Compacted Surface		●		◎	
None					●
Preferred Alleyway Improvement Standards					
Min. ROW Width	14 ft.	14 ft.	10 ft.	14 ft.	None
Min. Surface Width	10 ft.	10 ft.	5 ft.	10 ft.	None
Min. Height Clearance	24 ft.	14 ft.	10 ft.	10 ft.	None
Other Improvement Treatments					
Murals/Public Art	●	●	●	●	
Outdoor seating or walkways	●		●	●	
Decorative Lighting	●	●	●	●	
Landscaping/Rain Gardens	◎	◎	◎	◎	●
Wayfinding	●	●	●	●	
Bicycle and Scooter Parking	●		●	●	

● = Allowable ◎ = Allowable with Limitations

COMMERCIAL ALLEYWAY TYPOLOGY

Commercial Alleyway Typology

A commercial access alley is generally used to provide motor vehicle access to commercial and multi-family developments. A commercial alley is typically designed to accommodate larger commercial vehicles. Commercial alleyways are also more likely to have solid waste collection and require greater vertical and horizontal clearances than residential alleyways. Commercial alleyways also have greater opportunity to incorporate placemaking features such as public art or murals to blank building walls, space for outdoor dining, landscaping, and decorative lighting.

Commercial Alleyway Typology Improvements

Preferred Standards (One-Way)

Min. ROW Width	Min. Surface Width	Min. Height Clearance
14 ft.	10 ft.	24 ft.

Surface Treatments

Asphalt	Permeable Pavers/ Brick	High-Albedo Concrete	Concrete Ribbon	Compacted Surface
●	●	●		

Other Treatments

Murals/ Public Art	Outdoor seating or walkways	Decorative Lighting	Landscape or Rain Garden
●	●	●	⊙

● = Allowable ⊙ = Allowable with Limitations

Existing Commercial Alleyway

Meets proposed typology criteria.

This existing alleyway is categorized as a Commercial alleyway due to the adjacent commercial properties and uses. This alleyway already has an asphalt surface treatment in fair condition that meets the minimum width for vehicular use. This alleyway would need no further improvements, other than continued vegetation maintenance, to be used as a commercial alleyway.

Alleyway Location: N Westland Avenue to N Albany Avenue between W Kennedy Boulevard and W North A Street

RESIDENTIAL ALLEYWAY TYPOLOGY

Residential Alleyway Typology

A residential access alley is generally used to provide motor vehicle access to single-family properties and 2-4 unit multi-family developments. Residential alleyways have less vehicular traffic and generally do not need to accommodate larger delivery vehicles. Some residential alleyways may have solid waste collection. Due to lower vehicular traffic volumes and less need to accommodate larger vehicles, residential alleyways have greater flexibility for surface treatments.

Residential Alleyway Typology Improvements

Preferred Standards

Min. ROW Width	Min. Surface Width	Min. Height Clearance
14 ft.	10 ft.	14 ft.

Surface Treatments

Asphalt	Permeable Pavers/ Brick	High-Albedo Concrete	Concrete Ribbon	Compacted Surface
●	●	●	●	●

Other Treatments

Murals/ Public Art	Outdoor seating or walkways	Decorative Lighting	Landscape or Rain Garden
●		●	◎

● = Allowable ◎ = Allowable with Limitations

Existing Residential Alleyway

Meets proposed typology criteria.

This existing alleyway is categorized as a residential alleyway due to existing residential context and conditions. This alleyway is clear for vehicles to pass through the alleyway even though there is not a surface pavement. The frequent vehicular use has compacted the dirt, creating a ribbon treatment. This alleyway would need no further improvements, other than continued vegetation maintenance, to be used as a residential alleyway.

Alleyway Location: W Lemon Street to W State Street near N Willow Avenue

Alleyway Location: W Cass Street to Lemon Street near N Willow Avenue

Existing Residential Alleyway

Meets proposed typology criteria.

This existing alleyway is categorized as a residential alleyway due to existing residential context and conditions. This alleyway has recently been resurfaced with asphalt and is clear for vehicular use. This alleyway exhibits one of the ideal surface treatment improvements for residential alleyways. This alleyway would need no further improvements to be used as a residential alleyway.

NON-VEHICULAR ALLEYWAY TYPOLOGY

Non-Vehicular Alleyway Typology

A non-vehicular access alley is an alley that is primarily used for non-vehicular modes of travel such as pedestrians and cyclists. Non-vehicle access to adjacent development may be provided. For example, this type of alley may serve as a connection to a larger trail system or access to a neighborhood destination.

Non-Vehicular Alleyway Typology Improvements

Preferred Standards

Min. ROW Width	Min. Surface Width	Min. Height Clearance
12 ft.	5 ft.	10 ft.

Surface Treatments

Asphalt	Permeable Pavers/ Brick	High-Albedo Concrete	Concrete Ribbon	Compacted Surface
●	●	●	●	●

Other Treatments

Murals/ Public Art	Outdoor seating or walkways	Decorative Lighting	Landscape or Rain Garden
●	●	●	◎

● = Allowable ◎ = Allowable with Limitations

Alleyway Location: I-275 Greenway between N Albany Avenue and N Fremont Avenue

Existing Non-Vehicular Alleyway

Meets proposed typology criteria.

This existing alleyway is categorized as a non-vehicular alleyway due to existing context and conditions. This alleyway already has a concrete pathway in good condition that is not allowed for vehicular use. The pathway runs parallel to I-275 which provides an east-west pedestrian and bicycle connection. This alleyway would need no further improvements, other than continued vegetation maintenance, to be used as a non-vehicular alleyway.

PUBLIC SPACE ALLEYWAY TYPOLOGY

Public Space Alleyway Typology

An alley primarily used to provide for any public use other than motor vehicle access. Non-vehicle access to adjacent development may be provided. This alley type is intended to function as a linear public space.

Public Space Alleyway Typology Improvements

Preferred Standards

Min. ROW Width	Min. Surface Width	Min. Height Clearance
14 ft.	Varies	10 ft.

Surface Treatments

Asphalt	Permeable Pavers/ Brick	High-Albedo Concrete	Concrete Ribbon	Compacted Surface
●	●	●		○

Other Treatments

Murals/ Public Art	Outdoor seating or walkways	Decorative Lighting	Landscape or Rain Garden
●	●	●	○

● = Allowable ○ = Allowable with Limitations

PASSIVE ALLEYWAY TYPOLOGY

Passive Alleyway Typology

An alley that is not intended for general public access but may be used to provide for maintenance access such as utilities, stormwater, wastewater, green space, landscaping, or other public purpose. Passive alleys should be used for environmental purposes if feasible based on site specific conditions and constraints.

Passive Alleyway Typology Improvements

Preferred Standards

Min. ROW Width	Min. Surface Width	Min. Height Clearance
None	None	None

Surface Treatments

Asphalt	Permeable Pavers/ Brick	High-Albedo Concrete	Concrete Ribbon	Compacted Surface

Other Treatments

Murals/ Public Art	Outdoor seating or walkways	Decorative Lighting	Landscape or Rain Garden
			●

● = Allowable ◉ = Allowable with Limitations

Alleyway Typology Summary

Alleyway Typology	*Desired Min. ROW Width*	*Range*	*Min. Surface Width*	*Surface Treatments*	*Alternative Surfaces*
Commercial A commercial access alley is generally used to provide motor vehicle access to commercial and multi-family development. A commercial alley is typically designed to accommodate larger commercial vehicles.	14 ft. (one-way) 24 ft. (two-way)	10 ft. - 20 ft. (one-way) 20 ft. - 24 ft. (two-way)	10 ft. (one-way) 20 ft. (two-way)	• Asphalt • High-Albedo Concrete	• Permeable Pavers • Brick
Residential A residential access alley is generally used to provide motor vehicle access to single family development.	14 ft. (one-way) 24 ft. (two-way)	9 ft. - 20 ft. (one-way) 20 ft. - 24 ft. (two-way)	10 ft. (one-way) 20 ft. (two-way)	• Asphalt • High-Albedo Concrete • Permeable Pavers • Brick	• Compacted surface
Non-vehicular A non-vehicular access alley is an alley that is primarily used for non-vehicular modes of travel such as pedestrians and cyclists. Non-vehicle access to adjacent development may be provided. For example, this type of alley may serve as a connection to a larger trail system or access to a neighborhood destination.	12 ft.	8 ft. - 14 ft.	5 ft.	• Asphalt • High-Albedo Concrete	• Permeable Pavers • Brick
Public Space An alley primarily used to provide for any public use other than motor vehicle access. Non-vehicle access to adjacent development may be provided. This alley type is intended to function as a linear public space.	14 ft.	14 ft. - 20 ft.	Varies	• Asphalt • High-Albedo Concrete • Permeable Pavers • Brick	• Stabilized surface with geoblock • Compacted surface
Passive An alley that is not intended for general public access but may be used to provide for maintenance access such as utility, stormwater, wastewater, green space, landscaping, or other public purpose. Passive alleys should be used for environmental purposes if feasible based on site specific conditions and constraints.	Varies	10 ft. - 20 ft.	None	• N/A	• N/A

Alleyway Typical Sections

A set of typical sections were developed to depict desired alleyway surfaces treatments, and dimensions based on the previous pages. The typical sections are intended to inform City staff and private developers to develop a consistent alleyway network in the West Tampa CRA. Below are estimated costs per linear foot for each surface treatment type.

Estimated Cost per Square Yard (SY) by Surface Treatment

Alleyway Surface Treatment (One-Way)	Cost per SY
Asphalt with Concrete Ribbons	$609.00
Asphalt	$358.00
High Albedo Concrete	$707.00
Brick	$900.00
Permeable Pavers	$946.00
Compacted Surface	$155.00
Concrete Ribbon	$547.00

Unit prices are per FDOT Item Average Unit for year 2023-2024 using Statewide and Area 8 (Hillsborough County).

Kimley-Horn and Associates, Inc. has no control over the cost of labor, materials, equipment, or services furnished by others, or over methods of determining price, or over competitive bidding or market conditions. Any and all professional opinions as to costs reflected herein, including but not limited to professional opinions as to the costs of construction materials, are made on the basis of professional experience and available data. Kimley-Horn and Associates, Inc. cannot and does not guarantee or warrant that proposals, bids, or actual costs will not vary from the professional opinions of costs shown herein.

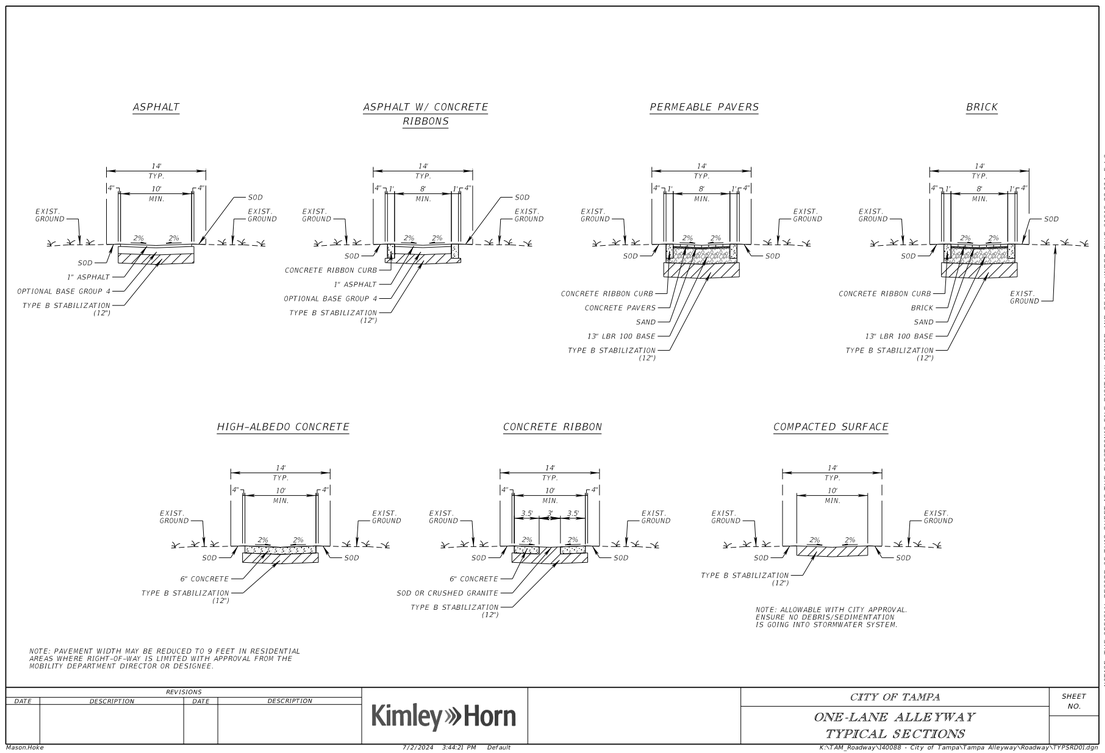

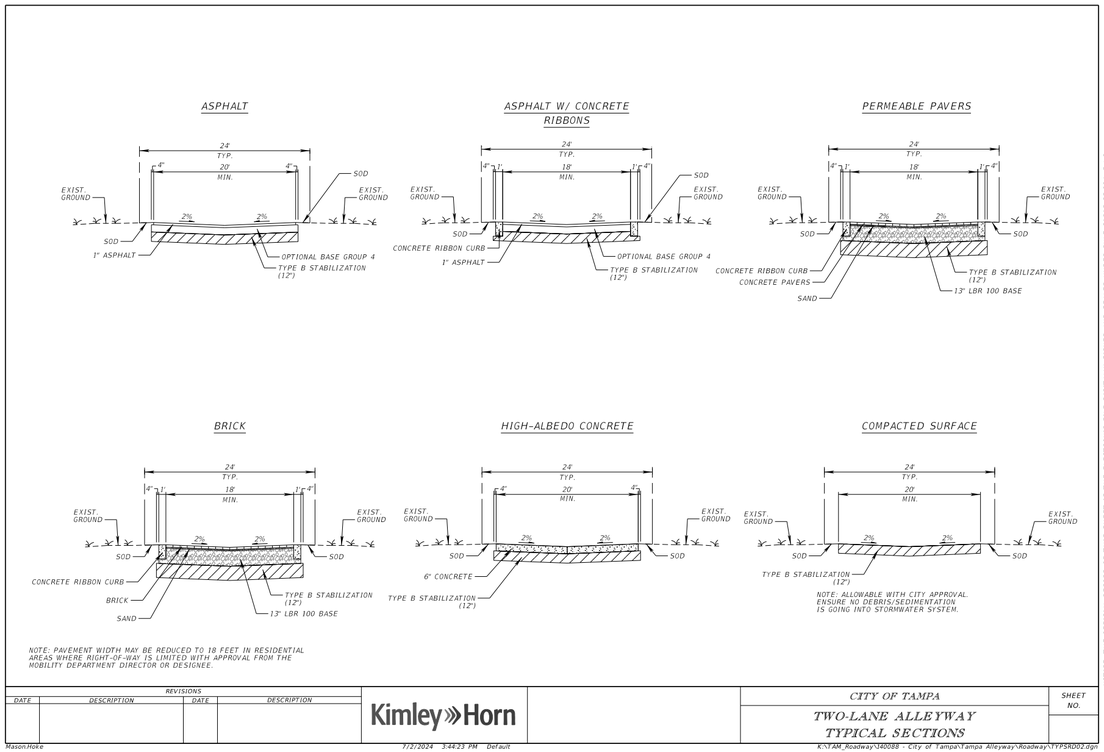

NOTE: PAVEMENT WIDTH MAY BE REDUCED TO 18 FEET IN RESIDENTIAL AREAS WHERE RIGHT-OF-WAY IS LIMITED WITH APPROVAL FROM THE MOBILITY DEPARTMENT DIRECTOR OR DESIGNEE.

REVISIONS			
DATE	DESCRIPTION	DATE	DESCRIPTION

Kimley»Horn

CITY OF TAMPA

TWO-LANE ALLEYWAY TYPICAL SECTIONS

SHEET NO.

Mason.Hoke 7/2/2024 3:44:23 PM Default K:\TAM_Roadway\140088 - City of Tampa\Tampa Alleyway\Roadway\TYPSRD02.dgn

NOTICE: THE OFFICIAL RECORD OF THIS SHEET IS THE ELECTRONIC FILE DIGITALLY SIGNED AND SEALED UNDER RULE 61G15-23.004, F.A.C.

This page was intentionally left blank.

SECTION 5

ALLEYWAY PRIORITIZATION

Prioritizing alleyways to determine a starting place to implement the improvement alternatives and recommendations.

Alleyway Prioritization

The alleyways are prioritized based on multiple factors. The prioritization criteria considers attributes that were gathered during the field inventory, zoning, surrounding development, and stakeholder and community input. In addition to the prioritization criteria, all non-vacated alleyways will be considered for concurrent improvements when adjacent to other projects near an alleyway such as roadway, stormwater, wastewater, or utility projects.

Prioritization Criteria

The initial criteria to prioritize the alleyways are further described below:

- **Alleyway Condition:** Alleyways that were identified as needing major or minor improvements during the field inventory are given priority. These alleyway provide a greater opportunity to create change and improve the alleyway network in West Tampa.
- **Existing Alleyway Use:** A desktop analysis was conducted to determine which blocks are already using the alleyways by proof of off-street parking and lack of front driveways. Alleyways on blocks with approximately 30% or more of properties already using alleyway access were given priority.
- **Narrow Lots:** Blocks with a large number of narrow lots (too narrow for a single wide front single drive to get to the back),
- **Redevelopment Potential:** Using Hillsborough County Property Appraiser data, properties with structures older than 50 years were identified to determine opportunities or likelihood for redevelopment. Alleyways on blocks with multiple properties with older structures were given priority as these may be likely to redevelop in the near future.
- **Zoning District:** Alleyways within zoning districts that allow attached dwelling units/duplexes, and multi-family (RM-16, RM-18, RM-24) were prioritized to encourage development of more housing options in West Tampa.
- **Adjacent Streets:** Alleyways adjacent to busy or high traffic streets are given priority because the can improve transportation safety by reducing the number of driveways and conflict points a busy street which will help reduce crashes.
- **Community Priority:** These are alleyways that were identified by community members and stakeholders for improvements during the project process.

Based on the criteria above, the alleyways on the following page have been identified as a starting point to focus on improving the conditions of the alleyways to support existing use and encourage redevelopment that uses alleyway access. Top priority alleyways are identified in the Implementation section which display potential improvements using the recommended alternative improvements in this Plan.

Priority Alleyways

All alleyways in the West Tampa CRA are important to the overall alleyway network. The Alleyway Priority Map, **Figure 8,** utilizes the prioritization criteria on the previous page as a starting point for improving the alleyway network. Alleyways in red and orange resulted in a higher prioritization score, meeting 5-7 of the criteria categories.

Figure 8. Alleyway Priority Map

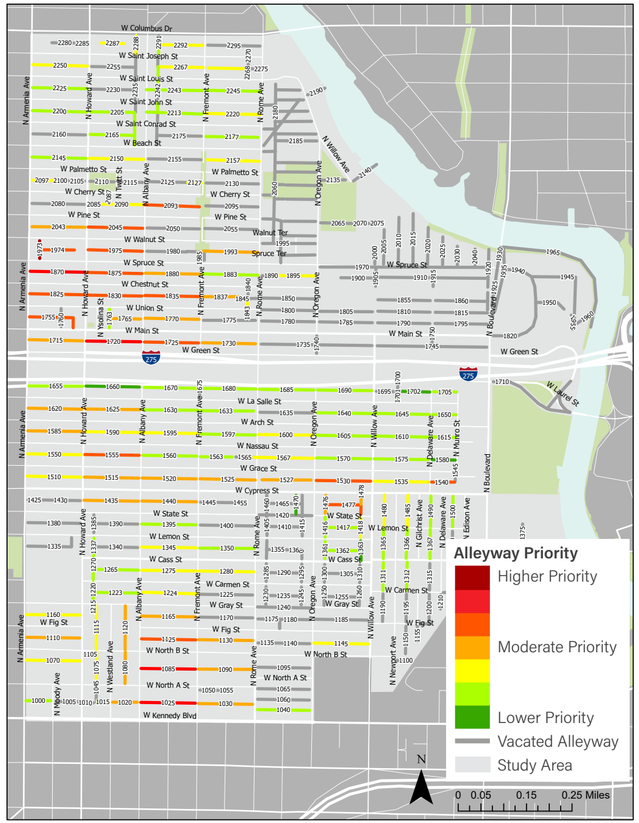

Top Priority Alleyways

There are 20 alleyways that are within the higher range of the prioritization rating. These alleyways, shown in **Figure 9,** generally have adjacent narrow lots, high potential for redevelopment, need minor improvements, are located in blocks with higher alleyway usage, and in multi-family residential zoning districts. From this group of alleyways a list of pilot project candidate alleyways was developed to determine a starting point for alleyway improvements the West Tampa CRA.

Figure 9. Top Priority Alleyway Map

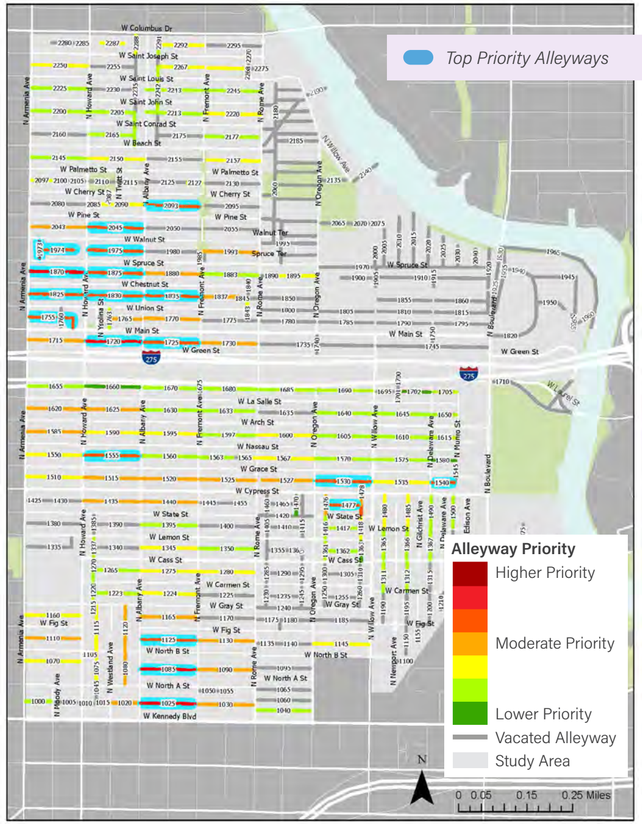

Alleyway Pilot Project Candidates

The top 20 alleyways from the prioritization analysis were presented to the West Tampa CAC on May 21, 2024 to determine a list of 10 alleyways to be considered for pilot projects. **Figure 10,** to the right, depicts the top 10 alleyway projects as identified by the West Tampa CAC.

Figure 11 below outlines which prioritization criteria each of the pilot alleyways meets. Many of the alleyways met 5-6 of the criteria categories, but no alleyway meets all seven.

Figure 11. Pilot Projects Prioritization Criteria

Alleyway	Alleyway Condition	Existing Alleyway Use	Narrow Lots	Redevelopment Potential	Zoning District	Adjacent Streets	Community Priority
1830	✓		✓	✓	✓		✓
1825	✓	✓	✓	✓	✓		
1755	✓	✓		✓	✓	✓	
1720	✓	✓	✓	✓	✓	✓	
1725	✓	✓		✓	✓	✓	
1530	✓	✓		✓		✓	✓
1477	✓	✓		✓		✓	✓
1125	✓	✓		✓	✓		✓
1085	✓	✓	✓	✓	✓		✓
1025	✓	✓	✓	✓	✓	✓	

Figure 10. Alleyway Pilot Projects Map

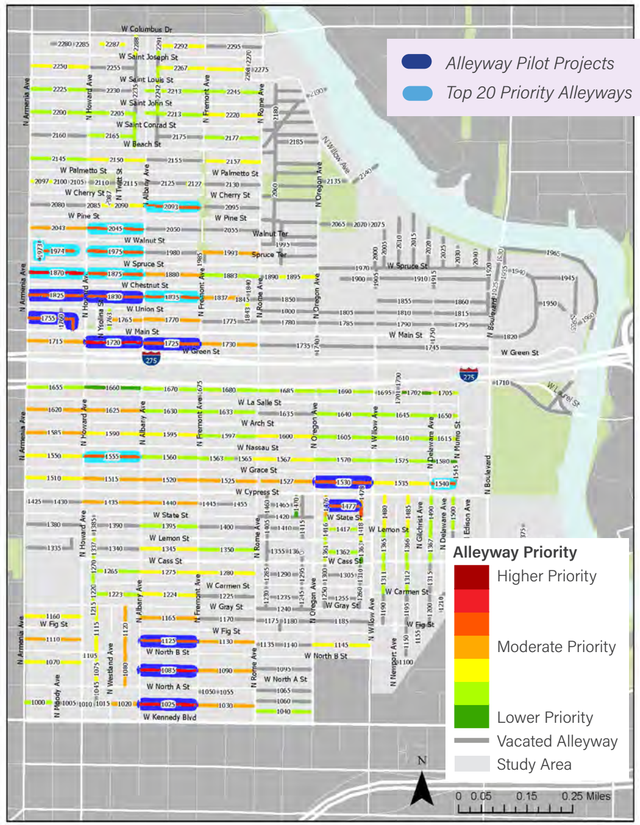

Alleyway Pilot Project Concepts

The following pages contain conceptual renderings and site plans to depict potential improvements to each of the pilot project alleyways. The concepts depict potential surface treatments, lighting improvements, landscaping, and public art installations that can be implemented within the right-of-way of the alleyway. The concepts are intended to inspire community members and leaders to show the potential of each alleyway. Planning level costs for the alleyway concepts were developed to inform the implementation process for the pilot projects, which will be implemented over time, based on available funding. The **Figure 12** below shows the planning level cost estimates for the identified improvements for each of the priority alleyways.

Figure 12. Pilot Projects Planning Level Cost Estimates

Alleyway	Alleyway Condition	Existing Alleyway Use	Narrow Lots	Redevelopment Potential	Zoning District	Adjacent Streets	Community Priority	Low Cost Estimates*	High Cost Estimates*
1830	✓		✓	✓	✓		✓	$432,000.00	$450,000.00
1825	✓	✓	✓	✓	✓			$390,000.00	$408,000.00
1755	✓	✓		✓	✓	✓		$392,000.00	$407,000.00
1720	✓	✓	✓	✓	✓	✓		$373,000.00 - $391,000.00	$930,000.00 - $940,000.00
1725	✓	✓		✓	✓	✓		$467,000.00 - $485,000.00	$1,155,000.00- $1,165,000.00
1530	✓	✓		✓		✓	✓	$474,000.00	$489,000.00
1477	✓	✓		✓		✓	✓	$357,000.00	$372,000.00
1125	✓	✓		✓	✓		✓	$420,000.00	$438,000.00
1085	✓	✓	✓	✓	✓		✓	$365,000.00	$383,000.00
1025	✓	✓	✓	✓	✓	✓		$329,000.00	$345,000.00

** Planning level costs were developed to inform implementation with available funding. The Consultant has no control over the cost of labor, materials, equipment, or over the Contractor's methods of determining prices or over competitive bidding or market conditions. Planning level costs provided herein are based on the information known to the consultant at this time and represent only the consultants judgment as a design professional familiar with the construction industry. The consultant cannot and does not guarantee that proposals, bids, or actual construction costs will not vary from its opinions of probable costs. It is assumed existing base materials are suitable for proposed improvements with no modification. The consultant does not include escalation or design services as part of this estimate.*

Priority Alleyway: 1830

Typology: Commercial

Alleyway Concept

Site Plan: 1830

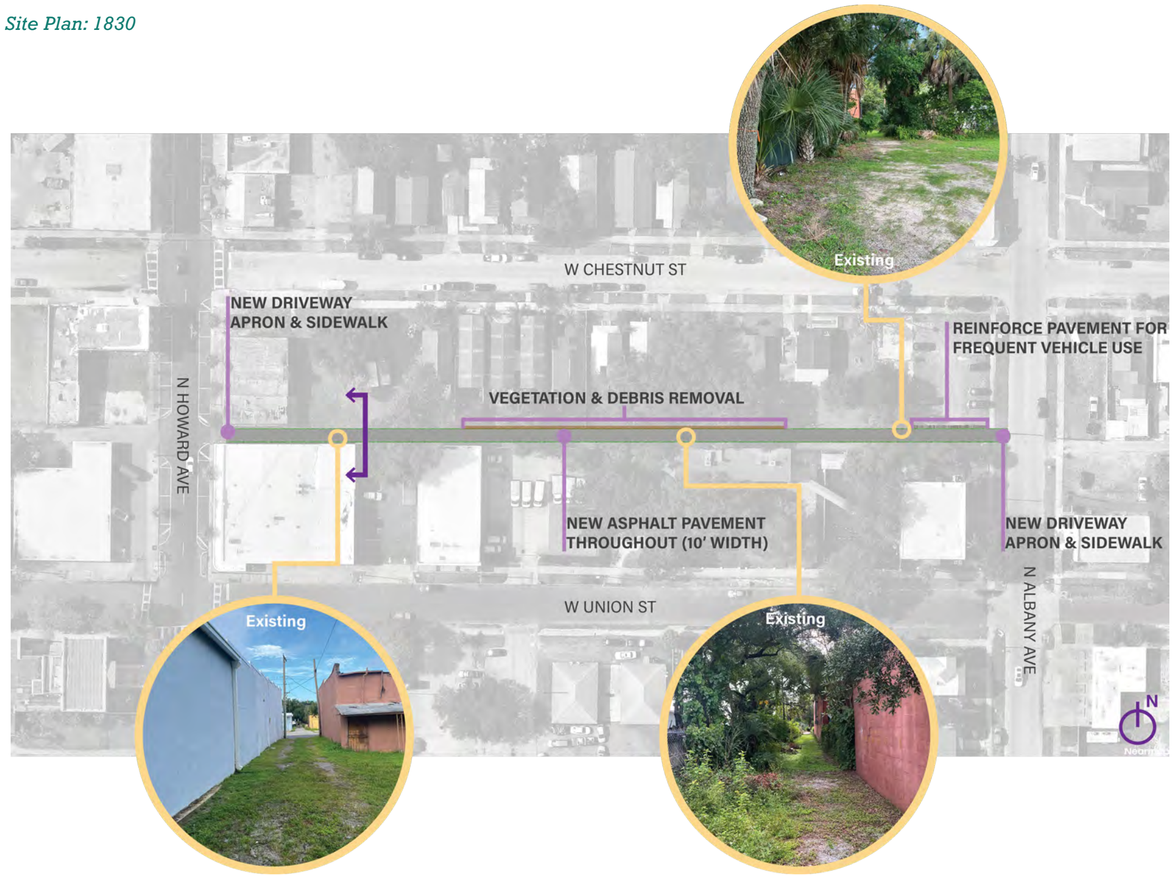

Priority Alleyway: 1825

Typology: Residential

Alleyway Concept

Site Plan: 1825

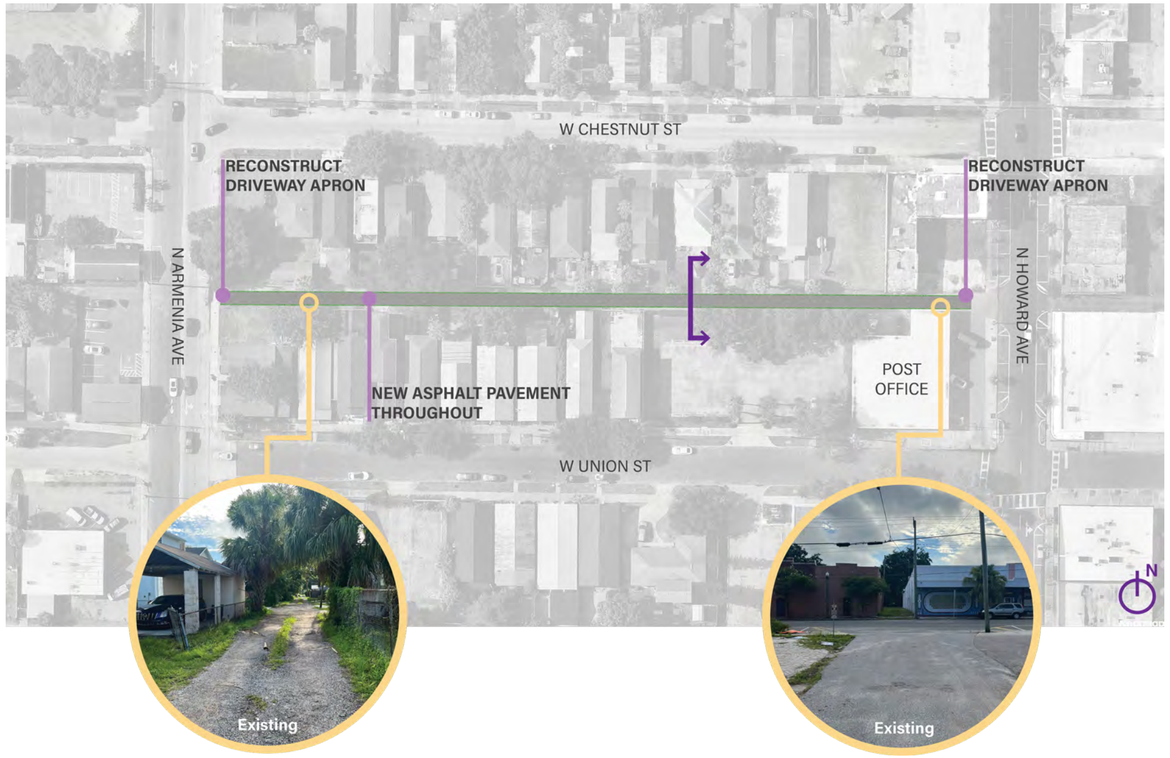

Priority Alleyway: 1755

Typology: Commercial

Alleyway Concept

Site Plan: 1755

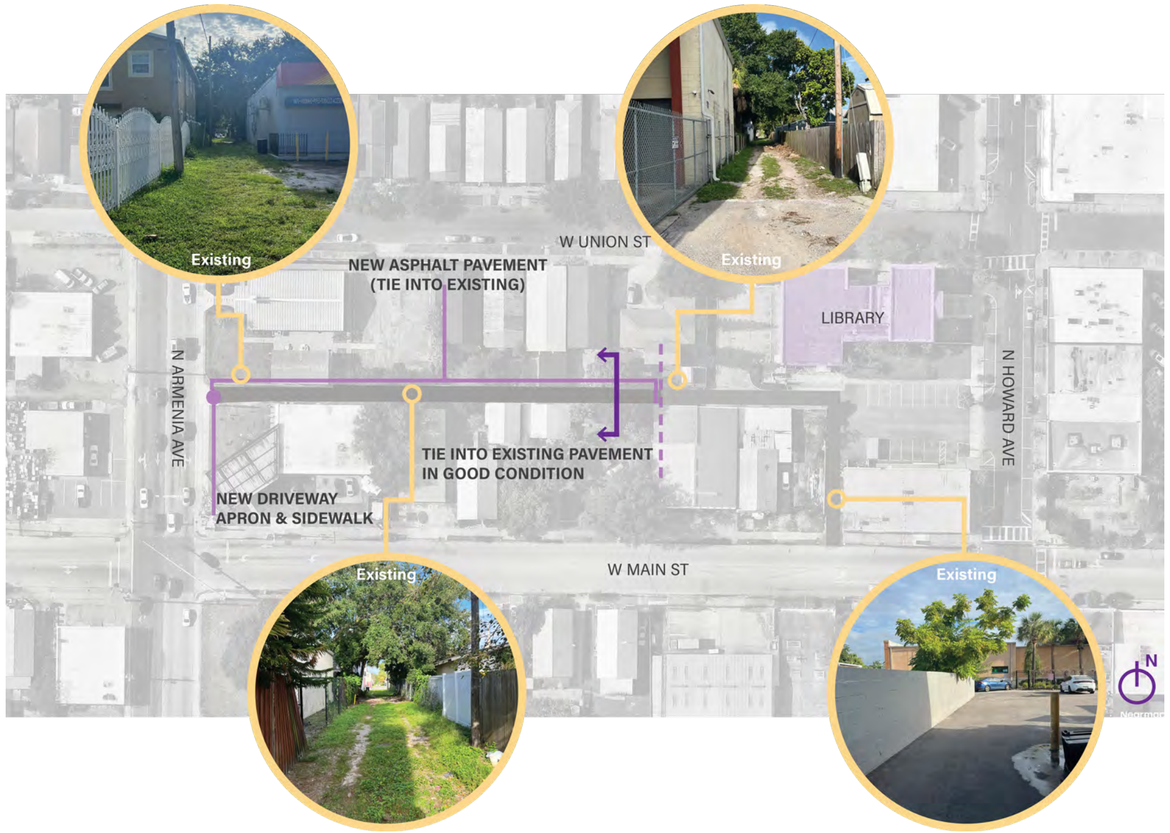

Priority Alleyway: 1720 - Open Access

Typology: Commercial

Alleyway Concept

Priority Alleyway: 1720 - Temporary Community Gathering Space

Alleyway Concept

Site Plan: 1720

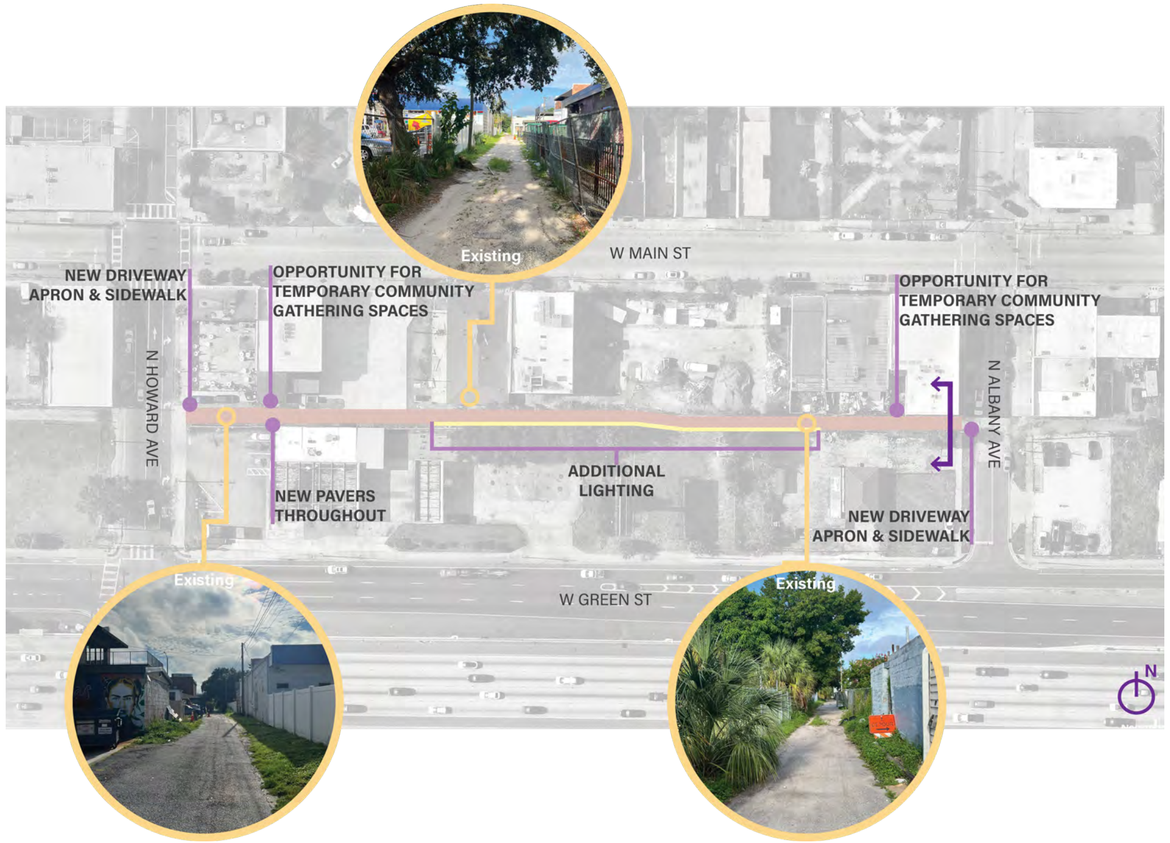

Priority Alleyway: 1725 - Open Access

Typology: Commercial

Alleyway Concept

Priority Alleyway: 1725 - Temporary Community Gathering Space

Alleyway Concept

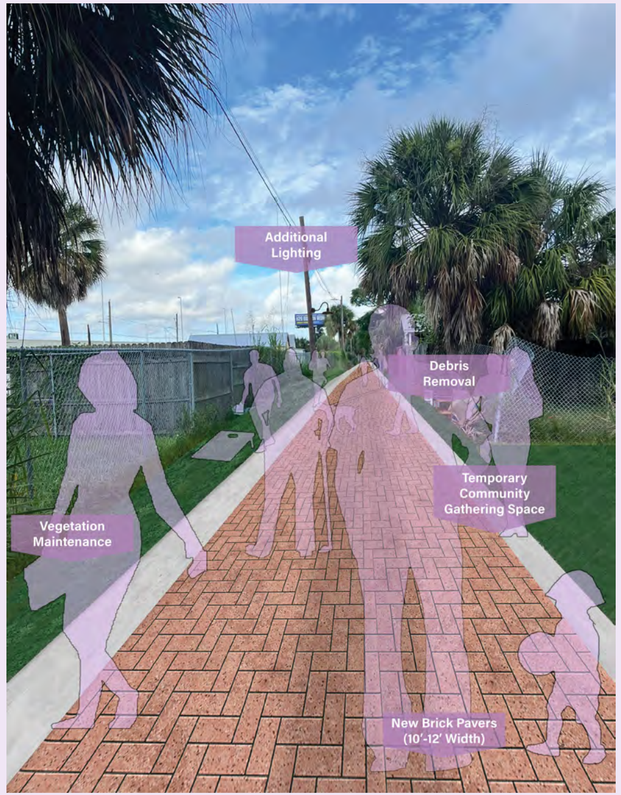

Site Plan: 1725

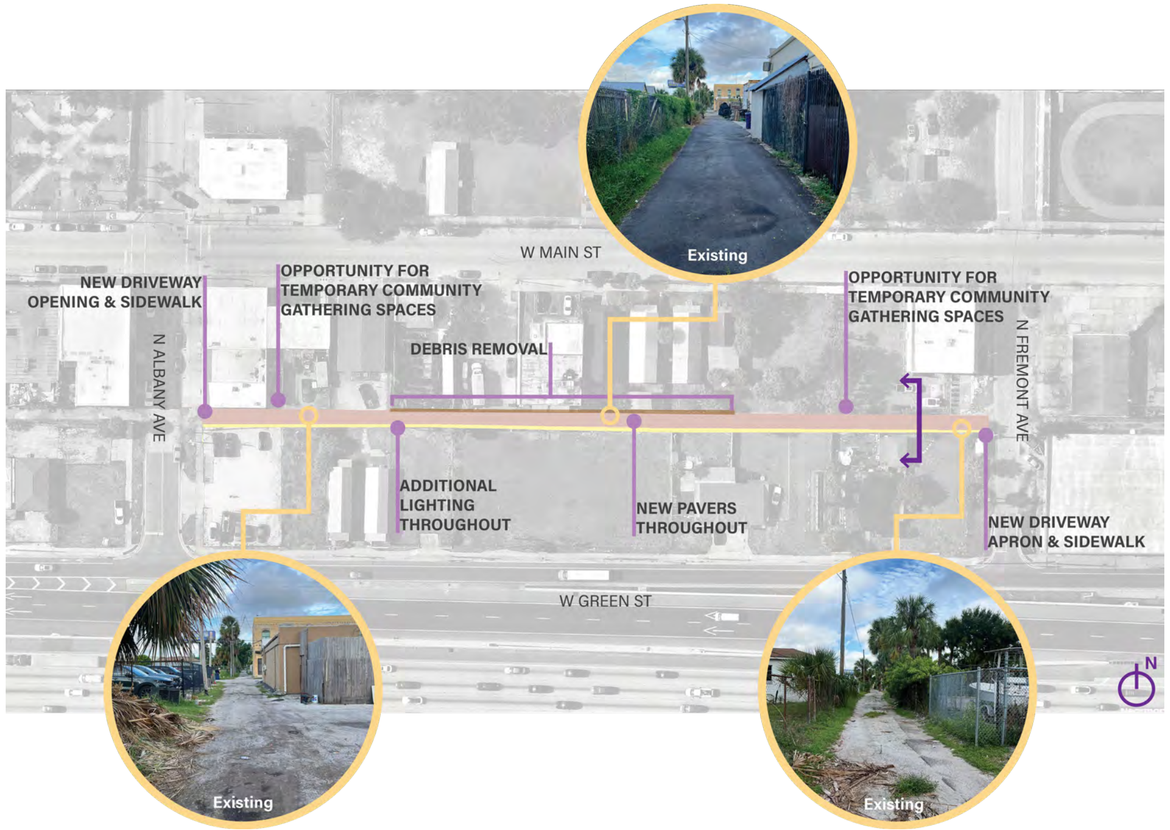

Priority Alleyway: 1530

Typology: Residential

Alleyway Concept

Site Plan: 1530

Priority Alleyway: 1477

Typology: Residential

Alleyway Concept

Site Plan: 1477

Priority Alleyway: 1125

Typology: Residential

Alleyway Concept

Site Plan: 1125

Priority Alleyway: 1085

Typology: Residential

Alleyway Concept

Site Plan: 1085

Priority Alleyway: 1025

Typology: Commercial

Alleyway Concept

Site Plan: 1025

SECTION 6

IMPLEMENTATION

Recommendations and funding strategies to implement the Alleyway Acton Plan.

Recommendations and Strategies

Implementing the alternative improvements and recommendations from the previous sections are vital to continue the momentum of maintaining and creating a connected, usable, and safe alleyway network. The recommendations and strategies found in the table on the following pages, combined with updates to the Land Development Code (LDC) and Transportation Technical Manual (TTM), will achieve an improved and well-maintained alleyway network in West Tampa. The table also includes general timing for all recommendations and strategies as well as the responsible parties for implementation.

Timing for Implementation

West Tampa Alleyway Action Plan Recommendations and Strategies

No.	Action	Type	Timing	Responsible Party
1	Coordinate with solid waste to maintain alleyway trash pick up in qualifying areas.	Improvements	Continuous	City, Solid Waste Department
2	Coordinate with law enforcement and code enforcement to report and patrol for illicit activities and illegal dumping in alleyways.	Safety	Continuous	City, CRA
3	Improve alleyways concurrent with other roadway, stormwater, wastewater, or utility improvements.	Improvements	Continuous	City
4	Continue to enforce no parking, dumping or other debris that may block alleyways from being used. Provide opportunities for compliance before penalties.	Improvements	Continuous	City, Code Enforcement
5	Continue to monitor alleyway conditions and address new issues that may arise such as stormwater, landscaping, and illegal dumping.	Improvements	Continuous	City, CRA, CAC, Community Members
6	Investigate and track potential federal, state and county funding opportunities for improvements and maintenance.	Funding	Continuous	City, CRA
7	Investigate and track potential private funding opportunities for improvements and maintenance.	Funding	Continuous	City, CRA
8	Implement murals and public art where possible and provide funding assistance to local businesses through CRA funds	Improvements, Funding	Continuous	City, CRA, CAC
9	Form an alleyway improvement team to conduct routine alleyway clean ups throughout the CRA.	Partnerships, Improvements, Safety	Continuous	City, CRA, CAC
10	Conduct educational campaigns and mailers with information on alley maintenance responsibilities.	Partnerships	Immediate	City, CRA
11	Identify neighborhood alleyway captains to lead monthly walk and talks with City staff, Code Enforcement, and CAC members to discuss neighborhood priorities and concerns.	Partnerships	Immediate	City, CRA, CAC
12	Develop and implement an Alleyway Improvement Process Chart	Regulatory	Immediate	City
13	Review feasibility to add lighting to existing powerline poles to improve lighting and safety conditions in the alleyways.	Safety, Improvements	Short	City
14	Develop a clear and direct process for reporting issues in the alley.	Partnerships	Short	City (Code Enforcement, Law Enforcement)
15	Allocate CRA Funding for tree removal and landscape maintenance for alleyways in the CRA.	Funding, Improvements, Safety	Short	City, CRA
16	Update land development code (LDC) to provide clarity for when vehicular access to a property must be provided from an alley	Regulatory	Short	City
16.1	Consider amending the descriptive terms "open and used" in Sec. 27-241(e)(2)c.5.i to terms that can be more readily and objectively defined, such as "clear and navigable." Develop criteria/standards that describe under what circumstances an alley is considered "clear and navigable" and implement language within Chapter 27 - Zoning and Land Development, Chapter 22 - Streets and Sidewalks, and/or Transportation Technical Manual (TTM).	Regulatory	Short	City
16.2	To provide clarity to property owners and reduce the amount of cases going through the alternative design exception process, amend Sec. 27-241(e)(2) c.5.i to explicitly state that vehicular access to a site from an alleyway is not required when the alleyway does not meet minimum standards, pursuant the criteria for a "clear and navigable" alley and standards provided in the TTM	Regulatory	Short	City
17	Provide flexibility on the placement and screening of exterior garbage receptacles and dumpsters when a commercial property abuts an alley serviced by the solid waste department.	Regulatory	Short	City
18	Permit businesses to utilize alleyways for business uses (outdoor seating, markets, etc.) if alley is not used by vehicles.	Regulatory, Improvements	Short	City
19	Consider specifying a maximum front setback for residential properties so that the current block averaging standard does not result in a development pattern that limits potential use of the alley by pushing the principal structure towards the rear of the property. For example: "Front yards shall be determined by block averaging, not to exceed a maximum of 20 feet when the rear property line abuts a public alley."	Regulatory	Short	City
20	Conduct an analysis to determine how many properties are using the alleyways per block and typical existing setbacks.	Improvements	Short	City
21	Implement recommendations from the West Tampa CRA Parking Study, and remove off-street parking requirement for visitor parking. Allow multi-family to use on-street parking to fulfill a portion of or all visitor parking requirements.	Regulatory	Short	City
22	Develop cost effective alley improvement alternatives and incorporate options into the TTM.	Regulatory, Improvements	Short	City
23	Allow alleyways to be named to create a sense of place.	Improvements	Short	City, CRA

No.	Action	Type	Timing	Responsible Party
24	Update parking standards in the Land Development Code to allow bicycle micromobility parking to be located in alleys when certain conditions are met (e.g., a minimum alley width) or through an alternative design exception process.	Regulatory, Improvements	**Short**	City, Business owners
25	Develop an alleyway dashboard to track improvements and progress.	Improvements	**Short**	City
26	Construct alleyway pilot projects using CRA funds to show the recommended improvements.	Improvements	**Short**	City, CRA
27	Update land development code to require alley improvements when developing over a certain dwelling unit threshold so that the West Tampa area can maintain a functional alleyway network over time.	Regulatory	**Short**	City
27.1	Develop a tiered system for alley improvements so that the required improvements are fair and proportionate to the scale of development.	Regulatory	**Short**	City
27.2	Develop options for acceptable alley surface treatments within the TTM to provide flexibility and cost-effective alternatives when alley improvements are required.	Regulatory	**Short**	City
27.3	Require lighting be provided along a public alley for commercial and residential properties of a specified development scale (e.g., more than 2 units).	Regulatory	**Short**	City
27.4	Clearly define criteria or circumstances under which alley improvement requirements may be waived or modified to streamline variance/exception processes and promote consistent alley design throughout the district.	Regulatory	**Short**	City
28	Update Chapter 19 - Property Maintenance and Structural Standards to affirmatively assign maintenance responsibilities for the area between the property line to the centerline of the alley right-of-way.	Regulatory	**Short**	City
29	Update the procedures for vacating public rights-of-way, including alleys, in Chapter 22 - Streets and Sidewalks with explicit standards under which applications for vacations will be reviewed to create standardization, transparency, and predictability in how requests are processed are evaluated.	Regulatory	**Short**	City
29.1	Consider updating the vacation application requirements to require the applicant to explain the public benefit derived from the vacation within their reason for the request (Sec. 22-36(c)) and also include an initial assessment of the impact the vacation will have on access, circulation, utilities, etc.	Regulatory	**Short**	City
29.2	Consider updating the procedures for distribution to reviewing agencies to explicitly list the city departments/agencies/boards/etc. that should receive the opportunity to provide input on a vacation application. Also consider codifying that all comments be compiled in a staff report to be considered by City Council during the public hearing process.	Regulatory	**Short**	City
29.3	Develop standards for evaluating requests to vacate an alleyway that include criteria such as width and clearance, consistency with the City Comprehensive Plan and other relevant neighborhood/special area plans, impact on access, circulation, existing/planned public facilities, and public safety. Require that City Council consider these criteria in rendering a decision on whether to vacate an alleyway.	Regulatory	**Short**	City
29.4	Explicitly delegate authority to City Council to approve a vacation request with conditions to ensure the project is built as proposed and mitigate impacts to public access and utilities.	Regulatory	**Short**	City
30	Encourage pollinator-friendly native plants in alleyways and develop and an educational guide to inform the community on which plants are native and are pollinators.	Improvements	**Short**	City, CRA
31	Establish an alley assessment as a long-term funding mechanism to improve alleyways.	Funding	**Intermediate - Long**	City
32	Develop an Alley Fund, or cost in-lieu fund, that can be matched using CRA TIF funding to improve alleyways by funding full survey and design, construction of pilot projects, and annual construction of full alleyway improvements.	Funding	**Intermediate - Long**	City, CRA
33	Invest in a smaller solid waste collection vehicle to access narrower alleyways for solid waste collection.	Improvements	**Intermediate - Long**	City, CRA
34	Improve and construct driveway aprons to platted alleyways within the CRA.	Improvements	**Intermediate - Long**	City, CRA
35	Consider having dedicated funding for alleyway maintenance for residents who struggle to maintain their portion of an alley due to economic hardship or physical limitations.	Funding, Programming	**Intermediate - Long**	City, CRA
36	Consider using code enforcement notices as the mechanism to notify residents that they can apply for alleyway maintenance assistance if they are experiencing economic hardship or physical limitations.	Improvements	**Intermediate - Long**	City
37	Vacate dead-end alleyways via City-initiated action.	Improvements, Regulatory	**Intermediate - Long**	City

Additional Funding Opportunities

Funding for the recommendations and alternative improvements may come from sources outside of City and CRA funds, such as local, state, and federal grants. The below table provides a list of grant opportunities that the City of Tampa and the West Tampa CRA can apply for to partially fund the recommended improvements. The full detailed funding matrix can be found in **Appendix C.**

No.	Grant Name	Agency	Funding Max.
1	Promoting Resilient Operations for Transformative Efficient and Cost-saving Transportation (PROTECT)	U.S. Department of Transportation (USDOT)	Min: $100,000
2	Rebuilding American Infrastructure with Sustainability and Equity (RAISE)	U.S. Department of Transportation (USDOT)	$25,000,000
3	Safe Streets and Road for All (SS4A)	U.S. Department of Transportation (USDOT)	$30,000,000
4	Hazard Mitigation Grant Program (HMGP)	Federal Emergency Managements Association (FEMA)	-
5	Building Resilient Infrastructure and Communities (BRIC)	Federal Emergency Management Agency (FEMA) via Florida Division of Emergency Management (FDEM)	$50,000,000
6	Flood Mitigation Assistance (FMA)	Federal Emergency Management Agency (FEMA) via Florida Division of Emergency Management (FDEM)	$50,000,000
7	Transportation Alternatives Set-Aside Program	Florida Department of Transportation (FDOT)	$3M allocated to district
8	People for Bikes Grants	PeopleforBikes	$10,000
9	AARP Community Challenge Grants, Flagship Grant	AARP	$50,000
10	Grants for Arts Projects	National Endowment for the Arts	$100,000
11	Our Town	National Endowment for the Arts	$25,000 - $150,000

Available funding options as of April 2024.

Next Steps

As funding and opportunities for partnership become available, the alleyway network will incrementally be improved and maintained throughout the Study Area. As noted in the recommendations and strategies table on the previous pages, smaller, cost effective projects and initiatives can be implemented more quickly to improve current conditions within the alleyways. Some of the actions residents and business owners and renters can do to improve the alleyways are shown on the right. Improvements to the alleyway network will be incremental and continuous over a period of many years. The Action Plan's findings and recommendations will serve as the basis for the improvement of West Tampa's alleyways.

What Can Residents Do?

Know the Rules

Property owners, agents, custodians, lessees, and occupants are required to maintain vegetation on both the private property and the abutting City right-of-way, including mowing grass, edging sidewalks and curbs, and trimming hedges, according to specific criteria outlined in the City code. This includes public alleys.

City of Tampa Code of Ordinances Sec. 19-46, 19-49, 19-50, and 19-53 and F.S. Sec. 403.413

- Mow the alley to its center and keep it free of debris and other obstructions, including overhanging tree limbs and other plants that impede the passage of vehicular and pedestrian traffic; your neighbor is responsible for maintaining the other half.
- Participate in neighborhood alleyway clean ups.
- Report, if you witness an illegal dumping in progress; obtain the vehicle tag number and call the Tampa Police non-emergency number at (813) 231-6130.
- Contact the City if you have any questions or have received a notice of violation from Neighborhood Enhancement.

City of Tampa
Florida

TAMPACRA

APPENDIX A

ALLEYWAY INVENTORY

Alleyway ID: 1000

Attribute	Value
Facility ID	1000
Existing Conditions	Clear
Type of Access	Thru Alley
Sole Access to Parcel	No
Length (ft)	288.63
Width (ft)	14
Surface Type	Paved
Surface Width (ft)	11
Pavement Conditions	Good
Power Poles	Yes
Lighting	No
Stormwater Facilities	No
Wastewater Facilities	Yes
Private Utilities	No
Landscaping	None
Maintenance	Good
Private Use	No
Debris	No
Trash Bin	Yes
Solid Waste	Yes
Encroachments	None
Crowned	None
Notes	
Alley Quadrant	4
Vacated	No
Vacated Ordinance	N/A
Plat Dedication	Dedicated
Plat Name	Moody Heights
Plat Subdivision Number	3
Plat Width	15
Improvements	None

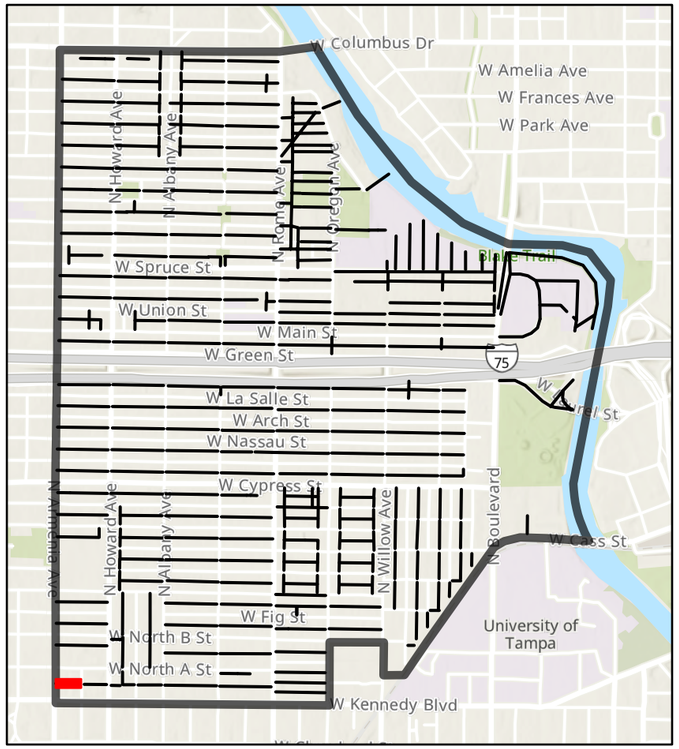

Alleyway ID: 1010

Attribute	Value
Facility ID	1010
Existing Conditions	Clear
Type of Access	Thru Alley
Sole Access to Parcel	No
Length (ft)	110.18
Width (ft)	16
Surface Type	Paved
Surface Width (ft)	13.5
Pavement Conditions	Good
Power Poles	Yes
Lighting	No
Stormwater Facilities	No
Wastewater Facilities	Yes
Private Utilities	No
Landscaping	None
Maintenance	Good
Private Use	No
Debris	No
Trash Bin	No
Solid Waste	No
Encroachments	None
Crowned	None
Notes	Standing water; looks useable
Alley Quadrant	4
Vacated	Yes
Vacated Ordinance	Ord 98-01
Plat Dedication	None
Plat Name	West Land
Plat Subdivision Number	6
Plat Width	15
Improvements	None

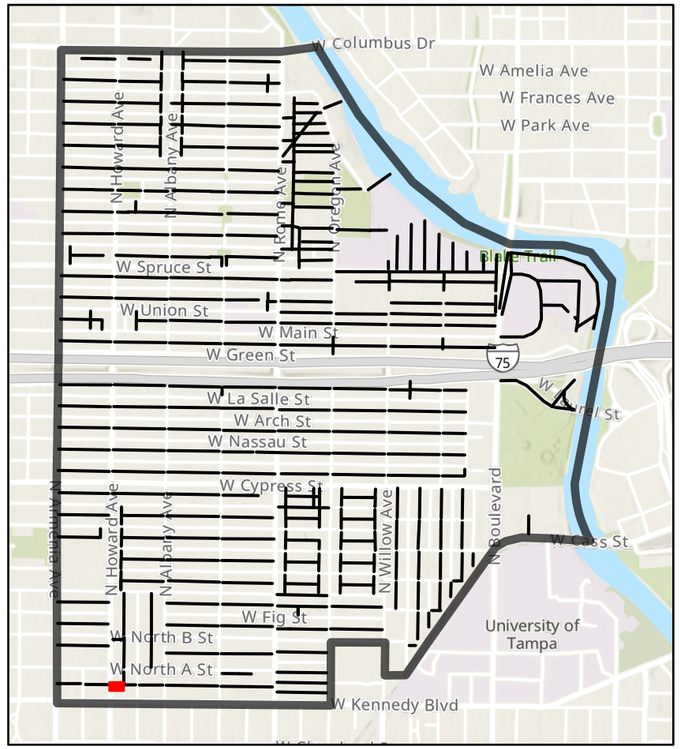

Alleyway ID: 1015

Attribute	Value
Facility ID	1015
Existing Conditions	Clear
Type of Access	Thru Alley
Sole Access to Parcel	No
Length (ft)	134.55
Width (ft)	18
Surface Type	Paved
Surface Width (ft)	16.5
Pavement Conditions	Good
Power Poles	Yes
Lighting	No
Stormwater Facilities	No
Wastewater Facilities	Yes
Private Utilities	No
Landscaping	None
Maintenance	Good
Private Use	No
Debris	No
Trash Bin	Yes
Solid Waste	Yes
Encroachments	None
Crowned	None
Notes	
Alley Quadrant	4
Vacated	No
Vacated Ordinance	N/A
Plat Dedication	Dedicated
Plat Name	West Land
Plat Subdivision Number	6
Plat Width	15
Improvements	None

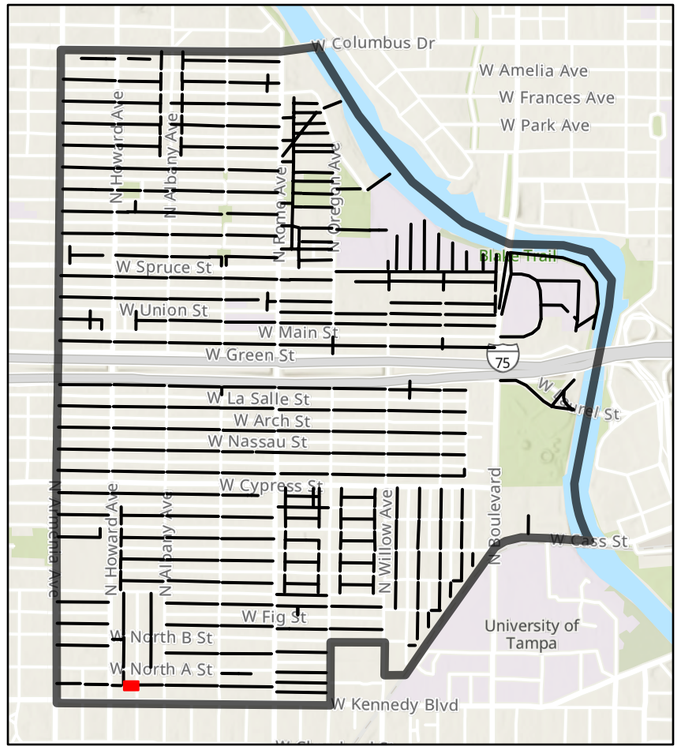

Alleyway ID: 1020

Attribute	Value
Facility ID	1020
Existing Conditions	Clear
Type of Access	Thru Alley
Sole Access to Parcel	No
Length (ft)	286.46
Width (ft)	17
Surface Type	Paved
Surface Width (ft)	10.5
Pavement Conditions	Fair
Power Poles	Yes
Lighting	No
Stormwater Facilities	No
Wastewater Facilities	Yes
Private Utilities	No
Landscaping	Minor Overgrowth
Maintenance	Fair
Private Use	No
Debris	No
Trash Bin	Yes
Solid Waste	Yes
Encroachments	Side Clearance
Crowned	None
Notes	Standing water; gas; only landscaping improvements needed
Alley Quadrant	4
Vacated	No
Vacated Ordinance	N/A
Plat Dedication	Dedicated
Plat Name	West Land
Plat Subdivision Number	5
Plat Width	15
Improvements	Minor

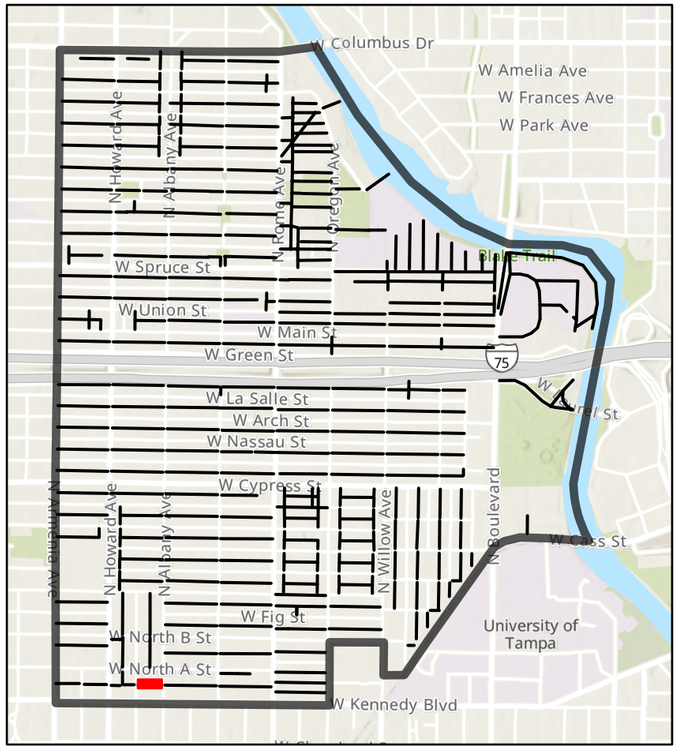

Alleyway ID: 1025

Attribute	Value
Facility ID	1025
Existing Conditions	Clear
Type of Access	Thru Alley
Sole Access to Parcel	No
Length (ft)	631.57
Width (ft)	15.5
Surface Type	Paved
Surface Width (ft)	11
Pavement Conditions	Fair
Power Poles	Yes
Lighting	No
Stormwater Facilities	Yes
Wastewater Facilities	Yes
Private Utilities	No
Landscaping	Maintained
Maintenance	Fair
Private Use	No
Debris	No
Trash Bin	Yes
Solid Waste	Yes
Encroachments	None
Crowned	None
Notes	Standing water; pavement improvements
Alley Quadrant	4
Vacated	No
Vacated Ordinance	N/A
Plat Dedication	Dedicated
Plat Name	Corronella
Plat Subdivision Number	7
Plat Width	15
Improvements	Minor

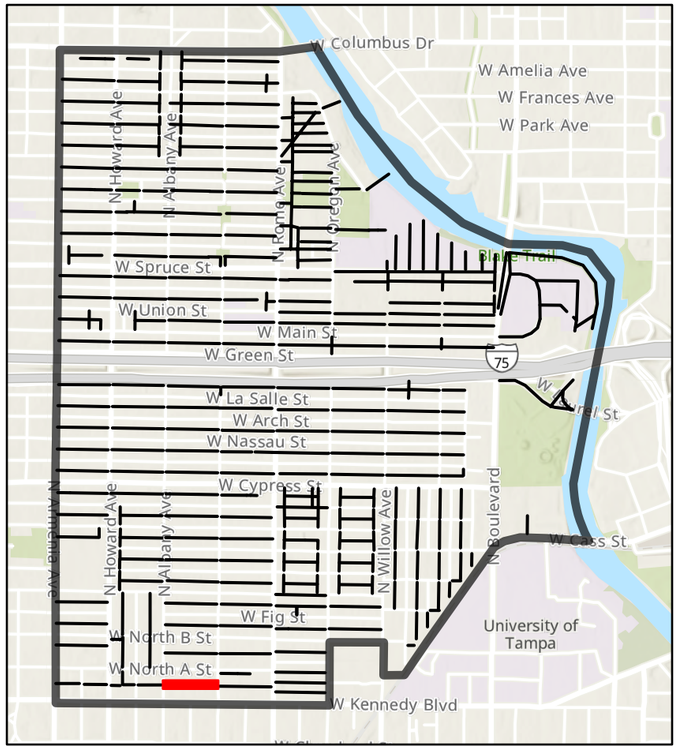

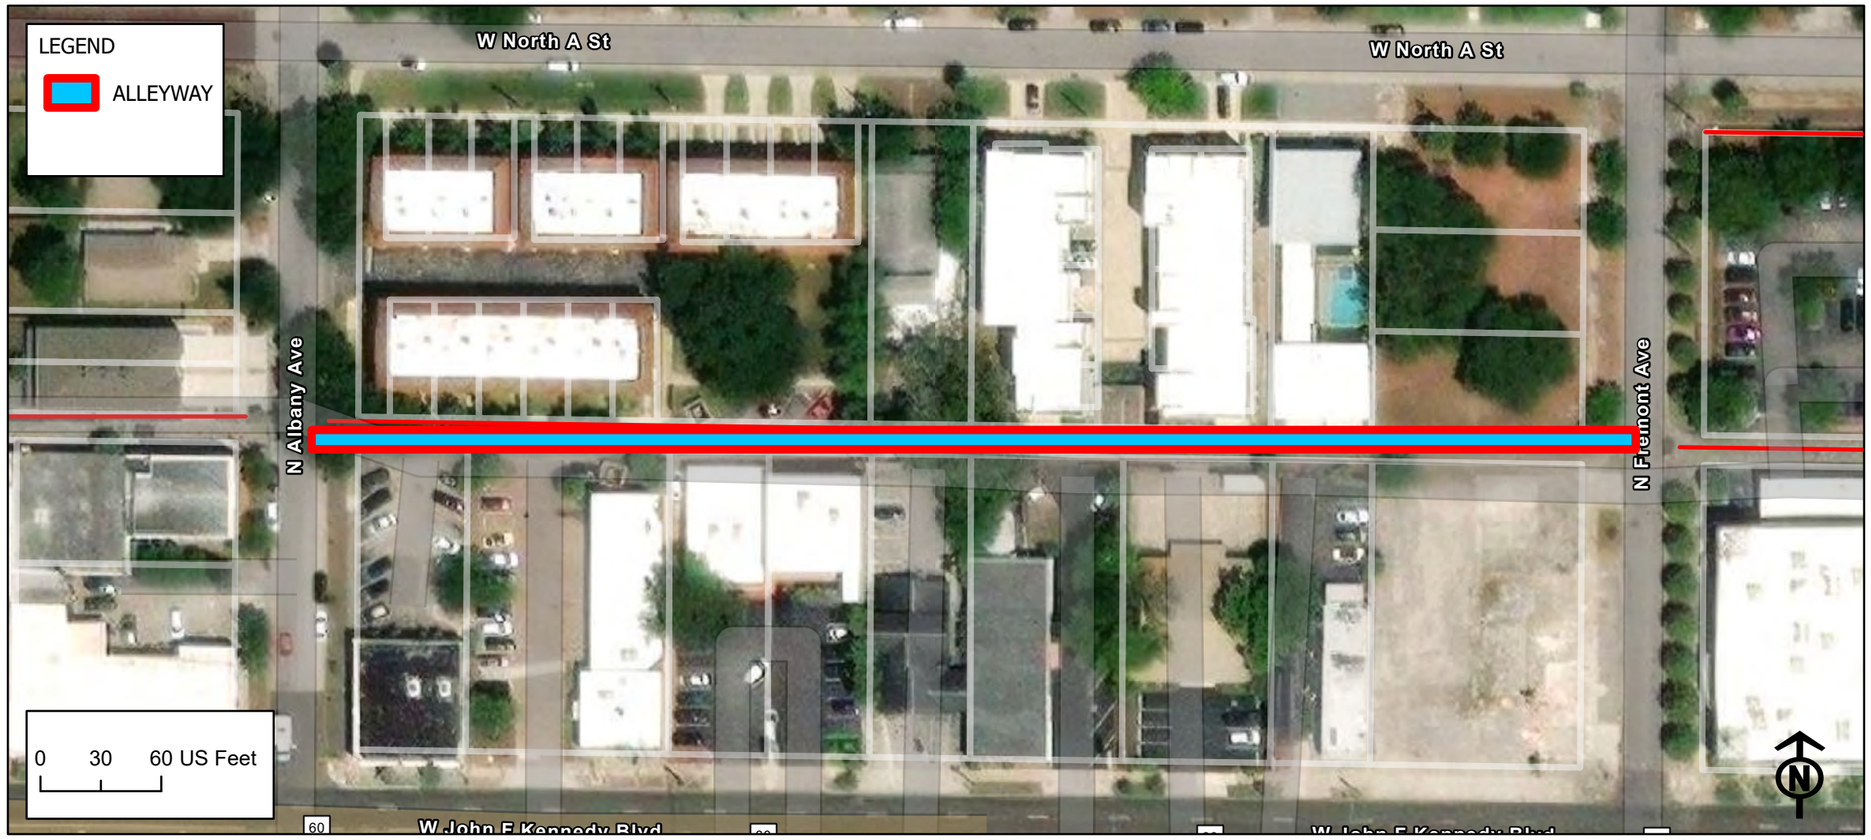

Alleyway ID: 1030

Attribute	Value
Facility ID	1030
Existing Conditions	Clear
Type of Access	Thru Alley
Sole Access to Parcel	No
Length (ft)	625.06
Width (ft)	15
Surface Type	Paved
Surface Width (ft)	12.5
Pavement Conditions	Good
Power Poles	Yes
Lighting	No
Stormwater Facilities	Yes
Wastewater Facilities	No
Private Utilities	No
Landscaping	None
Maintenance	Good
Private Use	No
Debris	No
Trash Bin	Yes
Solid Waste	Yes
Encroachments	None
Crowned	None
Notes	Standing water
Alley Quadrant	4
Vacated	No
Vacated Ordinance	N/A
Plat Dedication	Dedicated
Plat Name	Corronella
Plat Subdivision Number	8
Plat Width	15
Improvements	None

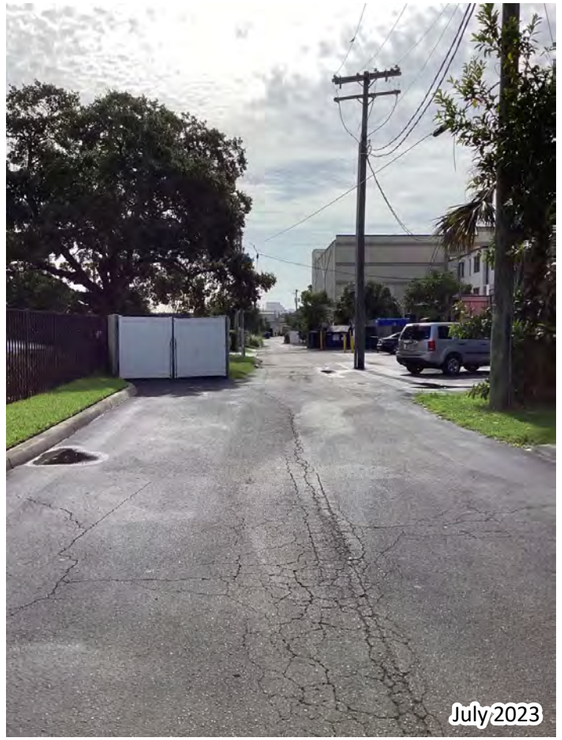

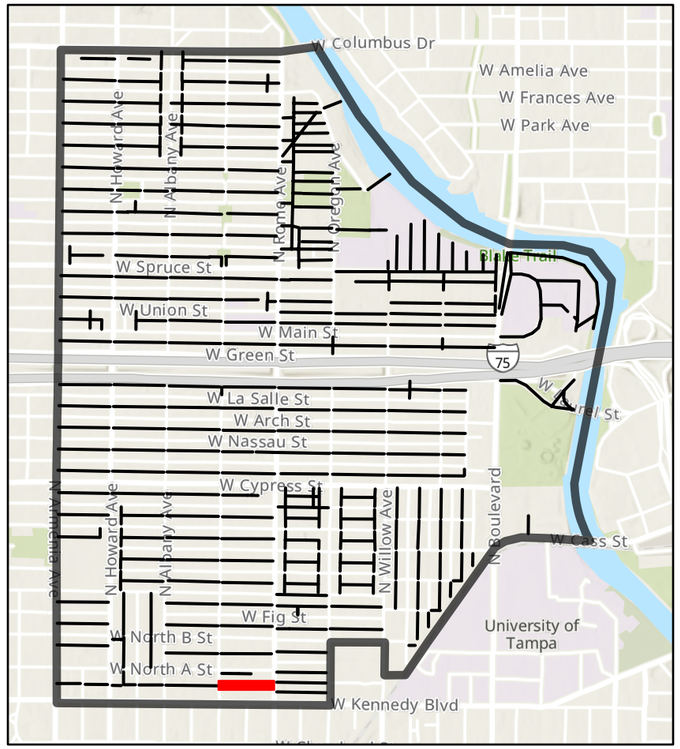

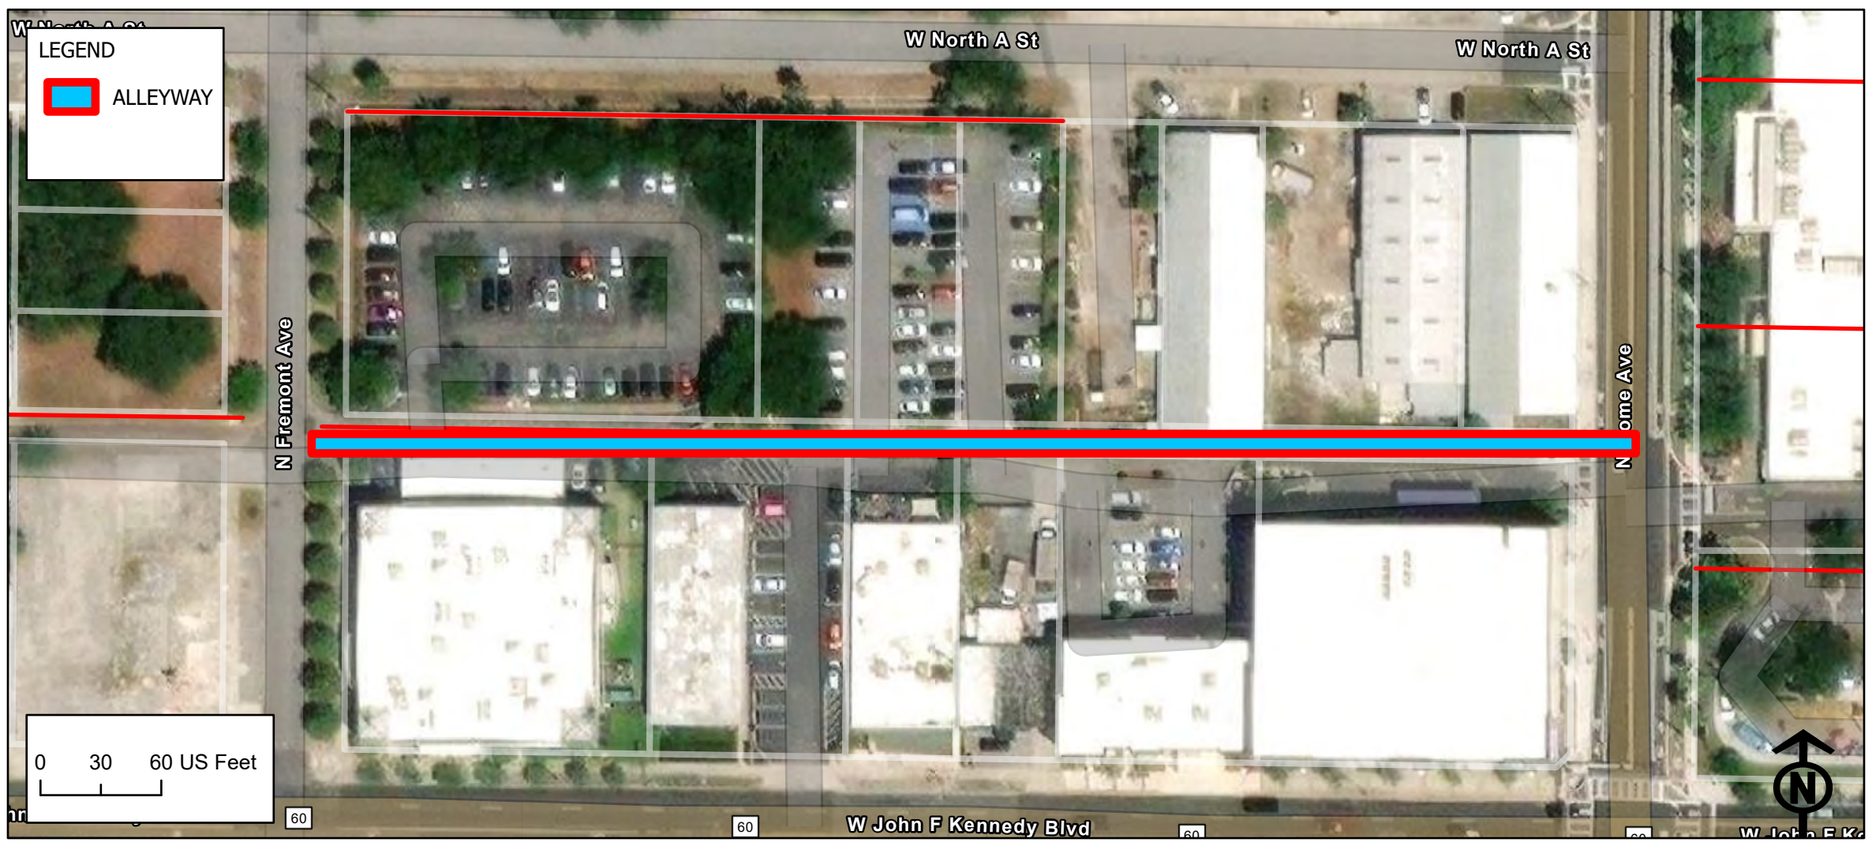

Alleyway ID: 1040

Attribute	Value
Facility ID	1040
Existing Conditions	Clear
Type of Access	Thru Alley
Sole Access to Parcel	No
Length (ft)	601.99
Width (ft)	30
Surface Type	Paved
Surface Width (ft)	27
Pavement Conditions	Good
Power Poles	No
Lighting	Yes
Stormwater Facilities	Yes
Wastewater Facilities	Yes
Private Utilities	No
Landscaping	None
Maintenance	Good
Private Use	No
Debris	No
Trash Bin	No
Solid Waste	No
Encroachments	None
Crowned	None
Notes	Why not vacated?
Alley Quadrant	5
Vacated	No
Vacated Ordinance	Ord 95-262 Esmt
Plat Dedication	Dedicated
Plat Name	Fuller's Subdivision
Plat Subdivision Number	10
Plat Width	10
Improvements	None

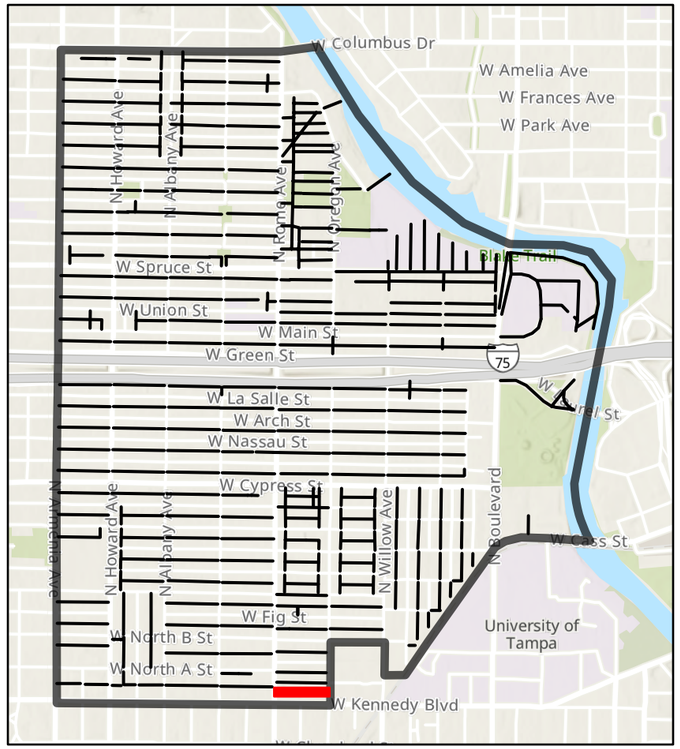

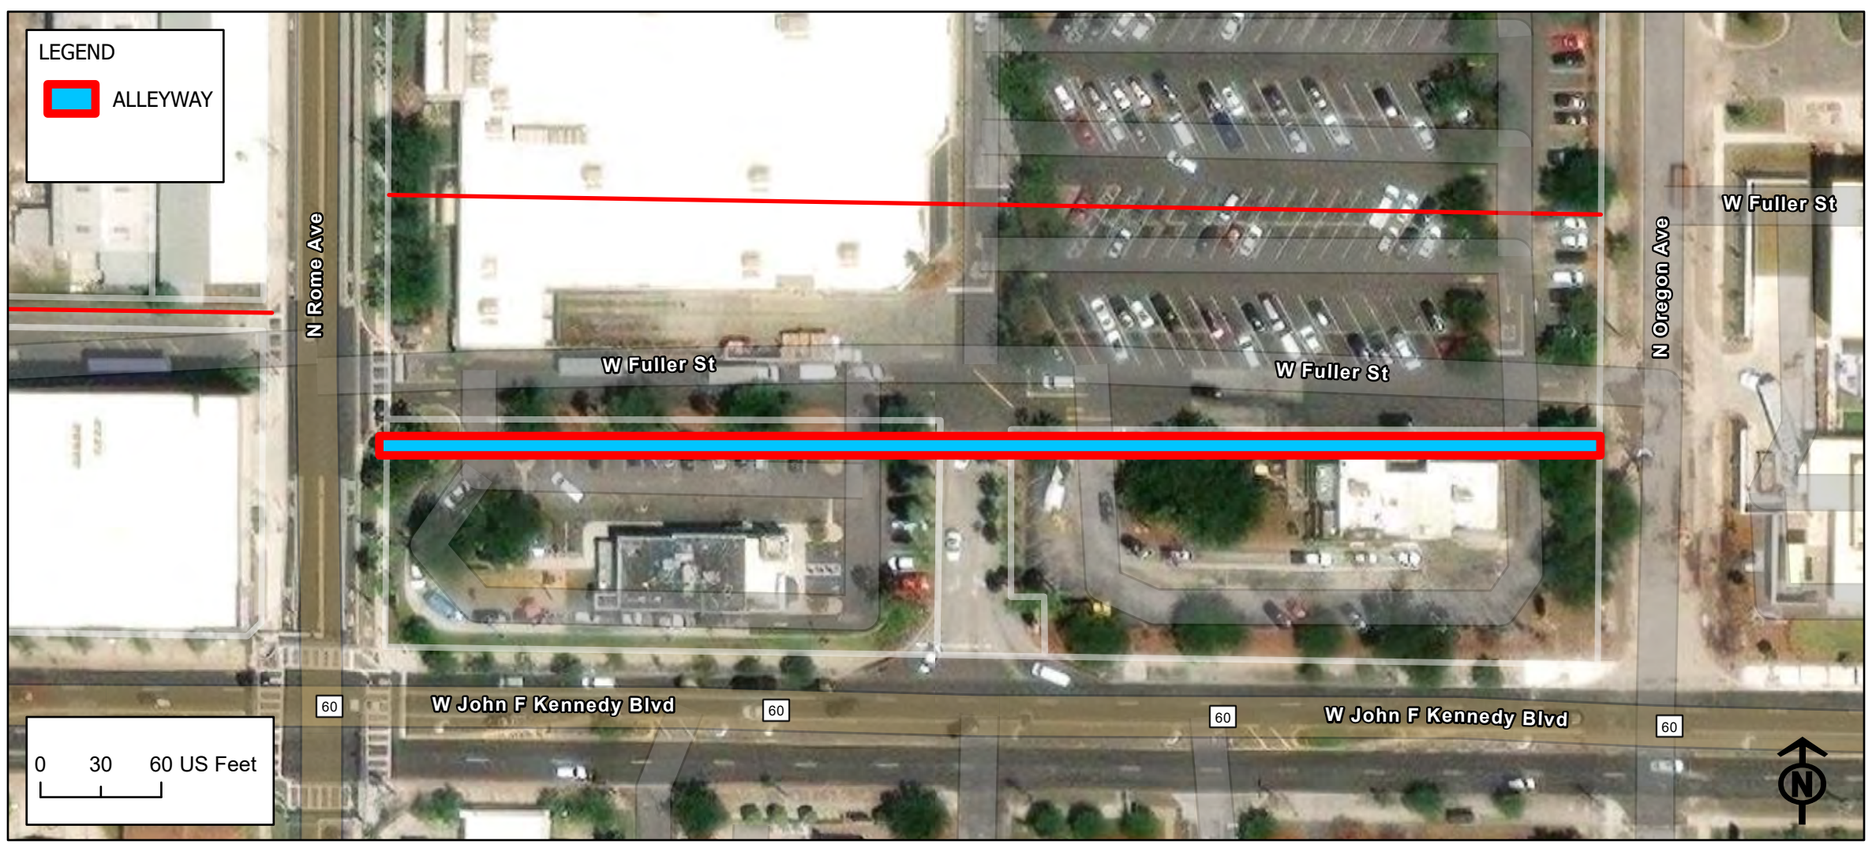

Alleyway ID: 1070

Attribute	Value
Facility ID	1070
Existing Conditions	Clear
Type of Access	Thru Alley
Sole Access to Parcel	No
Length (ft)	622.89
Width (ft)	14.5
Surface Type	Paved
Surface Width (ft)	9
Pavement Conditions	Fair
Power Poles	Yes
Lighting	No
Stormwater Facilities	No
Wastewater Facilities	Yes
Private Utilities	No
Landscaping	Minor Overgrowth
Maintenance	Fair
Private Use	No
Debris	Yes
Trash Bin	No
Solid Waste	Yes
Encroachments	Height Clearance
Crowned	None
Notes	Standing water
Alley Quadrant	4
Vacated	No
Vacated Ordinance	N/A
Plat Dedication	Dedicated
Plat Name	Midway
Plat Subdivision Number	3 and 4
Plat Width	13
Improvements	Minor

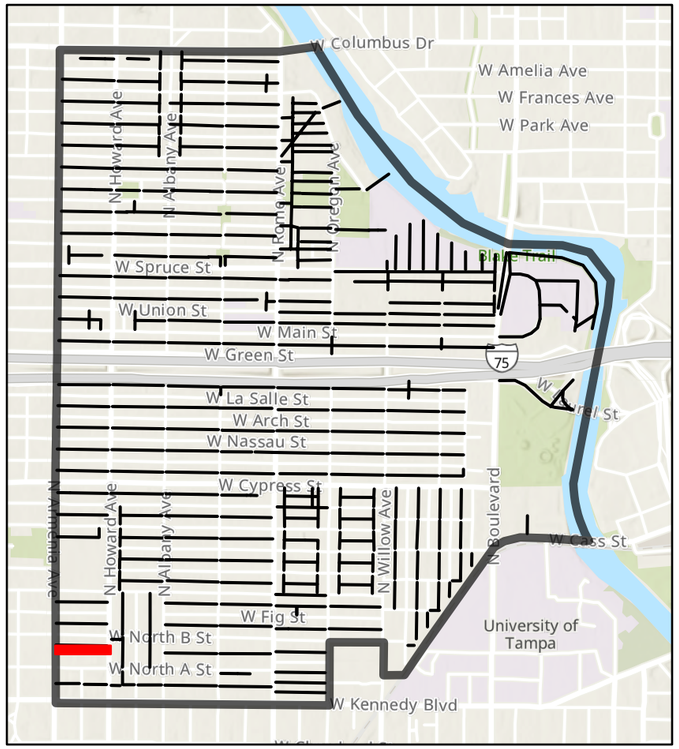

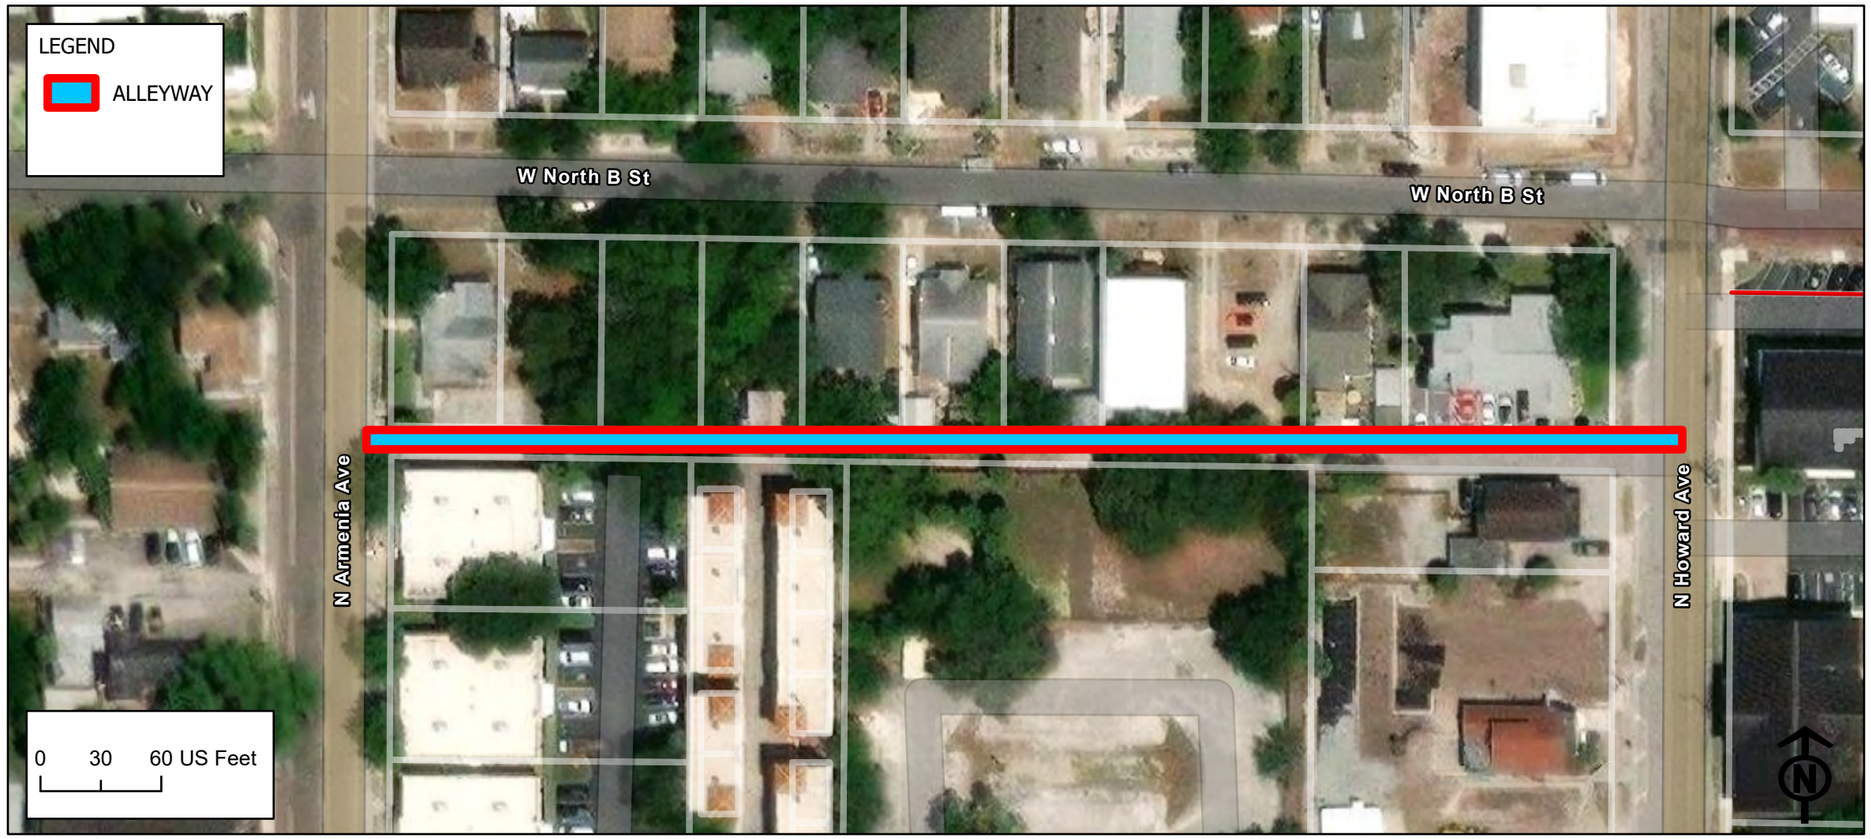

Alleyway ID: 1075

Attribute	Value
Facility ID	1075
Existing Conditions	Clear
Type of Access	Thru Alley
Sole Access to Parcel	No
Length (ft)	362.44
Width (ft)	19
Surface Type	Paved
Surface Width (ft)	17
Pavement Conditions	Good
Power Poles	Yes
Lighting	Yes
Stormwater Facilities	Yes
Wastewater Facilities	Yes
Private Utilities	No
Landscaping	None
Maintenance	Good
Private Use	No
Debris	No
Trash Bin	Yes
Solid Waste	Yes
Encroachments	None
Crowned	None
Notes	
Alley Quadrant	4
Vacated	No
Vacated Ordinance	N/A
Plat Dedication	Dedicated
Plat Name	West Land
Plat Subdivision Number	3
Plat Width	15
Improvements	None

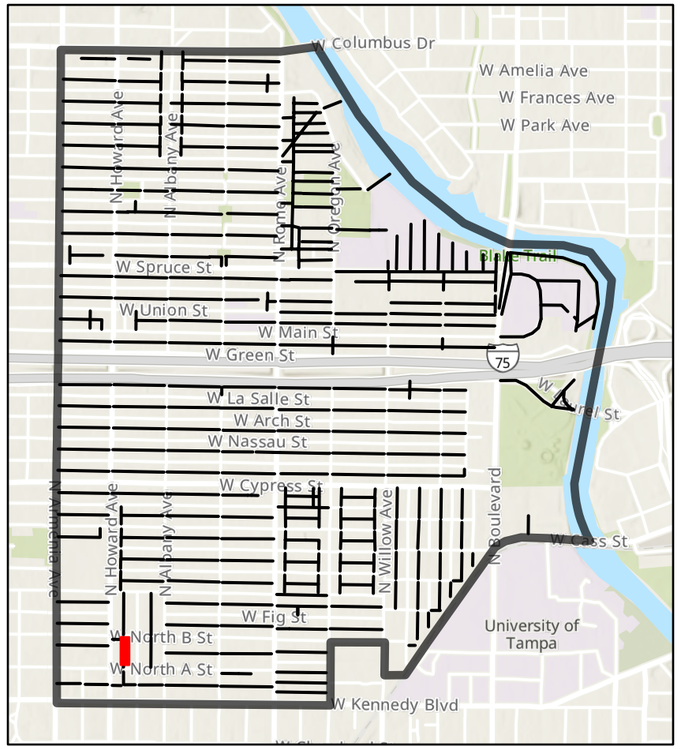

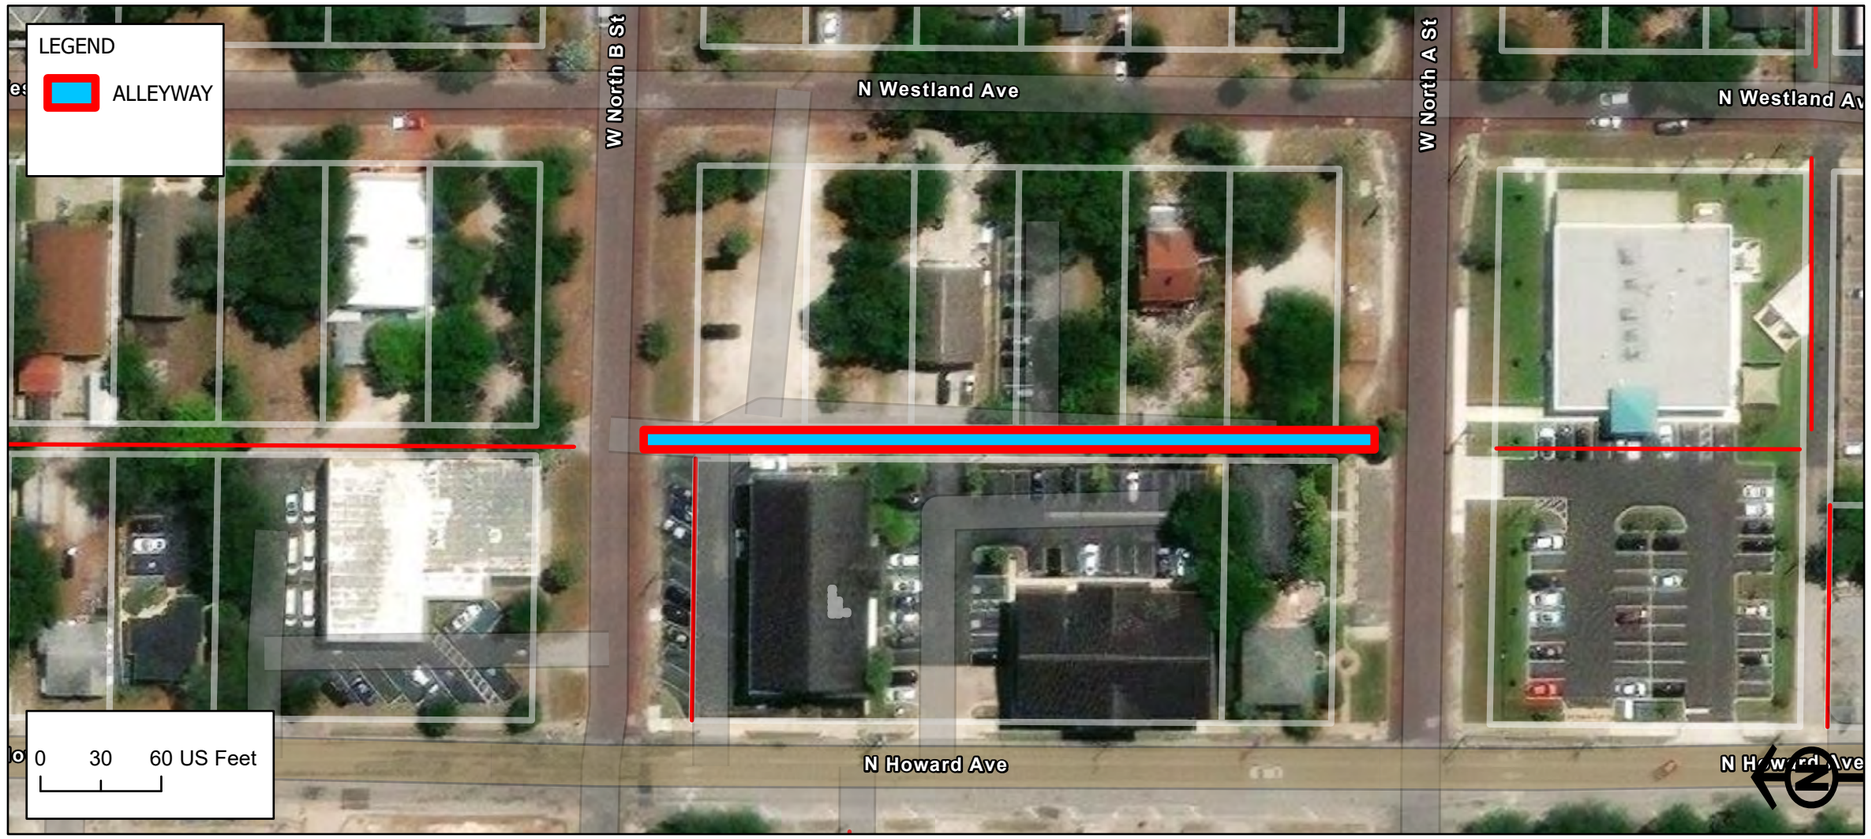

Alleyway ID: 1080

Attribute	Value
Facility ID	1080
Existing Conditions	Clear
Type of Access	Thru Alley
Sole Access to Parcel	No
Length (ft)	362.44
Width (ft)	15
Surface Type	Partially Paved
Surface Width (ft)	13
Pavement Conditions	N/A
Power Poles	Yes
Lighting	Yes
Stormwater Facilities	No
Wastewater Facilities	Yes
Private Utilities	No
Landscaping	Minor Overgrowth
Maintenance	Fair
Private Use	No
Debris	No
Trash Bin	No
Solid Waste	Yes
Encroachments	Both Side and Height Clearance Side and Height Clearance
Crowned	None
Notes	Electric , North of alley is paved
Alley Quadrant	4
Vacated	No
Vacated Ordinance	N/A
Plat Dedication	Dedicated
Plat Name	West Land
Plat Subdivision Number	4
Plat Width	15
Improvements	Minor

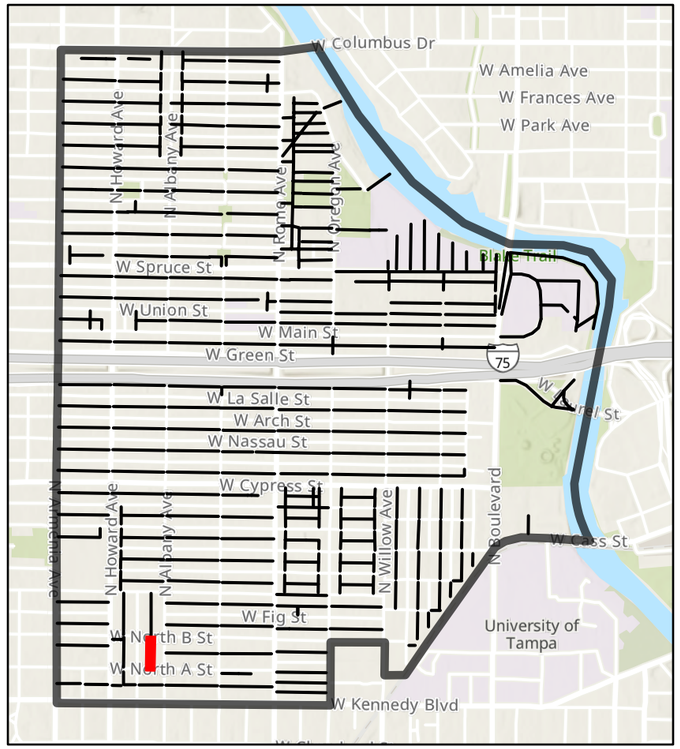

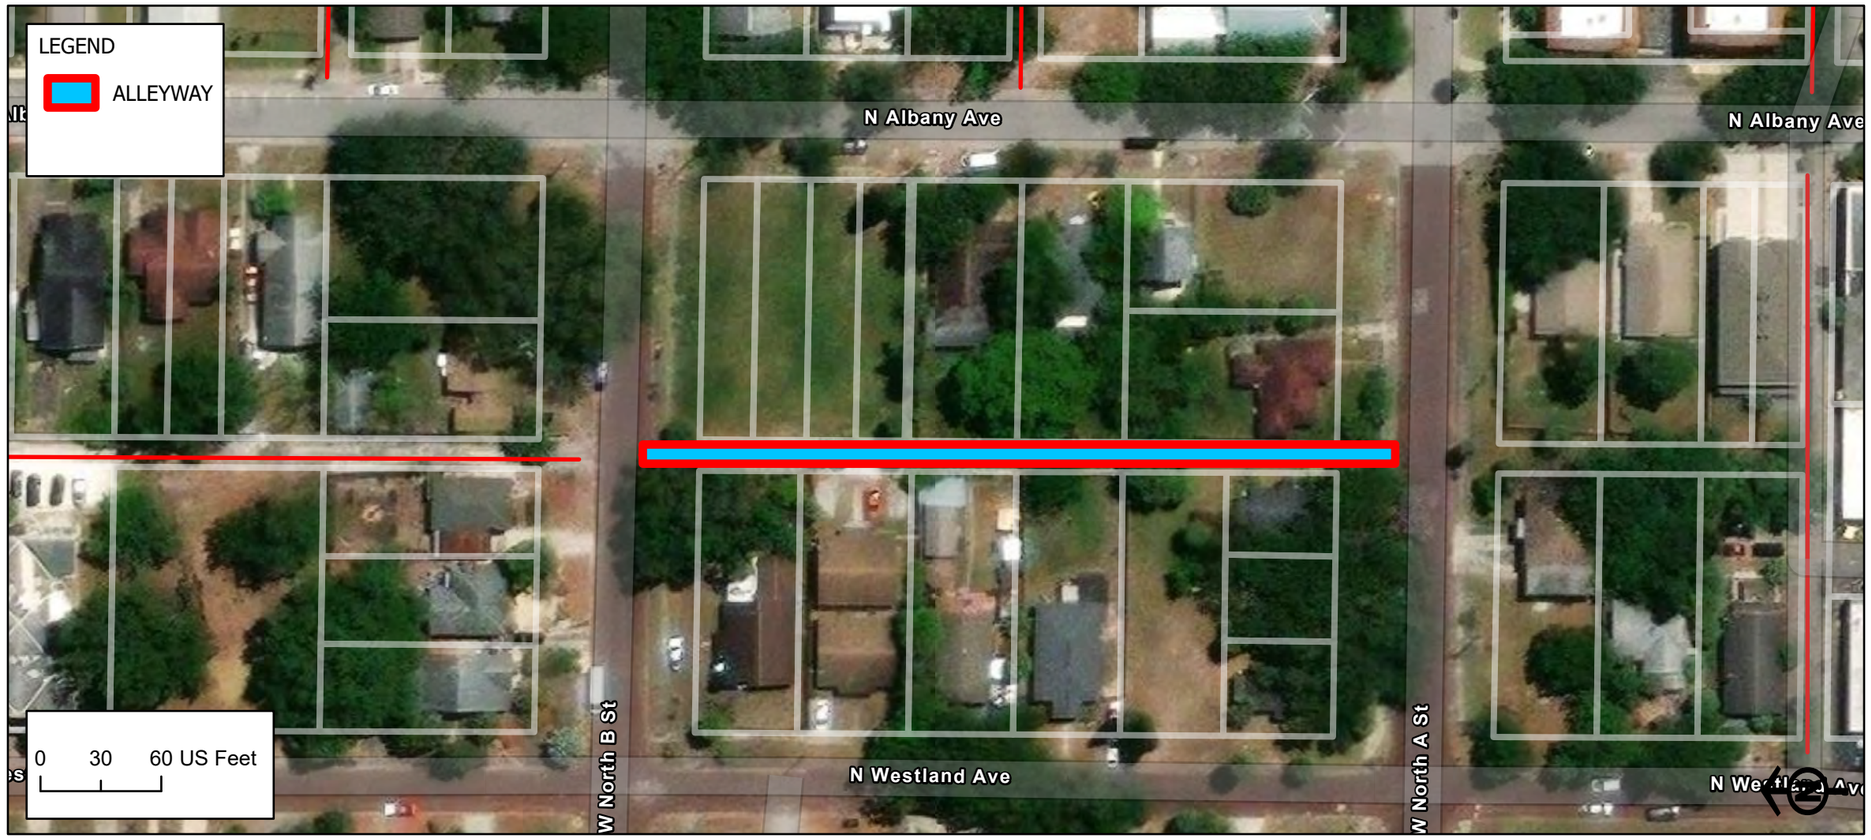

Alleyway ID: 1085

Attribute	Value
Facility ID	1085
Existing Conditions	Clear
Type of Access	Thru Alley
Sole Access to Parcel	No
Length (ft)	631.54
Width (ft)	11.5
Surface Type	Paved
Surface Width (ft)	9
Pavement Conditions	Fair
Power Poles	Yes
Lighting	No
Stormwater Facilities	No
Wastewater Facilities	No
Private Utilities	No
Landscaping	Maintained
Maintenance	Good
Private Use	No
Debris	No
Trash Bin	No
Solid Waste	Yes
Encroachments	None
Crowned	None
Notes	
Alley Quadrant	4
Vacated	No
Vacated Ordinance	N/A
Plat Dedication	Dedicated
Plat Name	Corronella
Plat Subdivision Number	6
Plat Width	15
Improvements	Minor

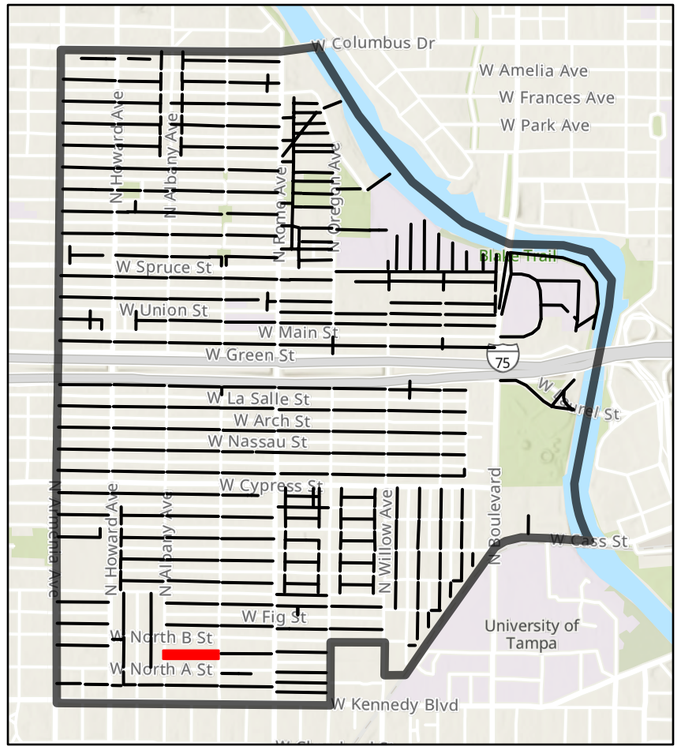

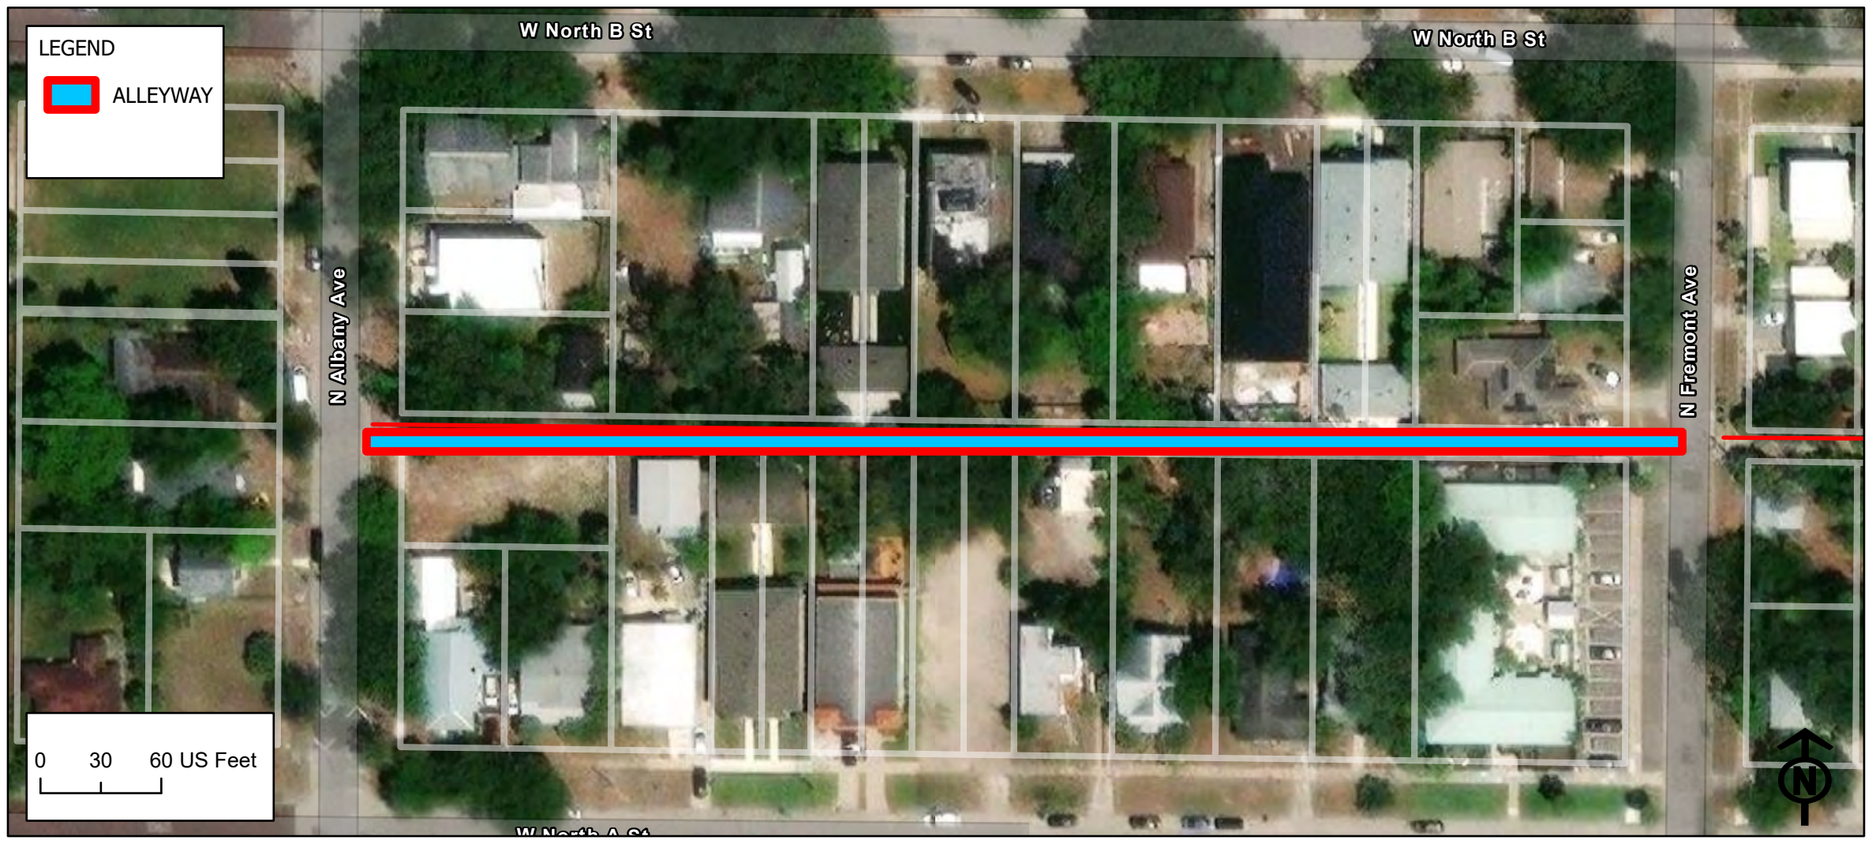

Alleyway ID: 1090

Attribute	Value
Facility ID	1090
Existing Conditions	Clear
Type of Access	Thru Alley
Sole Access to Parcel	No
Length (ft)	616.33
Width (ft)	15
Surface Type	Gravel
Surface Width (ft)	8.5
Pavement Conditions	N/A
Power Poles	Yes
Lighting	Yes
Stormwater Facilities	No
Wastewater Facilities	No
Private Utilities	No
Landscaping	Minor Overgrowth
Maintenance	Fair
Private Use	No
Debris	Yes
Trash Bin	No
Solid Waste	Yes
Encroachments	Height Clearance
Crowned	None
Notes	Fence blocking alley for new development
Alley Quadrant	4
Vacated	No
Vacated Ordinance	N/A
Plat Dedication	Dedicated
Plat Name	Corronella
Plat Subdivision Number	5
Plat Width	15
Improvements	Minor

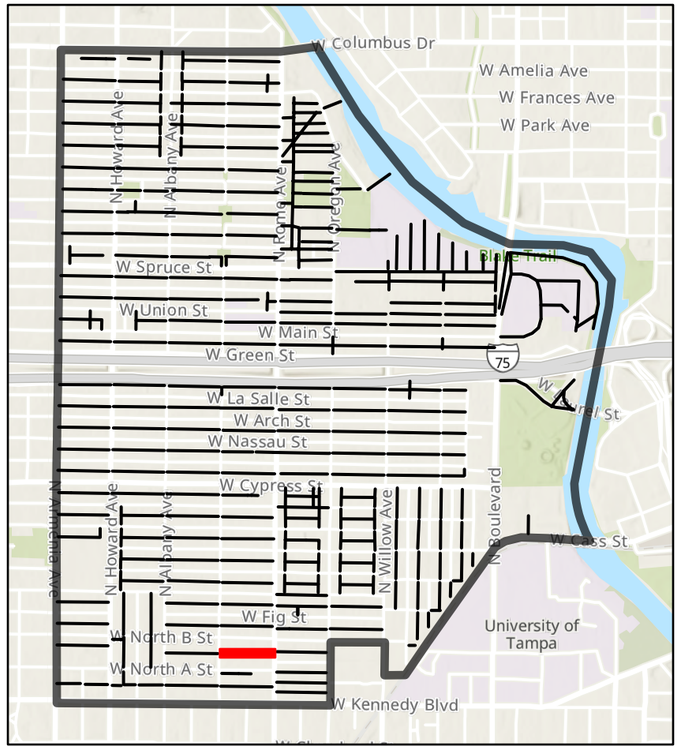

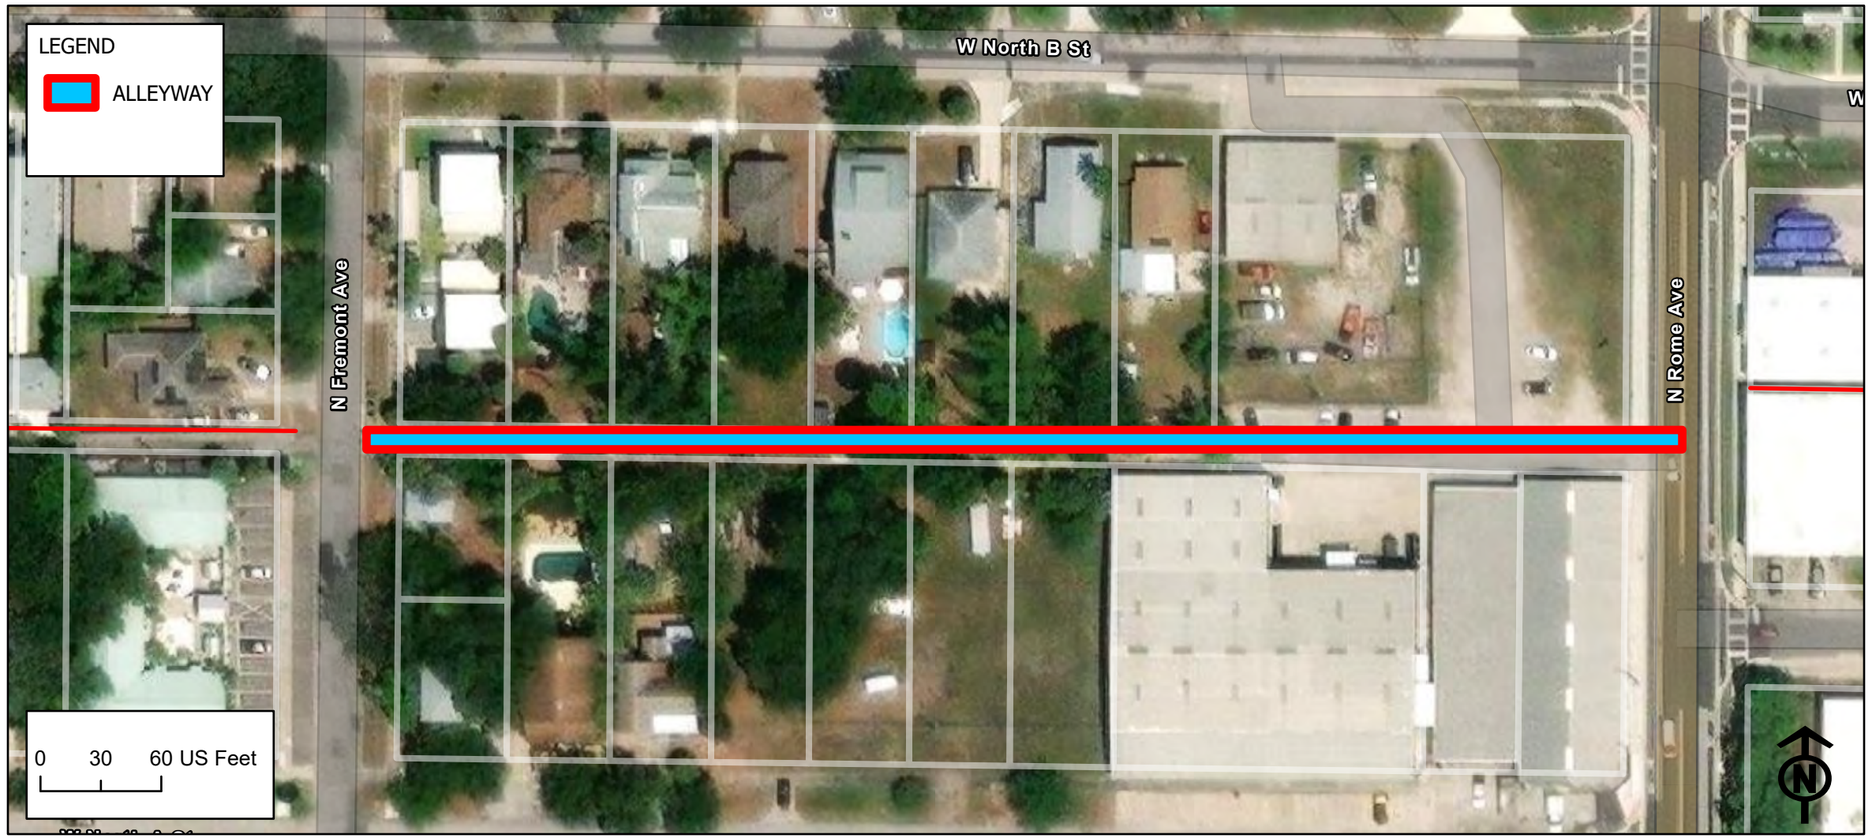

Alleyway ID: 1110

Attribute	Value
Facility ID	1110
Existing Conditions	Clear
Type of Access	Thru Alley
Sole Access to Parcel	No
Length (ft)	616.38
Width (ft)	13.5
Surface Type	Paved
Surface Width (ft)	8.5
Pavement Conditions	Fair
Power Poles	Yes
Lighting	No
Stormwater Facilities	No
Wastewater Facilities	Yes
Private Utilities	No
Landscaping	Minor Overgrowth
Maintenance	Fair
Private Use	No
Debris	Yes
Trash Bin	No
Solid Waste	Yes
Encroachments	Both Side and Height Clearance Side and Height Clearance
Crowned	None
Notes	Tree causing 10 passable
Alley Quadrant	4
Vacated	No
Vacated Ordinance	N/A
Plat Dedication	Dedicated
Plat Name	Midway
Plat Subdivision Number	2 and 5
Plat Width	15
Improvements	Minor

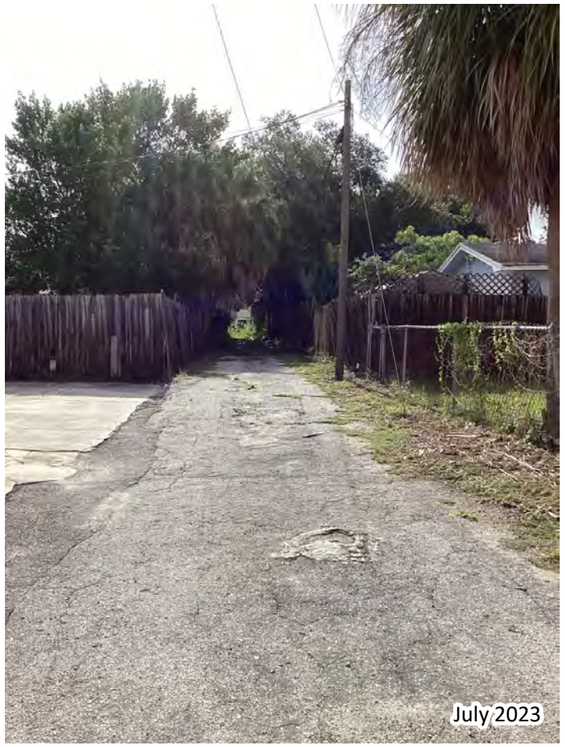

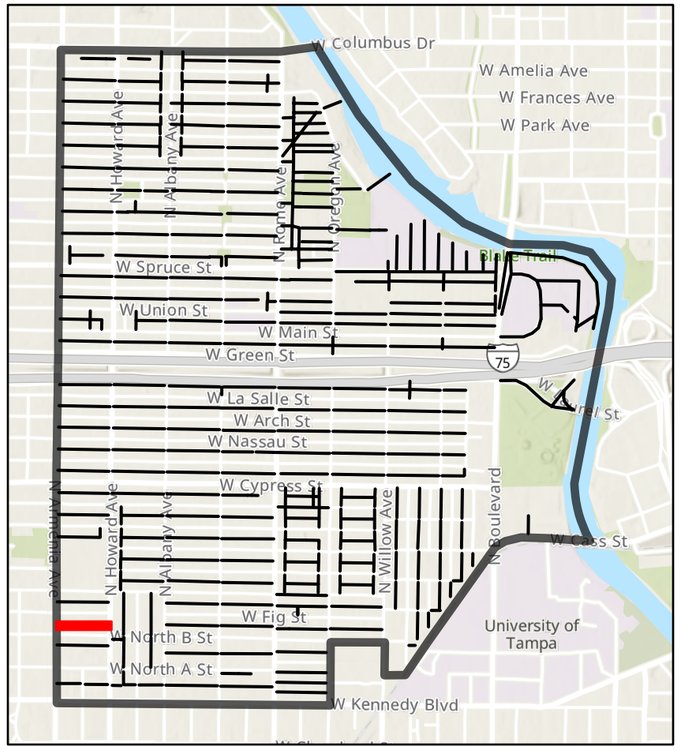

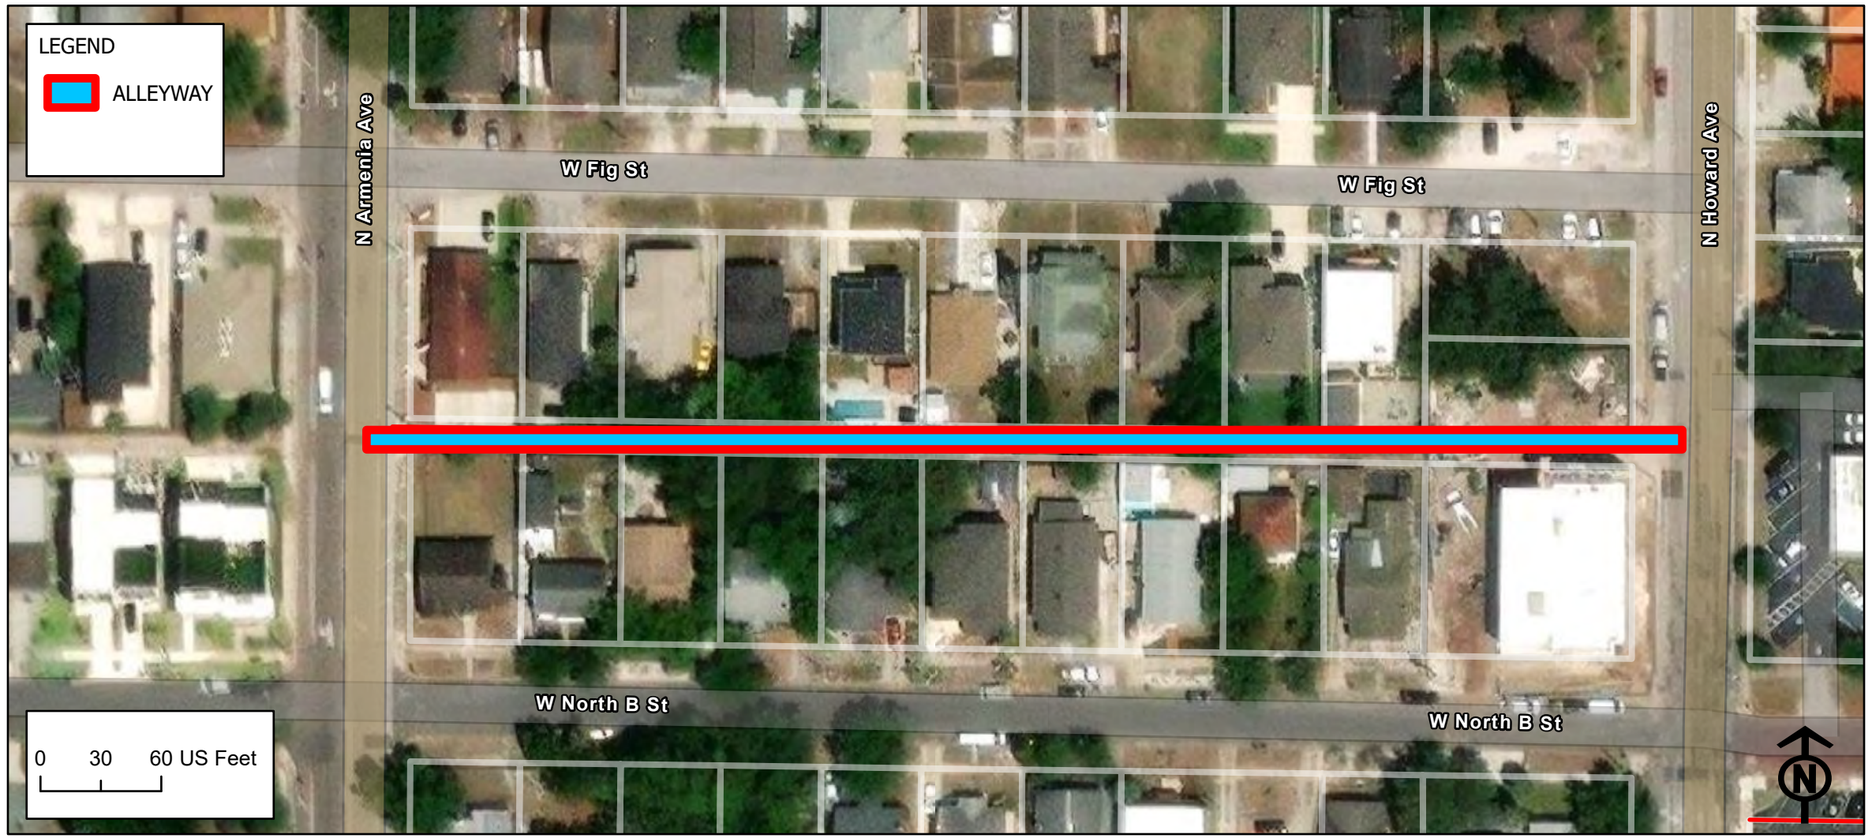

Alleyway ID: 1115

Attribute	Value
Facility ID	1115
Existing Conditions	Clear
Type of Access	Thru Alley
Sole Access to Parcel	No
Length (ft)	505.65
Width (ft)	17
Surface Type	Paved
Surface Width (ft)	10.5
Pavement Conditions	Fair
Power Poles	Yes
Lighting	Yes
Stormwater Facilities	No
Wastewater Facilities	Yes
Private Utilities	No
Landscaping	Minor Overgrowth
Maintenance	Fair
Private Use	No
Debris	No
Trash Bin	Yes
Solid Waste	Yes
Encroachments	Height Clearance
Crowned	None
Notes	
Alley Quadrant	4
Vacated	No
Vacated Ordinance	N/A
Plat Dedication	Dedicated
Plat Name	West Land
Plat Subdivision Number	2
Plat Width	15
Improvements	None

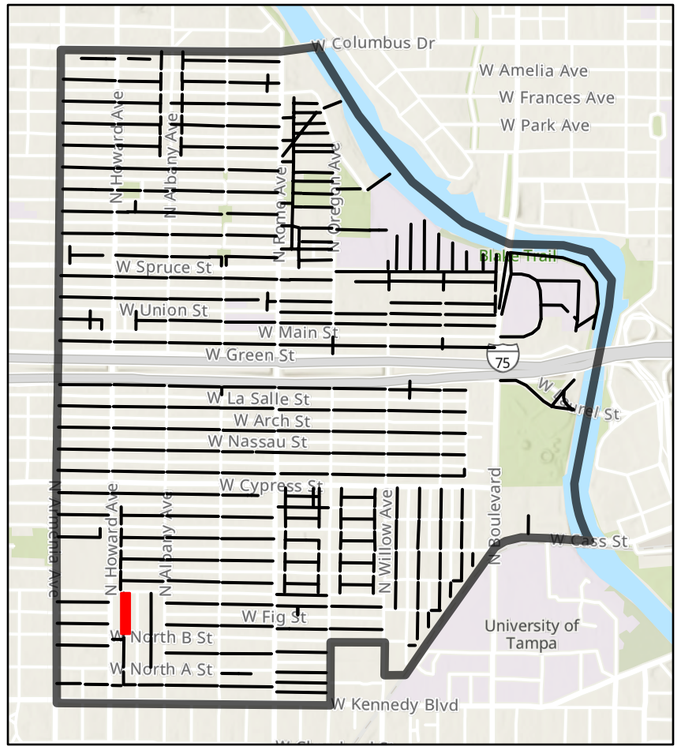

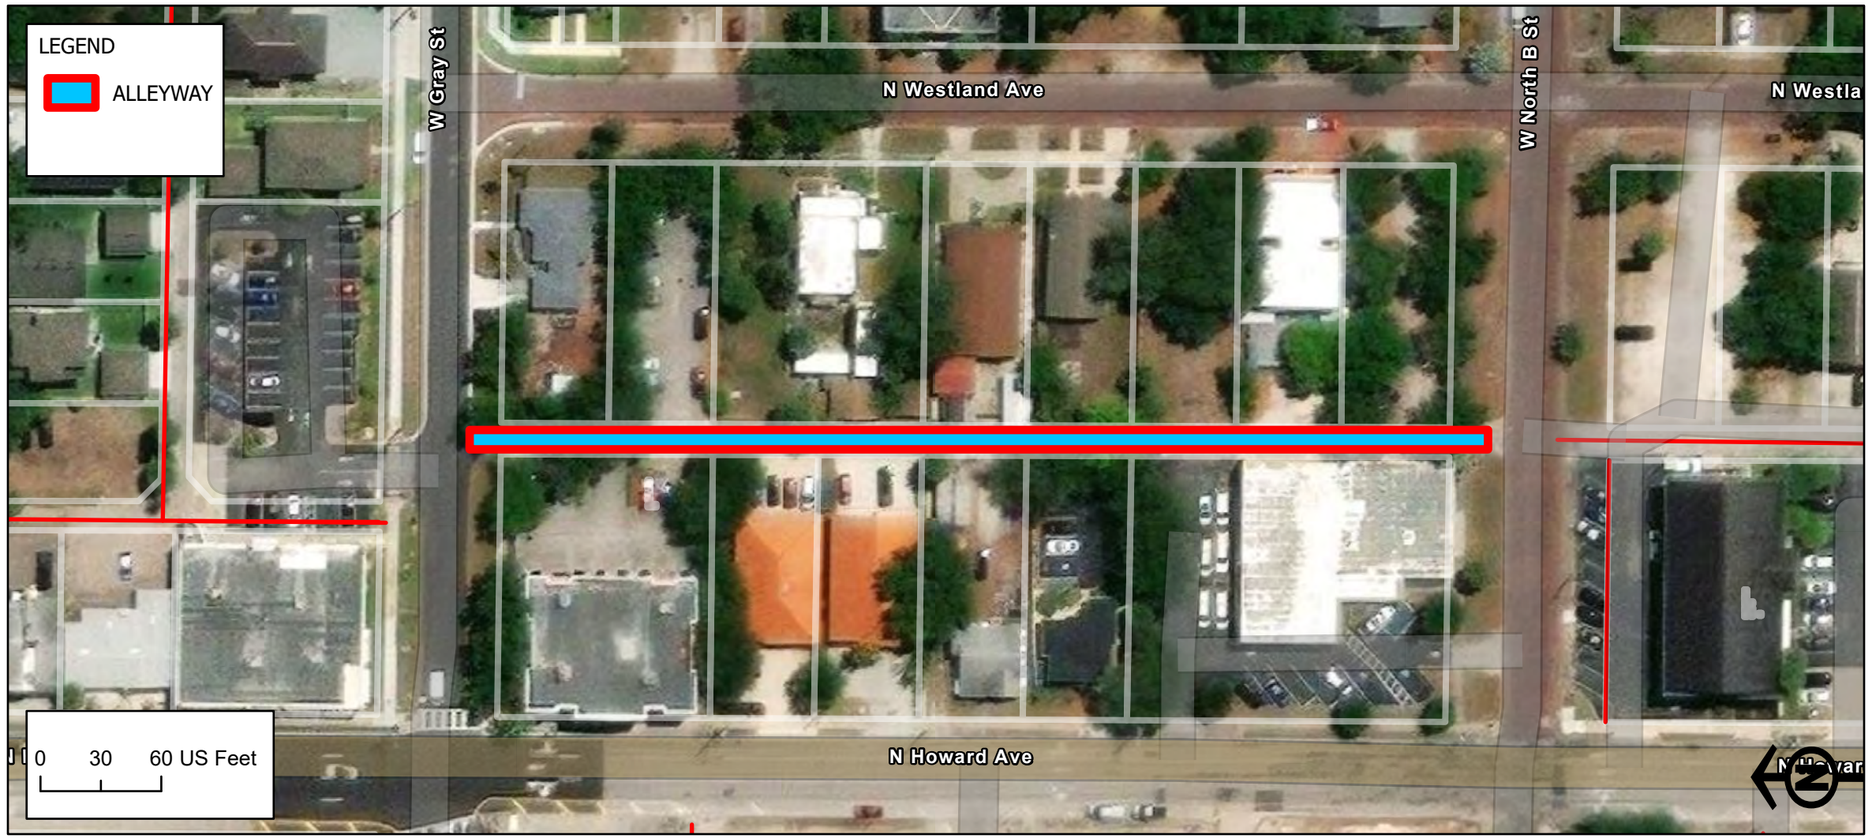

Alleyway ID: 1120

Attribute	Value
Facility ID	1120
Existing Conditions	Clear
Type of Access	Thru Alley
Sole Access to Parcel	No
Length (ft)	507.82
Width (ft)	15.5
Surface Type	Paved
Surface Width (ft)	8
Pavement Conditions	Fair
Power Poles	Yes
Lighting	No
Stormwater Facilities	No
Wastewater Facilities	No
Private Utilities	No
Landscaping	Minor Overgrowth
Maintenance	Fair
Private Use	No
Debris	Yes
Trash Bin	Yes
Solid Waste	Yes
Encroachments	Both Side and Height Clearance Side and Height Clearance
Crowned	None
Notes	
Alley Quadrant	4
Vacated	No
Vacated Ordinance	N/A
Plat Dedication	Dedicated
Plat Name	West Land
Plat Subdivision Number	1
Plat Width	15
Improvements	Minor

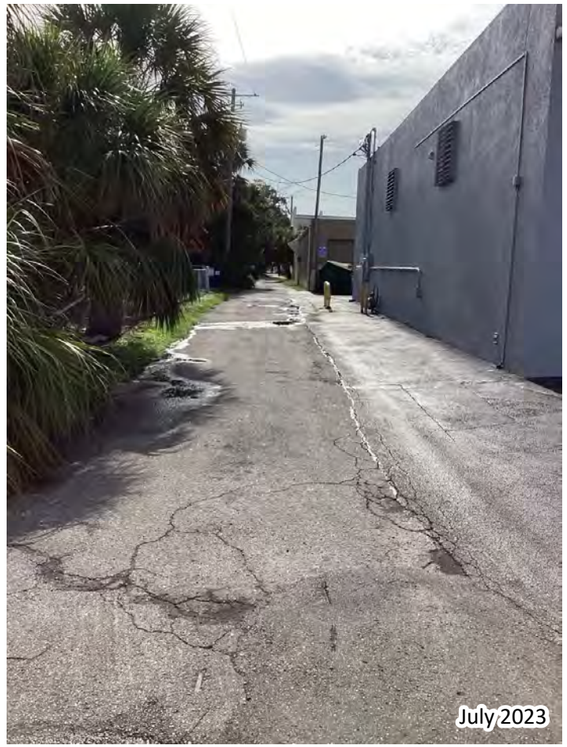

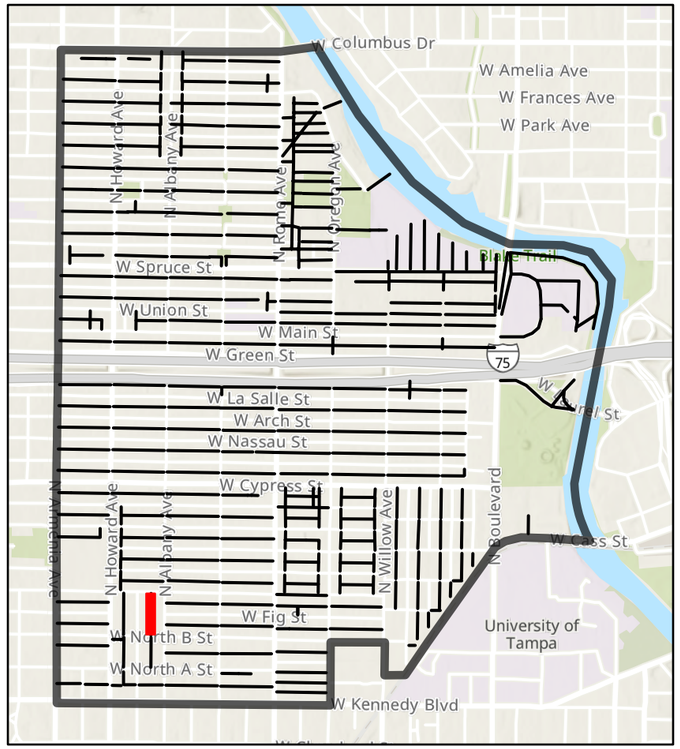

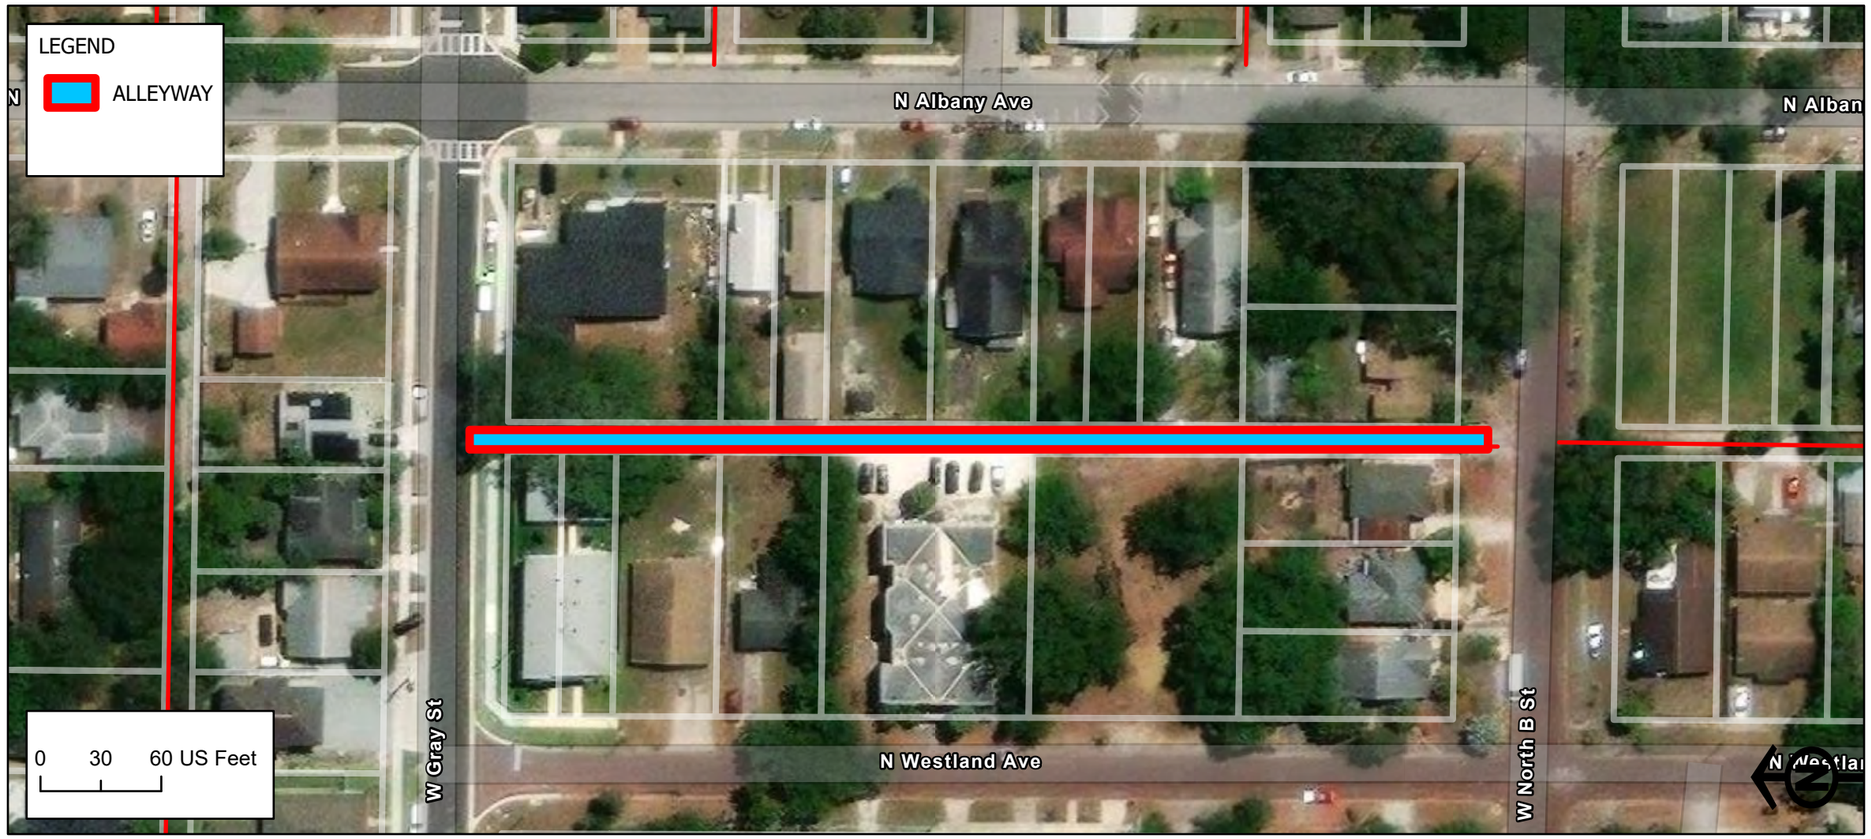

Alleyway ID: 1125

Attribute	Value
Facility ID	1125
Existing Conditions	Clear
Type of Access	Thru Alley
Sole Access to Parcel	No
Length (ft)	628.59
Width (ft)	15
Surface Type	Paved
Surface Width (ft)	9.5
Pavement Conditions	Fair
Power Poles	Yes
Lighting	No
Stormwater Facilities	No
Wastewater Facilities	No
Private Utilities	No
Landscaping	Minor Overgrowth
Maintenance	Fair
Private Use	No
Debris	No
Trash Bin	No
Solid Waste	Yes
Encroachments	Side Clearance
Crowned	None
Notes	Pavement partically repaved start
Alley Quadrant	4
Vacated	No
Vacated Ordinance	N/A
Plat Dedication	Dedicated
Plat Name	Corronella
Plat Subdivision Number	3
Plat Width	15
Improvements	Minor

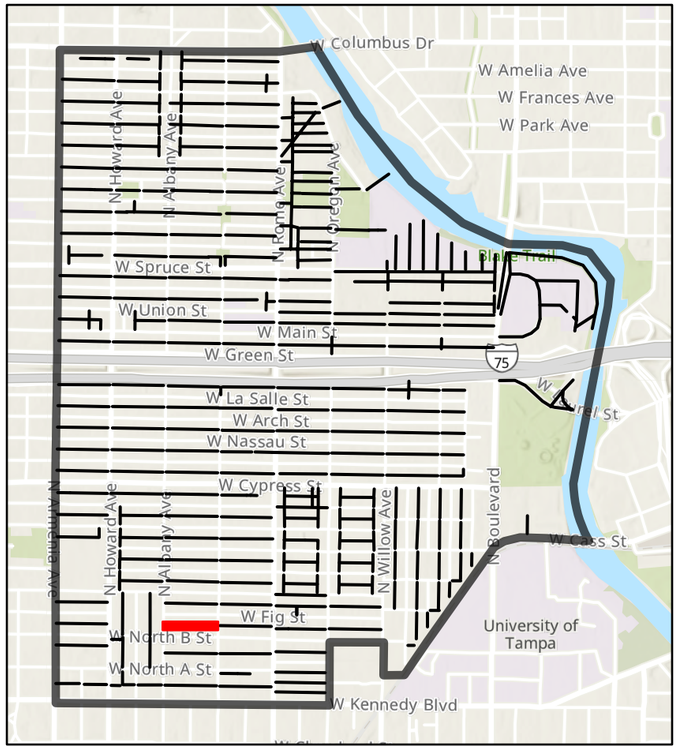

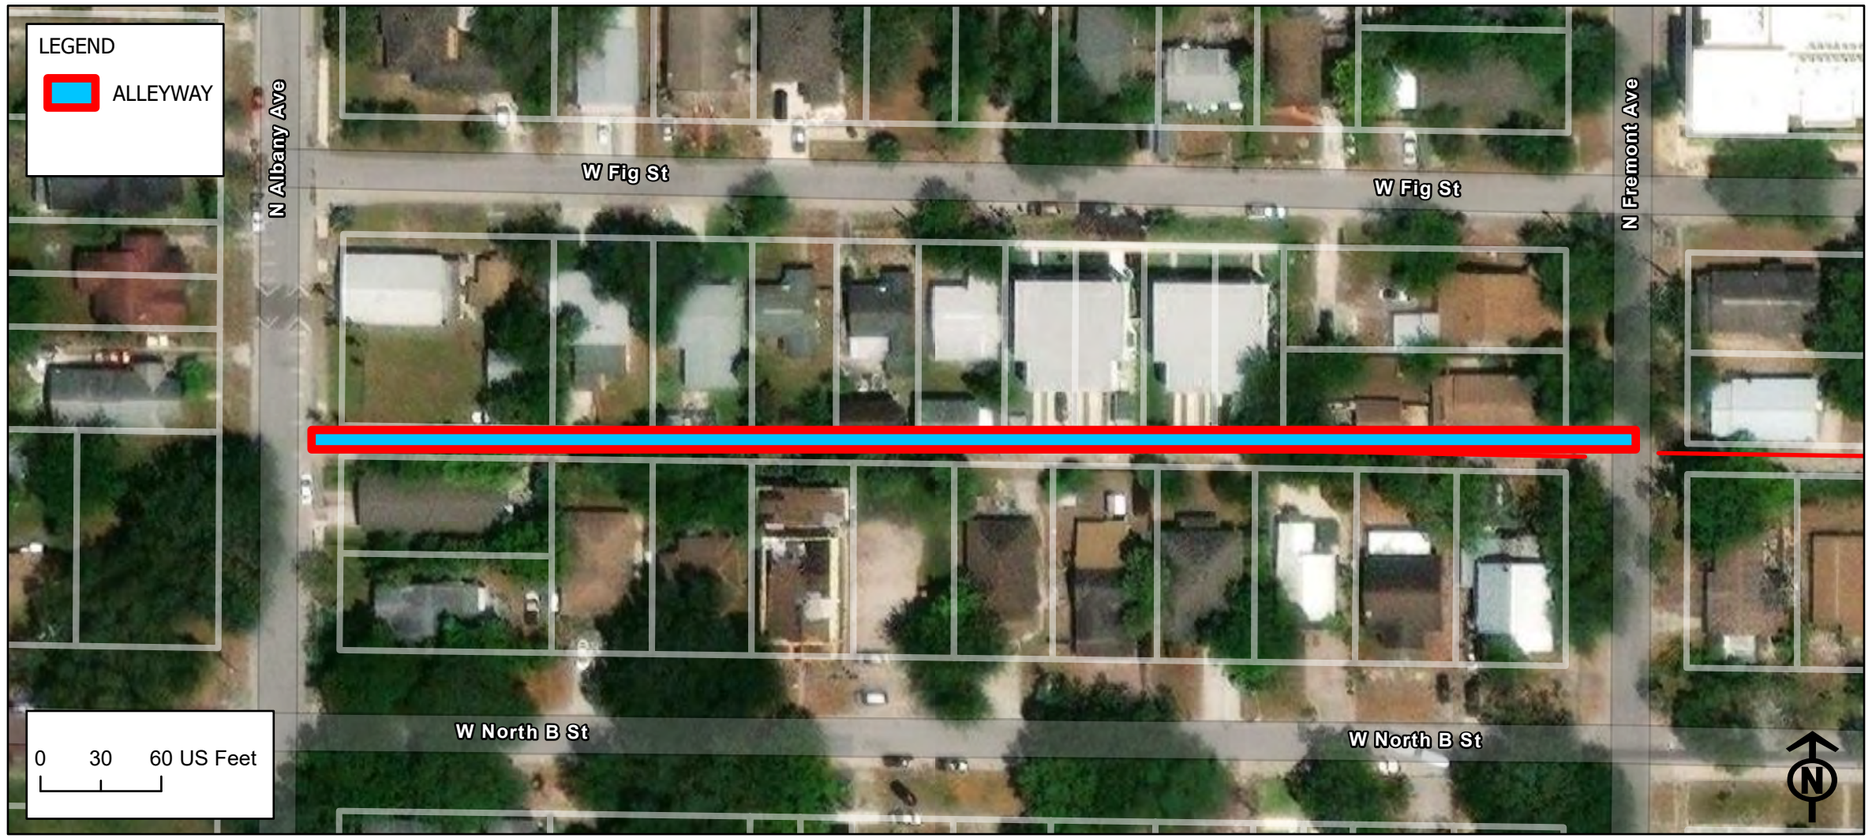

Alleyway ID: 1130

Attribute	Value
Facility ID	1130
Existing Conditions	Clear
Type of Access	Thru Alley
Sole Access to Parcel	No
Length (ft)	626.80
Width (ft)	15
Surface Type	Partially Paved
Surface Width (ft)	9.5
Pavement Conditions	Fair
Power Poles	Yes
Lighting	No
Stormwater Facilities	No
Wastewater Facilities	No
Private Utilities	No
Landscaping	Minor Overgrowth
Maintenance	Fair
Private Use	No
Debris	Yes
Trash Bin	No
Solid Waste	Yes
Encroachments	Both Side and Height Clearance Side and Height Clearance
Crowned	None
Notes	Cars parked in alley : standing water, shell , grass and pave
Alley Quadrant	4
Vacated	No
Vacated Ordinance	N/A
Plat Dedication	Dedicated
Plat Name	Corronella
Plat Subdivision Number	4
Plat Width	15
Improvements	Minor

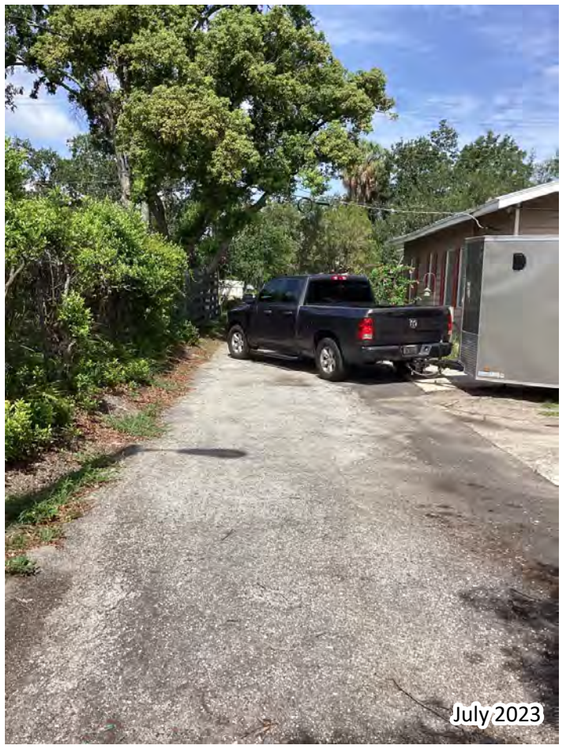

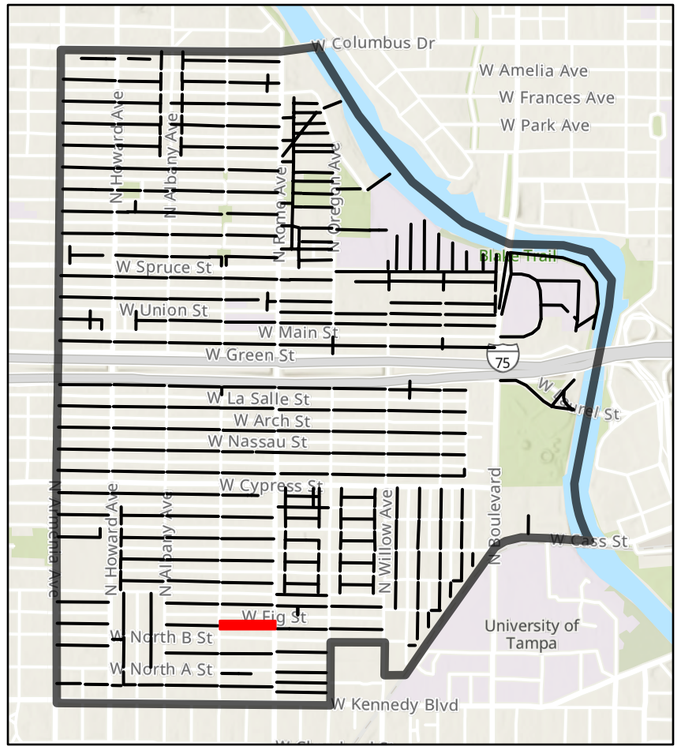

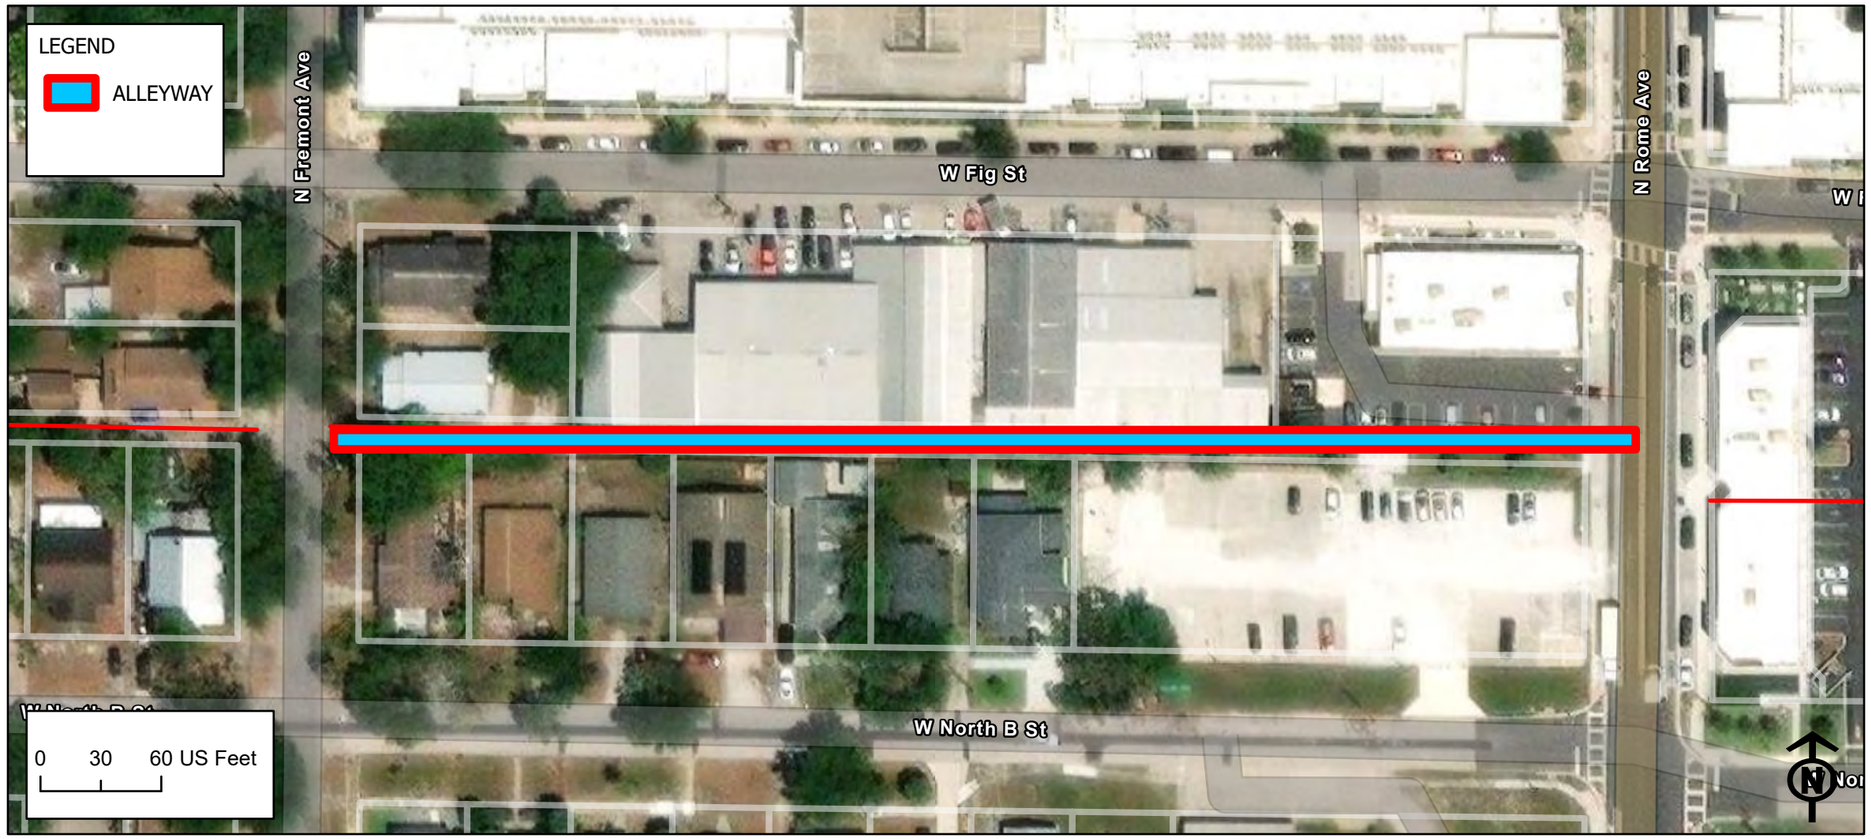

Alleyway ID: 1145

Attribute	Value
Facility ID	1145
Existing Conditions	Clear
Type of Access	Thru Alley
Sole Access to Parcel	No
Length (ft)	633.77
Width (ft)	11
Surface Type	Paved
Surface Width (ft)	7
Pavement Conditions	Fair
Power Poles	Yes
Lighting	No
Stormwater Facilities	No
Wastewater Facilities	No
Private Utilities	No
Landscaping	Maintained
Maintenance	Fair
Private Use	No
Debris	Yes
Trash Bin	No
Solid Waste	Yes
Encroachments	None
Crowned	None
Notes	
Alley Quadrant	5
Vacated	No
Vacated Ordinance	N/A
Plat Dedication	Dedicated
Plat Name	Fuller's Subdivision
Plat Subdivision Number	4
Plat Width	10
Improvements	Minor

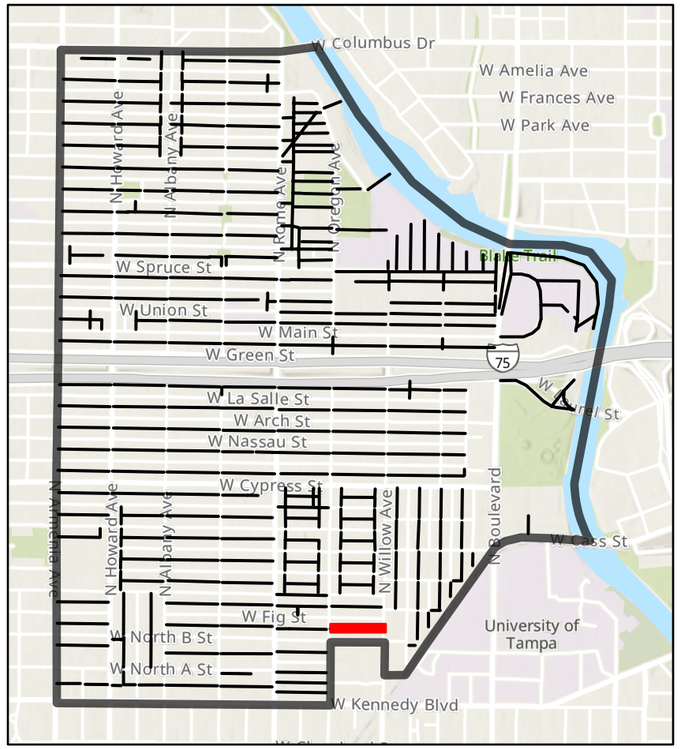

Alleyway ID: 1160

Attribute	Value
Facility ID	1160
Existing Conditions	Clear
Type of Access	Thru Alley
Sole Access to Parcel	No
Length (ft)	625.01
Width (ft)	17
Surface Type	Paved
Surface Width (ft)	9.5
Pavement Conditions	Fair
Power Poles	Yes
Lighting	No
Stormwater Facilities	No
Wastewater Facilities	Yes
Private Utilities	No
Landscaping	Minor Overgrowth
Maintenance	Fair
Private Use	No
Debris	Yes
Trash Bin	No
Solid Waste	Yes
Encroachments	Both Side and Height Clearance Side and Height Clearance
Crowned	None
Notes	
Alley Quadrant	4
Vacated	No
Vacated Ordinance	N/A
Plat Dedication	Dedicated
Plat Name	Midway
Plat Subdivision Number	1 and 6
Plat Width	15
Improvements	Minor

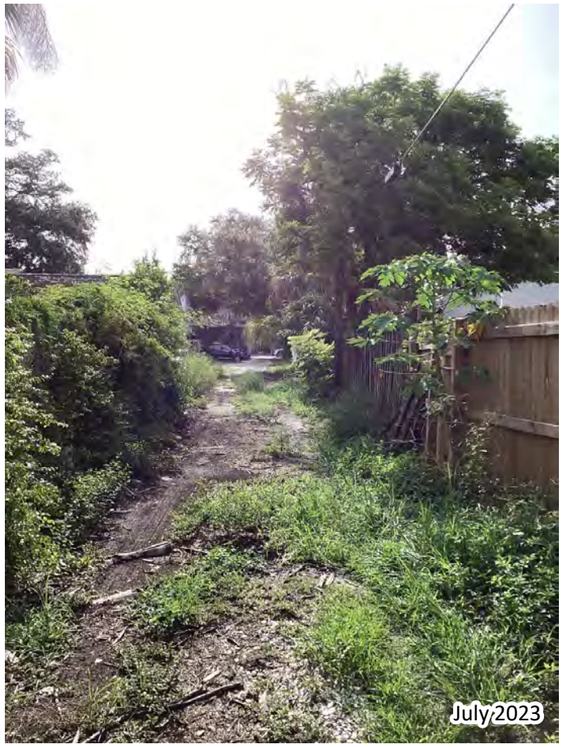

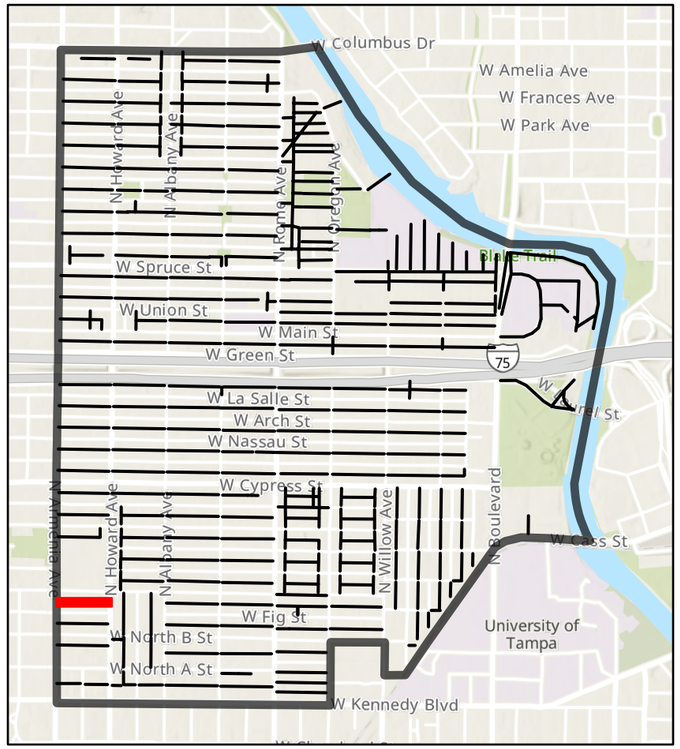

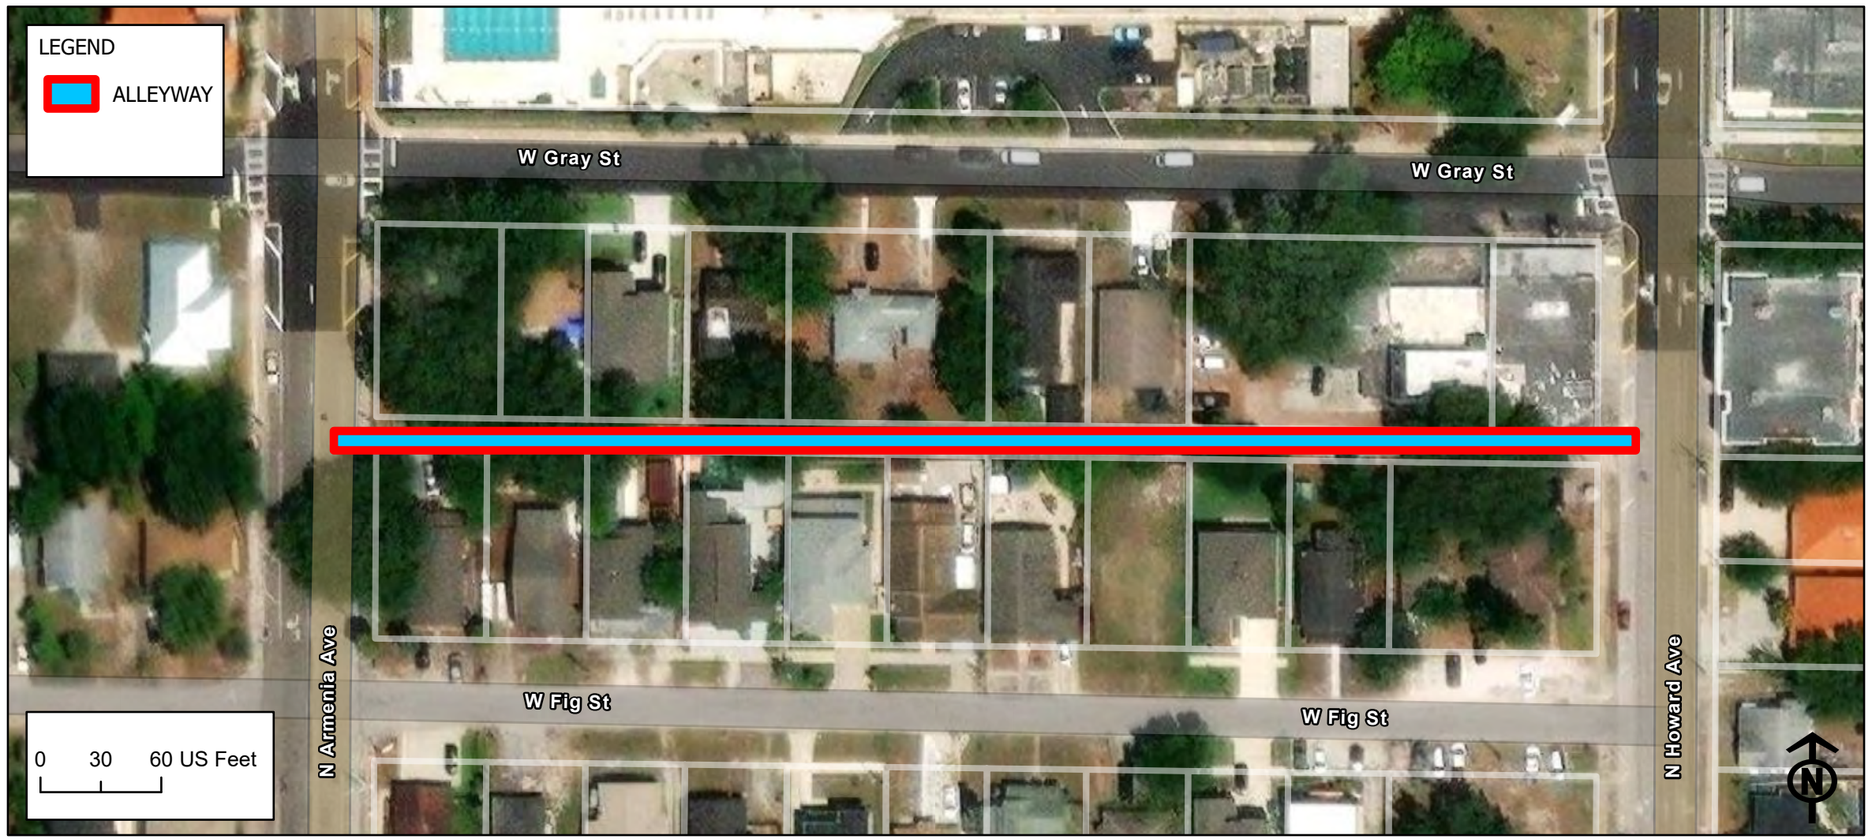

Alleyway ID: 1165

Attribute	Value
Facility ID	1165
Existing Conditions	Clear
Type of Access	Thru Alley
Sole Access to Parcel	No
Length (ft)	625.09
Width (ft)	15
Surface Type	Paved
Surface Width (ft)	9
Pavement Conditions	Fair
Power Poles	Yes
Lighting	No
Stormwater Facilities	No
Wastewater Facilities	Yes
Private Utilities	No
Landscaping	Minor Overgrowth
Maintenance	Fair
Private Use	No
Debris	No
Trash Bin	No
Solid Waste	Yes
Encroachments	Both Side and Height Clearance Side and Height Clearance
Crowned	None
Notes	Speed limit sign
Alley Quadrant	4
Vacated	No
Vacated Ordinance	N/A
Plat Dedication	Dedicated
Plat Name	Corronella
Plat Subdivision Number	2
Plat Width	15
Improvements	Minor

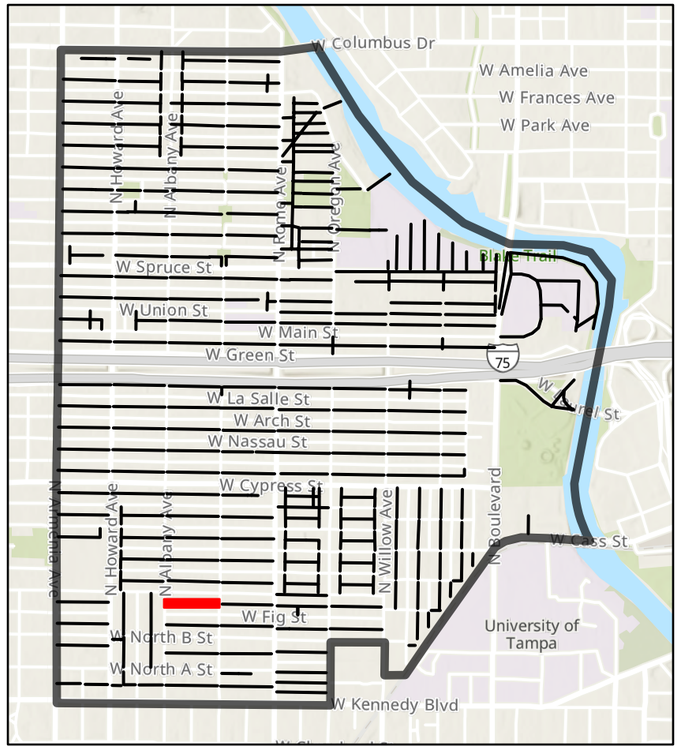

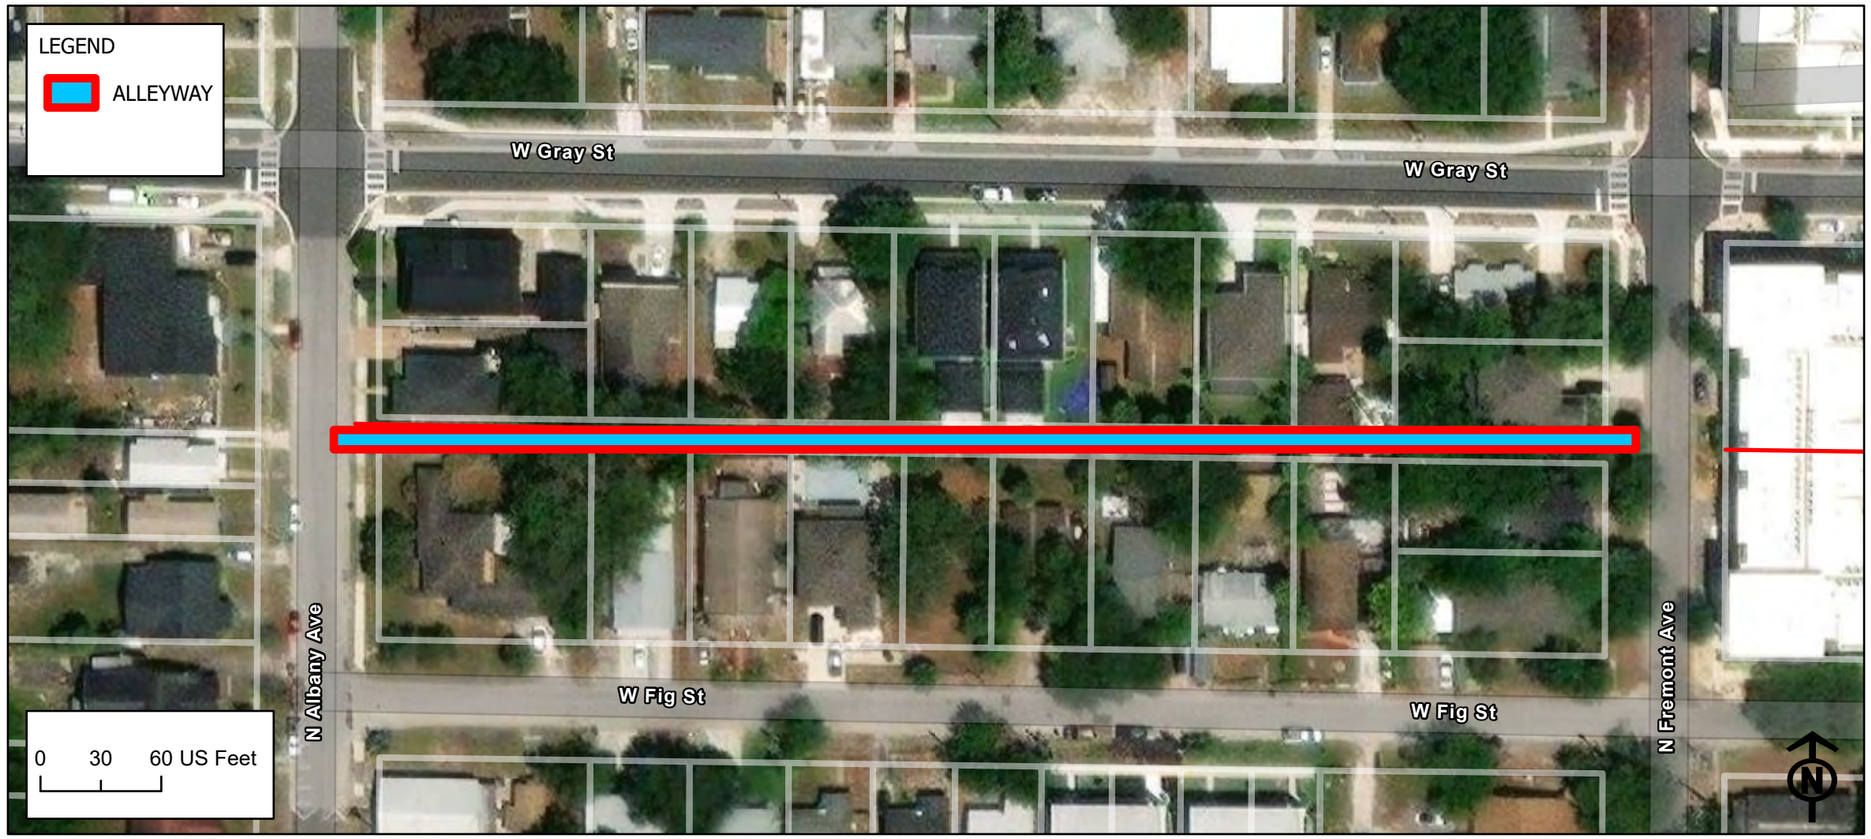

Alleyway ID: 1220

Attribute	Value
Facility ID	1220
Existing Conditions	Clear
Type of Access	Thru Alley
Sole Access to Parcel	No
Length (ft)	743.38
Width (ft)	14.5
Surface Type	Paved
Surface Width (ft)	11
Pavement Conditions	Fair
Power Poles	Yes
Lighting	No
Stormwater Facilities	Yes
Wastewater Facilities	Yes
Private Utilities	No
Landscaping	Maintained
Maintenance	Fair
Private Use	No
Debris	Yes
Trash Bin	No
Solid Waste	Yes
Encroachments	
Crowned	None
Notes	Pavement improvements
Alley Quadrant	4
Vacated	No
Vacated Ordinance	N/A
Plat Dedication	Dedicated
Plat Name	Benjamin's 4th Addition
Plat Subdivision Number	8
Plat Width	14
Improvements	Minor

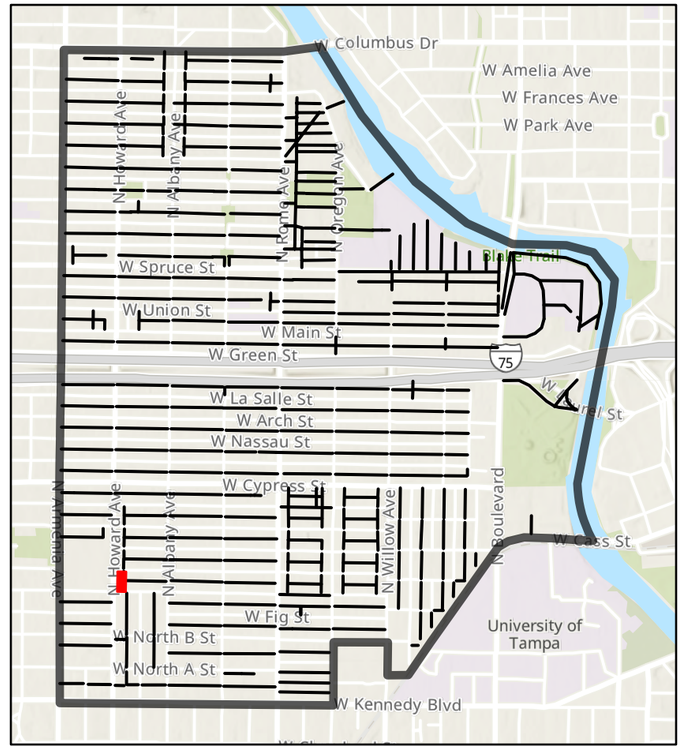

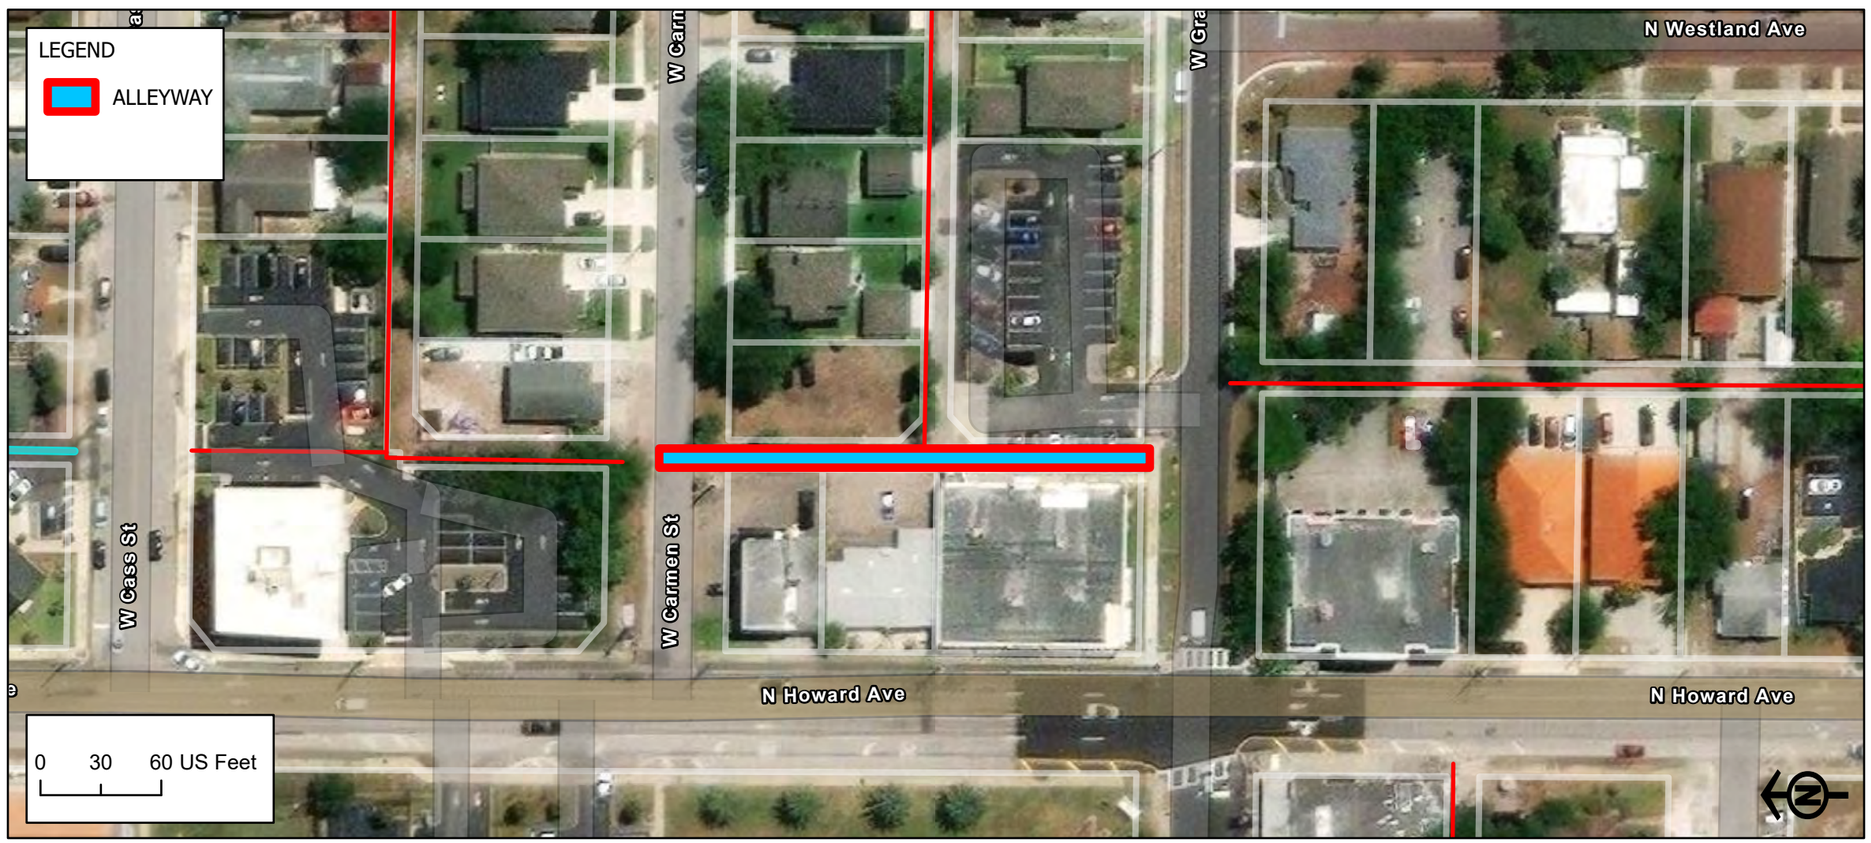

Alleyway ID: 1223

Attribute	Value
Facility ID	1223
Existing Conditions	Clear
Type of Access	Thru Alley
Sole Access to Parcel	No
Length (ft)	517.67
Width (ft)	13.5
Surface Type	Paved
Surface Width (ft)	9.5
Pavement Conditions	Fair
Power Poles	Yes
Lighting	No
Stormwater Facilities	No
Wastewater Facilities	Yes
Private Utilities	No
Landscaping	Maintained
Maintenance	Fair
Private Use	No
Debris	No
Trash Bin	Yes
Solid Waste	Yes
Encroachments	Height Clearance
Crowned	None
Notes	
Alley Quadrant	4
Vacated	No
Vacated Ordinance	N/A
Plat Dedication	Dedicated
Plat Name	Benjamin's 4th Addition
Plat Subdivision Number	8
Plat Width	14
Improvements	None

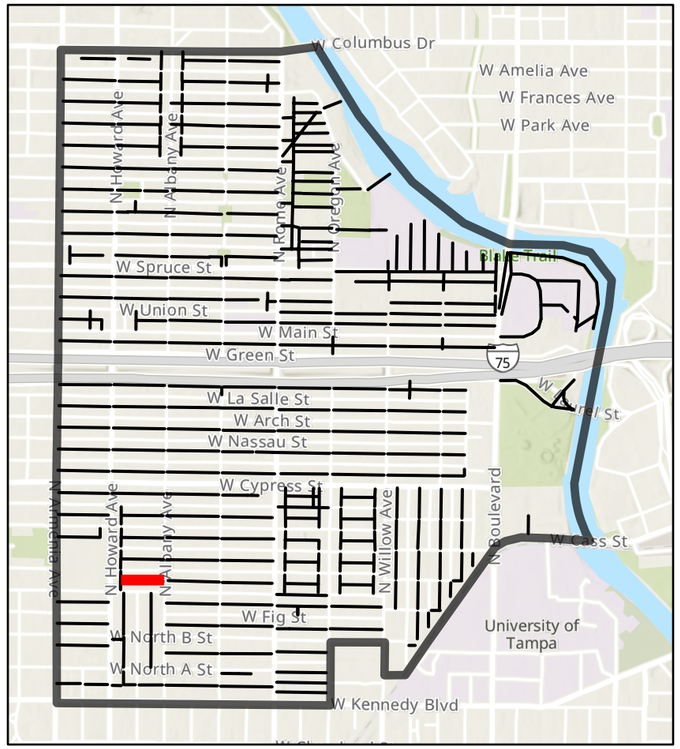

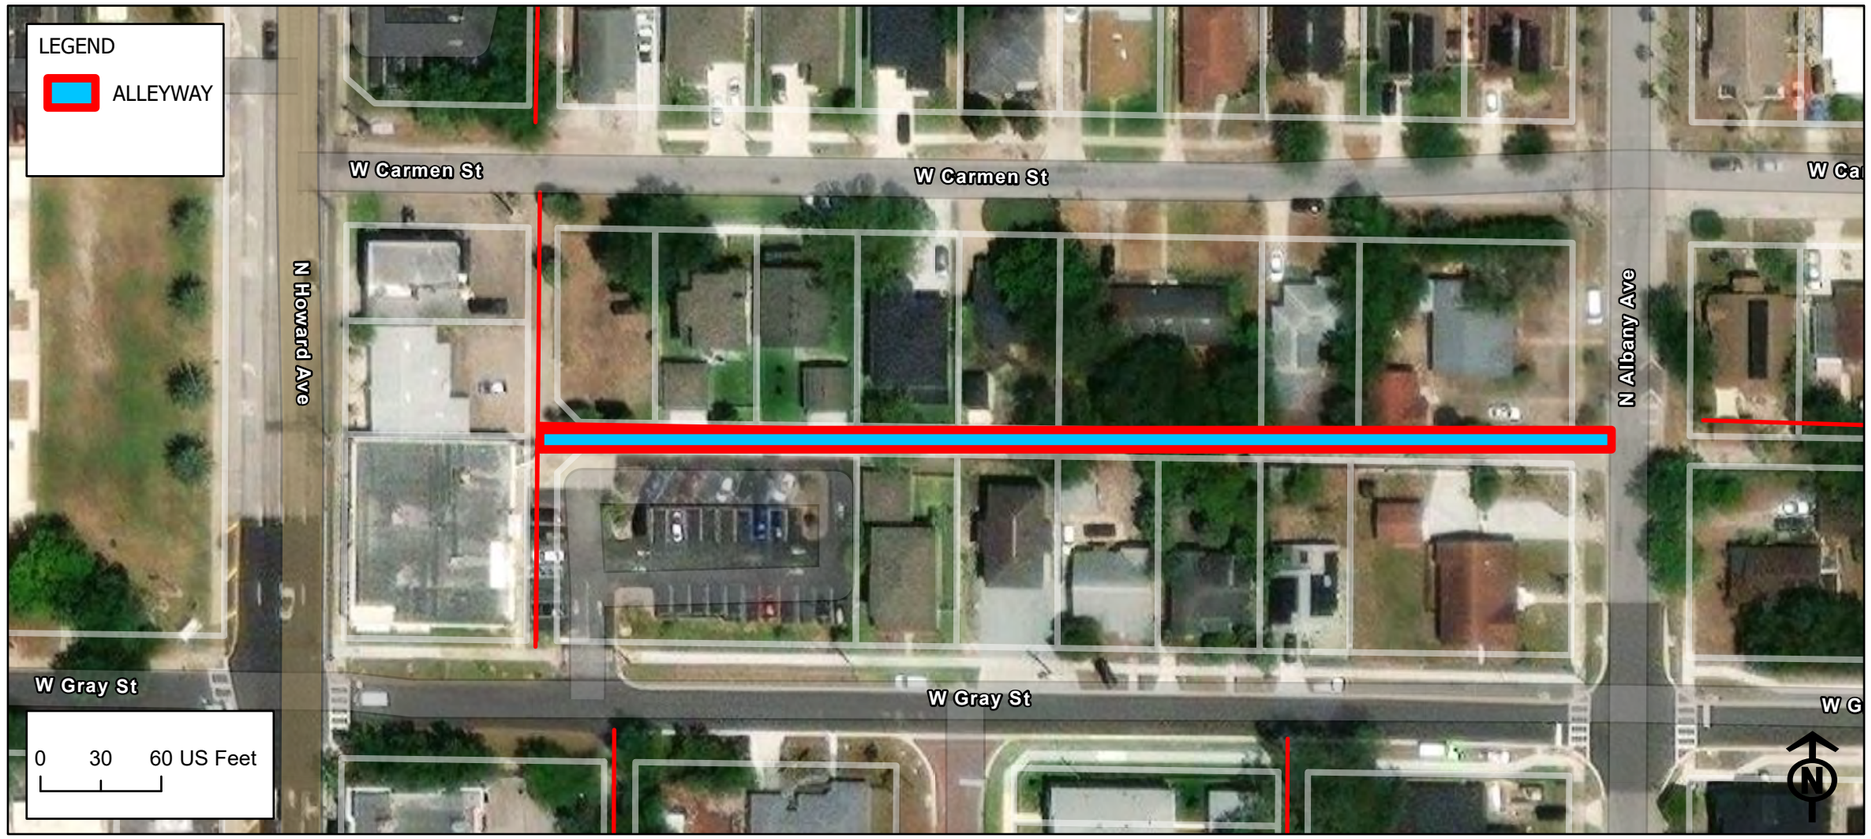

Alleyway ID: 1224

Attribute	Value
Facility ID	1224
Existing Conditions	Clear
Type of Access	Thru Alley
Sole Access to Parcel	No
Length (ft)	626.47
Width (ft)	14.5
Surface Type	Partially Paved
Surface Width (ft)	9.5
Pavement Conditions	Fair
Power Poles	Yes
Lighting	No
Stormwater Facilities	No
Wastewater Facilities	No
Private Utilities	No
Landscaping	Minor Overgrowth
Maintenance	Fair
Private Use	No
Debris	Yes
Trash Bin	No
Solid Waste	No
Encroachments	Both Side and Height Clearance Side and Height Clearance
Crowned	None
Notes	
Alley Quadrant	4
Vacated	No
Vacated Ordinance	N/A
Plat Dedication	Dedicated
Plat Name	Benjamin's 5th Addition
Plat Subdivision Number	10
Plat Width	14
Improvements	Minor

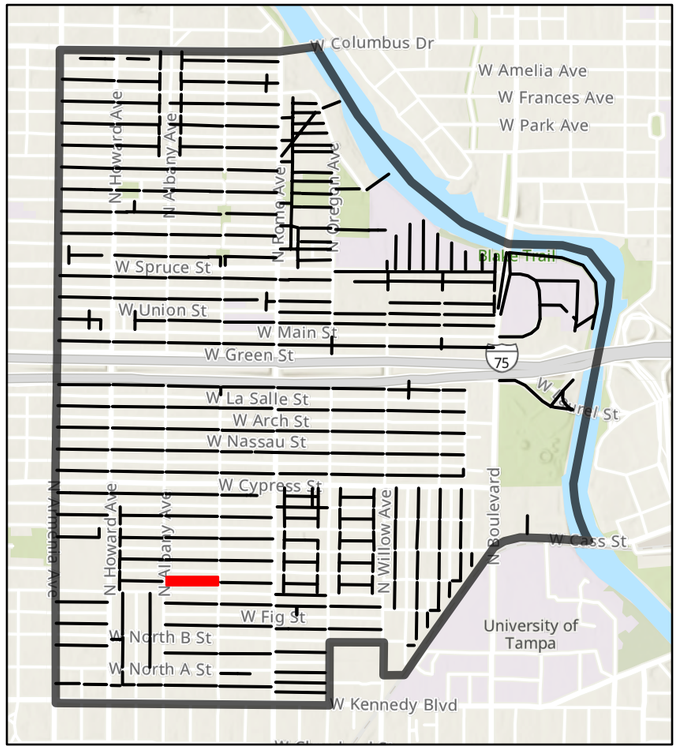

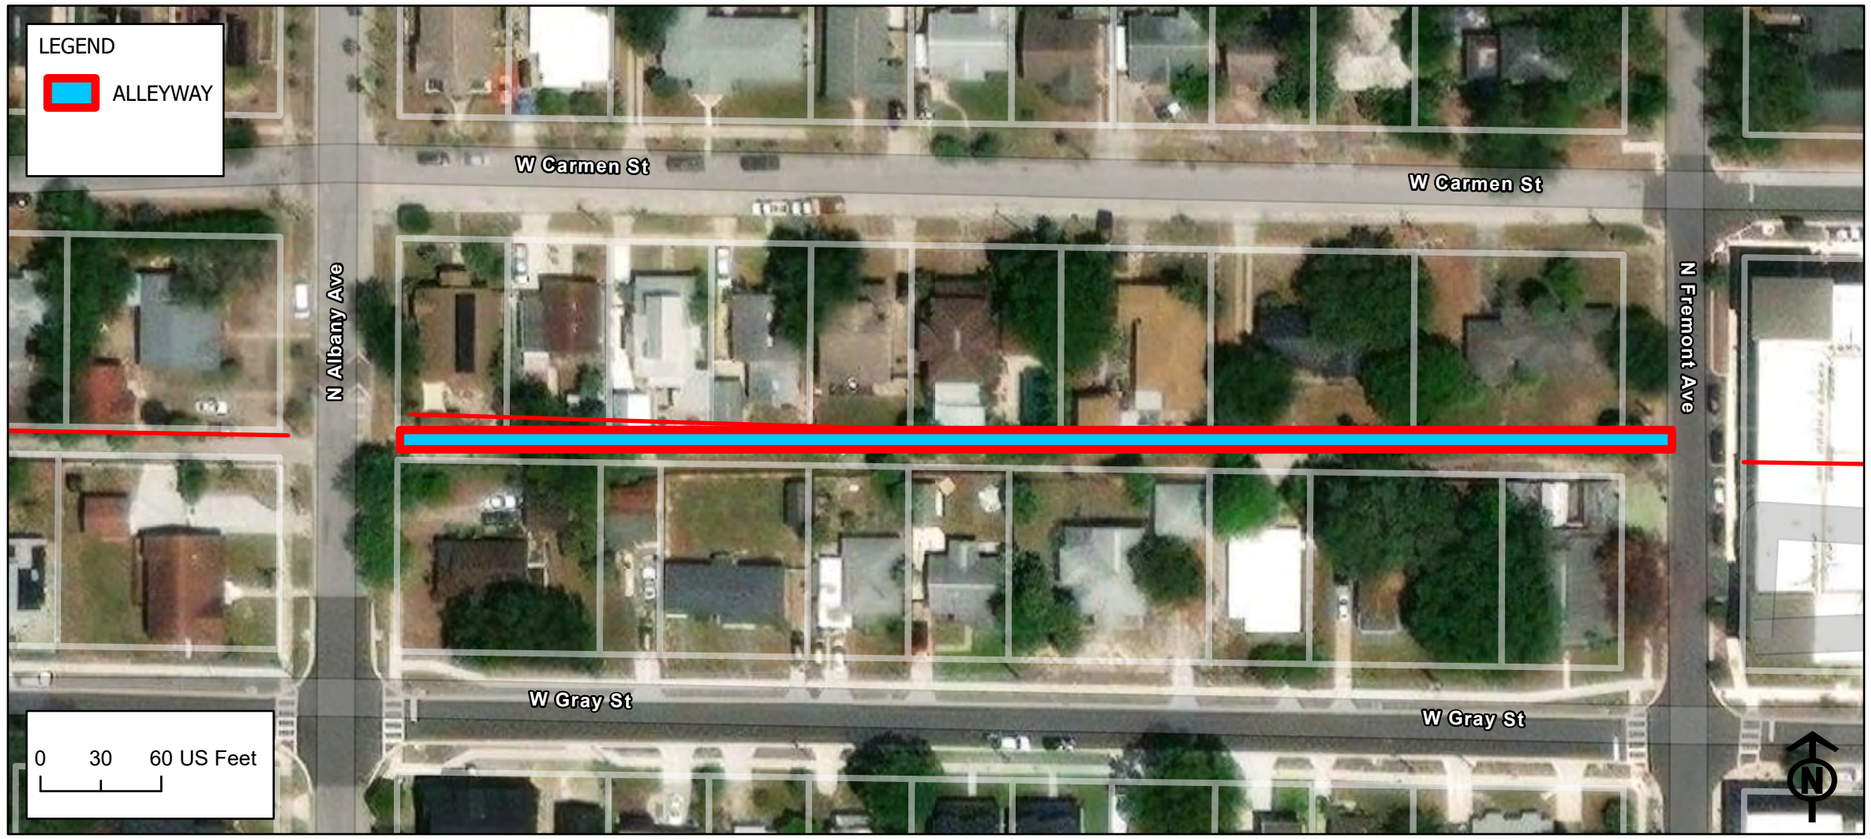

Alleyway ID: 1265

Attribute	Value
Facility ID	1265
Existing Conditions	Semi Obstructed
Type of Access	Thru Alley
Sole Access to Parcel	No
Length (ft)	638.11
Width (ft)	0
Surface Type	Grass/Dirt
Surface Width (ft)	0
Pavement Conditions	N/A
Power Poles	Yes
Lighting	No
Stormwater Facilities	No
Wastewater Facilities	Yes
Private Utilities	No
Landscaping	Overgrowth
Maintenance	Poor
Private Use	No
Debris	Yes
Trash Bin	No
Solid Waste	Yes
Encroachments	Both Side and Height Clearance Side and Height Clearance
Crowned	None
Notes	Useable, significant landscaping improvements
Alley Quadrant	4
Vacated	No
Vacated Ordinance	6-14-1999
Plat Dedication	None
Plat Name	Benjamin's 4th Addition
Plat Subdivision Number	7
Plat Width	14
Improvements	Major

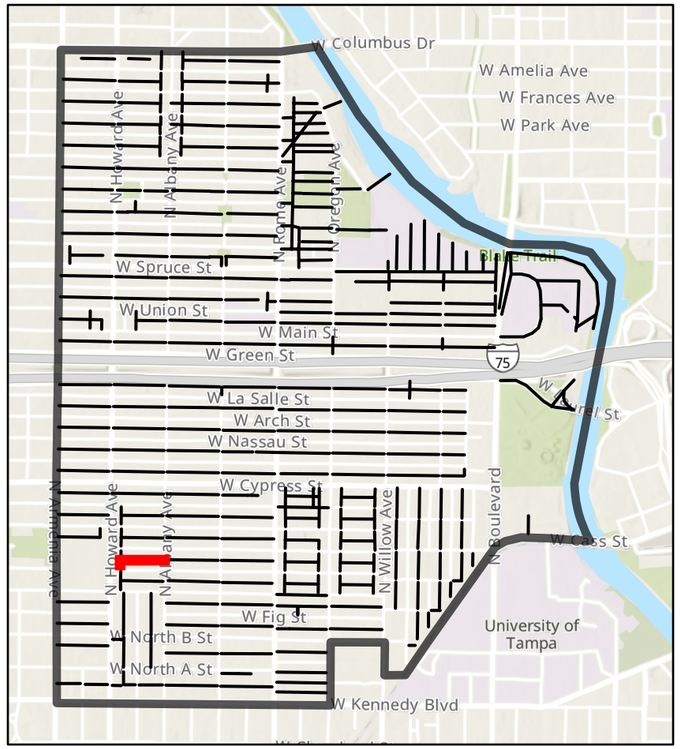

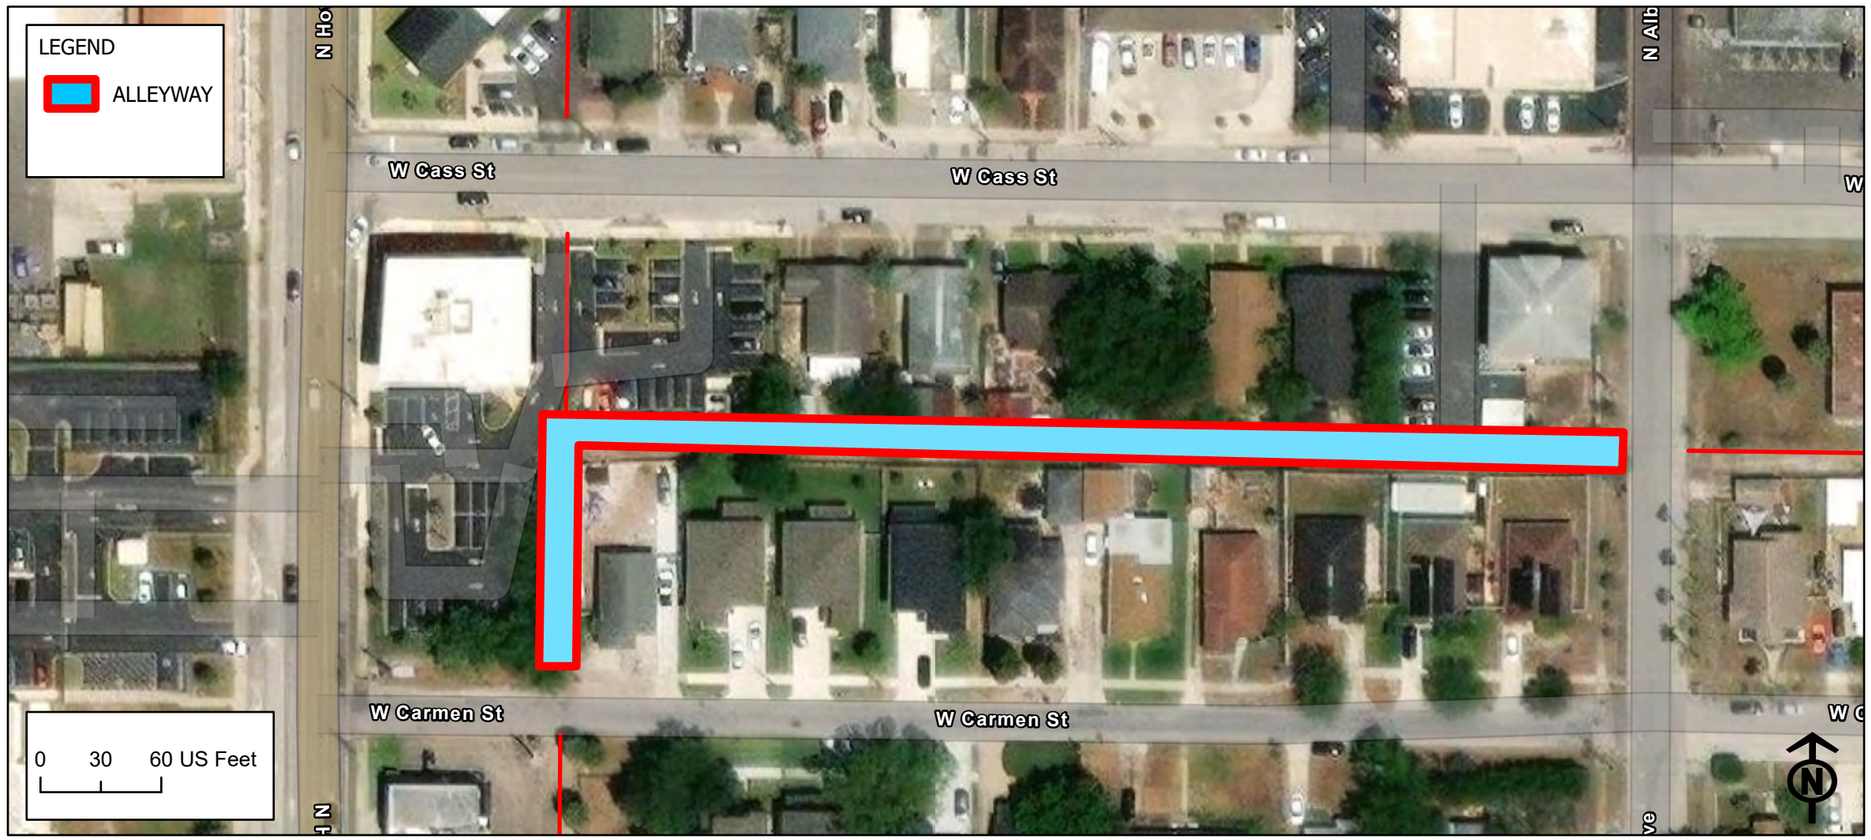

Alleyway ID: 1275

Attribute	Value
Facility ID	1275
Existing Conditions	Clear
Type of Access	Thru Alley
Sole Access to Parcel	No
Length (ft)	629.40
Width (ft)	15.5
Surface Type	Paved
Surface Width (ft)	8
Pavement Conditions	Fair
Power Poles	Yes
Lighting	No
Stormwater Facilities	No
Wastewater Facilities	Yes
Private Utilities	No
Landscaping	Minor Overgrowth
Maintenance	Fair
Private Use	No
Debris	Yes
Trash Bin	No
Solid Waste	Yes
Encroachments	Both Side and Height Clearance Side and Height Clearance
Crowned	None
Notes	Electric box
Alley Quadrant	4
Vacated	No
Vacated Ordinance	N/A
Plat Dedication	Dedicated
Plat Name	Benjamin's 5th Addition
Plat Subdivision Number	7
Plat Width	14
Improvements	Minor

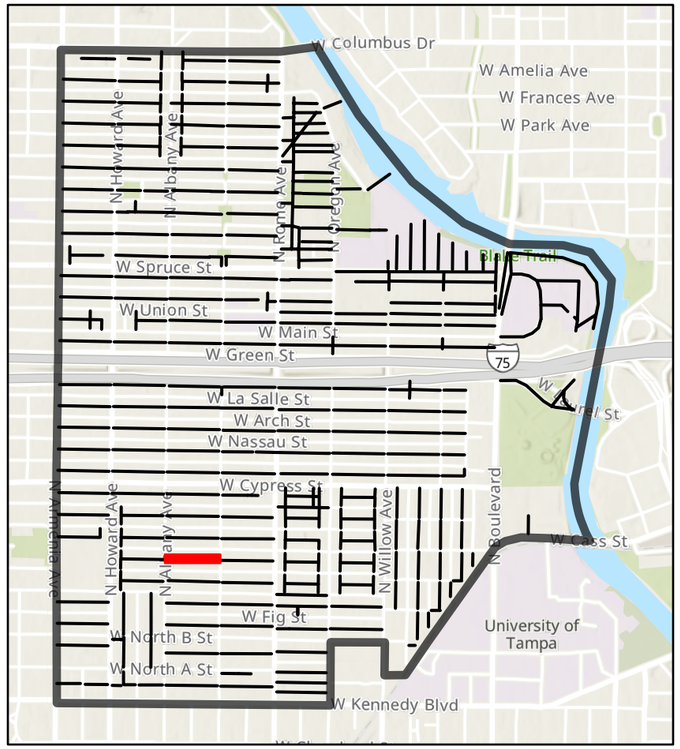

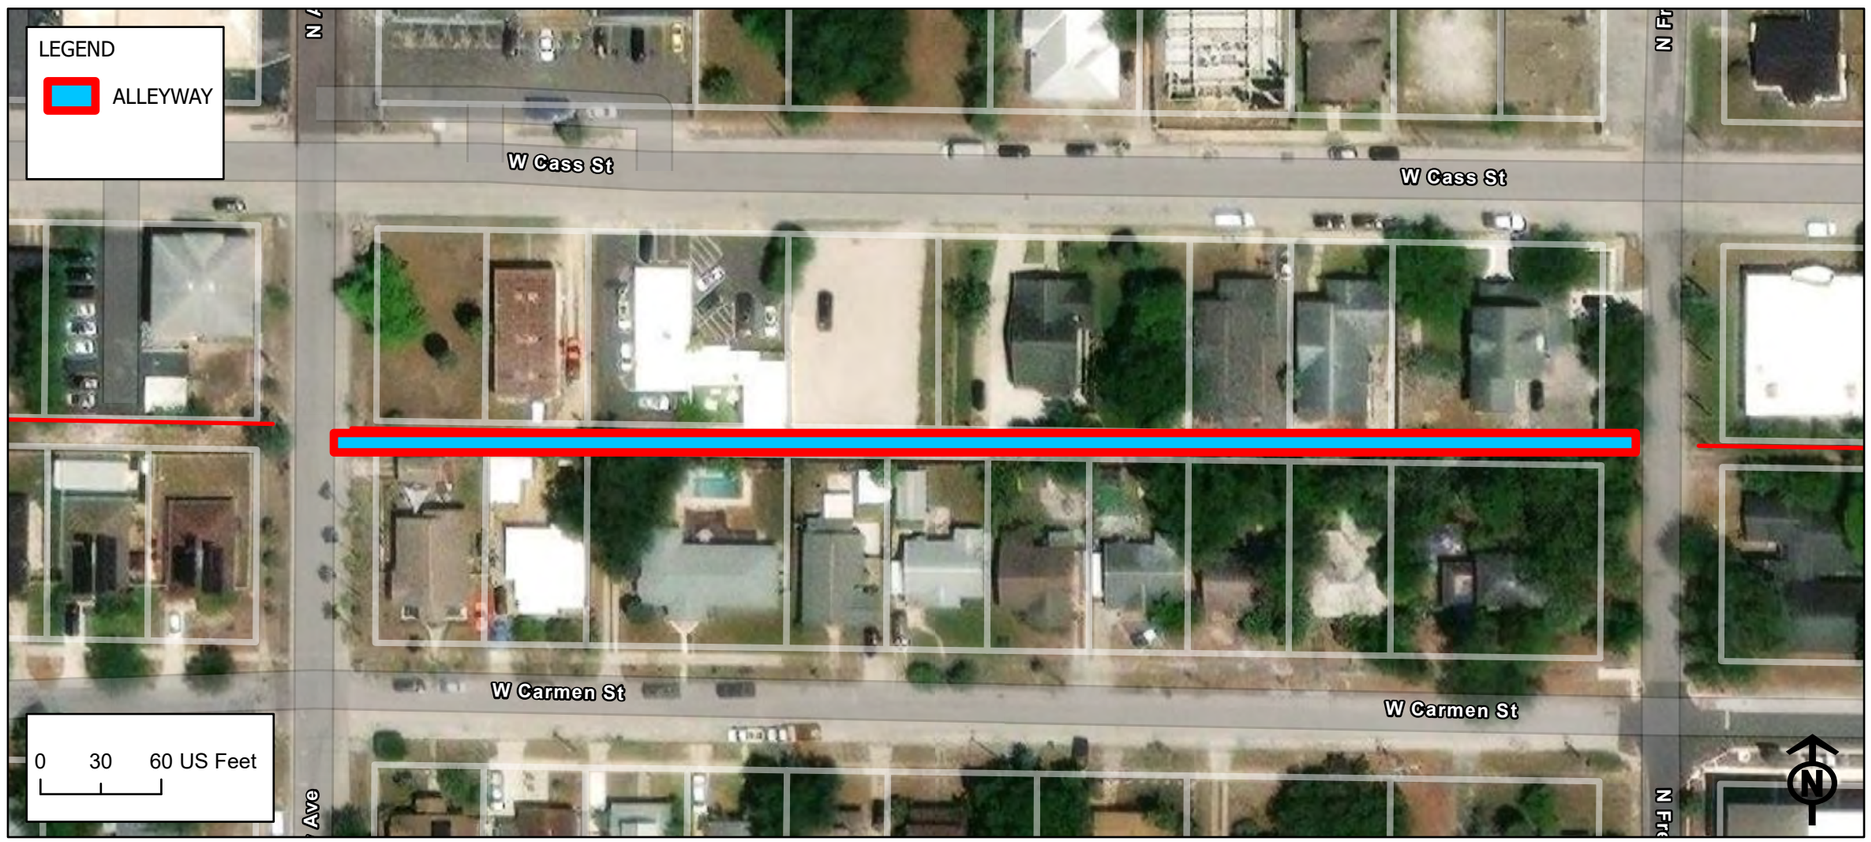

Alleyway ID: 1280

Attribute	Value
Facility ID	1280
Existing Conditions	Clear
Type of Access	Thru Alley
Sole Access to Parcel	No
Length (ft)	630.27
Width (ft)	15
Surface Type	Paved
Surface Width (ft)	8
Pavement Conditions	Fair
Power Poles	Yes
Lighting	No
Stormwater Facilities	Yes
Wastewater Facilities	Yes
Private Utilities	No
Landscaping	Maintained
Maintenance	Fair
Private Use	No
Debris	No
Trash Bin	No
Solid Waste	Yes
Encroachments	Both Side and Height Clearance Side and Height Clearance
Crowned	None
Notes	Landscaping
Alley Quadrant	4
Vacated	No
Vacated Ordinance	N/A
Plat Dedication	Dedicated
Plat Name	Benjamin's 5th Addition
Plat Subdivision Number	8
Plat Width	14
Improvements	Minor

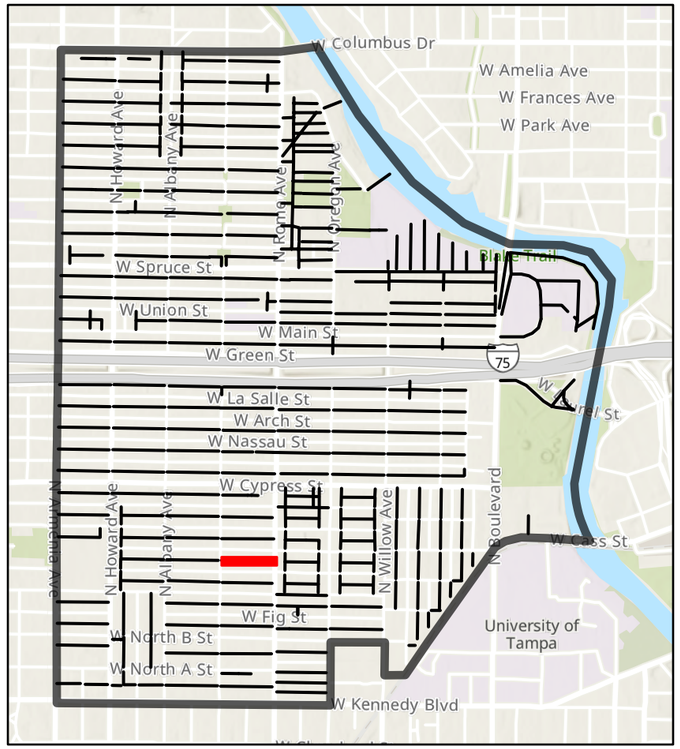

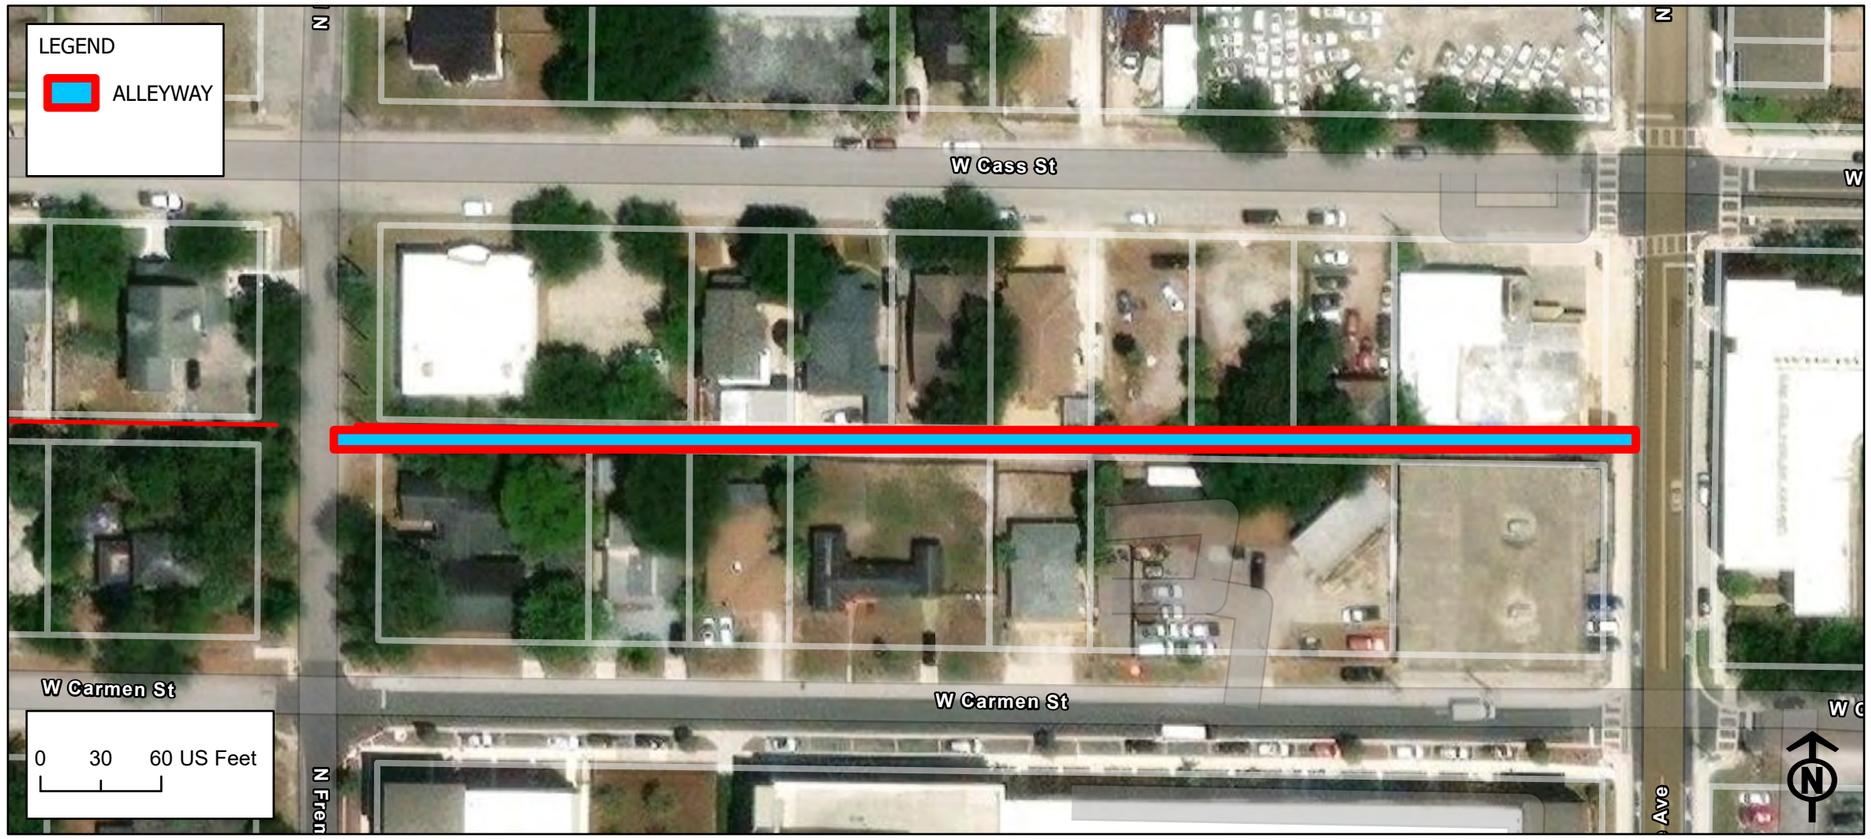

Alleyway ID: 1311

Attribute	Value
Facility ID	1311
Existing Conditions	Clear
Type of Access	Thru Alley
Sole Access to Parcel	No
Length (ft)	322.31
Width (ft)	7
Surface Type	Grass/Dirt
Surface Width (ft)	0
Pavement Conditions	N/A
Power Poles	No
Lighting	No
Stormwater Facilities	No
Wastewater Facilities	Yes
Private Utilities	No
Landscaping	Maintained
Maintenance	Fair
Private Use	No
Debris	Yes
Trash Bin	No
Solid Waste	No
Encroachments	Side Clearance
Crowned	None
Notes	Fenced on one side and open on other
Alley Quadrant	5
Vacated	No
Vacated Ordinance	N/A
Plat Dedication	Dedicated
Plat Name	Extension Of Collins Addition
Plat Subdivision Number	21
Plat Width	13
Improvements	Minor

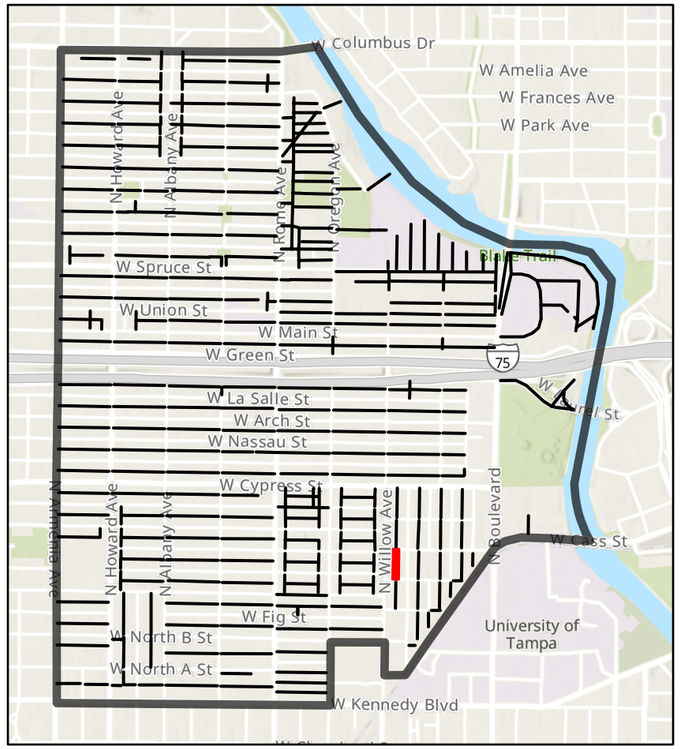

Alleyway ID: 1312

Attribute	Value
Facility ID	1312
Existing Conditions	Semi Obstructed
Type of Access	Dead End
Sole Access to Parcel	No
Length (ft)	325.98
Width (ft)	0
Surface Type	Paved
Surface Width (ft)	0
Pavement Conditions	Fair
Power Poles	No
Lighting	No
Stormwater Facilities	No
Wastewater Facilities	Yes
Private Utilities	Yes
Landscaping	None
Maintenance	Good
Private Use	Yes
Debris	No
Trash Bin	Yes
Solid Waste	No
Encroachments	Height Clearance
Crowned	None
Notes	Entrance to parking lot for event fest, contruction on other side of fence, should be vacated
Alley Quadrant	5
Vacated	No
Vacated Ordinance	N/A
Plat Dedication	Dedicated
Plat Name	Extension Of Collins Addition
Plat Subdivision Number	22
Plat Width	10
Improvements	Minor

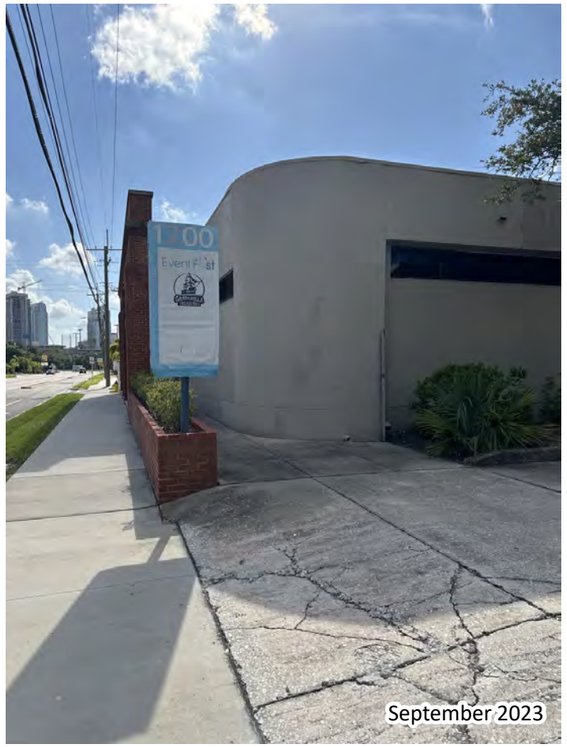

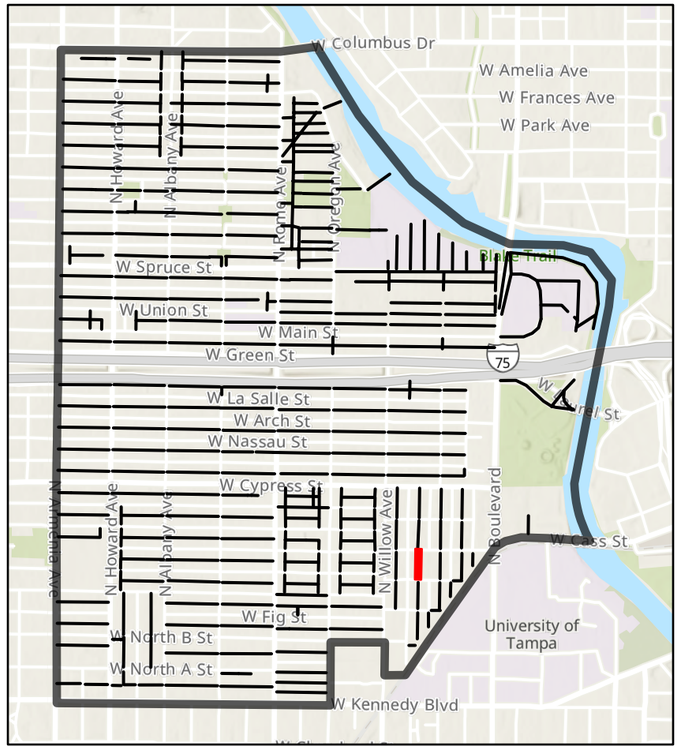

Alleyway ID: 1337

Attribute	Value
Facility ID	1337
Existing Conditions	Clear
Type of Access	Thru Alley
Sole Access to Parcel	No
Length (ft)	207.94
Width (ft)	17
Surface Type	Paved
Surface Width (ft)	17
Pavement Conditions	Good
Power Poles	No
Lighting	No
Stormwater Facilities	No
Wastewater Facilities	Yes
Private Utilities	No
Landscaping	Maintained
Maintenance	Good
Private Use	Yes
Debris	No
Trash Bin	No
Solid Waste	No
Encroachments	None
Crowned	None
Notes	Psomi restaurant parking, should be vacated
Alley Quadrant	4
Vacated	No
Vacated Ordinance	N/A
Plat Dedication	Dedicated
Plat Name	Benjamin's 4th Addition
Plat Subdivision Number	5
Plat Width	10
Improvements	None

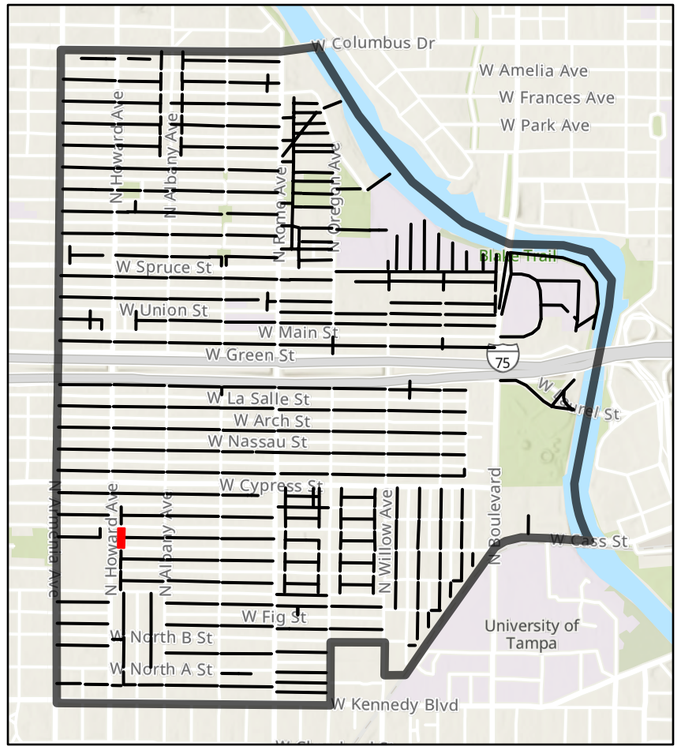

Alleyway ID: 1345

Attribute	Value
Facility ID	1345
Existing Conditions	Clear
Type of Access	Thru Alley
Sole Access to Parcel	No
Length (ft)	631.57
Width (ft)	15
Surface Type	Paved
Surface Width (ft)	8
Pavement Conditions	Fair
Power Poles	Yes
Lighting	Yes
Stormwater Facilities	No
Wastewater Facilities	Yes
Private Utilities	No
Landscaping	Minor Overgrowth
Maintenance	Fair
Private Use	No
Debris	Yes
Trash Bin	No
Solid Waste	Yes
Encroachments	Both Side and Height Clearance Side and Height Clearance
Crowned	None
Notes	
Alley Quadrant	4
Vacated	No
Vacated Ordinance	N/A
Plat Dedication	Dedicated
Plat Name	Benjamin's 5th Addition
Plat Subdivision Number	6
Plat Width	14
Improvements	Minor

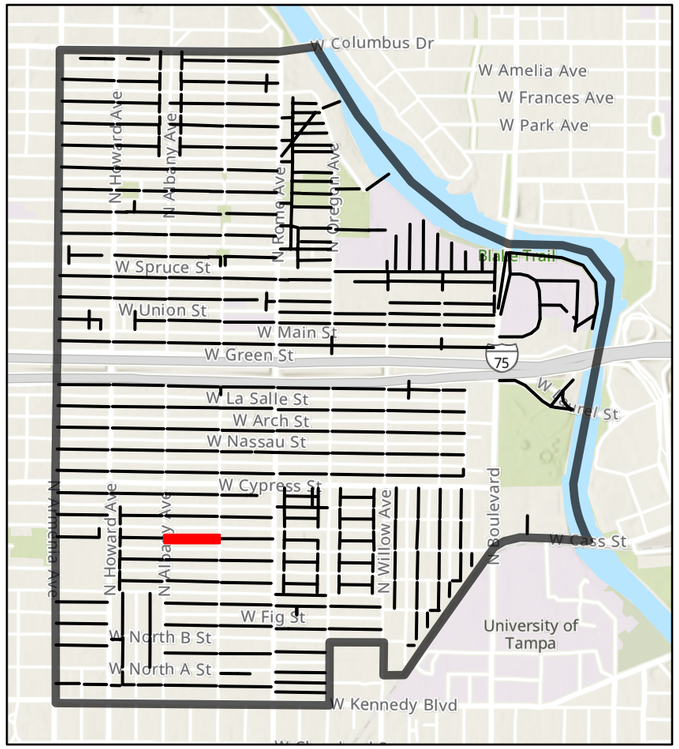

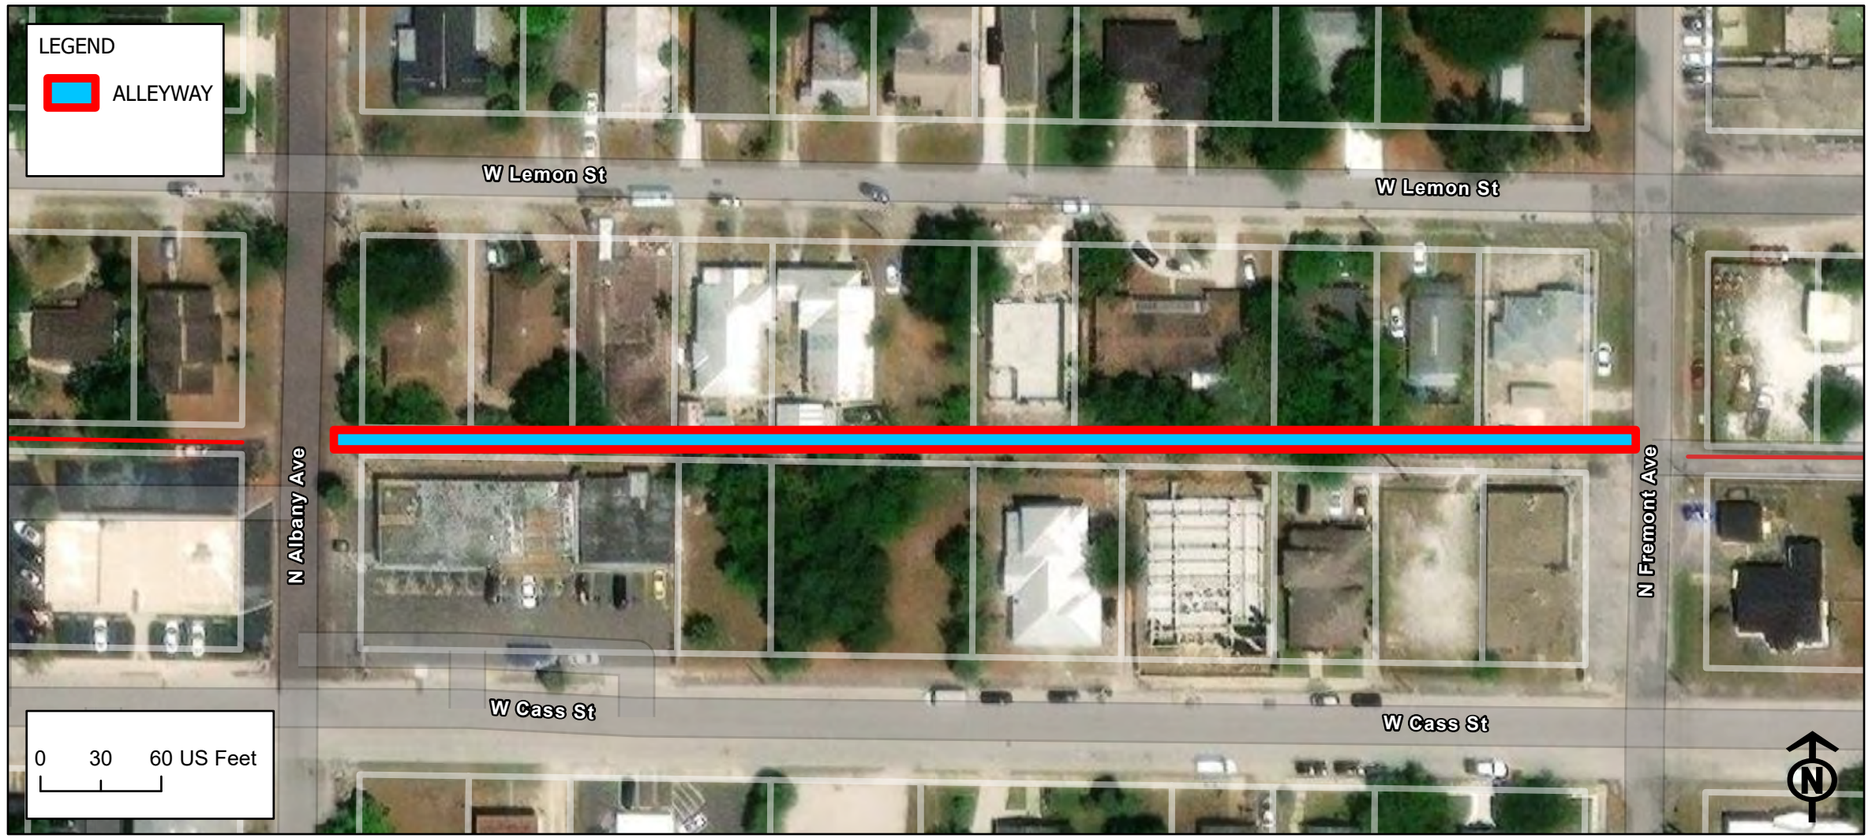

Alleyway ID: 1350

Attribute	Value
Facility ID	1350
Existing Conditions	Clear
Type of Access	Thru Alley
Sole Access to Parcel	No
Length (ft)	635.43
Width (ft)	15.5
Surface Type	Paved
Surface Width (ft)	10
Pavement Conditions	Fair
Power Poles	Yes
Lighting	Yes
Stormwater Facilities	No
Wastewater Facilities	Yes
Private Utilities	No
Landscaping	Minor Overgrowth
Maintenance	Fair
Private Use	No
Debris	Yes
Trash Bin	Yes
Solid Waste	Yes
Encroachments	Side Clearance
Crowned	None
Notes	Standing water
Alley Quadrant	4
Vacated	No
Vacated Ordinance	N/A
Plat Dedication	Dedicated
Plat Name	Benjamin's 5th Addition
Plat Subdivision Number	5
Plat Width	14
Improvements	Minor

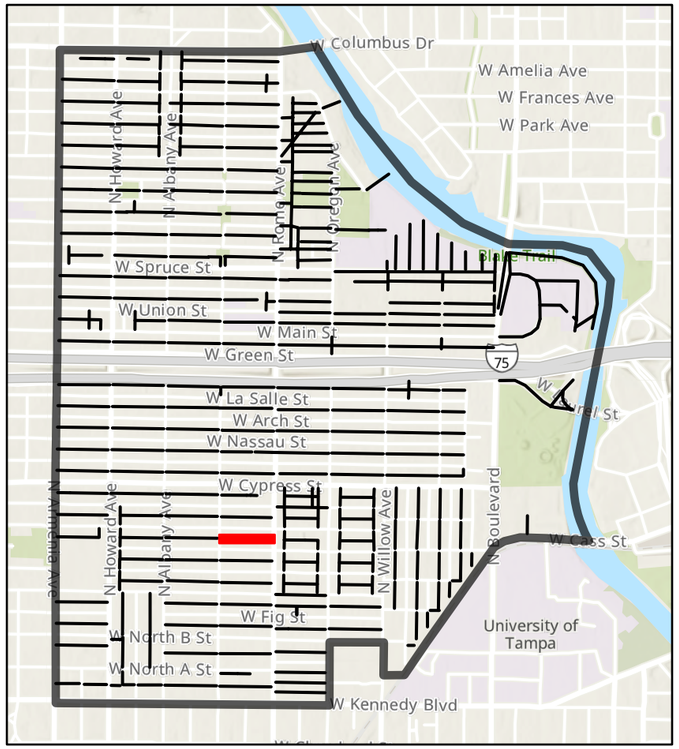

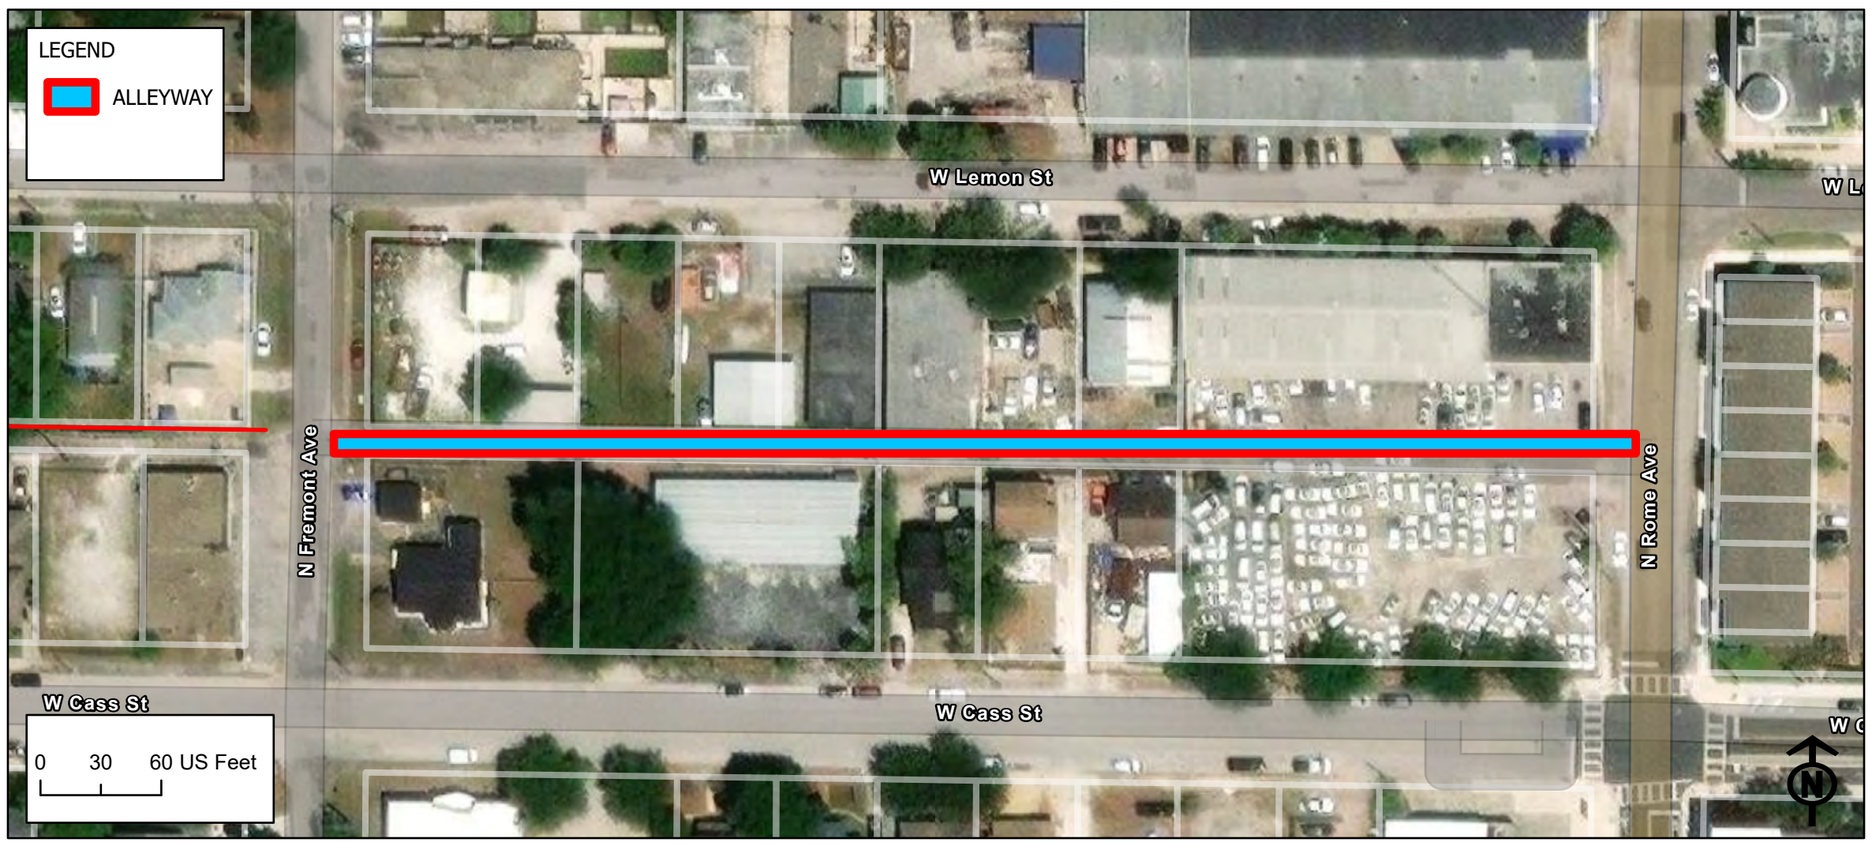

Alleyway ID: 1361

Attribute	Value
Facility ID	1361
Existing Conditions	Clear
Type of Access	Thru Alley
Sole Access to Parcel	No
Length (ft)	198.03
Width (ft)	13.5
Surface Type	Paved
Surface Width (ft)	10.5
Pavement Conditions	Fair
Power Poles	Yes
Lighting	No
Stormwater Facilities	No
Wastewater Facilities	No
Private Utilities	No
Landscaping	Minor Overgrowth
Maintenance	Fair
Private Use	No
Debris	No
Trash Bin	No
Solid Waste	No
Encroachments	Side Clearance
Crowned	None
Notes	
Alley Quadrant	5
Vacated	No
Vacated Ordinance	N/A
Plat Dedication	Dedicated
Plat Name	Woodlawn Park
Plat Subdivision Number	5
Plat Width	10
Improvements	Minor

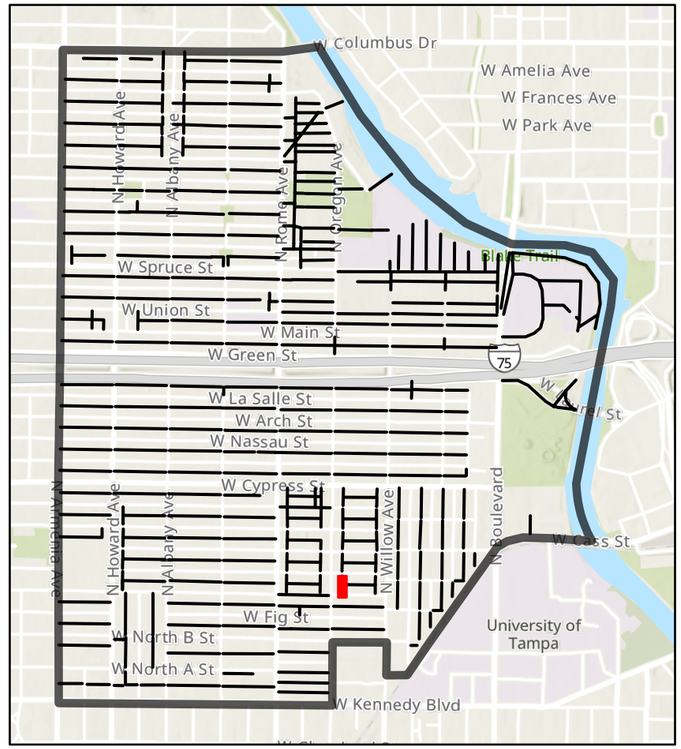

Alleyway ID: 1362

Attribute	Value
Facility ID	1362
Existing Conditions	Clear
Type of Access	Thru Alley
Sole Access to Parcel	No
Length (ft)	390.74
Width (ft)	15
Surface Type	Paved
Surface Width (ft)	10.5
Pavement Conditions	Fair
Power Poles	Yes
Lighting	No
Stormwater Facilities	No
Wastewater Facilities	No
Private Utilities	No
Landscaping	Minor Overgrowth
Maintenance	Fair
Private Use	No
Debris	No
Trash Bin	No
Solid Waste	No
Encroachments	Both Side and Height Clearance Side and Height Clearance
Crowned	None
Notes	
Alley Quadrant	5
Vacated	No
Vacated Ordinance	N/A
Plat Dedication	Dedicated
Plat Name	Woodlawn Park
Plat Subdivision Number	5
Plat Width	14
Improvements	Minor

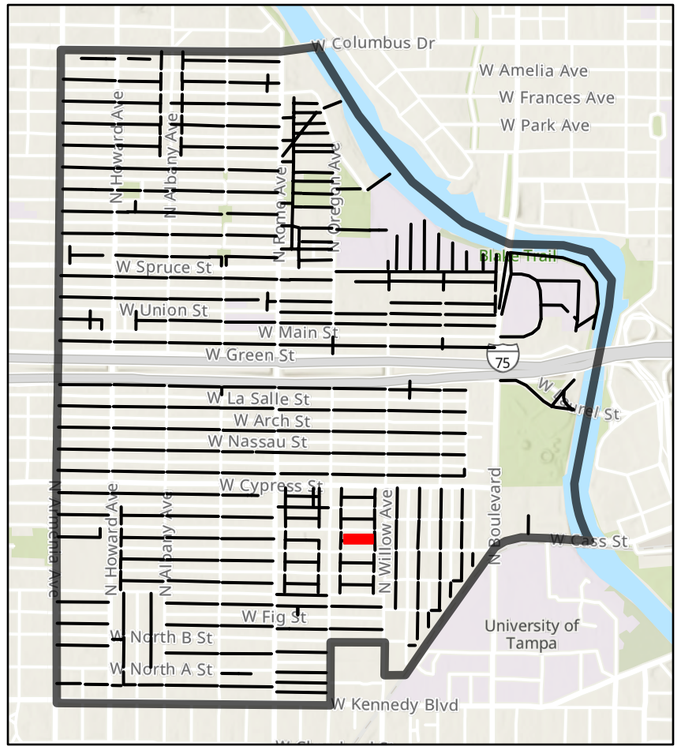

Alleyway ID: 1363

Attribute	Value
Facility ID	1363
Existing Conditions	Clear
Type of Access	Thru Alley
Sole Access to Parcel	No
Length (ft)	226.78
Width (ft)	14
Surface Type	Paved
Surface Width (ft)	8
Pavement Conditions	Good
Power Poles	Yes
Lighting	No
Stormwater Facilities	No
Wastewater Facilities	Yes
Private Utilities	No
Landscaping	Maintained
Maintenance	Good
Private Use	Unknown
Debris	No
Trash Bin	No
Solid Waste	No
Encroachments	Height Clearance
Crowned	None
Notes	
Alley Quadrant	5
Vacated	No
Vacated Ordinance	N/A
Plat Dedication	Dedicated
Plat Name	Woodlawn Park
Plat Subdivision Number	5
Plat Width	10
Improvements	None

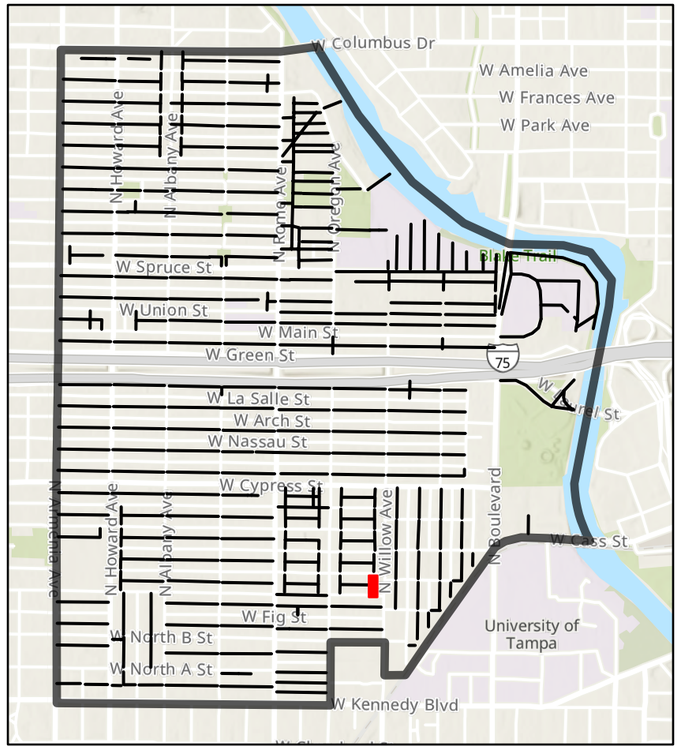

Alleyway ID: 1365

Attribute	Value
Facility ID	1365
Existing Conditions	Clear
Type of Access	Thru Alley
Sole Access to Parcel	No
Length (ft)	342.91
Width (ft)	15.5
Surface Type	Paved
Surface Width (ft)	9
Pavement Conditions	Fair
Power Poles	Yes
Lighting	Yes
Stormwater Facilities	No
Wastewater Facilities	Yes
Private Utilities	Unknown
Landscaping	None
Maintenance	Fair
Private Use	No
Debris	Yes
Trash Bin	No
Solid Waste	Yes
Encroachments	Height Clearance
Crowned	None
Notes	Gas; standing water
Alley Quadrant	5
Vacated	No
Vacated Ordinance	N/A
Plat Dedication	Dedicated
Plat Name	Extension Of Collins Addition
Plat Subdivision Number	30
Plat Width	13
Improvements	Minor

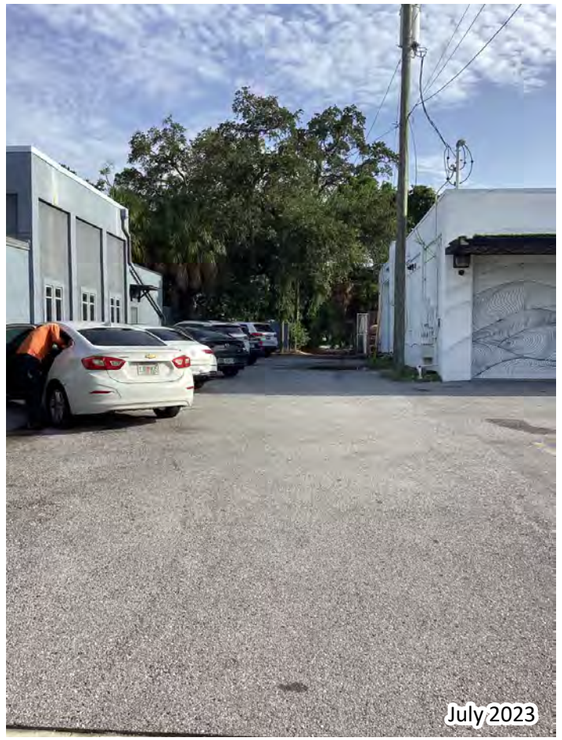

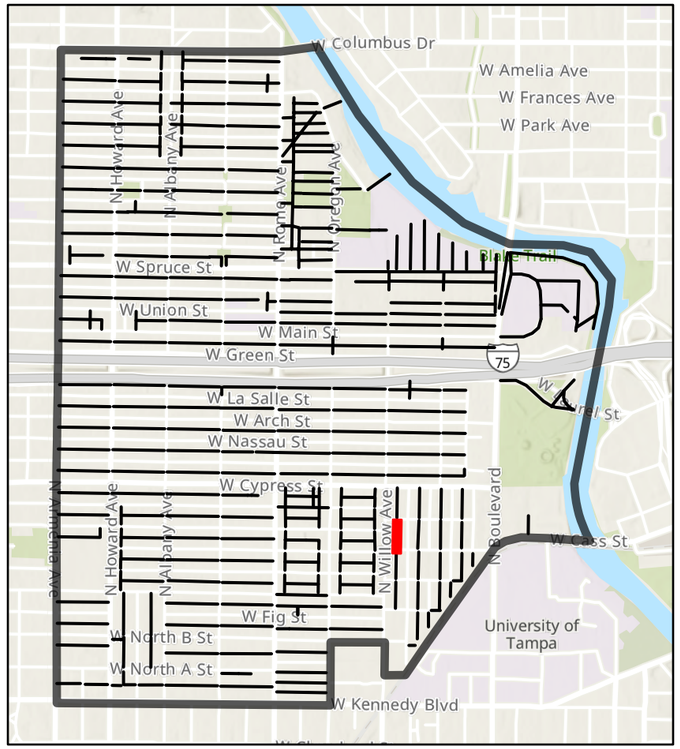

Alleyway ID: 1366

Attribute	Value
Facility ID	1366
Existing Conditions	Fully Obstructed
Type of Access	Dead End
Sole Access to Parcel	No
Length (ft)	339.33
Width (ft)	0
Surface Type	Partially Paved
Surface Width (ft)	0
Pavement Conditions	Poor
Power Poles	No
Lighting	No
Stormwater Facilities	No
Wastewater Facilities	No
Private Utilities	No
Landscaping	Maintained
Maintenance	Fair
Private Use	Yes
Debris	Yes
Trash Bin	No
Solid Waste	No
Encroachments	Both Side and Height Clearance Side and Height Clearance
Crowned	None
Notes	See other side ; maybe used to be alley ; vacated?
Alley Quadrant	5
Vacated	No
Vacated Ordinance	N/A
Plat Dedication	Dedicated
Plat Name	Extension Of Collins Addition
Plat Subdivision Number	29
Plat Width	10
Improvements	Minor

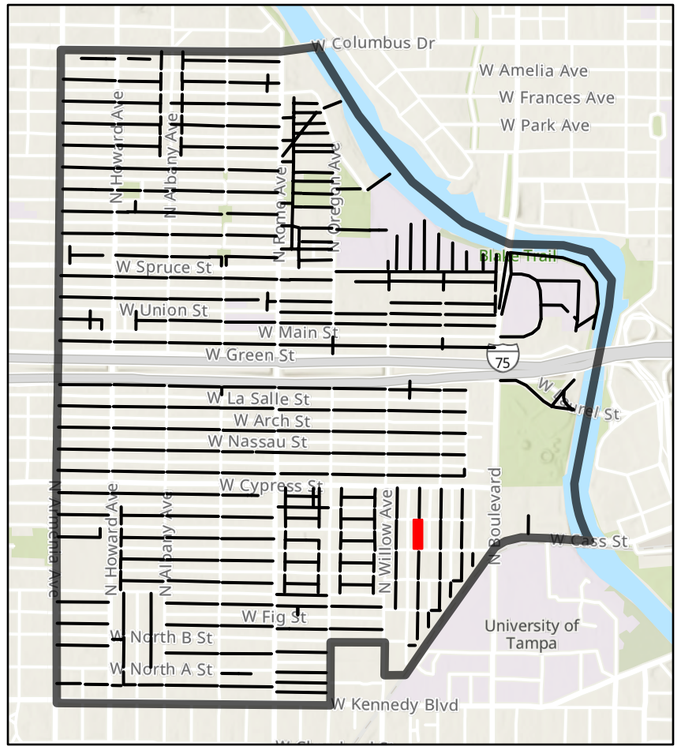

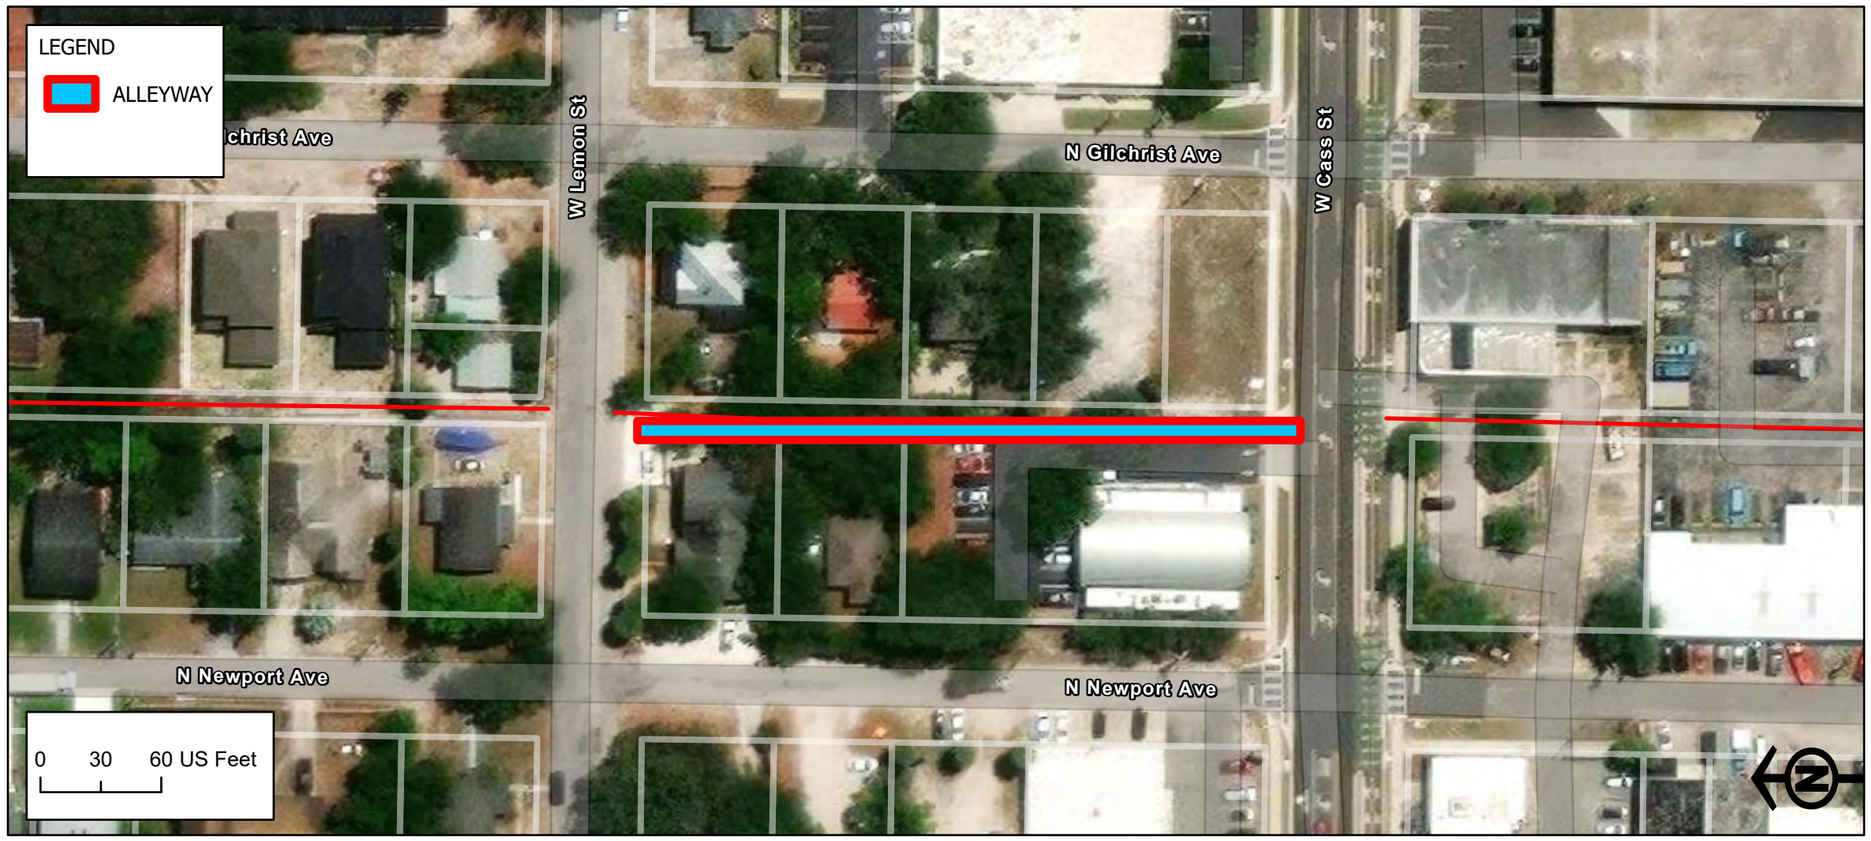

Alleyway ID: 1366

Attribute	Value
Facility ID	1367
Existing Conditions	Clear
Type of Access	Thru Alley
Sole Access to Parcel	No
Length (ft)	342.71
Width (ft)	12
Surface Type	Grass/Dirt
Surface Width (ft)	
Pavement Conditions	N/A
Power Poles	No
Lighting	No
Stormwater Facilities	No
Wastewater Facilities	Yes
Private Utilities	No
Landscaping	Minor Overgrowth
Maintenance	Fair
Private Use	Yes
Debris	No
Trash Bin	No
Solid Waste	No
Encroachments	Height Clearance
Crowned	None
Notes	Driveway
Alley Quadrant	5
Vacated	No
Vacated Ordinance	N/A
Plat Dedication	Dedicated
Plat Name	Extension Of Collins Addition
Plat Subdivision Number	28
Plat Width	12
Improvements	Minor Improvements

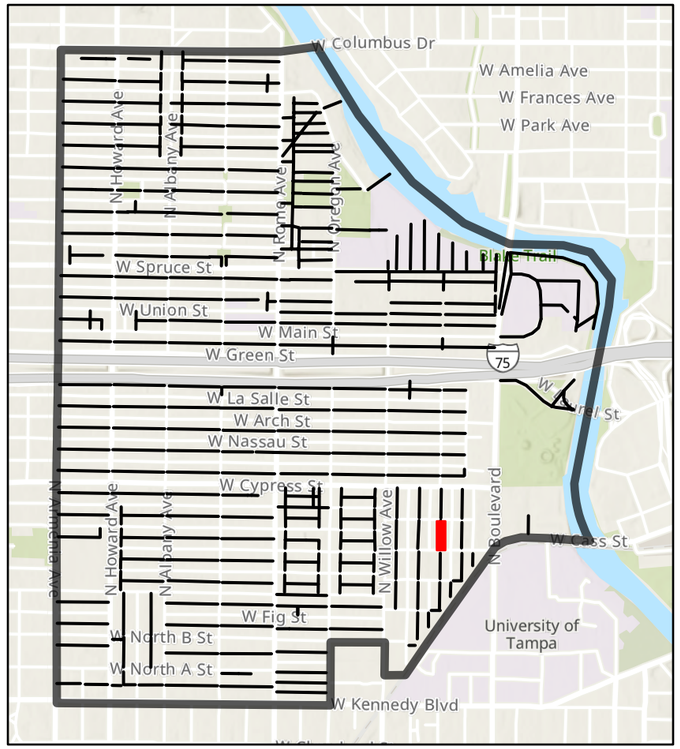

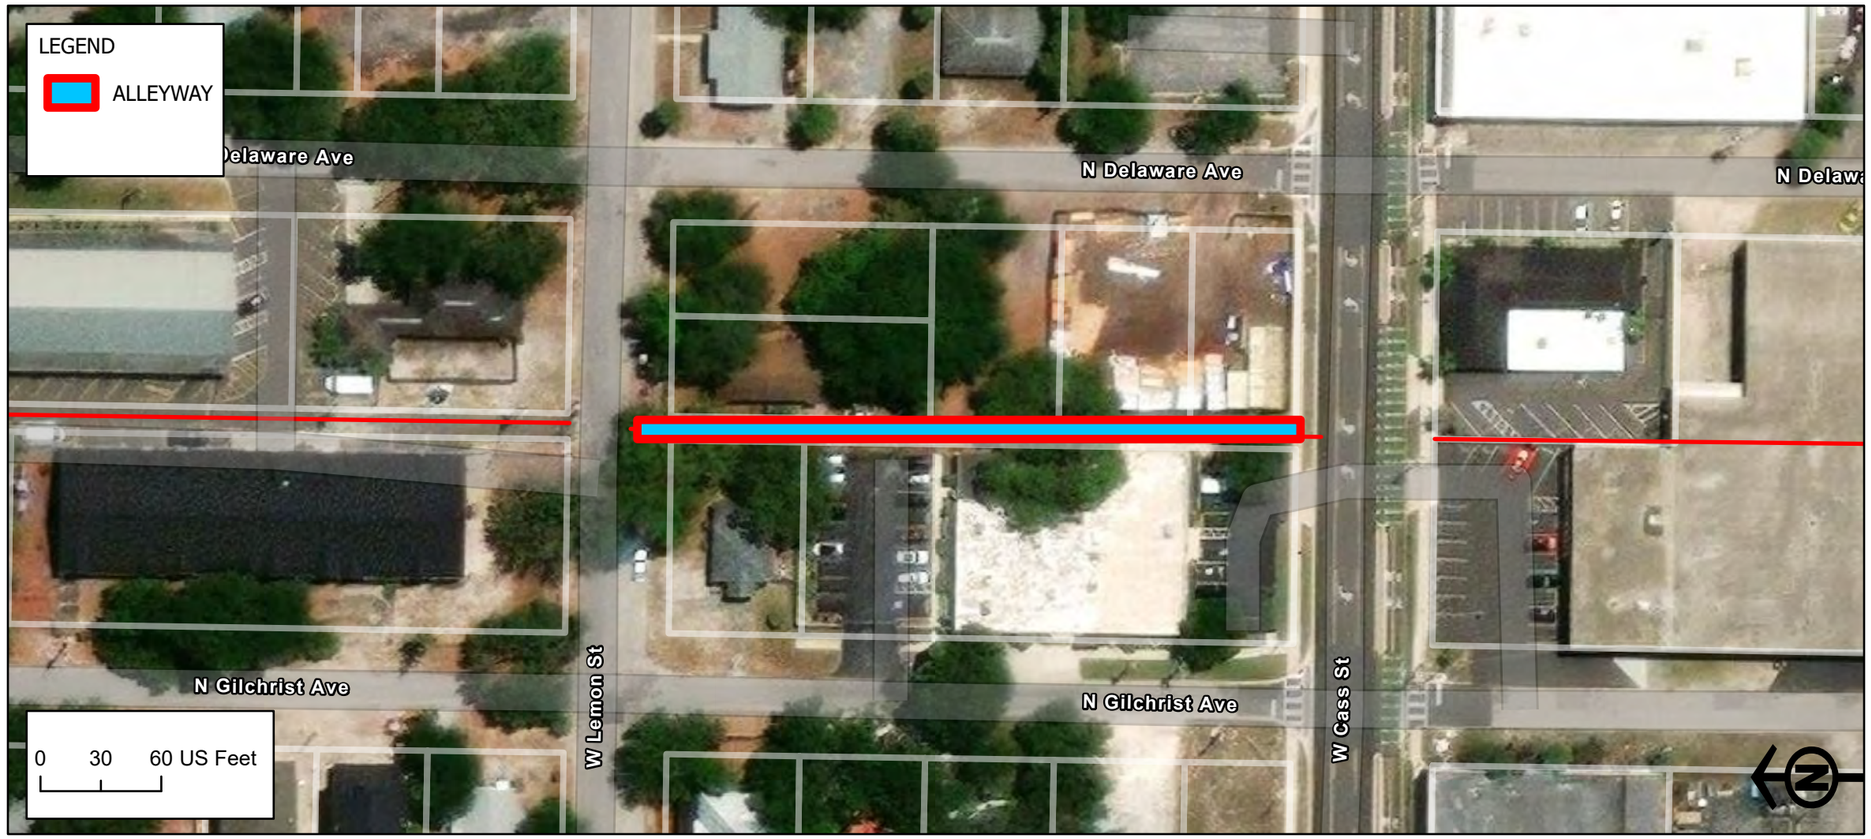

Alleyway ID: 1395

Attribute	Value
Facility ID	1395
Existing Conditions	Semi Obstructed
Type of Access	Thru Alley
Sole Access to Parcel	No
Length (ft)	631.57
Width (ft)	16.5
Surface Type	Paved
Surface Width (ft)	9
Pavement Conditions	Fair
Power Poles	Yes
Lighting	No
Stormwater Facilities	No
Wastewater Facilities	Yes
Private Utilities	No
Landscaping	Minor Overgrowth
Maintenance	Fair
Private Use	Yes
Debris	No
Trash Bin	No
Solid Waste	Yes
Encroachments	Both Side and Height Clearance Side and Height Clearance
Crowned	None
Notes	Constrained 9.5 passable
Alley Quadrant	4
Vacated	No
Vacated Ordinance	N/A
Plat Dedication	Dedicated
Plat Name	Benjamin's 5th Addition
Plat Subdivision Number	3
Plat Width	14
Improvements	Minor

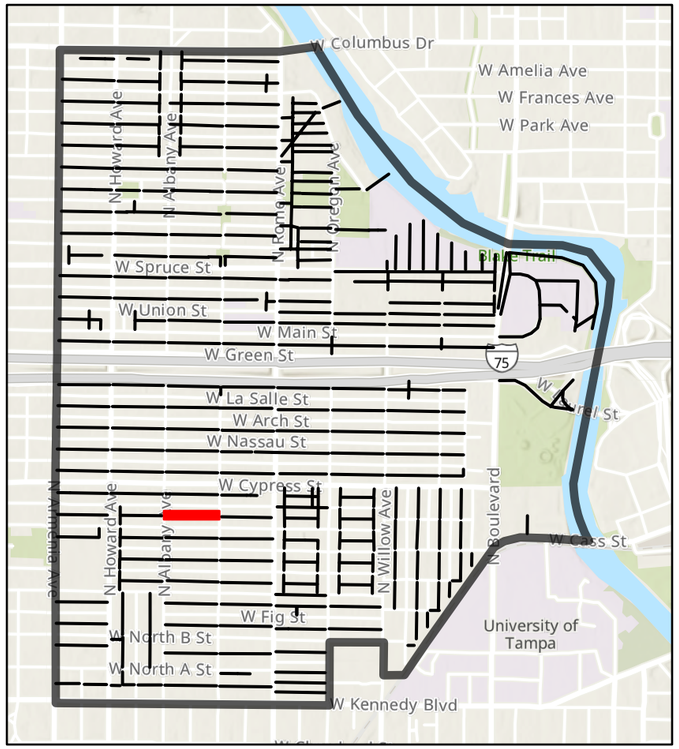

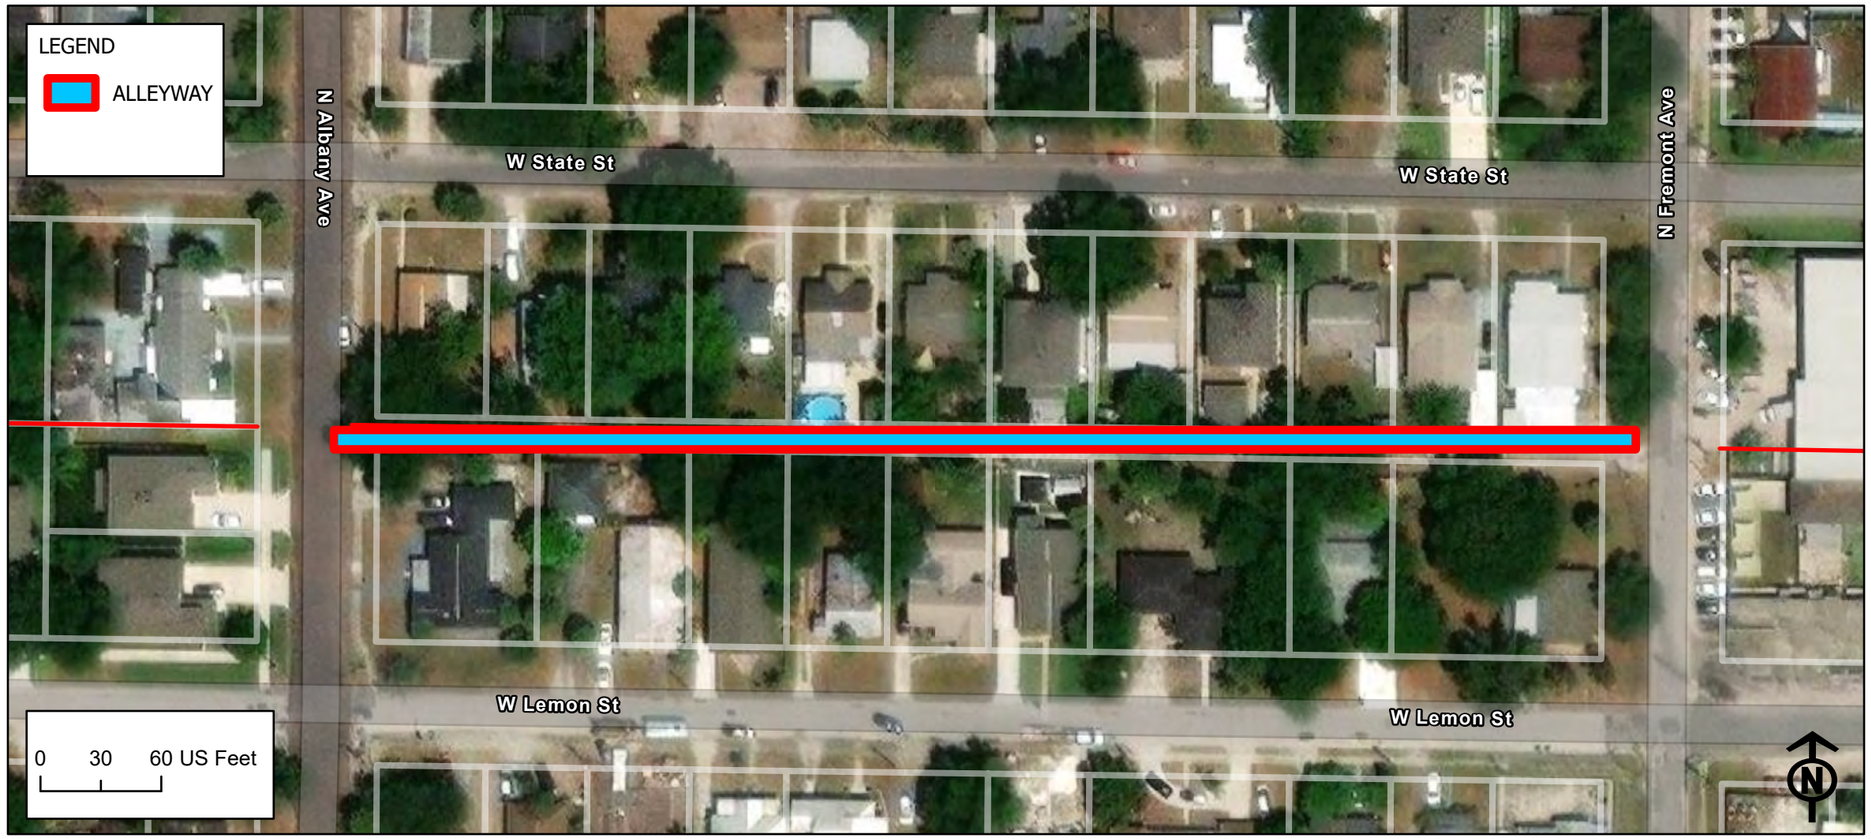

Alleyway ID: 1416

Attribute	Value
Facility ID	1416
Existing Conditions	Clear
Type of Access	Thru Alley
Sole Access to Parcel	No
Length (ft)	233.67
Width (ft)	17.5
Surface Type	Paved
Surface Width (ft)	8.8
Pavement Conditions	Fair
Power Poles	Yes
Lighting	No
Stormwater Facilities	No
Wastewater Facilities	Yes
Private Utilities	No
Landscaping	Maintained
Maintenance	Good
Private Use	Yes
Debris	No
Trash Bin	No
Solid Waste	No
Encroachments	None
Crowned	None
Notes	
Alley Quadrant	5
Vacated	No
Vacated Ordinance	N/A
Plat Dedication	Dedicated
Plat Name	Woodlawn Park
Plat Subdivision Number	4
Plat Width	10
Improvements	None

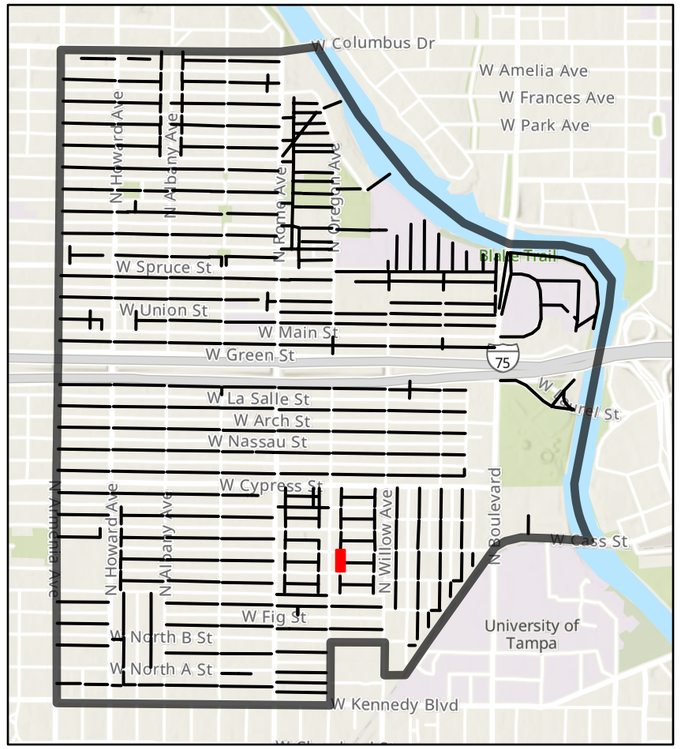

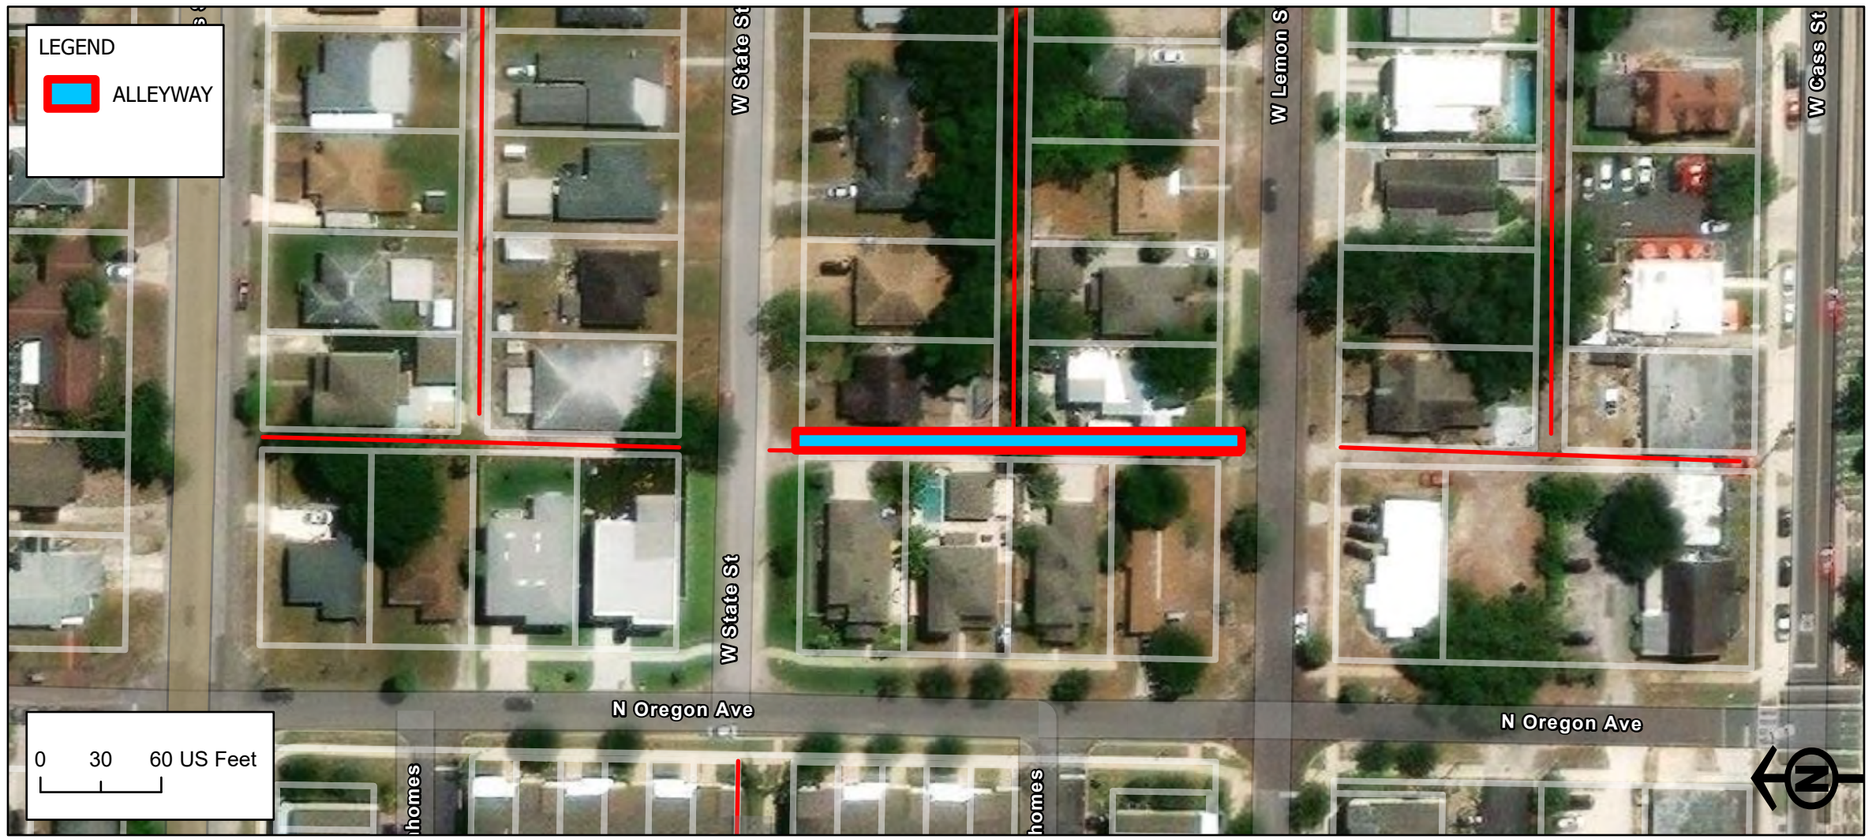

Alleyway ID: 1417

Attribute	Value
Facility ID	1417
Existing Conditions	Clear
Type of Access	Thru Alley
Sole Access to Parcel	No
Length (ft)	401.01
Width (ft)	11
Surface Type	Grass/Dirt
Surface Width (ft)	0
Pavement Conditions	N/A
Power Poles	Yes
Lighting	No
Stormwater Facilities	No
Wastewater Facilities	Yes
Private Utilities	No
Landscaping	Overgrowth
Maintenance	Poor
Private Use	No
Debris	Yes
Trash Bin	No
Solid Waste	No
Encroachments	Both Side and Height Clearance Side and Height Clearance
Crowned	None
Notes	
Alley Quadrant	5
Vacated	No
Vacated Ordinance	N/A
Plat Dedication	Dedicated
Plat Name	Woodlawn Park
Plat Subdivision Number	4
Plat Width	14
Improvements	Major

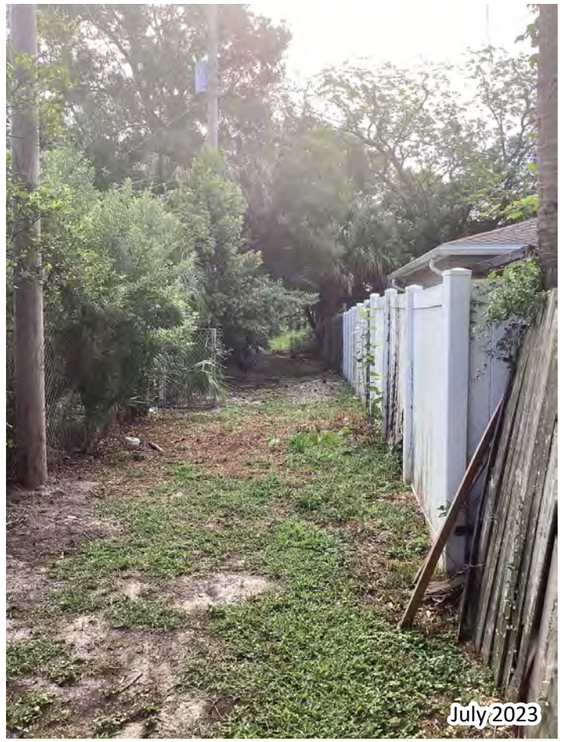

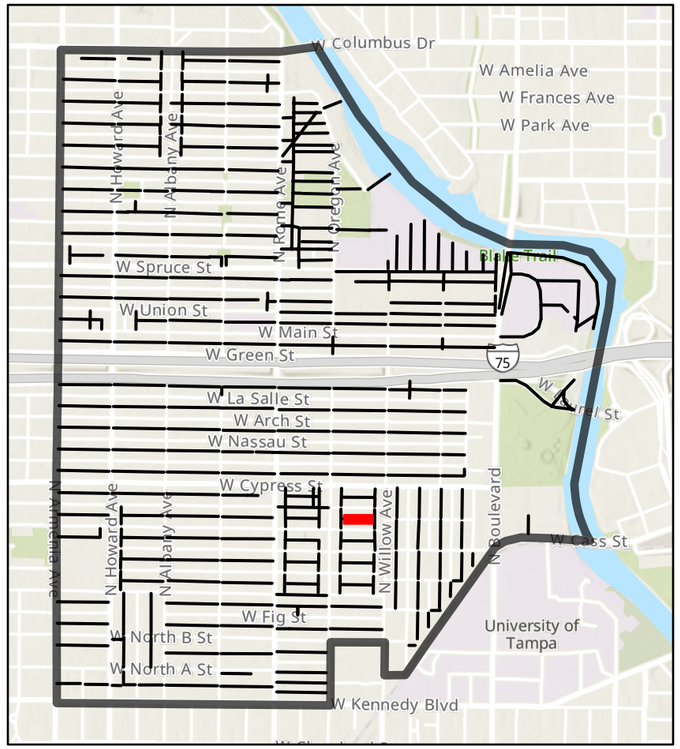

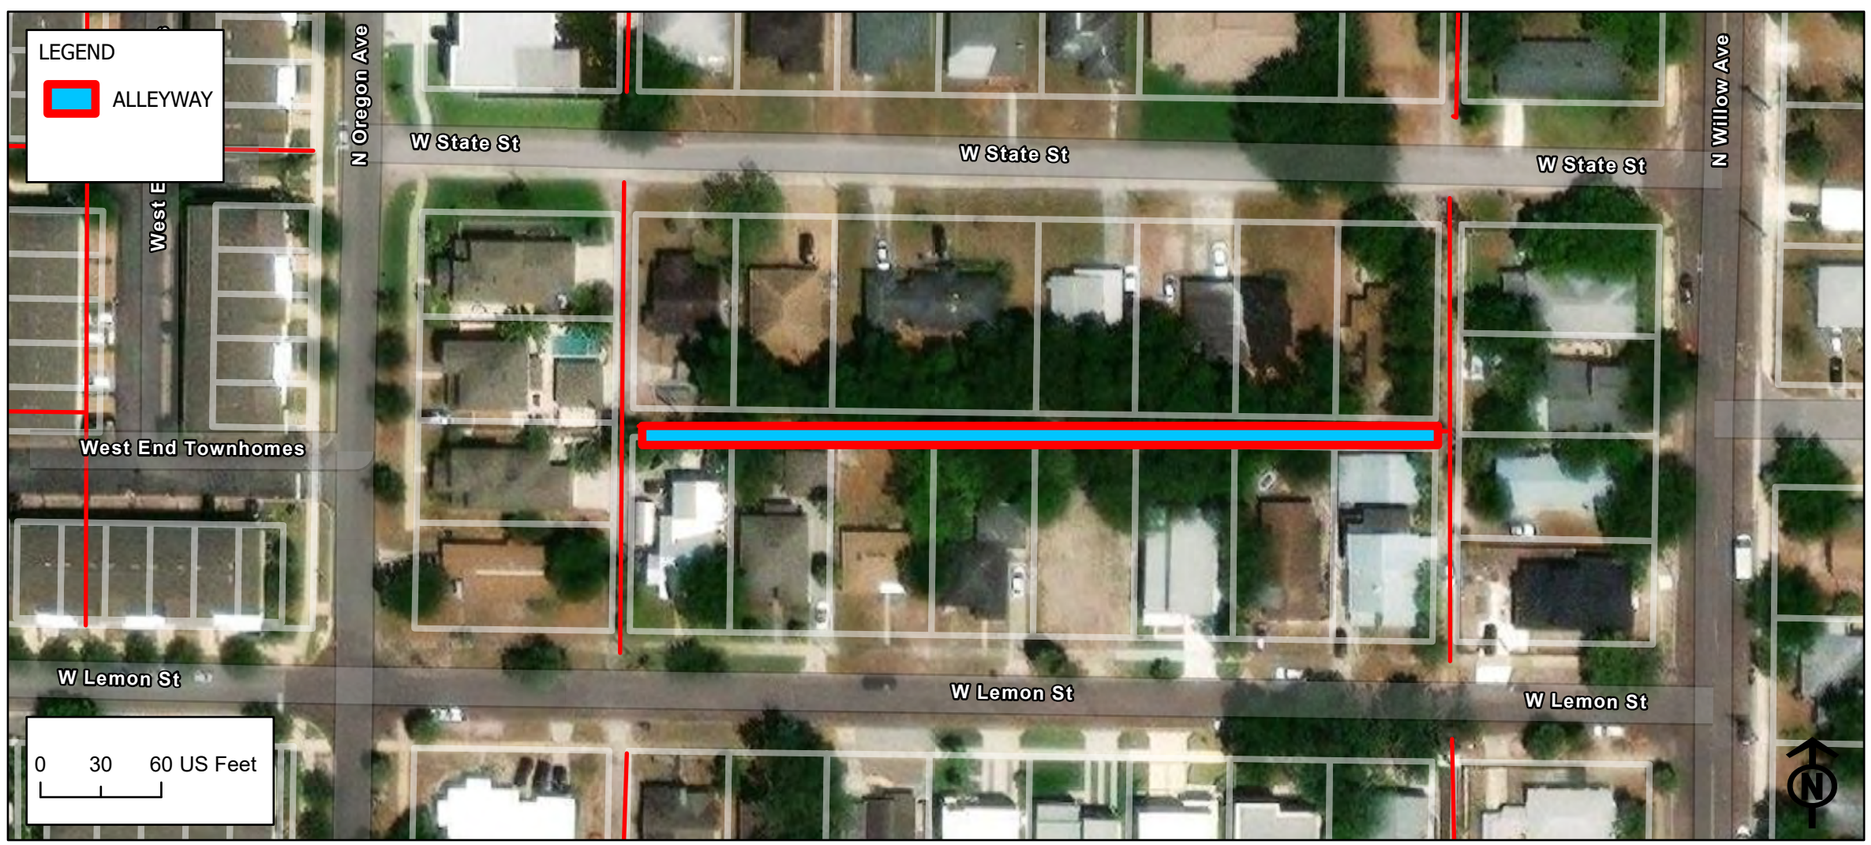

Alleyway ID: 1418

Attribute	Value
Facility ID	1418
Existing Conditions	Clear
Type of Access	Thru Alley
Sole Access to Parcel	No
Length (ft)	229.89
Width (ft)	12
Surface Type	Gravel
Surface Width (ft)	0
Pavement Conditions	Fair
Power Poles	Yes
Lighting	No
Stormwater Facilities	No
Wastewater Facilities	No
Private Utilities	No
Landscaping	Maintained
Maintenance	Fair
Private Use	Yes
Debris	Yes
Trash Bin	No
Solid Waste	No
Encroachments	Side Clearance
Crowned	None
Notes	Lighting minor improvements
Alley Quadrant	5
Vacated	No
Vacated Ordinance	N/A
Plat Dedication	Dedicated
Plat Name	Woodlawn Park
Plat Subdivision Number	4
Plat Width	10
Improvements	Minor

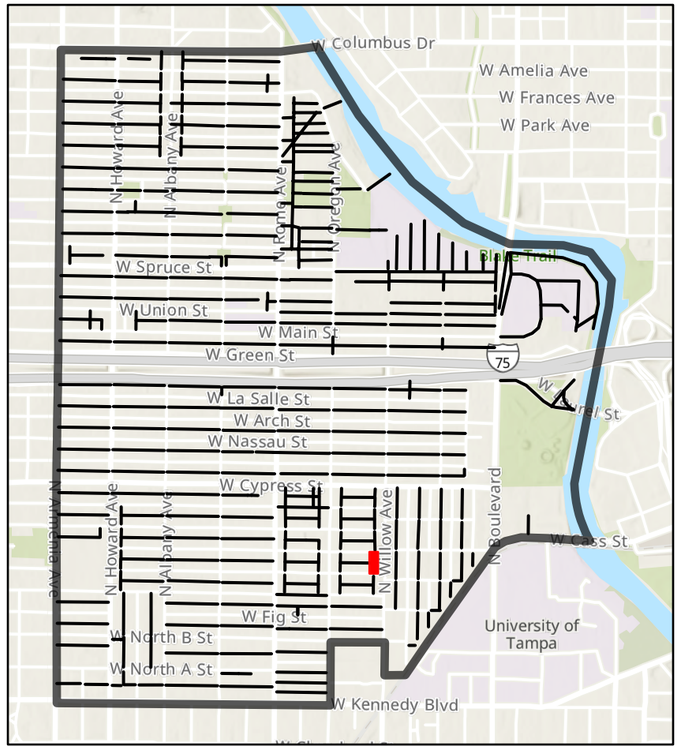

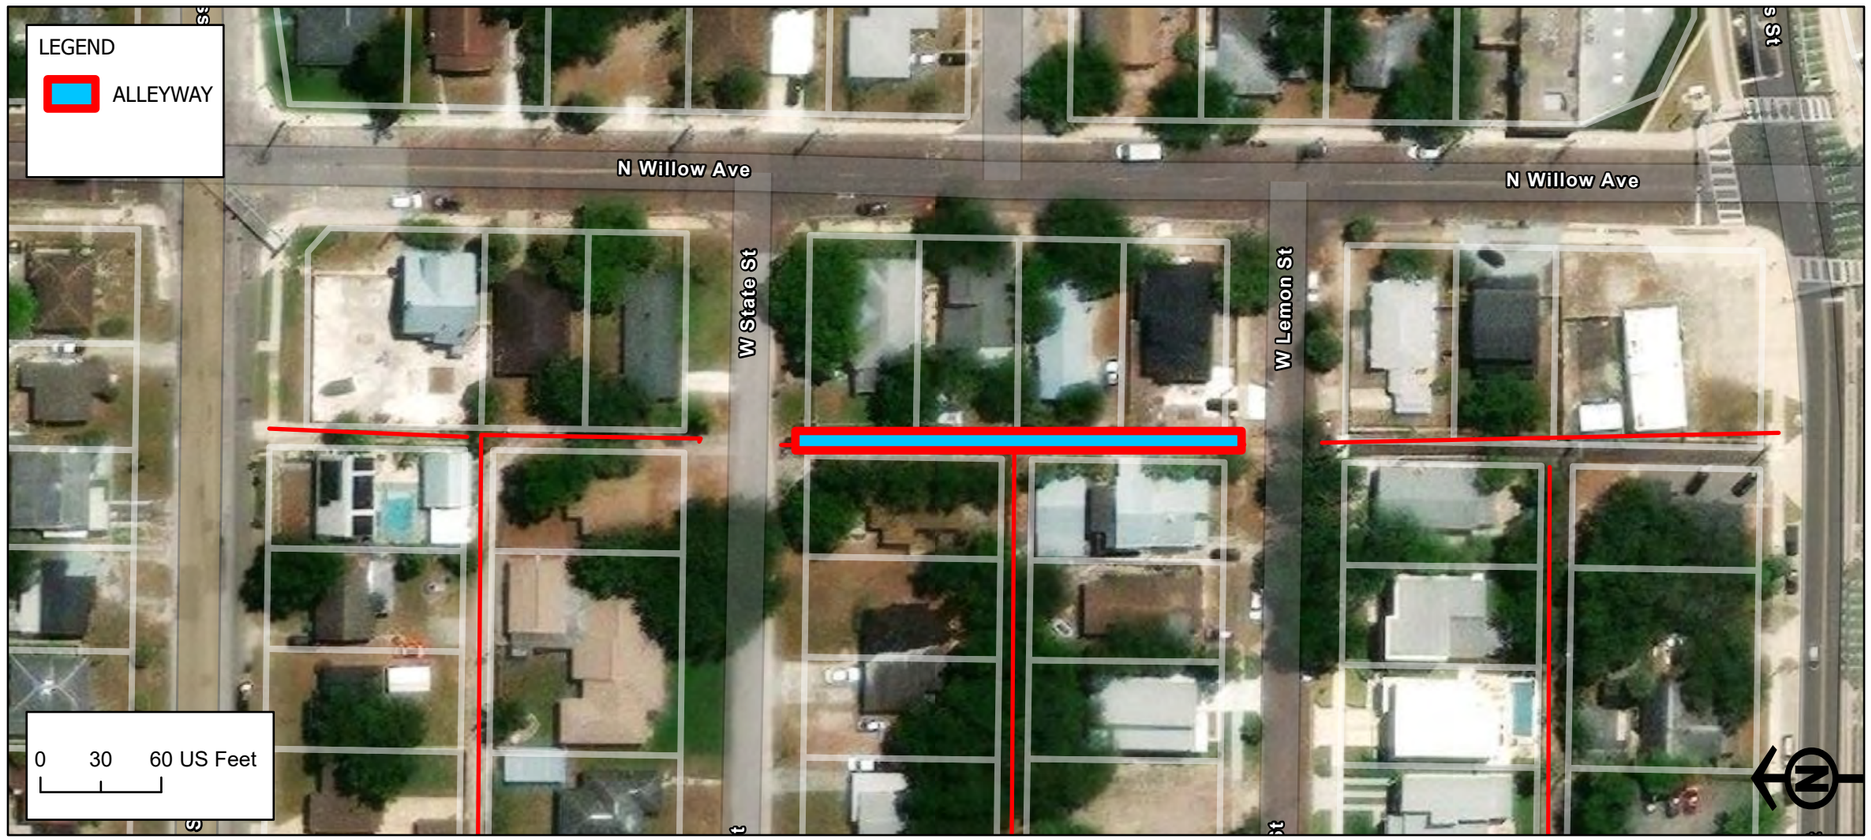

Alleyway ID: 1435

Attribute	Value
Facility ID	1435
Existing Conditions	Clear
Type of Access	Thru Alley
Sole Access to Parcel	No
Length (ft)	631.60
Width (ft)	17
Surface Type	Paved
Surface Width (ft)	7.5
Pavement Conditions	Fair
Power Poles	Yes
Lighting	No
Stormwater Facilities	No
Wastewater Facilities	Yes
Private Utilities	No
Landscaping	Minor Overgrowth
Maintenance	Fair
Private Use	No
Debris	No
Trash Bin	No
Solid Waste	Yes
Encroachments	Side Clearance
Crowned	None
Notes	Standing water
Alley Quadrant	4
Vacated	No
Vacated Ordinance	N/A
Plat Dedication	Dedicated
Plat Name	Benjamin's 4th Addition
Plat Subdivision Number	1
Plat Width	14
Improvements	Minor

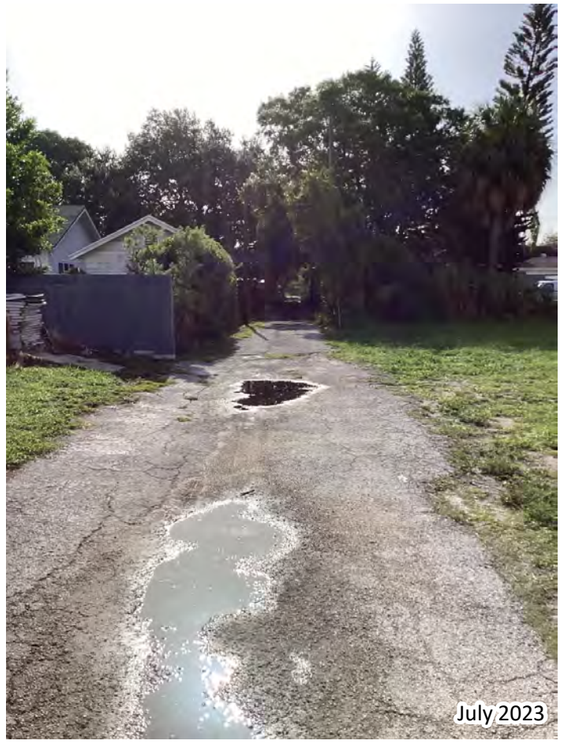

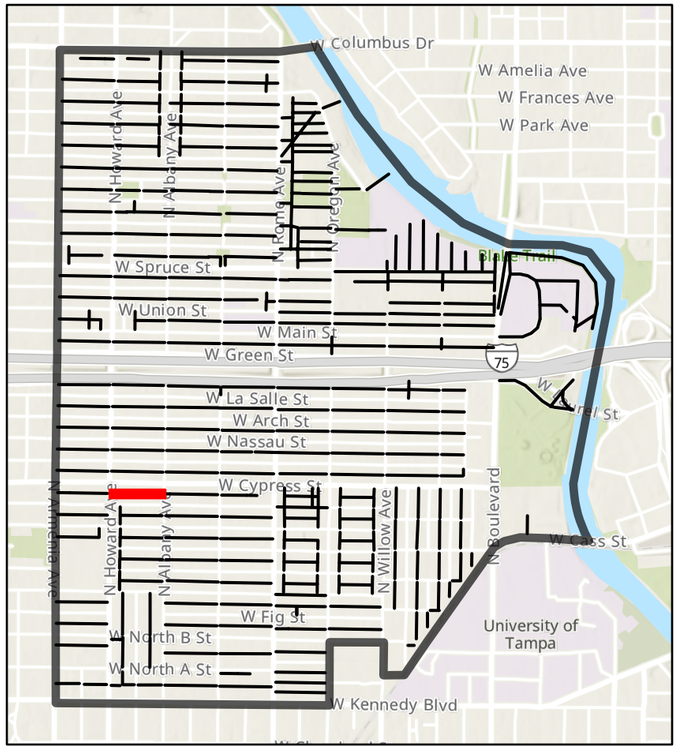

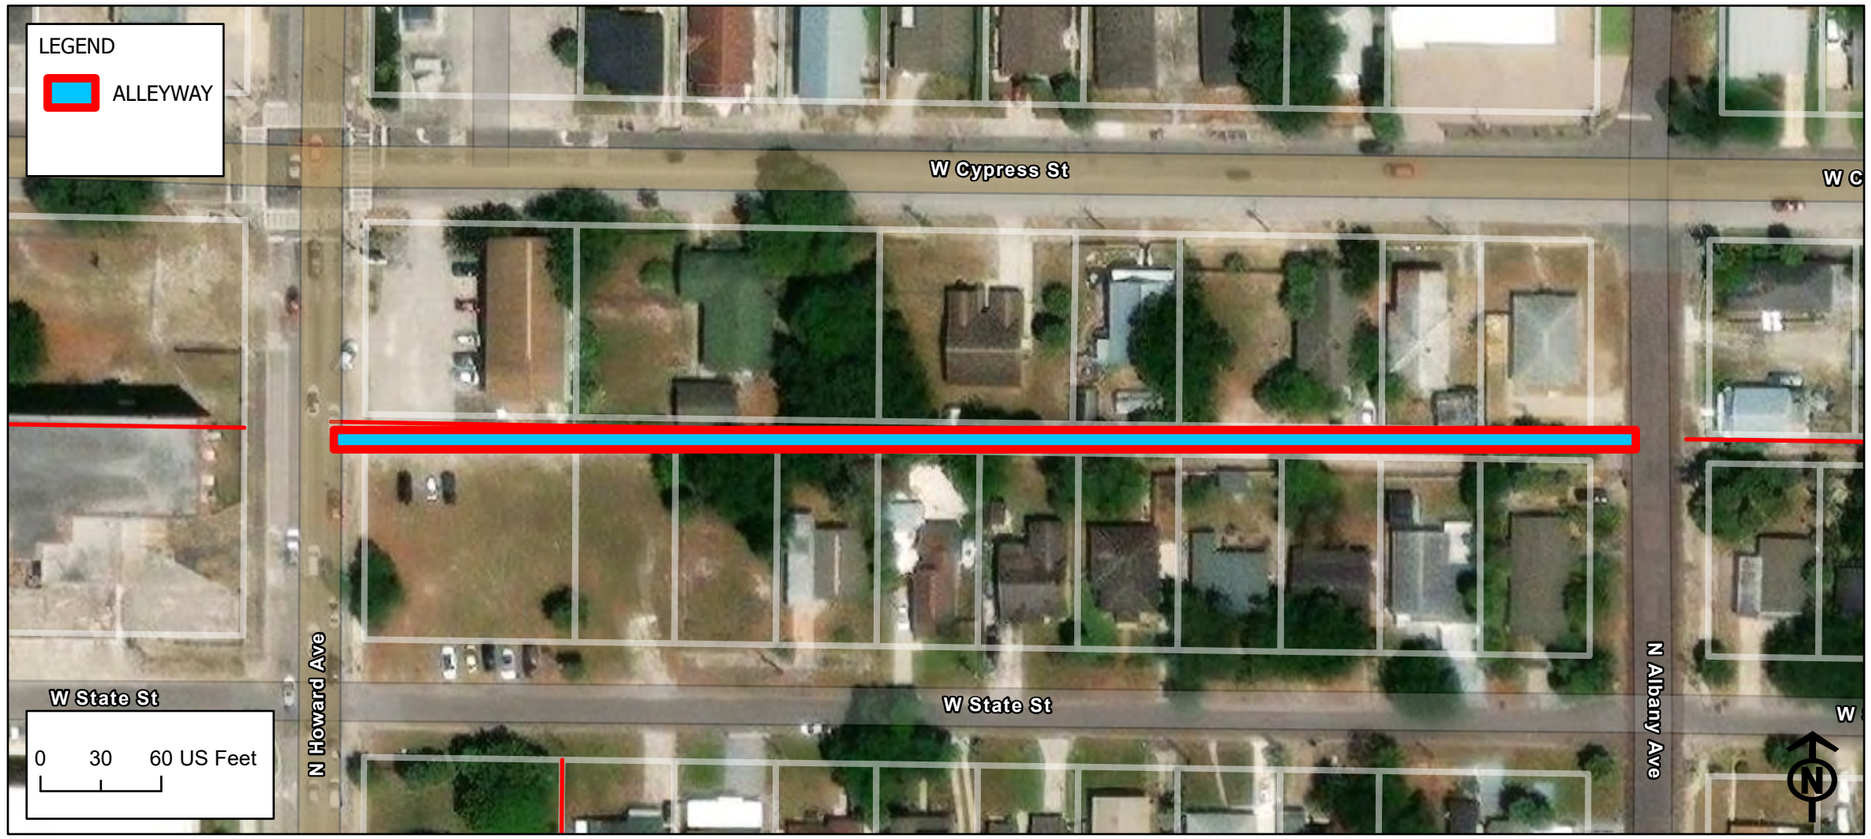

Alleyway ID: 1440

Attribute	Value
Facility ID	1440
Existing Conditions	Clear
Type of Access	Thru Alley
Sole Access to Parcel	No
Length (ft)	631.57
Width (ft)	15
Surface Type	Paved
Surface Width (ft)	9.5
Pavement Conditions	Fair
Power Poles	Yes
Lighting	No
Stormwater Facilities	No
Wastewater Facilities	Yes
Private Utilities	No
Landscaping	Minor Overgrowth
Maintenance	Fair
Private Use	No
Debris	No
Trash Bin	No
Solid Waste	Yes
Encroachments	Both Side and Height Clearance Side and Height Clearance
Crowned	None
Notes	
Alley Quadrant	4
Vacated	No
Vacated Ordinance	N/A
Plat Dedication	Dedicated
Plat Name	Benjamin's 5th Addition
Plat Subdivision Number	2
Plat Width	14
Improvements	Minor

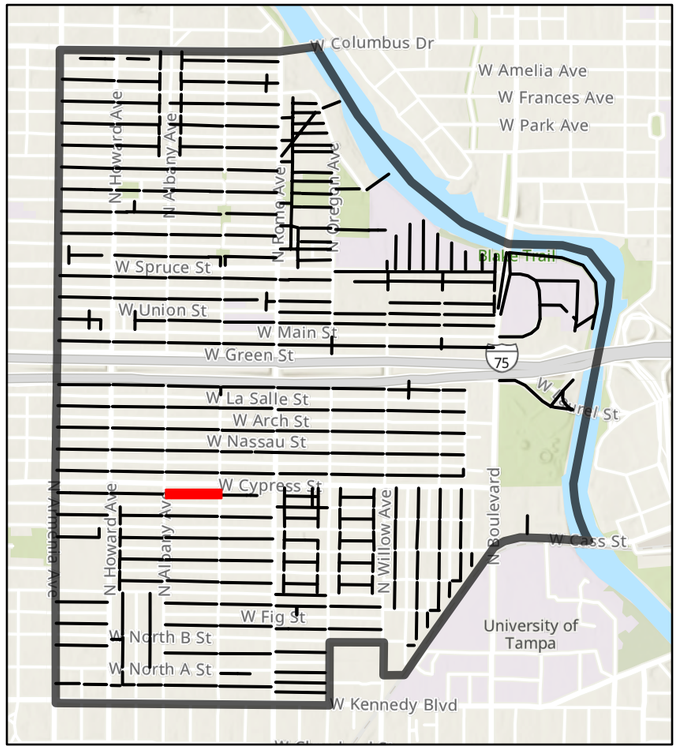

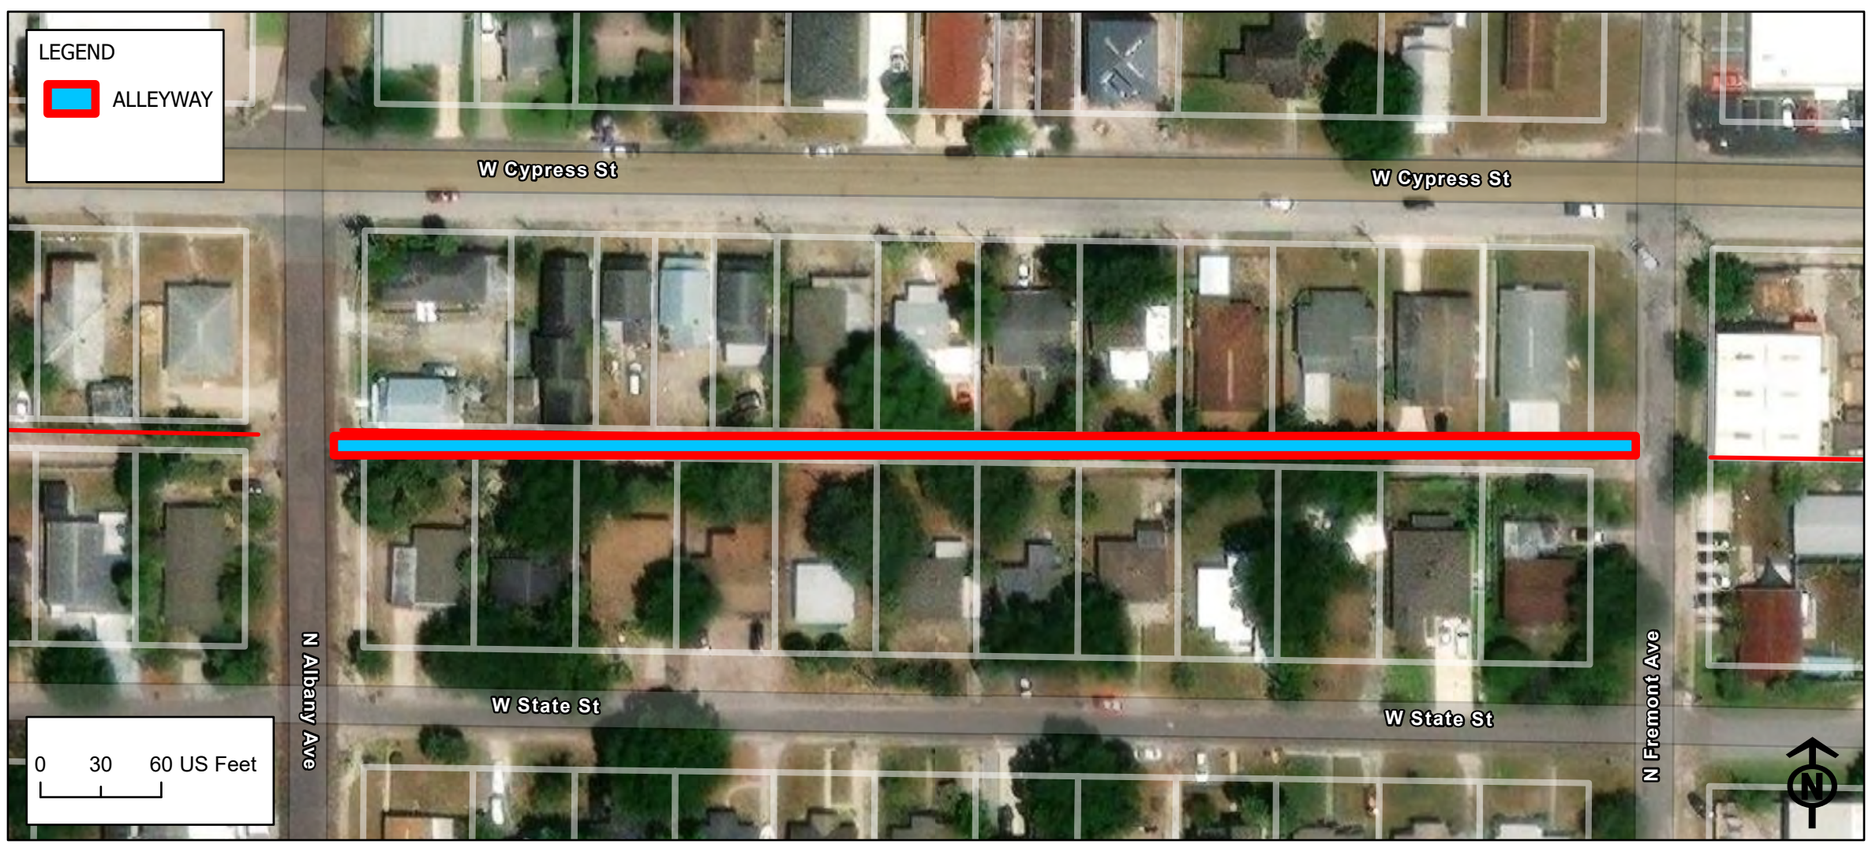

Alleyway ID: 1470

Attribute	Value
Facility ID	1470
Existing Conditions	Clear
Type of Access	Thru Alley
Sole Access to Parcel	No
Length (ft)	217.01
Width (ft)	0
Surface Type	Paved
Surface Width (ft)	0
Pavement Conditions	Good
Power Poles	No
Lighting	No
Stormwater Facilities	No
Wastewater Facilities	No
Private Utilities	No
Landscaping	Maintained
Maintenance	Good
Private Use	Yes
Debris	No
Trash Bin	No
Solid Waste	Yes
Encroachments	Other
Crowned	None
Notes	Appears like a private path for the apartment building, why not vacated
Alley Quadrant	5
Vacated	No
Vacated Ordinance	N/A
Plat Dedication	Dedicated
Plat Name	Woodlawn Park
Plat Subdivision Number	2
Plat Width	14
Improvements	None

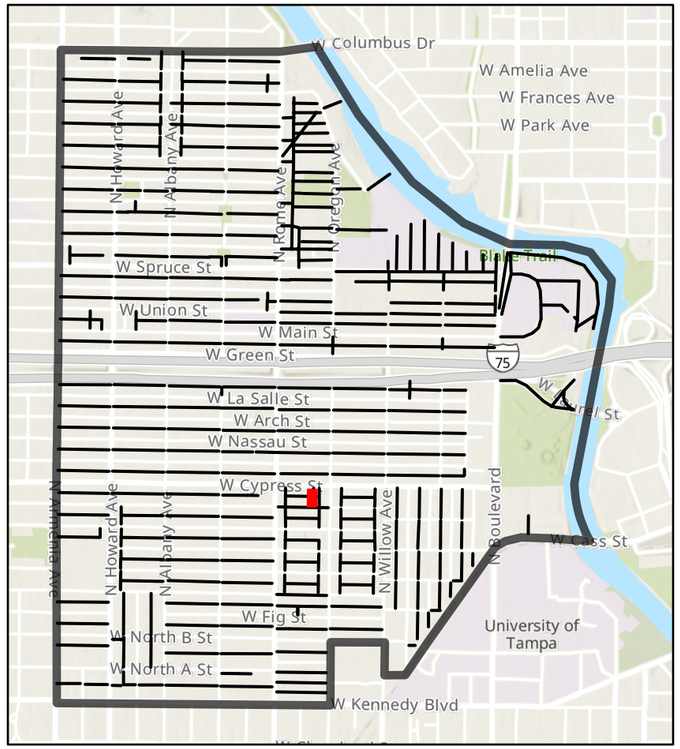

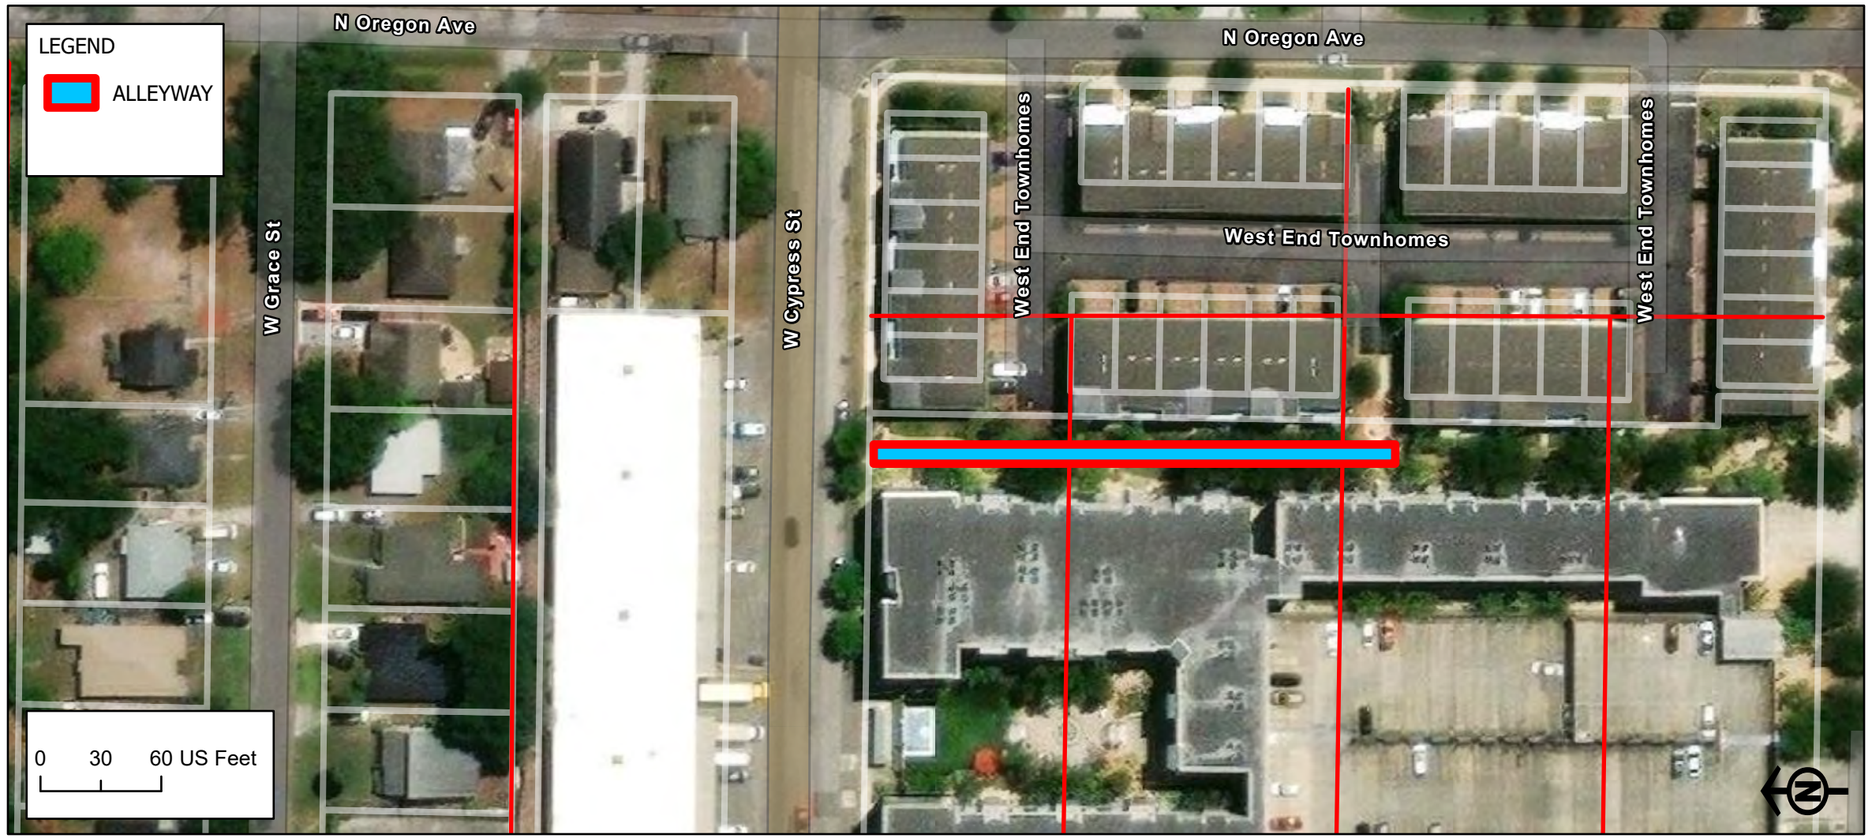

Alleyway ID: 1476

Attribute	Value
Facility ID	1476
Existing Conditions	Clear
Type of Access	Thru Alley
Sole Access to Parcel	No
Length (ft)	206.85
Width (ft)	9.5
Surface Type	Paved
Surface Width (ft)	0
Pavement Conditions	Fair
Power Poles	Yes
Lighting	No
Stormwater Facilities	No
Wastewater Facilities	No
Private Utilities	No
Landscaping	Minor Overgrowth
Maintenance	Fair
Private Use	No
Debris	No
Trash Bin	No
Solid Waste	No
Encroachments	Both Side and Height Clearance Side and Height Clearance
Crowned	None
Notes	Portion could used for sidewalk
Alley Quadrant	5
Vacated	No
Vacated Ordinance	N/A
Plat Dedication	Dedicated
Plat Name	Woodlawn Park
Plat Subdivision Number	1
Plat Width	10
Improvements	Minor

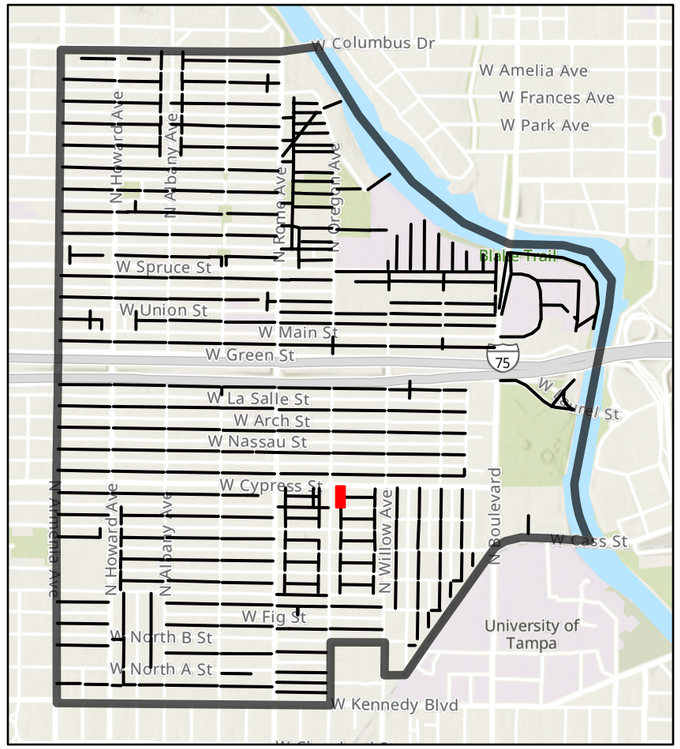

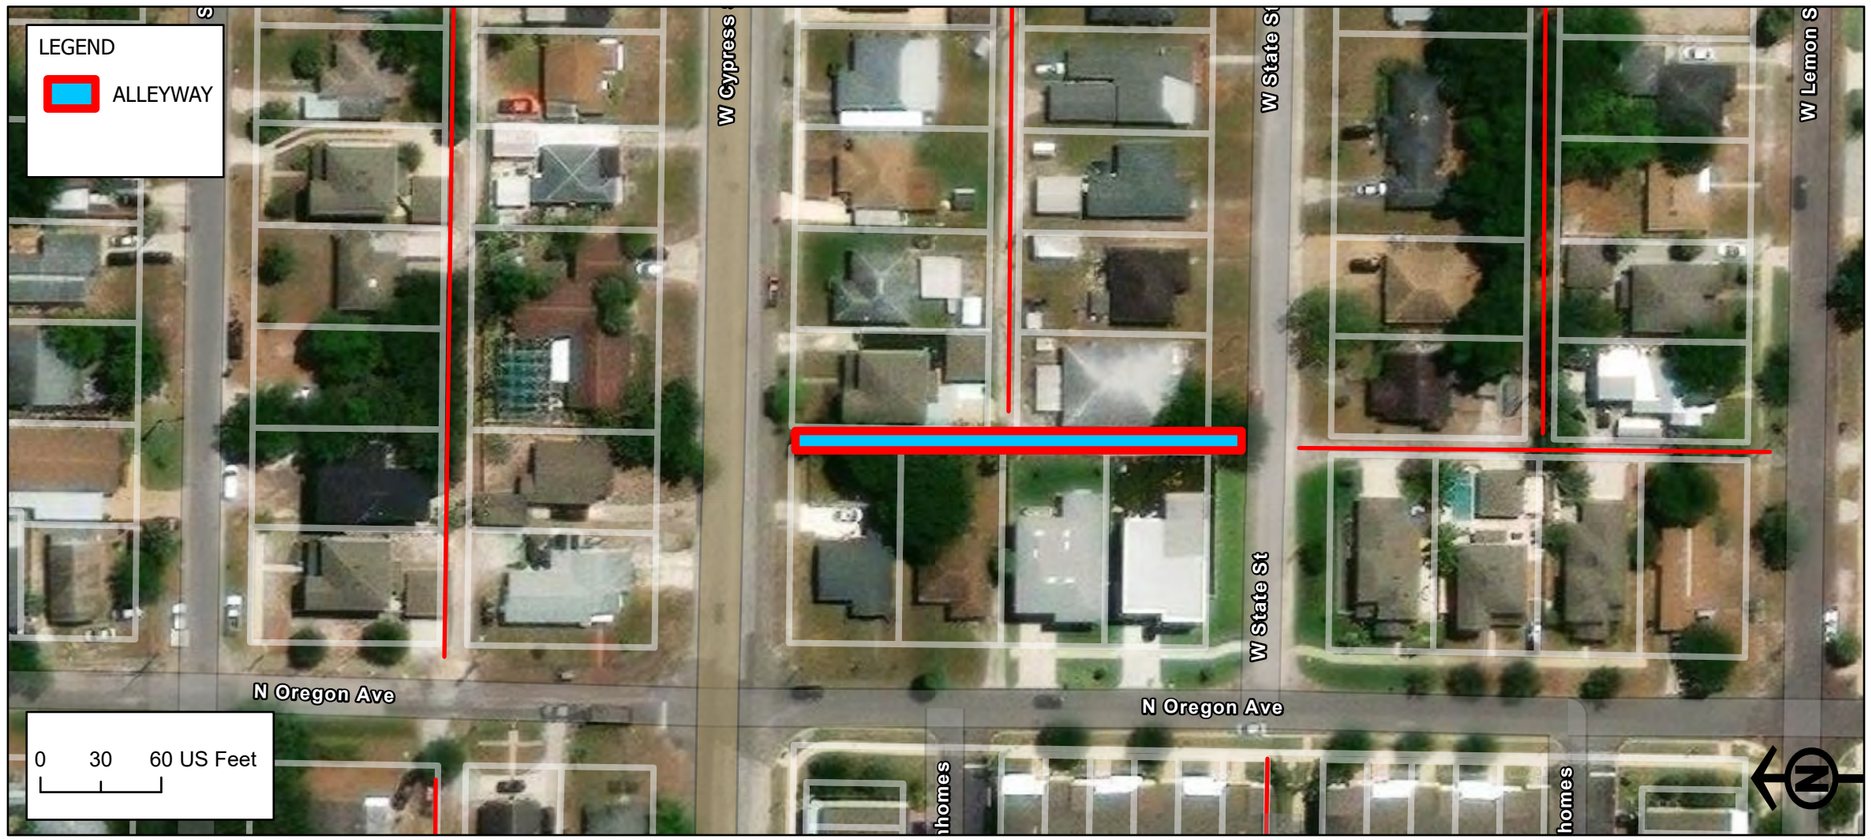

Alleyway ID: 1477

Attribute	Value
Facility ID	1477
Existing Conditions	Clear
Type of Access	Thru Alley
Sole Access to Parcel	No
Length (ft)	507.49
Width (ft)	15.5
Surface Type	Paved
Surface Width (ft)	8.5
Pavement Conditions	Fair
Power Poles	Yes
Lighting	No
Stormwater Facilities	No
Wastewater Facilities	No
Private Utilities	No
Landscaping	Minor Overgrowth
Maintenance	Fair
Private Use	No
Debris	No
Trash Bin	No
Solid Waste	No
Encroachments	Side Clearance
Crowned	None
Notes	Minor landscaping improvements
Alley Quadrant	5
Vacated	No
Vacated Ordinance	N/A
Plat Dedication	Dedicated
Plat Name	Woodlawn Park
Plat Subdivision Number	1
Plat Width	14
Improvements	Minor

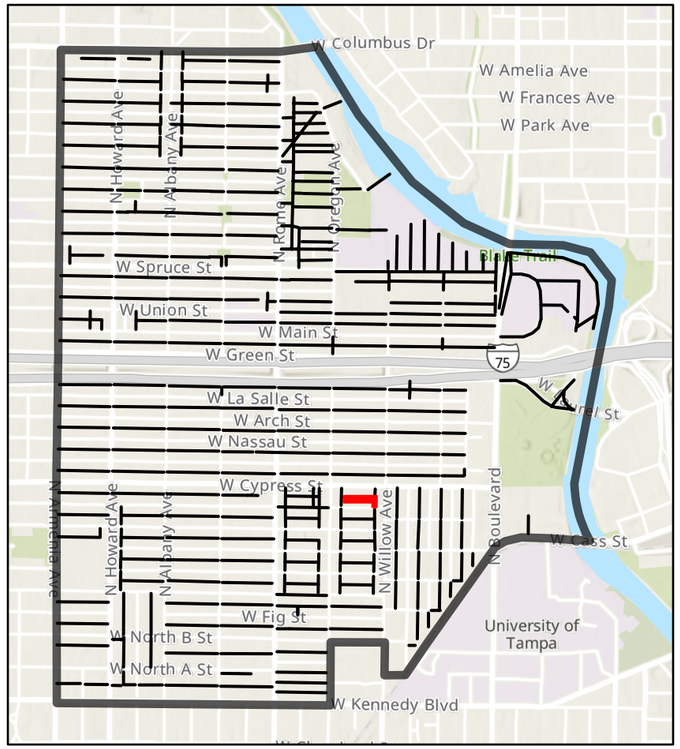

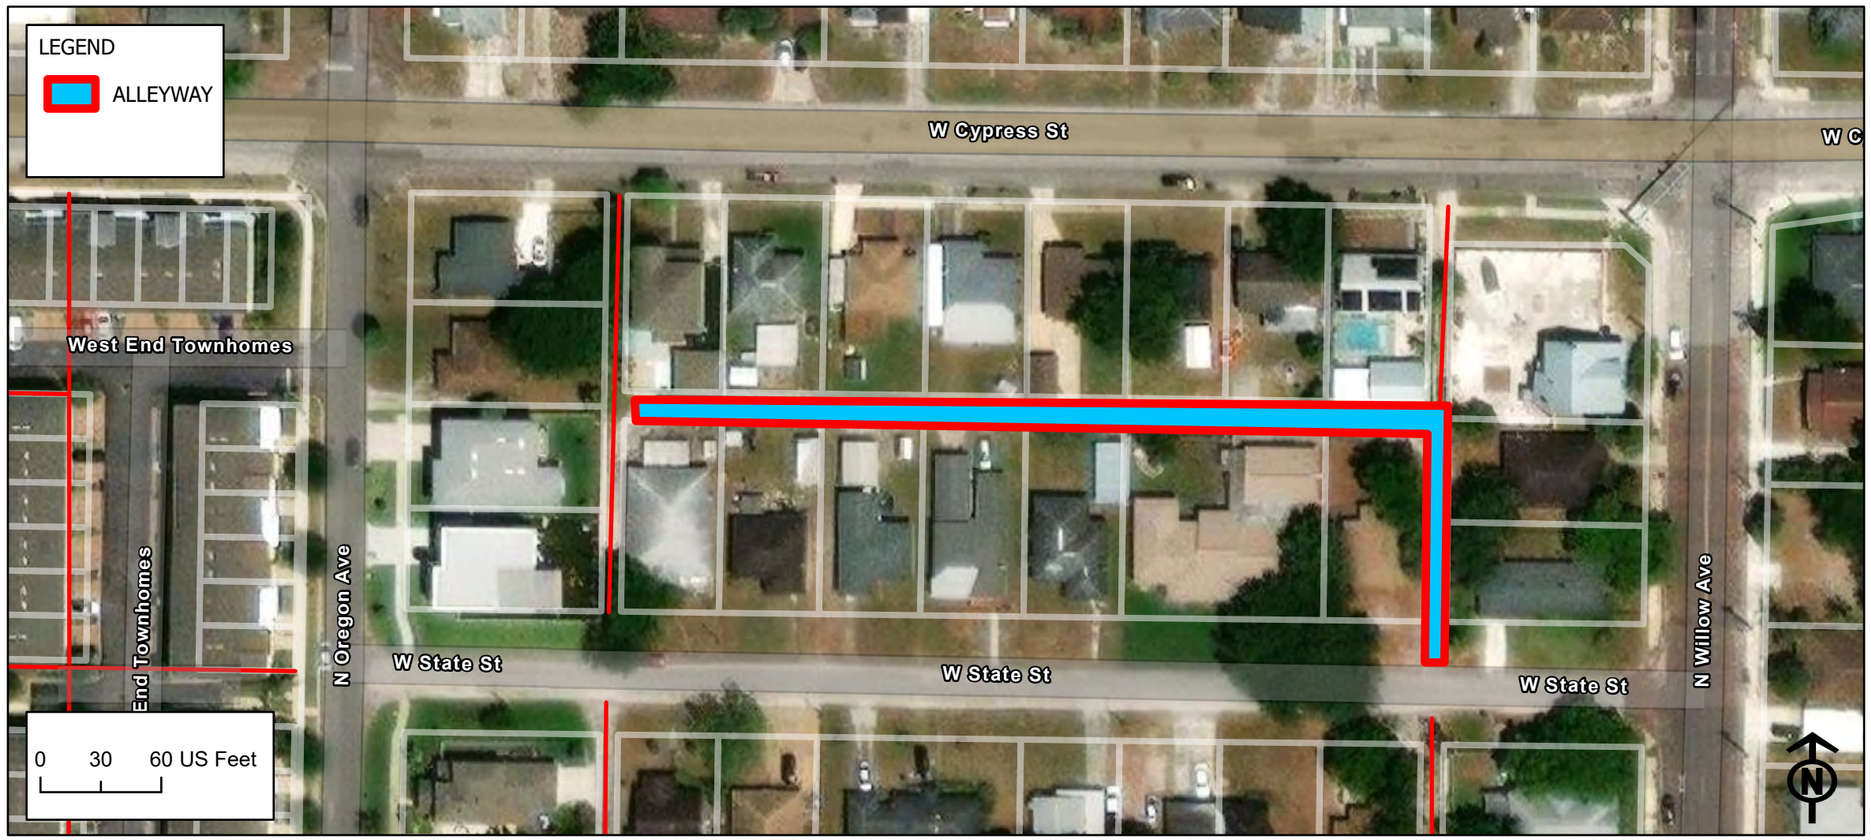

Alleyway ID: 1478

Attribute	Value
Facility ID	1478
Existing Conditions	Semi Obstructed
Type of Access	Thru Alley
Sole Access to Parcel	No
Length (ft)	98.26
Width (ft)	0
Surface Type	Grass/Dirt
Surface Width (ft)	0
Pavement Conditions	N/A
Power Poles	No
Lighting	No
Stormwater Facilities	No
Wastewater Facilities	No
Private Utilities	No
Landscaping	Partially Blocking
Maintenance	Fair
Private Use	Yes
Debris	Yes
Trash Bin	No
Solid Waste	No
Encroachments	Side Clearance
Crowned	None
Notes	Check to see if vacated
Alley Quadrant	5
Vacated	No
Vacated Ordinance	N/A
Plat Dedication	Dedicated
Plat Name	Woodlawn Park
Plat Subdivision Number	1
Plat Width	10
Improvements	Minor

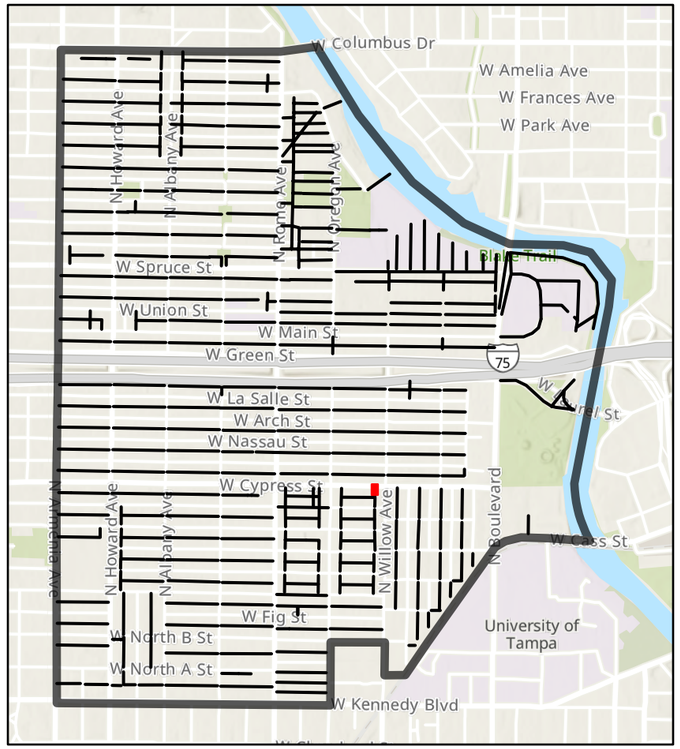

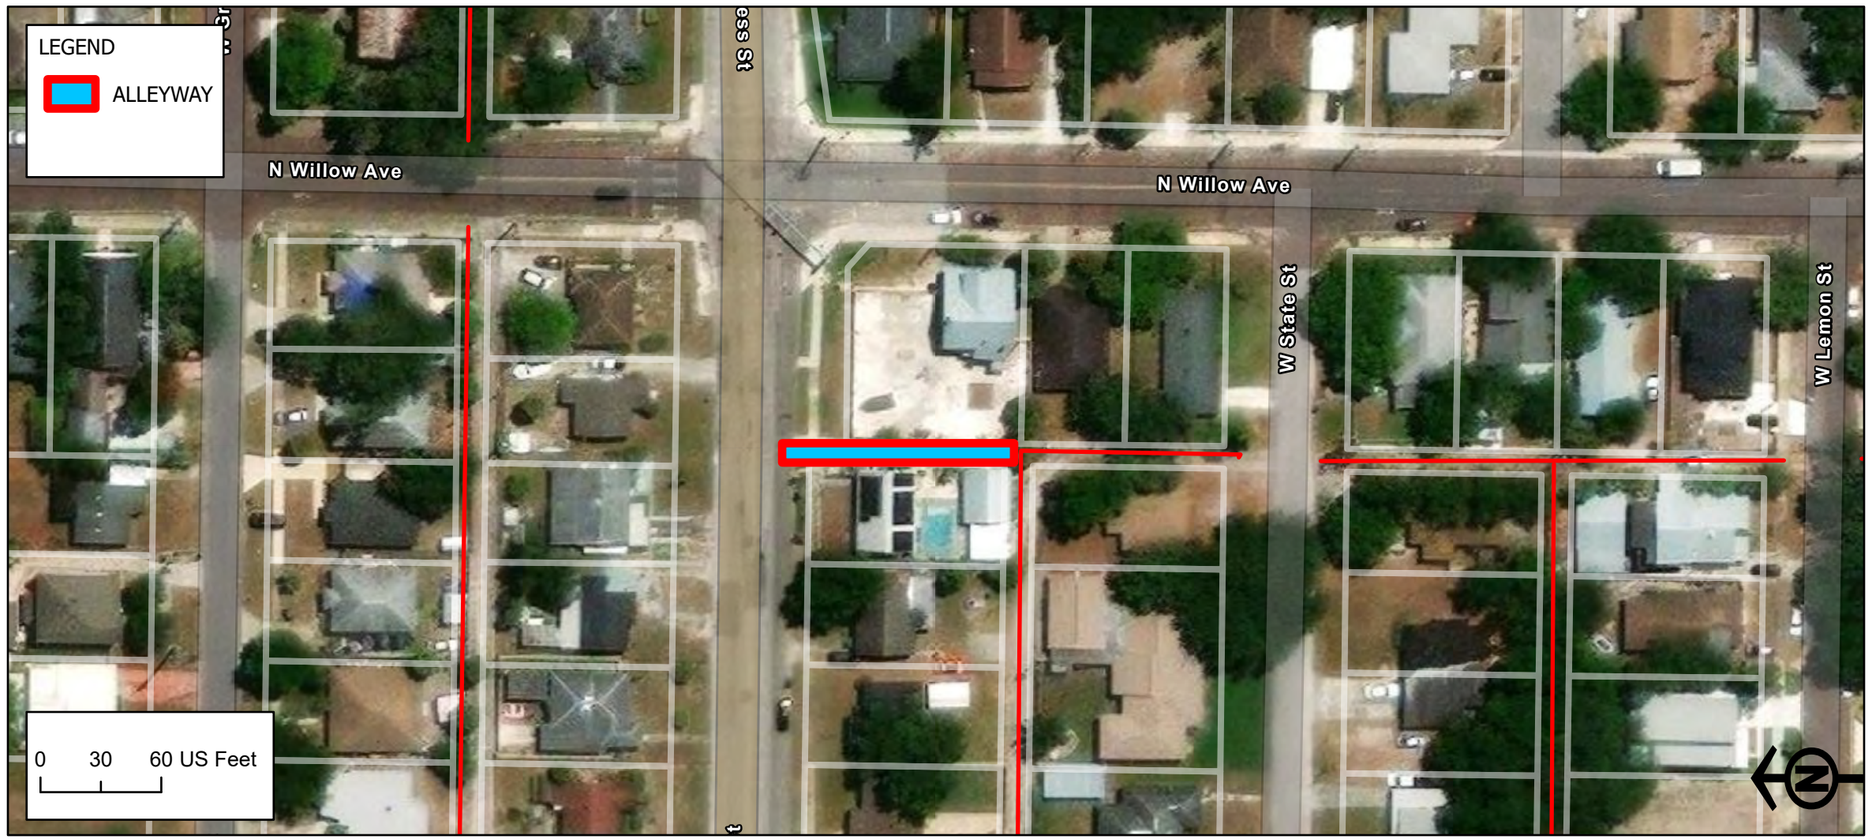

Alleyway ID: 1480

Attribute	Value
Facility ID	1480
Existing Conditions	Clear
Type of Access	Thru Alley
Sole Access to Parcel	No
Length (ft)	362.44
Width (ft)	13.5
Surface Type	Partially Paved
Surface Width (ft)	0
Pavement Conditions	N/A
Power Poles	Yes
Lighting	No
Stormwater Facilities	No
Wastewater Facilities	Yes
Private Utilities	No
Landscaping	Minor Overgrowth
Maintenance	Fair
Private Use	No
Debris	No
Trash Bin	No
Solid Waste	Yes
Encroachments	Height Clearance
Crowned	None
Notes	
Alley Quadrant	5
Vacated	No
Vacated Ordinance	N/A
Plat Dedication	Dedicated
Plat Name	Extension Of Collins Addition
Plat Subdivision Number	31
Plat Width	13
Improvements	Minor

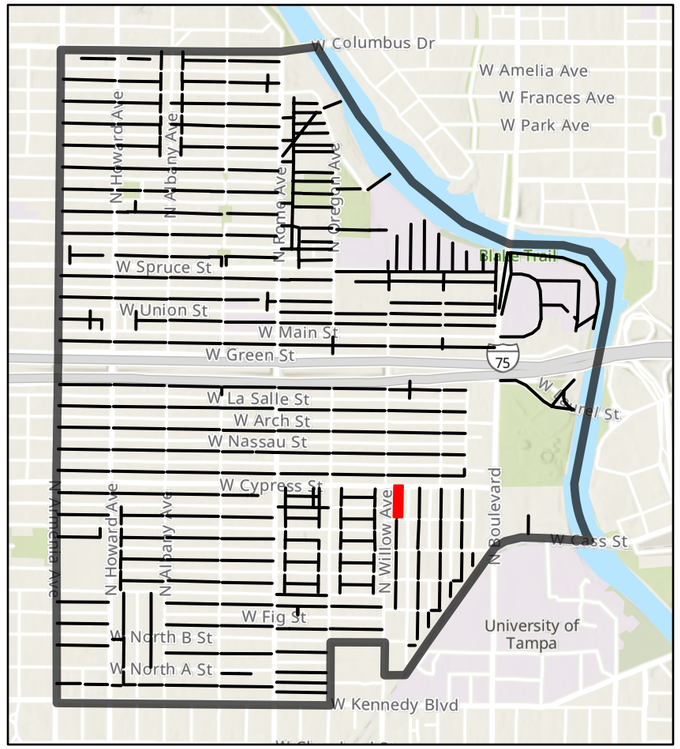

Alleyway ID: 1485

Attribute	Value
Facility ID	1485
Existing Conditions	Clear
Type of Access	Thru Alley
Sole Access to Parcel	No
Length (ft)	362.44
Width (ft)	13.5
Surface Type	Paved
Surface Width (ft)	9
Pavement Conditions	Fair
Power Poles	Yes
Lighting	No
Stormwater Facilities	No
Wastewater Facilities	Yes
Private Utilities	No
Landscaping	Minor Overgrowth
Maintenance	Fair
Private Use	No
Debris	Yes
Trash Bin	No
Solid Waste	Yes
Encroachments	None
Crowned	None
Notes	Old power pole?
Alley Quadrant	5
Vacated	No
Vacated Ordinance	N/A
Plat Dedication	Dedicated
Plat Name	Extension Of Collins Addition
Plat Subdivision Number	32
Plat Width	13
Improvements	Minor

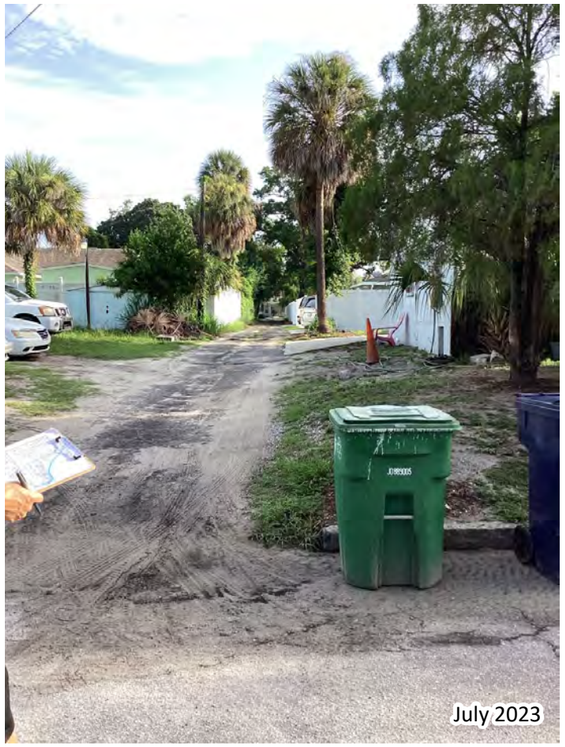

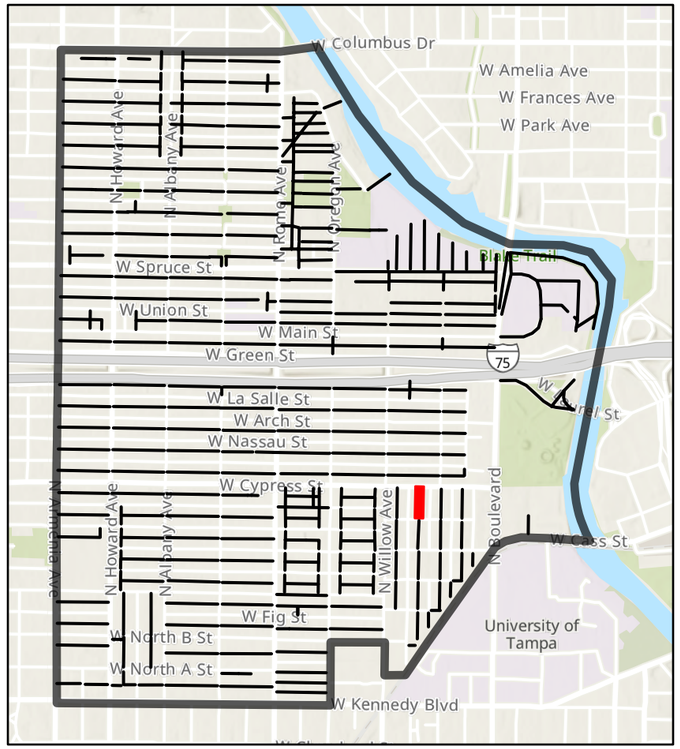

Alleyway ID: 1490

Attribute	Value
Facility ID	1490
Existing Conditions	Clear
Type of Access	Thru Alley
Sole Access to Parcel	No
Length (ft)	351.17
Width (ft)	13
Surface Type	Paved
Surface Width (ft)	12
Pavement Conditions	Fair
Power Poles	Yes
Lighting	Yes
Stormwater Facilities	No
Wastewater Facilities	Yes
Private Utilities	No
Landscaping	None
Maintenance	Good
Private Use	No
Debris	No
Trash Bin	Yes
Solid Waste	Yes
Encroachments	None
Crowned	None
Notes	Standing water
Alley Quadrant	5
Vacated	No
Vacated Ordinance	Ord 2000-293 Util Esmt
Plat Dedication	Dedicated
Plat Name	Extension Of Collins Addition
Plat Subdivision Number	33
Plat Width	13
Improvements	None

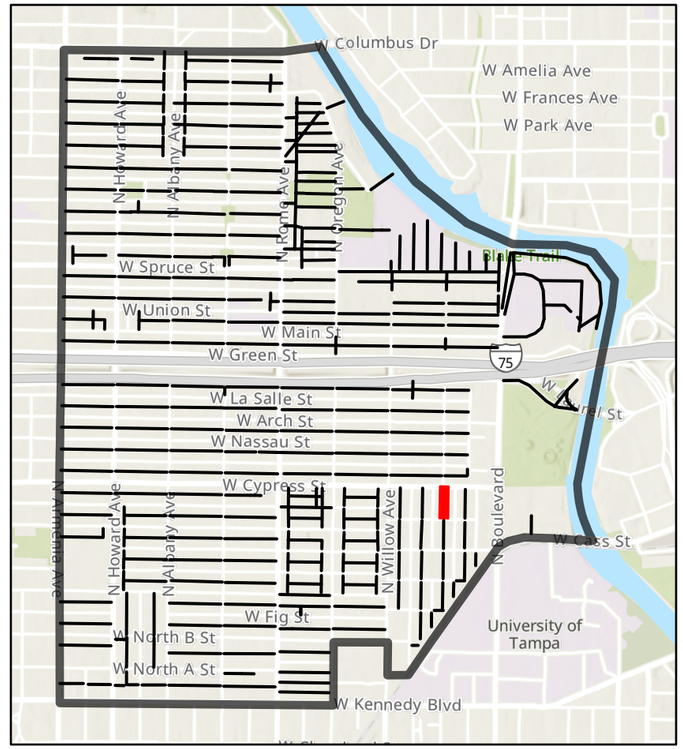

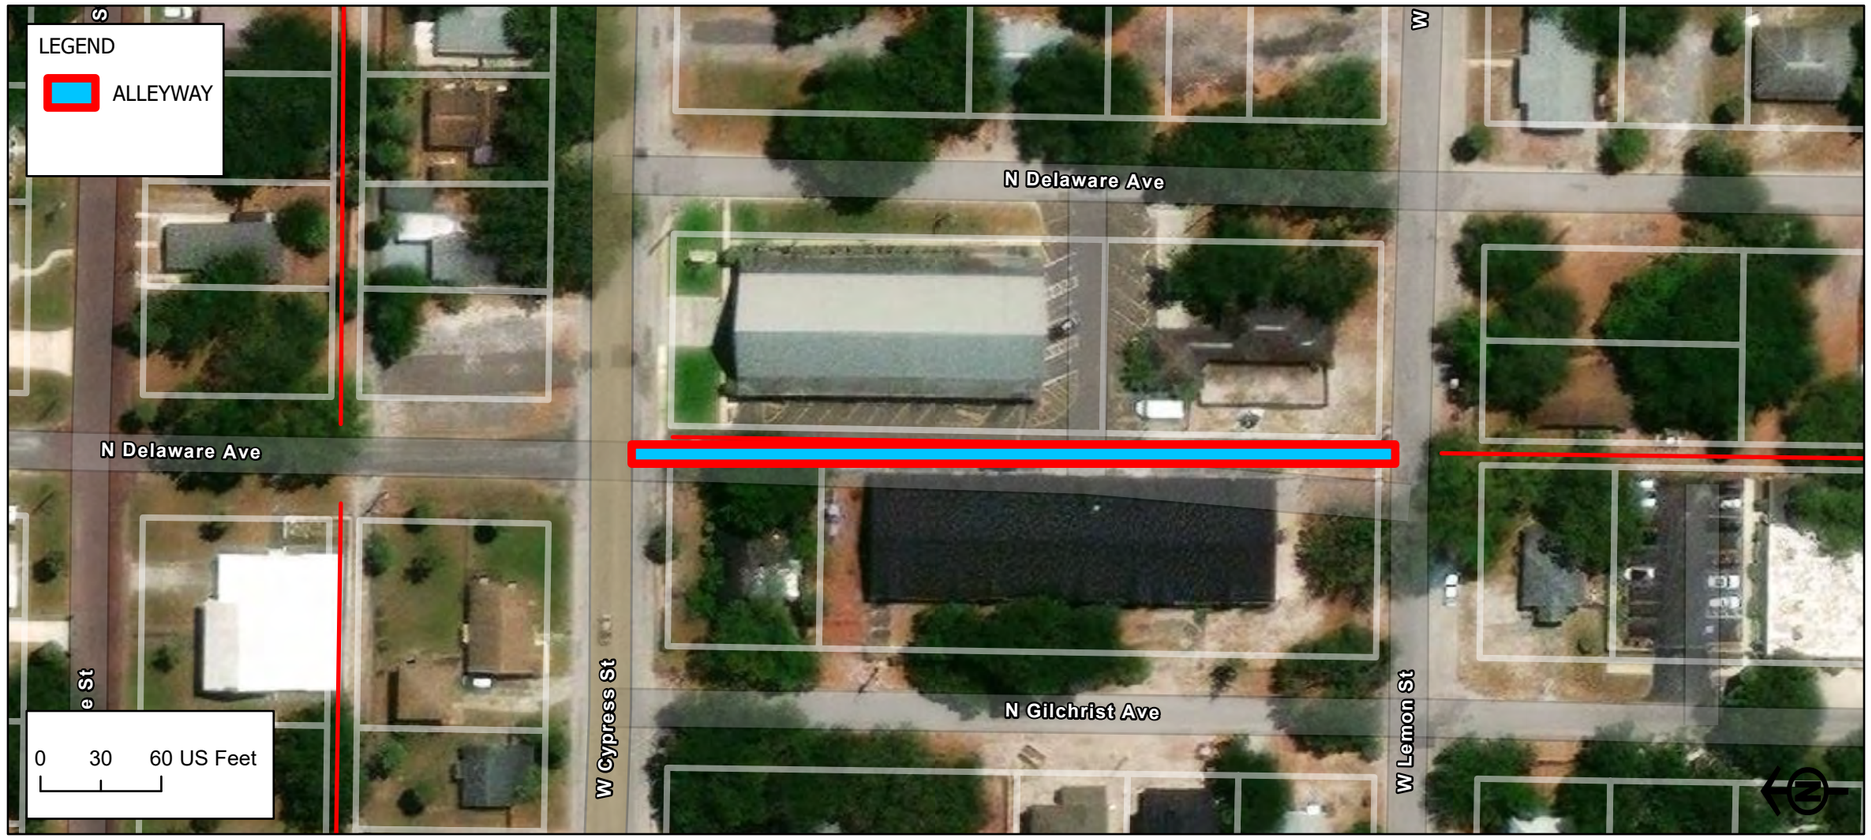

Alleyway ID: 1500

Attribute	Value
Facility ID	1500
Existing Conditions	Semi Obstructed
Type of Access	Thru Alley
Sole Access to Parcel	No
Length (ft)	351.52
Width (ft)	0
Surface Type	Grass/Dirt
Surface Width (ft)	0
Pavement Conditions	N/A
Power Poles	Yes
Lighting	Yes
Stormwater Facilities	No
Wastewater Facilities	No
Private Utilities	Unknown
Landscaping	Overgrowth
Maintenance	Fair
Private Use	Yes
Debris	No
Trash Bin	No
Solid Waste	No
Encroachments	Other
Crowned	None
Notes	Need to investigate if vacated, parcel fenced in
Alley Quadrant	5
Vacated	No
Vacated Ordinance	West Tampa Ord 218
Plat Dedication	Dedicated
Plat Name	Extension Of Collins Addition
Plat Subdivision Number	34
Plat Width	13
Improvements	Minor

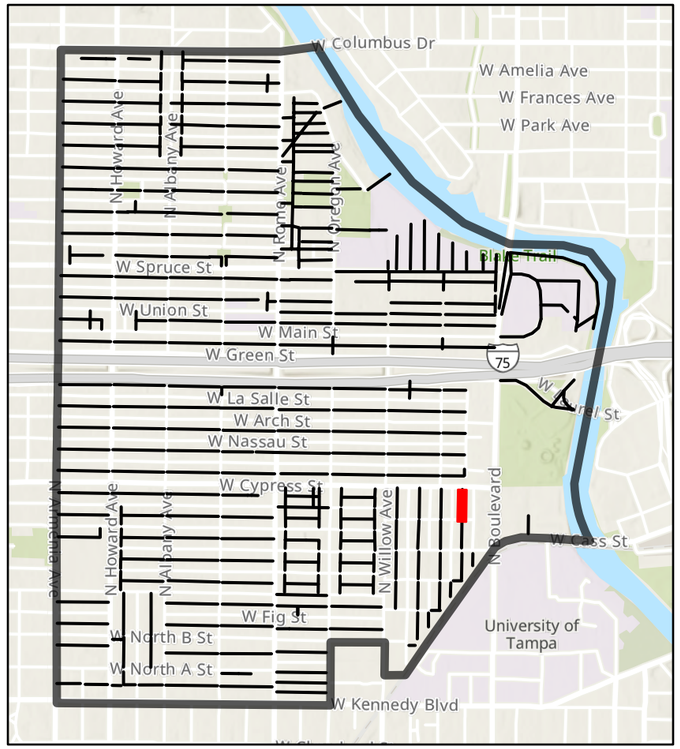

Alleyway ID: 1510

Attribute	Value
Facility ID	1510
Existing Conditions	Semi Obstructed
Type of Access	Thru Alley
Sole Access to Parcel	No
Length (ft)	624.38
Width (ft)	14.5
Surface Type	Grass/Dirt
Surface Width (ft)	0
Pavement Conditions	N/A
Power Poles	Yes
Lighting	No
Stormwater Facilities	No
Wastewater Facilities	Yes
Private Utilities	No
Landscaping	Overgrowth
Maintenance	Poor
Private Use	Yes
Debris	Yes
Trash Bin	No
Solid Waste	Yes
Encroachments	Both Side and Height Clearance Side and Height Clearance
Crowned	None
Notes	
Alley Quadrant	4
Vacated	No
Vacated Ordinance	N/A
Plat Dedication	Dedicated
Plat Name	G.N. Benjamin's Addition To West Tampa
Plat Subdivision Number	10
Plat Width	14
Improvements	Minor

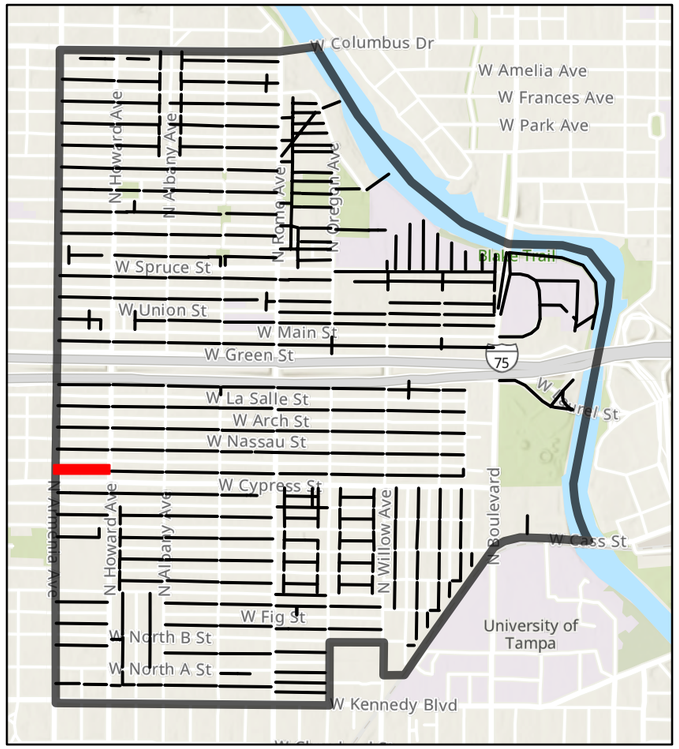

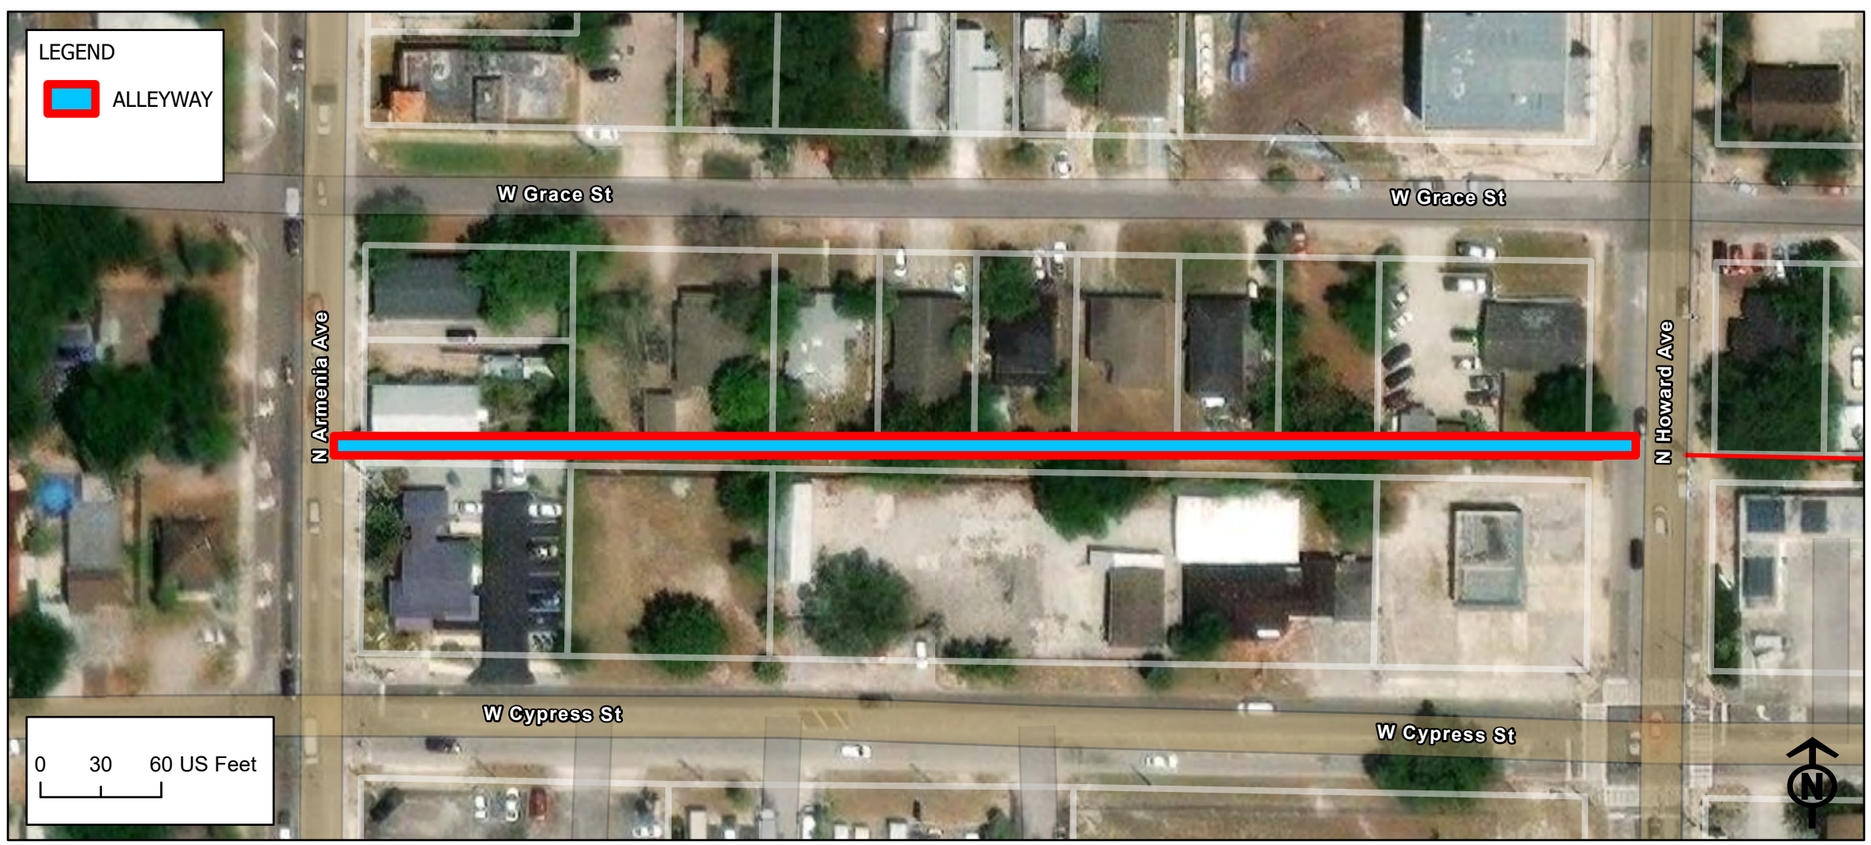

Alleyway ID: 1515

Attribute	Value
Facility ID	1515
Existing Conditions	Clear
Type of Access	Thru Alley
Sole Access to Parcel	No
Length (ft)	629.75
Width (ft)	14.5
Surface Type	Partially Paved
Surface Width (ft)	8.5
Pavement Conditions	Fair
Power Poles	Yes
Lighting	No
Stormwater Facilities	No
Wastewater Facilities	Yes
Private Utilities	No
Landscaping	Minor Overgrowth
Maintenance	Poor
Private Use	No
Debris	Yes
Trash Bin	No
Solid Waste	Yes
Encroachments	Side Clearance
Crowned	None
Notes	
Alley Quadrant	4
Vacated	No
Vacated Ordinance	N/A
Plat Dedication	Dedicated
Plat Name	G.N. Benjamin's Addition To West Tampa
Plat Subdivision Number	9
Plat Width	14
Improvements	Minor

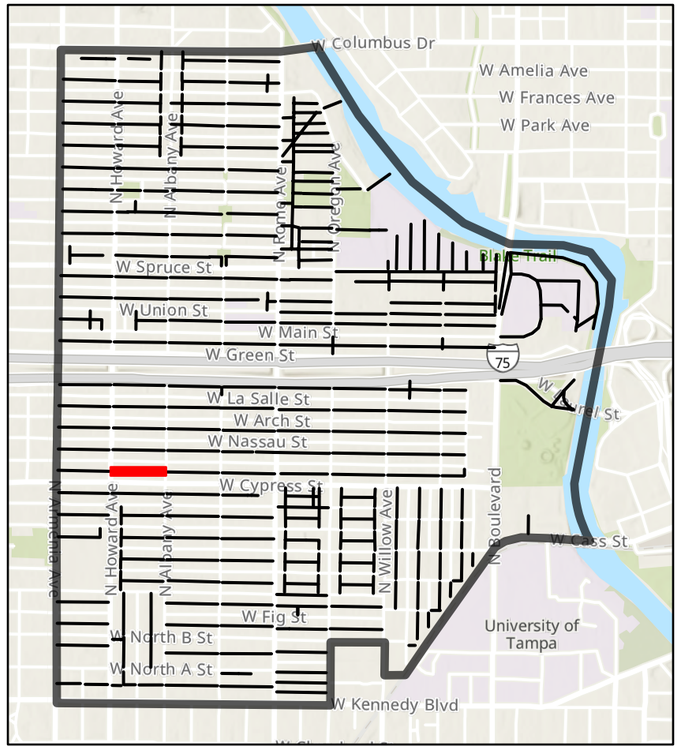

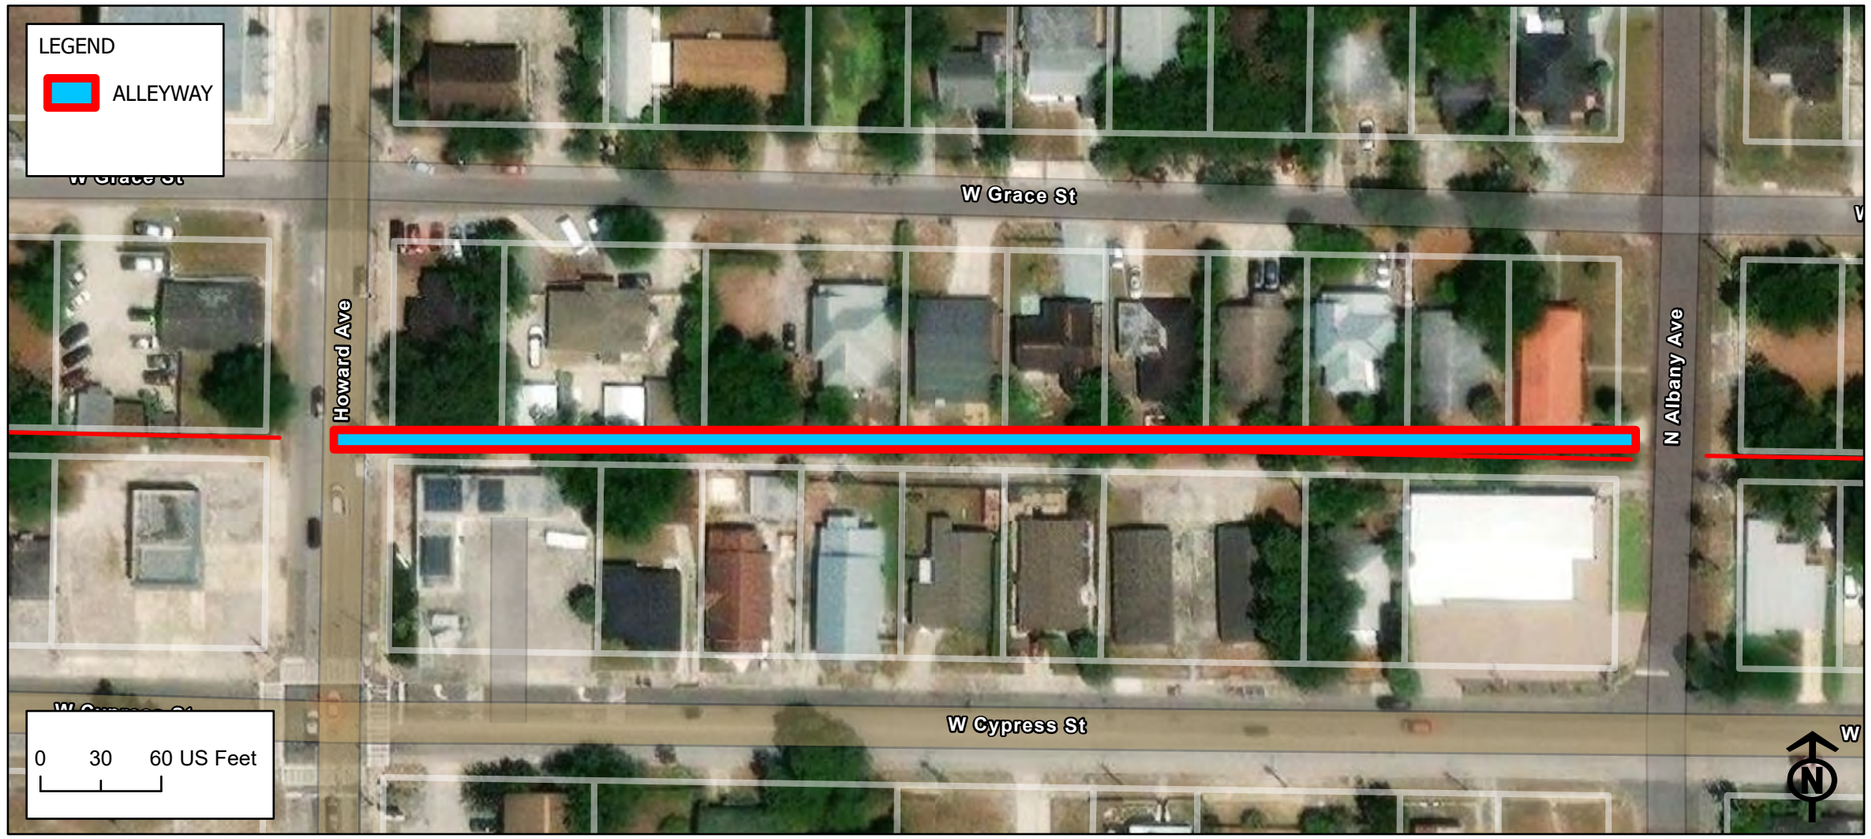

Alleyway ID: 1520

Attribute	Value
Facility ID	1520
Existing Conditions	Clear
Type of Access	Thru Alley
Sole Access to Parcel	No
Length (ft)	629.72
Width (ft)	12.5
Surface Type	Paved
Surface Width (ft)	10
Pavement Conditions	Fair
Power Poles	Yes
Lighting	No
Stormwater Facilities	No
Wastewater Facilities	No
Private Utilities	No
Landscaping	None
Maintenance	Good
Private Use	No
Debris	No
Trash Bin	No
Solid Waste	Yes
Encroachments	Side Clearance
Crowned	None
Notes	
Alley Quadrant	4
Vacated	No
Vacated Ordinance	N/A
Plat Dedication	Dedicated
Plat Name	Benjamin's Second Addition To West Tampa
Plat Subdivision Number	20
Plat Width	14
Improvements	None

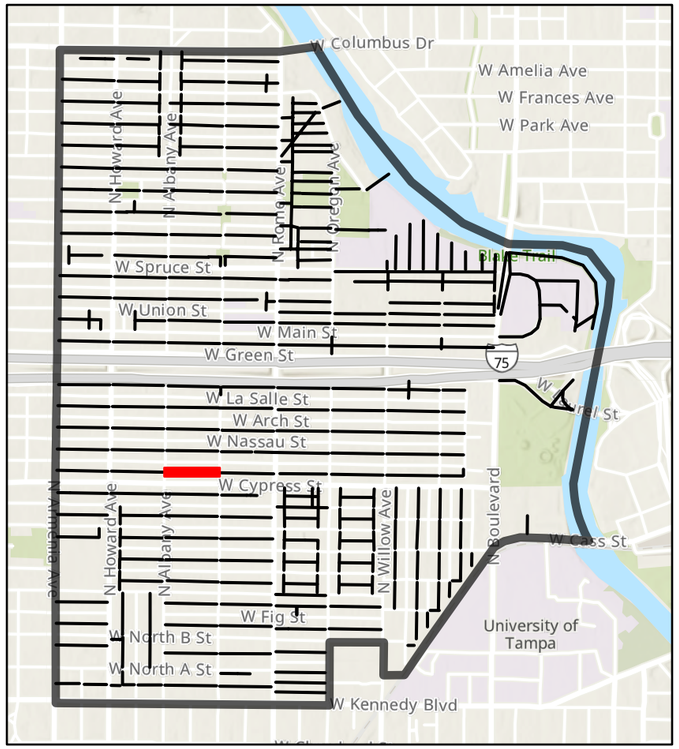

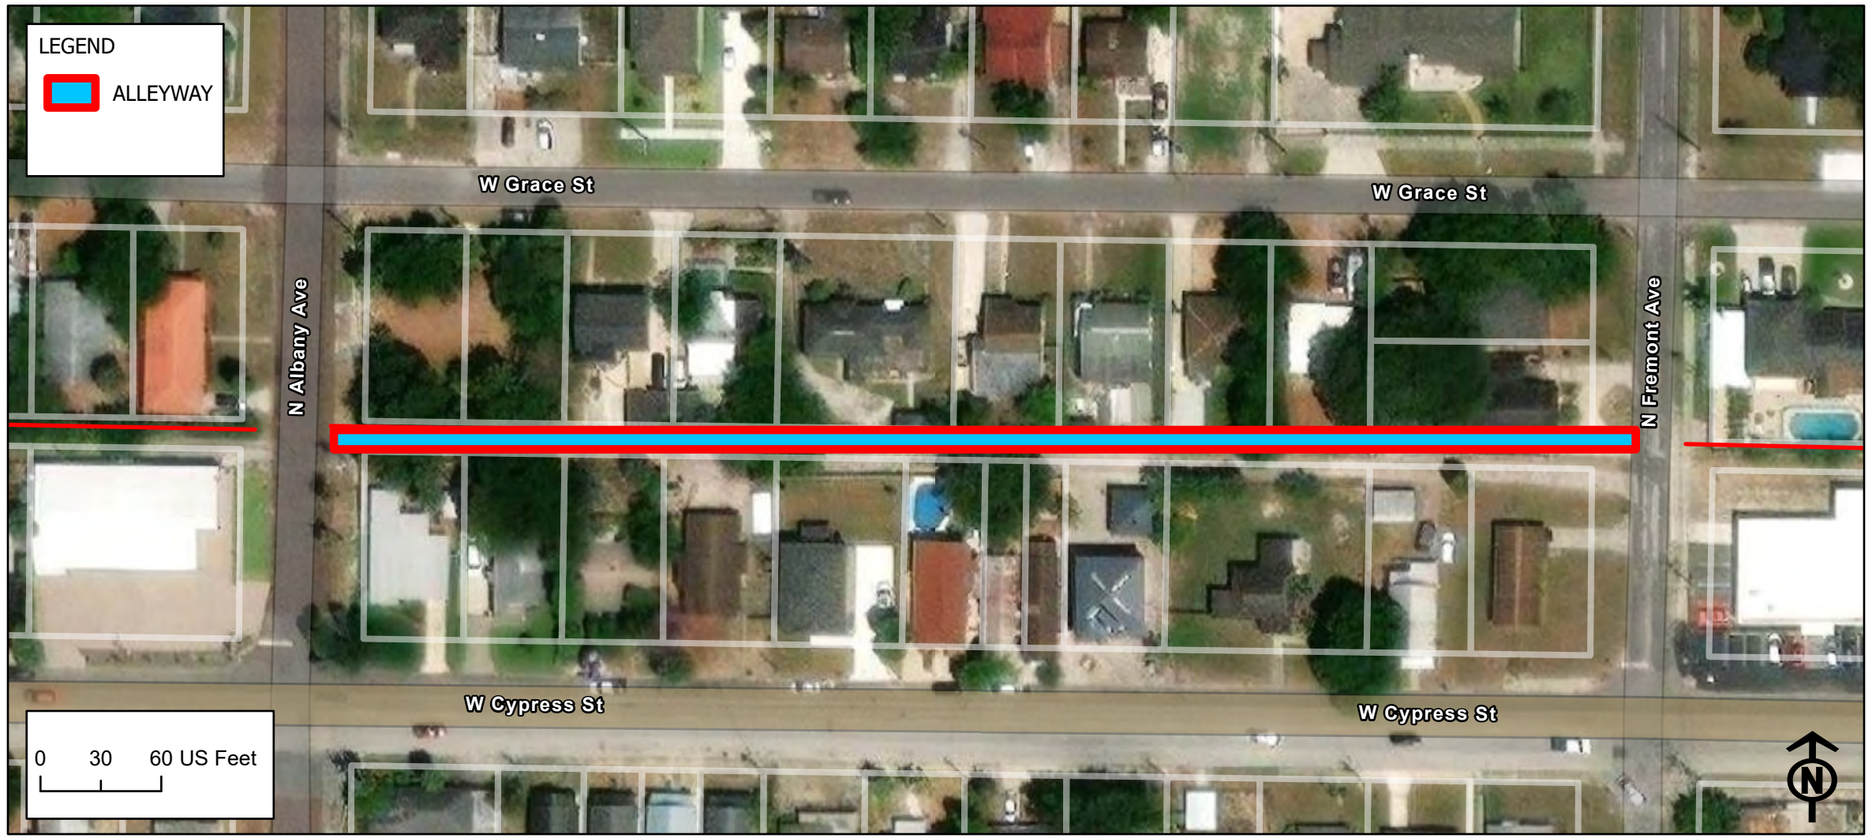

Alleyway ID: 1525

Attribute	Value
Facility ID	1525
Existing Conditions	Clear
Type of Access	Thru Alley
Sole Access to Parcel	No
Length (ft)	640.52
Width (ft)	16
Surface Type	Grass/Dirt
Surface Width (ft)	0
Pavement Conditions	N/A
Power Poles	Yes
Lighting	No
Stormwater Facilities	Yes
Wastewater Facilities	Yes
Private Utilities	No
Landscaping	Minor Overgrowth
Maintenance	Fair
Private Use	No
Debris	Yes
Trash Bin	No
Solid Waste	Yes
Encroachments	Both Side and Height Clearance Side and Height Clearance
Crowned	None
Notes	
Alley Quadrant	4
Vacated	No
Vacated Ordinance	N/A
Plat Dedication	Dedicated
Plat Name	Benjamin's Second Addition To West Tampa
Plat Subdivision Number	19
Plat Width	14
Improvements	Minor

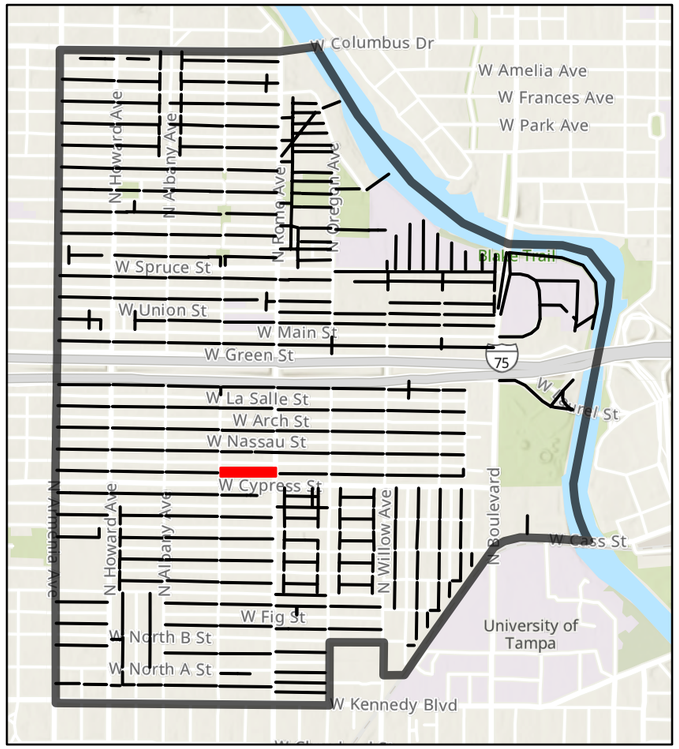

Alleyway ID: 1527

Attribute	Value
Facility ID	1527
Existing Conditions	Semi Obstructed
Type of Access	Thru Alley
Sole Access to Parcel	No
Length (ft)	567.70
Width (ft)	15
Surface Type	Grass/Dirt
Surface Width (ft)	0
Pavement Conditions	N/A
Power Poles	Yes
Lighting	No
Stormwater Facilities	No
Wastewater Facilities	Yes
Private Utilities	No
Landscaping	Minor Overgrowth
Maintenance	Fair
Private Use	No
Debris	Yes
Trash Bin	No
Solid Waste	No
Encroachments	Side Clearance
Crowned	None
Notes	
Alley Quadrant	5
Vacated	No
Vacated Ordinance	N/A
Plat Dedication	Dedicated
Plat Name	Philip Collins 2nd Addition To West Tampa
Plat Subdivision Number	10
Plat Width	14
Improvements	Minor

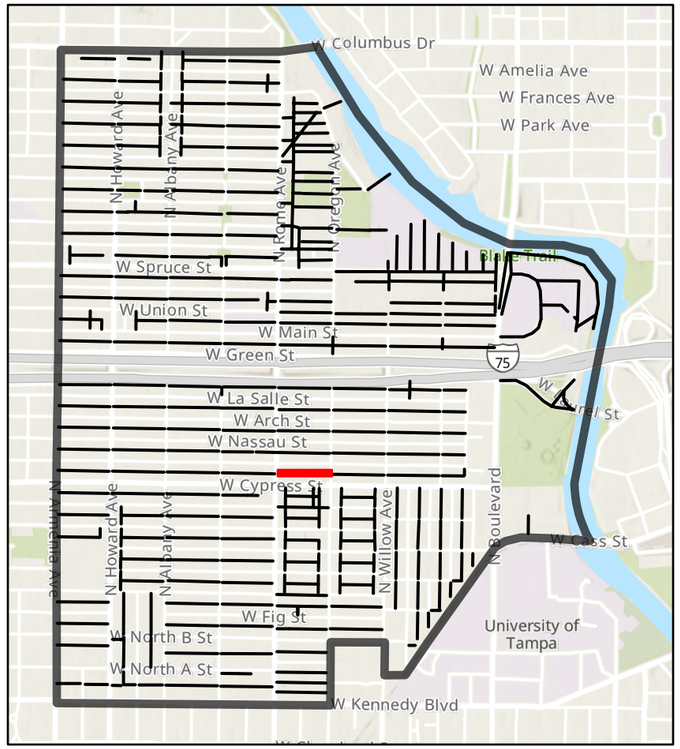

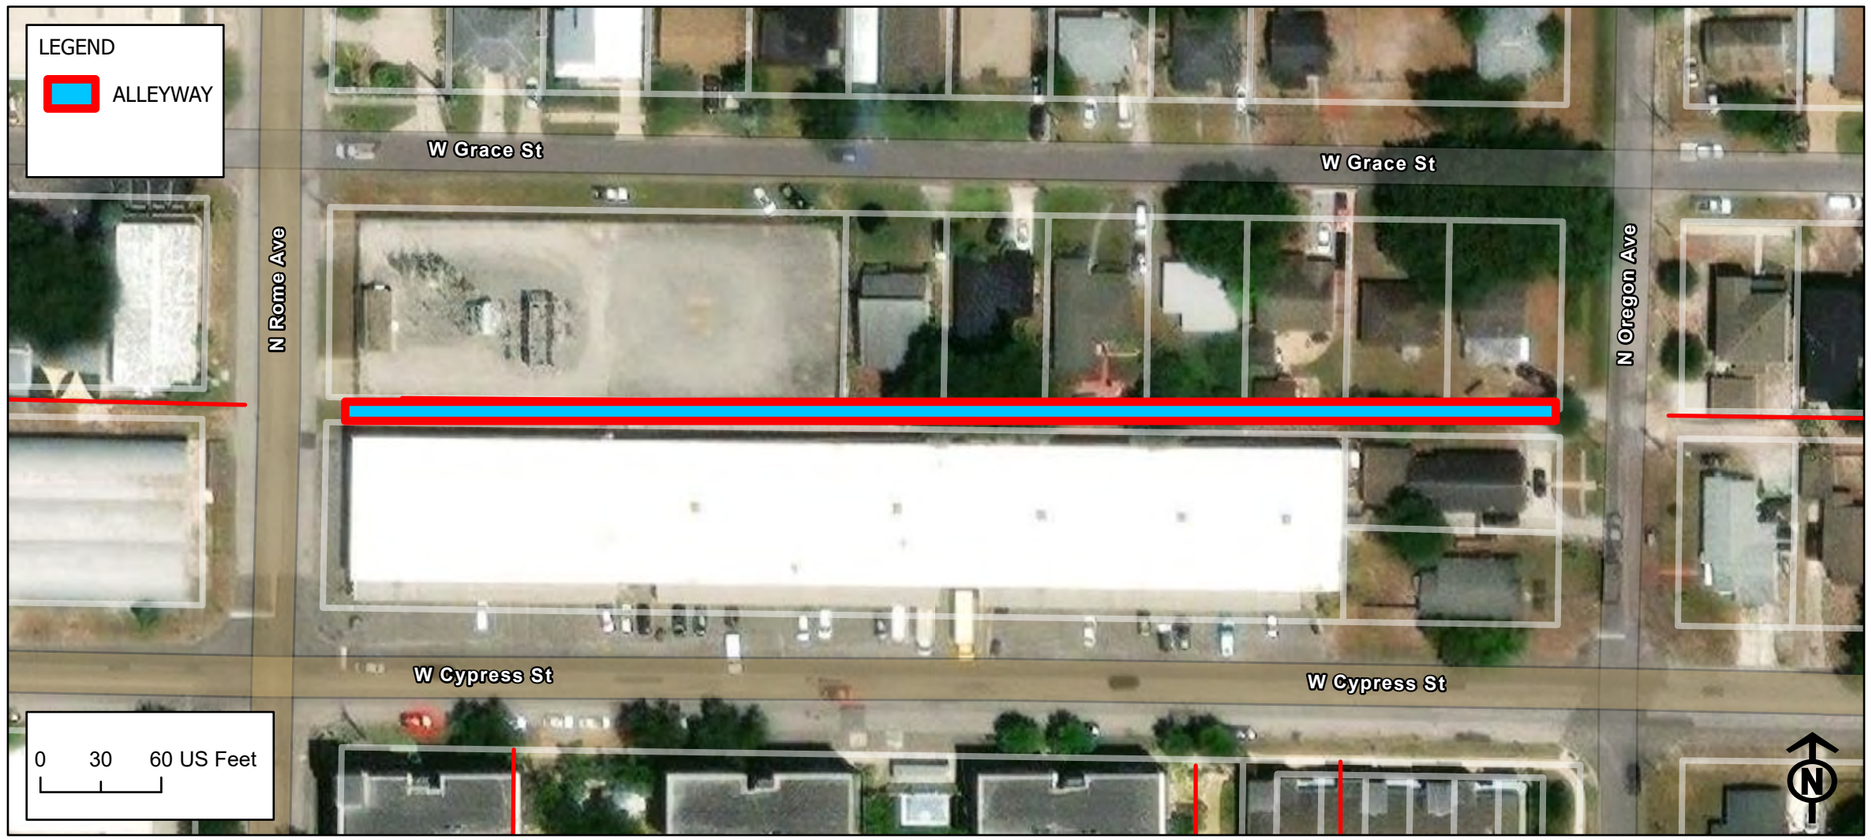

Alleyway ID: 1530

Attribute	Value
Facility ID	1530
Existing Conditions	Clear
Type of Access	Thru Alley
Sole Access to Parcel	No
Length (ft)	629.69
Width (ft)	16
Surface Type	Paved
Surface Width (ft)	10
Pavement Conditions	Fair
Power Poles	Yes
Lighting	Yes
Stormwater Facilities	No
Wastewater Facilities	Yes
Private Utilities	No
Landscaping	Maintained
Maintenance	Fair
Private Use	No
Debris	No
Trash Bin	No
Solid Waste	Yes
Encroachments	None
Crowned	None
Notes	
Alley Quadrant	5
Vacated	No
Vacated Ordinance	N/A
Plat Dedication	Dedicated
Plat Name	Philip Collins 2nd Addition To West Tampa
Plat Subdivision Number	9
Plat Width	14
Improvements	Minor

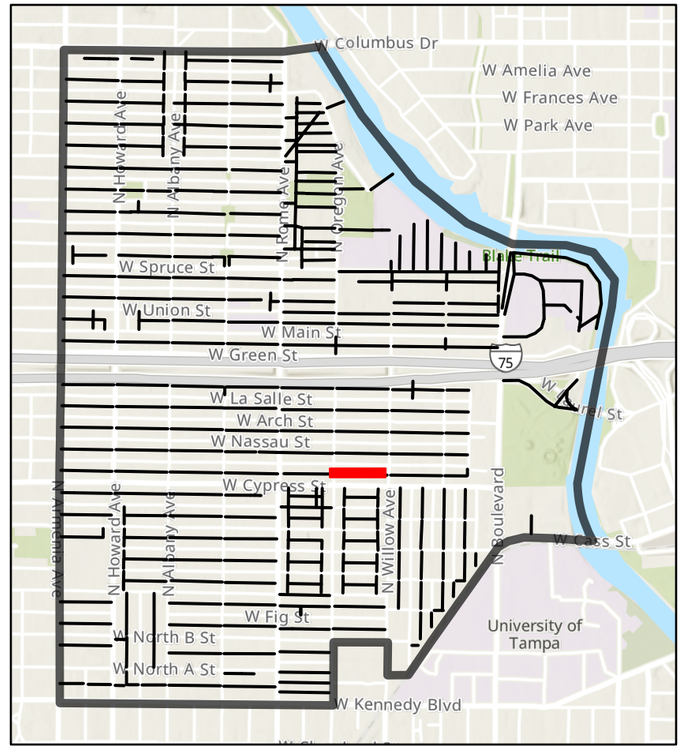

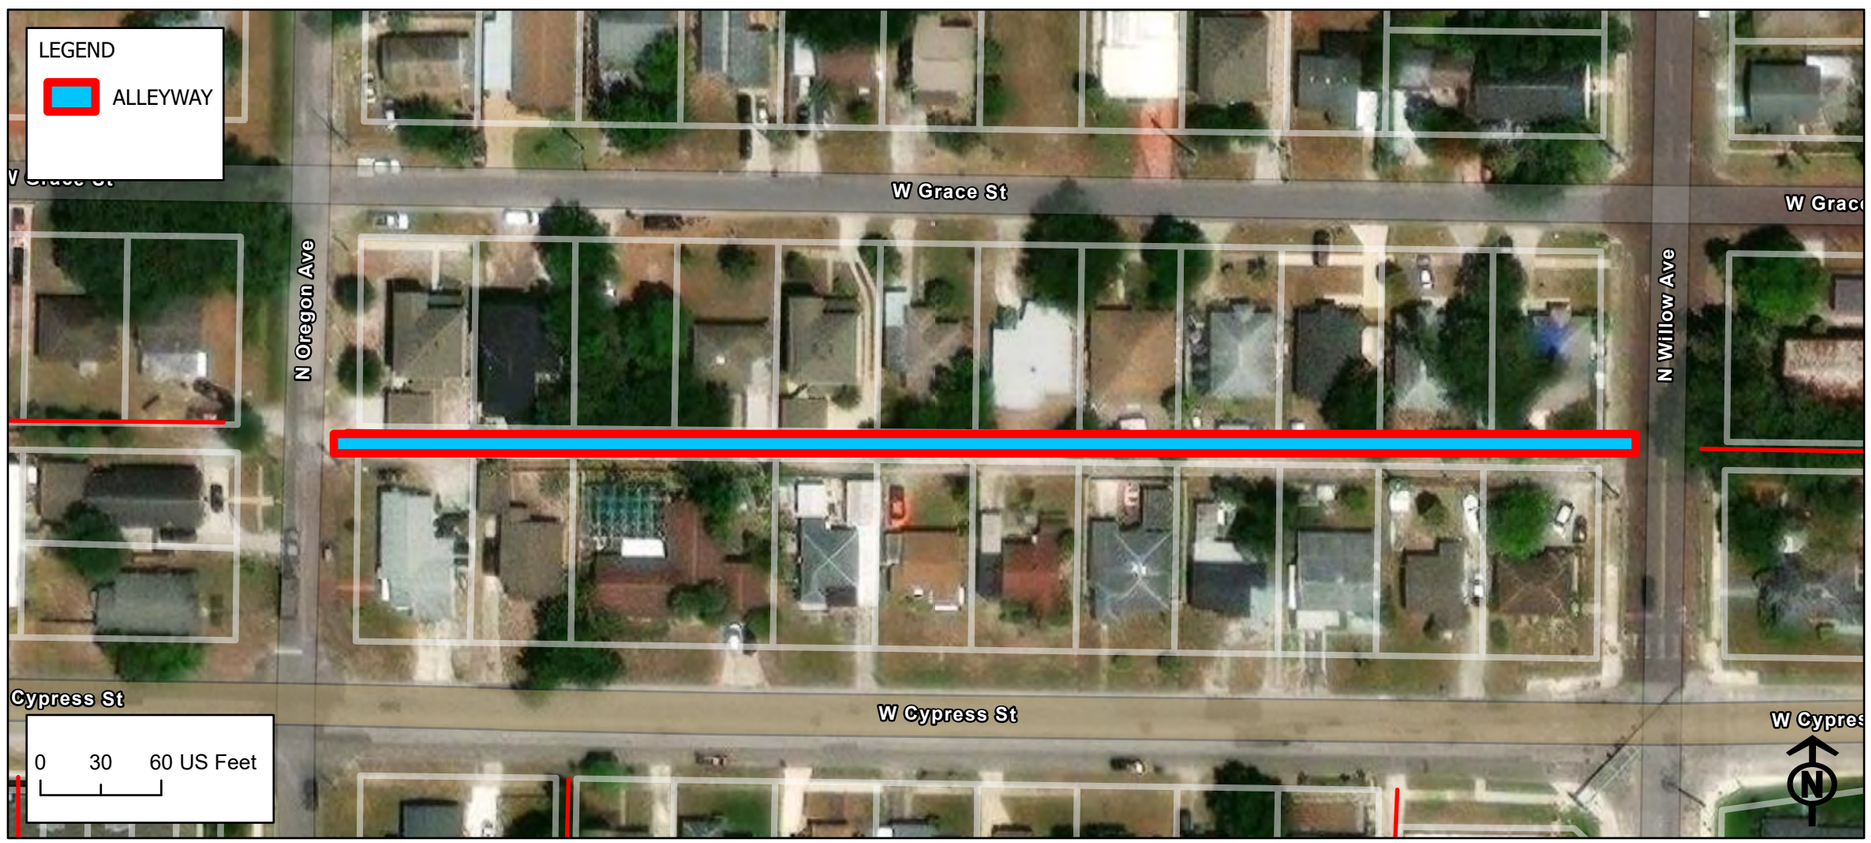

Alleyway ID: 1535

Attribute	Value
Facility ID	1535
Existing Conditions	Clear
Type of Access	Thru Alley
Sole Access to Parcel	No
Length (ft)	624.32
Width (ft)	13
Surface Type	Paved
Surface Width (ft)	8
Pavement Conditions	Fair
Power Poles	No
Lighting	No
Stormwater Facilities	No
Wastewater Facilities	Yes
Private Utilities	No
Landscaping	Minor Overgrowth
Maintenance	Fair
Private Use	No
Debris	Yes
Trash Bin	No
Solid Waste	Yes
Encroachments	Both Side and Height Clearance Side and Height Clearance
Crowned	None
Notes	
Alley Quadrant	5
Vacated	No
Vacated Ordinance	N/A
Plat Dedication	Dedicated
Plat Name	Munro and Clewis's Addition To West Tampa
Plat Subdivision Number	10
Plat Width	14
Improvements	None

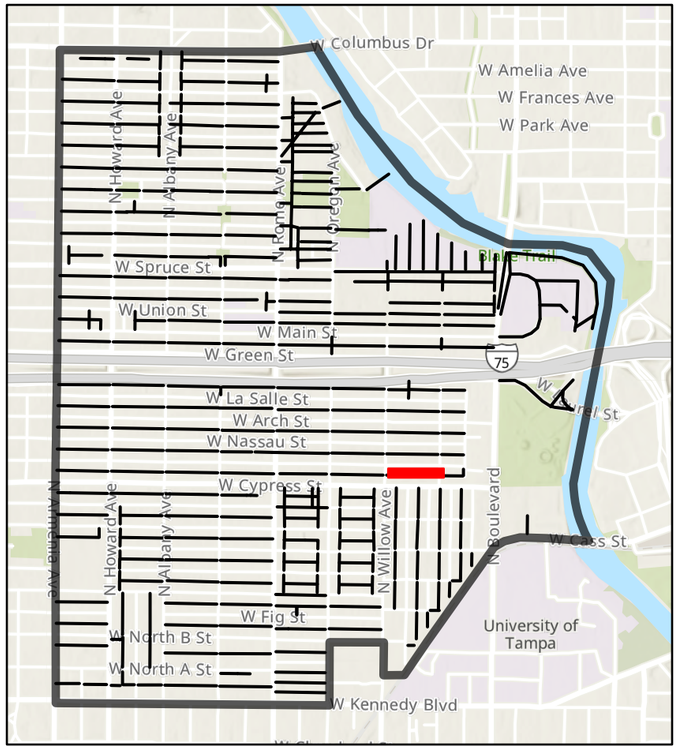

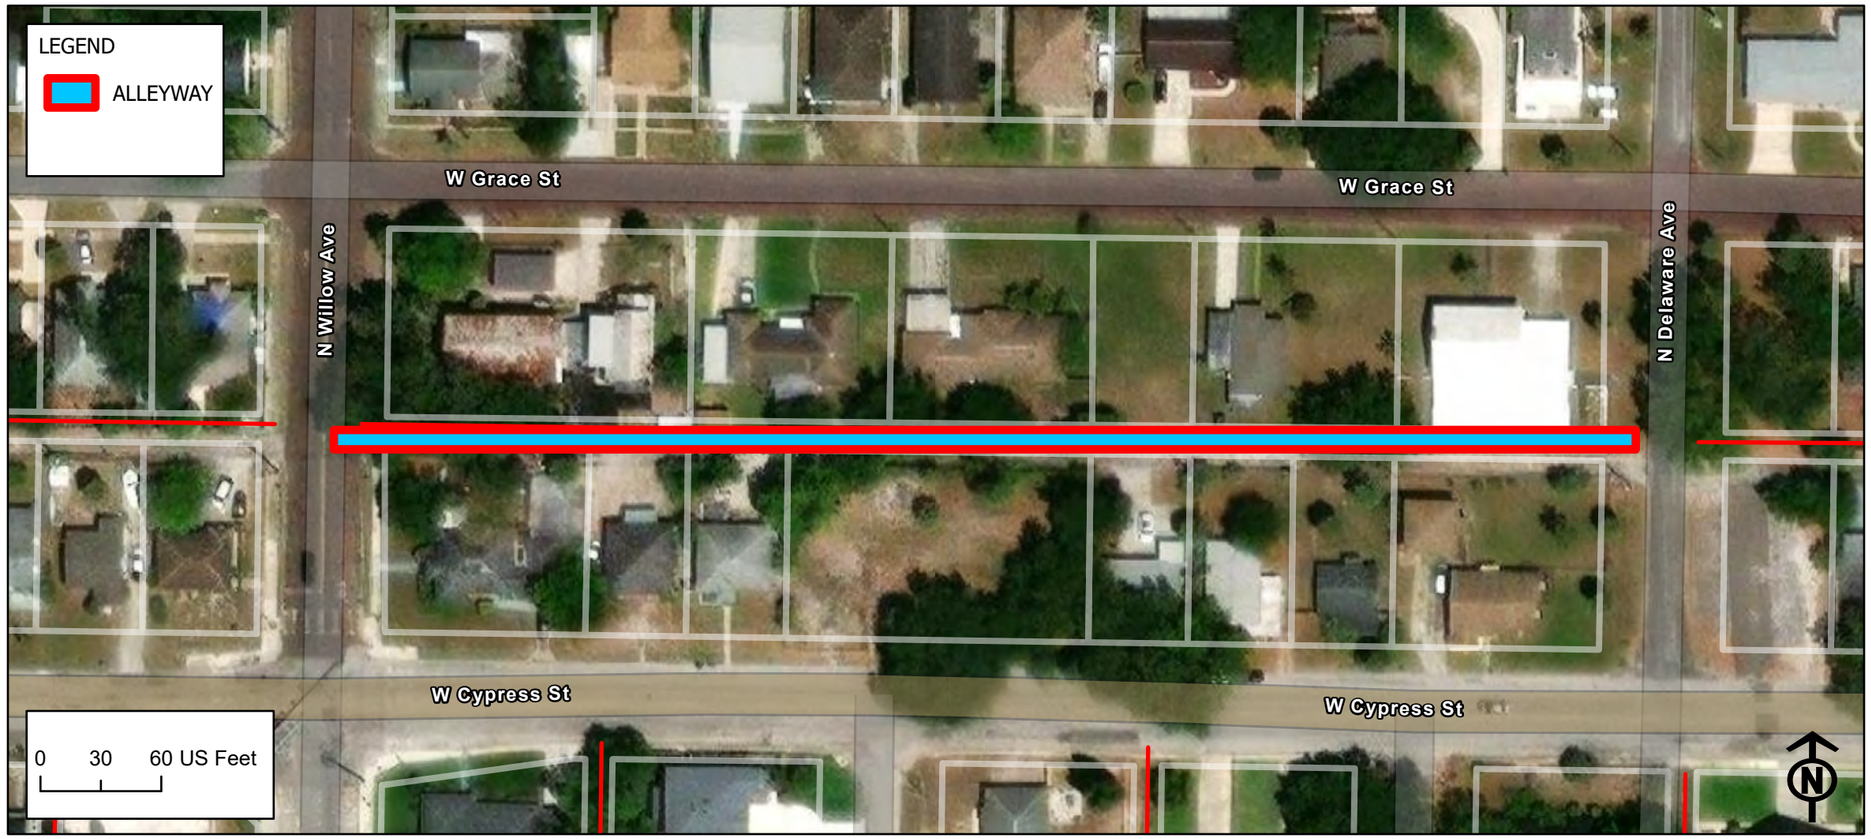

Alleyway ID: 1540

Attribute	Value
Facility ID	1540
Existing Conditions	Clear
Type of Access	Thru Alley
Sole Access to Parcel	No
Length (ft)	266.52
Width (ft)	16
Surface Type	Paved
Surface Width (ft)	8
Pavement Conditions	Fair
Power Poles	Yes
Lighting	No
Stormwater Facilities	No
Wastewater Facilities	Yes
Private Utilities	Unknown
Landscaping	Minor Overgrowth
Maintenance	Good
Private Use	No
Debris	Yes
Trash Bin	No
Solid Waste	Yes
Encroachments	Both Side and Height Clearance Side and Height Clearance
Crowned	None
Notes	
Alley Quadrant	5
Vacated	No
Vacated Ordinance	N/A
Plat Dedication	Dedicated
Plat Name	Munro and Clewis's Addition To West Tampa
Plat Subdivision Number	9
Plat Width	14
Improvements	Minor

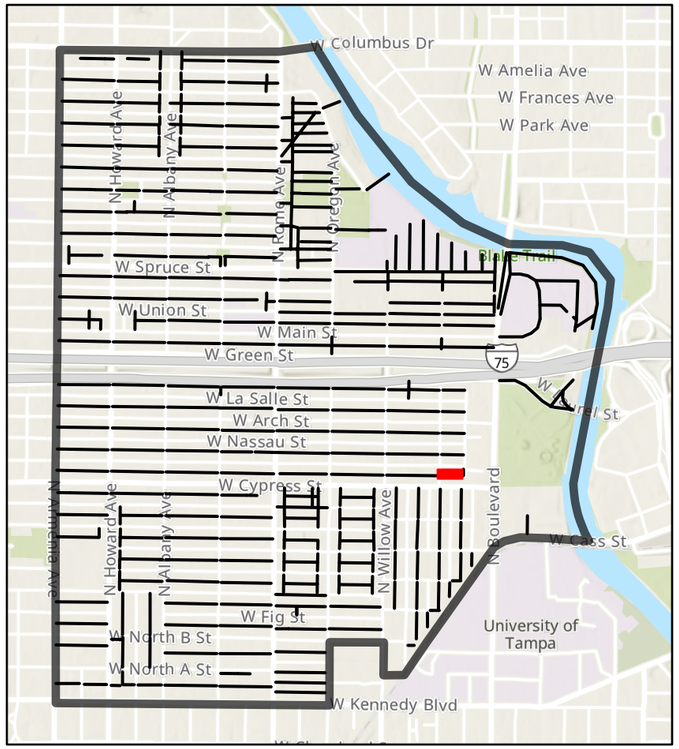

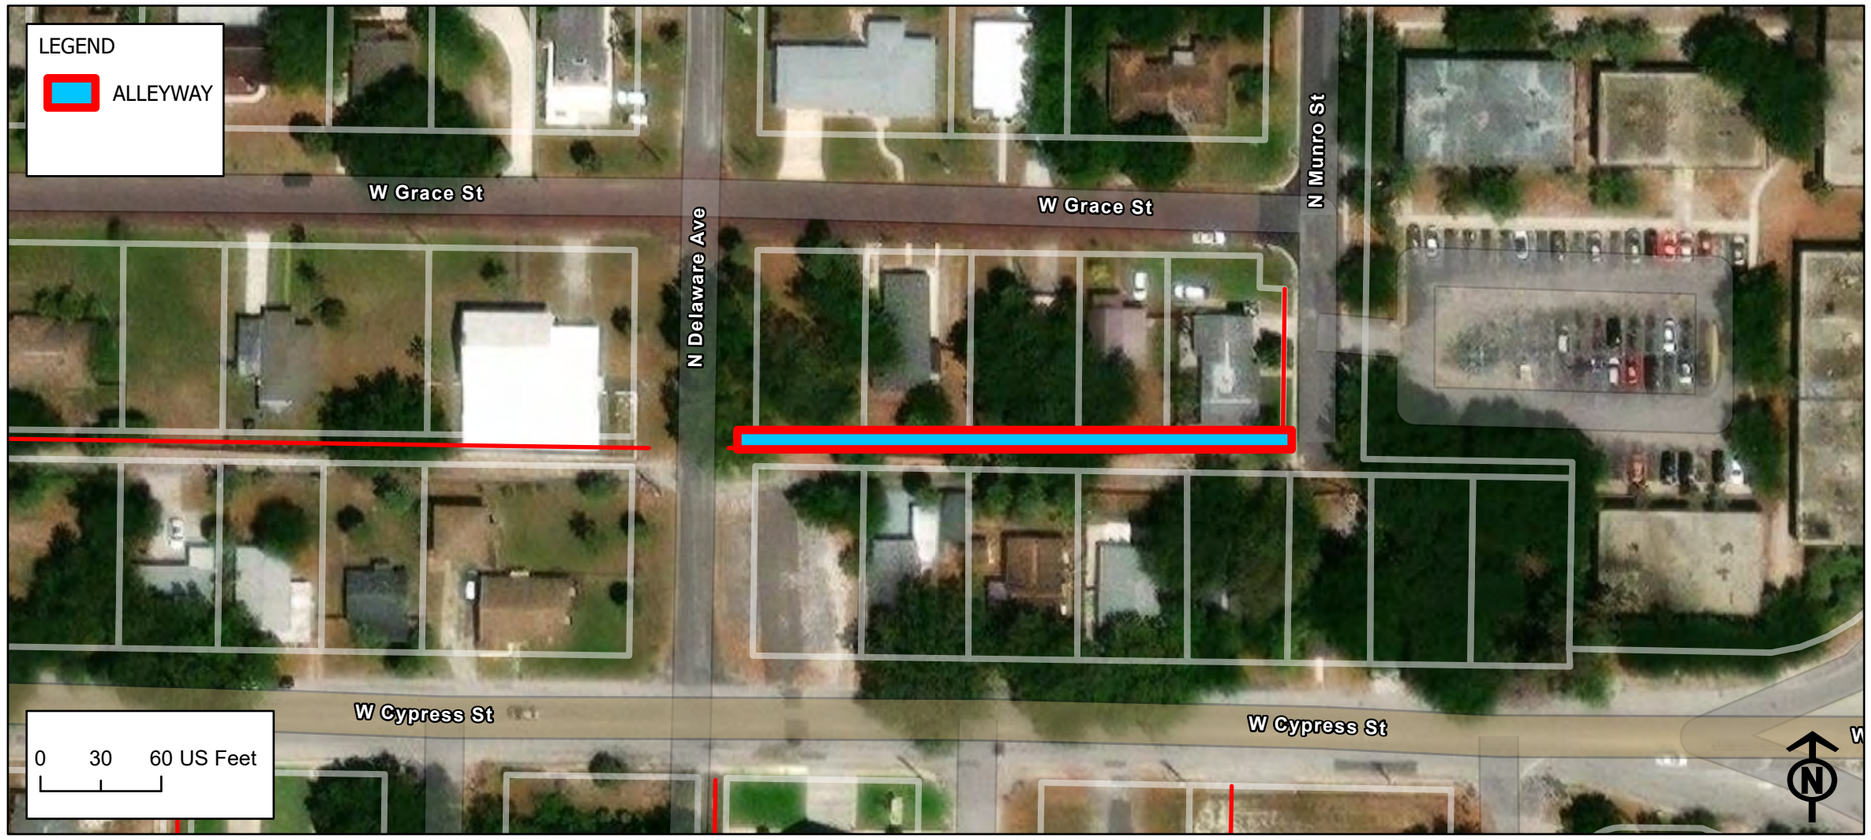

Alleyway ID: 1550

Attribute	Value
Facility ID	1550
Existing Conditions	Clear
Type of Access	Thru Alley
Sole Access to Parcel	No
Length (ft)	620.77
Width (ft)	14.5
Surface Type	Paved
Surface Width (ft)	9
Pavement Conditions	Poor
Power Poles	Yes
Lighting	No
Stormwater Facilities	No
Wastewater Facilities	Yes
Private Utilities	No
Landscaping	Minor Overgrowth
Maintenance	Fair
Private Use	No
Debris	Yes
Trash Bin	No
Solid Waste	Yes
Encroachments	Both Side and Height Clearance Side and Height Clearance
Crowned	None
Notes	
Alley Quadrant	4
Vacated	No
Vacated Ordinance	N/A
Plat Dedication	Dedicated
Plat Name	G.N. Benjamin's Addition To West Tampa
Plat Subdivision Number	7
Plat Width	14
Improvements	Minor

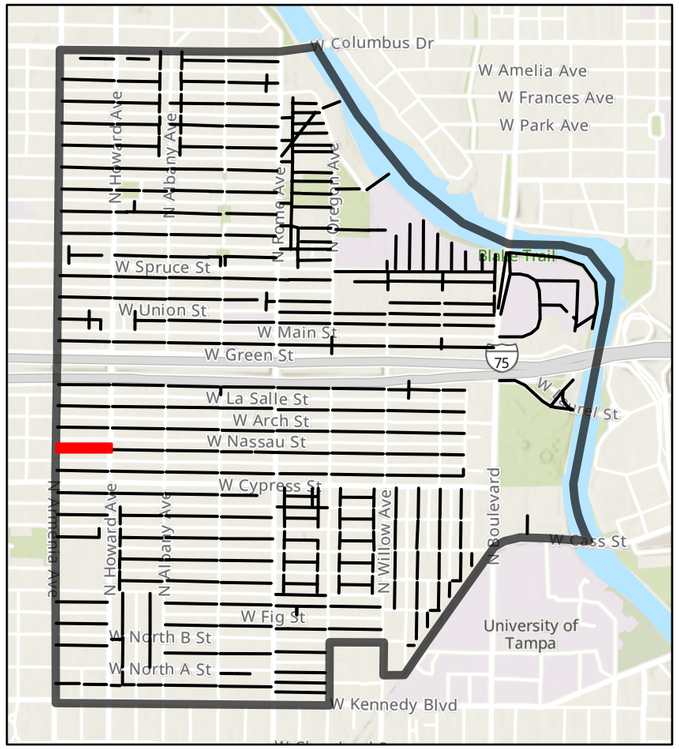

Alleyway ID: 1555

Attribute	Value
Facility ID	1555
Existing Conditions	Clear
Type of Access	Thru Alley
Sole Access to Parcel	No
Length (ft)	629.69
Width (ft)	17
Surface Type	Paved
Surface Width (ft)	8.5
Pavement Conditions	Fair
Power Poles	Yes
Lighting	No
Stormwater Facilities	No
Wastewater Facilities	Yes
Private Utilities	No
Landscaping	Minor Overgrowth
Maintenance	Fair
Private Use	No
Debris	Yes
Trash Bin	No
Solid Waste	Yes
Encroachments	Both Side and Height Clearance Side and Height Clearance
Crowned	None
Notes	
Alley Quadrant	4
Vacated	No
Vacated Ordinance	N/A
Plat Dedication	Dedicated
Plat Name	G.N. Benjamin's Addition To West Tampa
Plat Subdivision Number	8
Plat Width	14
Improvements	Minor

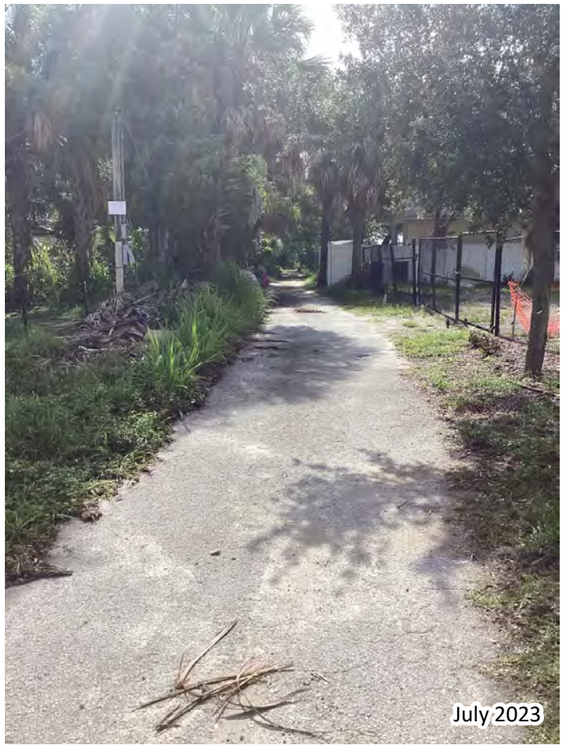

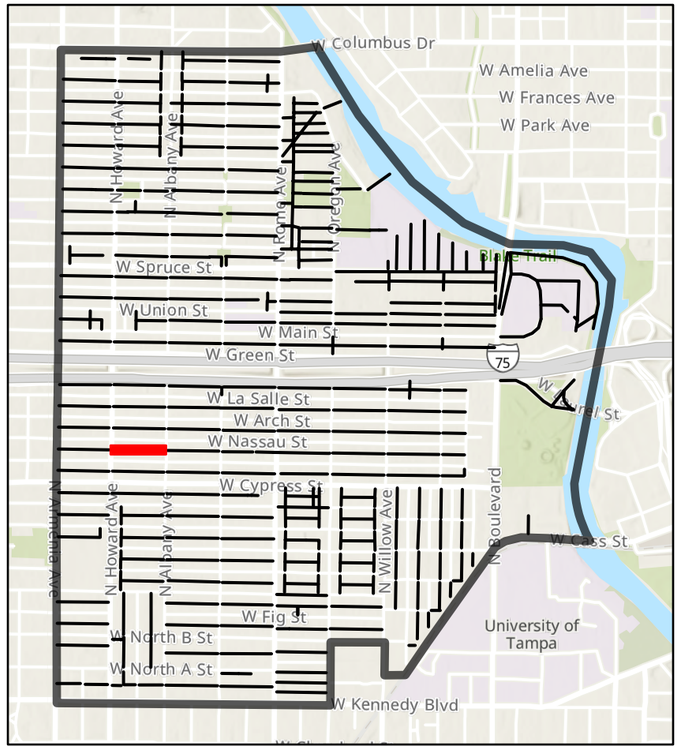

Alleyway ID: 1560

Attribute	Value
Facility ID	1560
Existing Conditions	Clear
Type of Access	Thru Alley
Sole Access to Parcel	No
Length (ft)	627.90
Width (ft)	13.5
Surface Type	Paved
Surface Width (ft)	8
Pavement Conditions	Fair
Power Poles	Yes
Lighting	No
Stormwater Facilities	No
Wastewater Facilities	Yes
Private Utilities	No
Landscaping	Overgrowth
Maintenance	Poor
Private Use	No
Debris	Yes
Trash Bin	No
Solid Waste	Yes
Encroachments	Both Side and Height Clearance
Crowned	None
Notes	
Alley Quadrant	4
Vacated	No
Vacated Ordinance	N/A
Plat Dedication	Dedicated
Plat Name	Benjamin's Second Addition To West Tampa
Plat Subdivision Number	17
Plat Width	14
Improvements	Minor

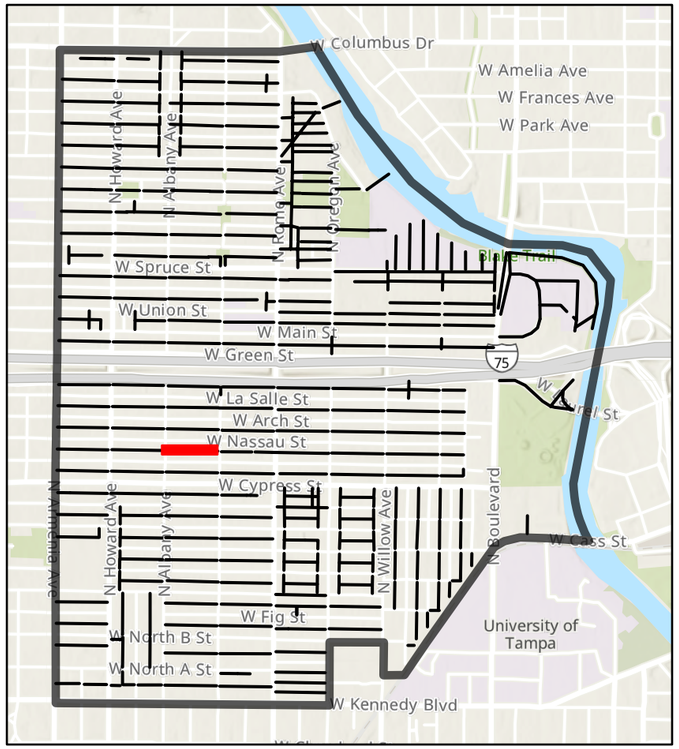

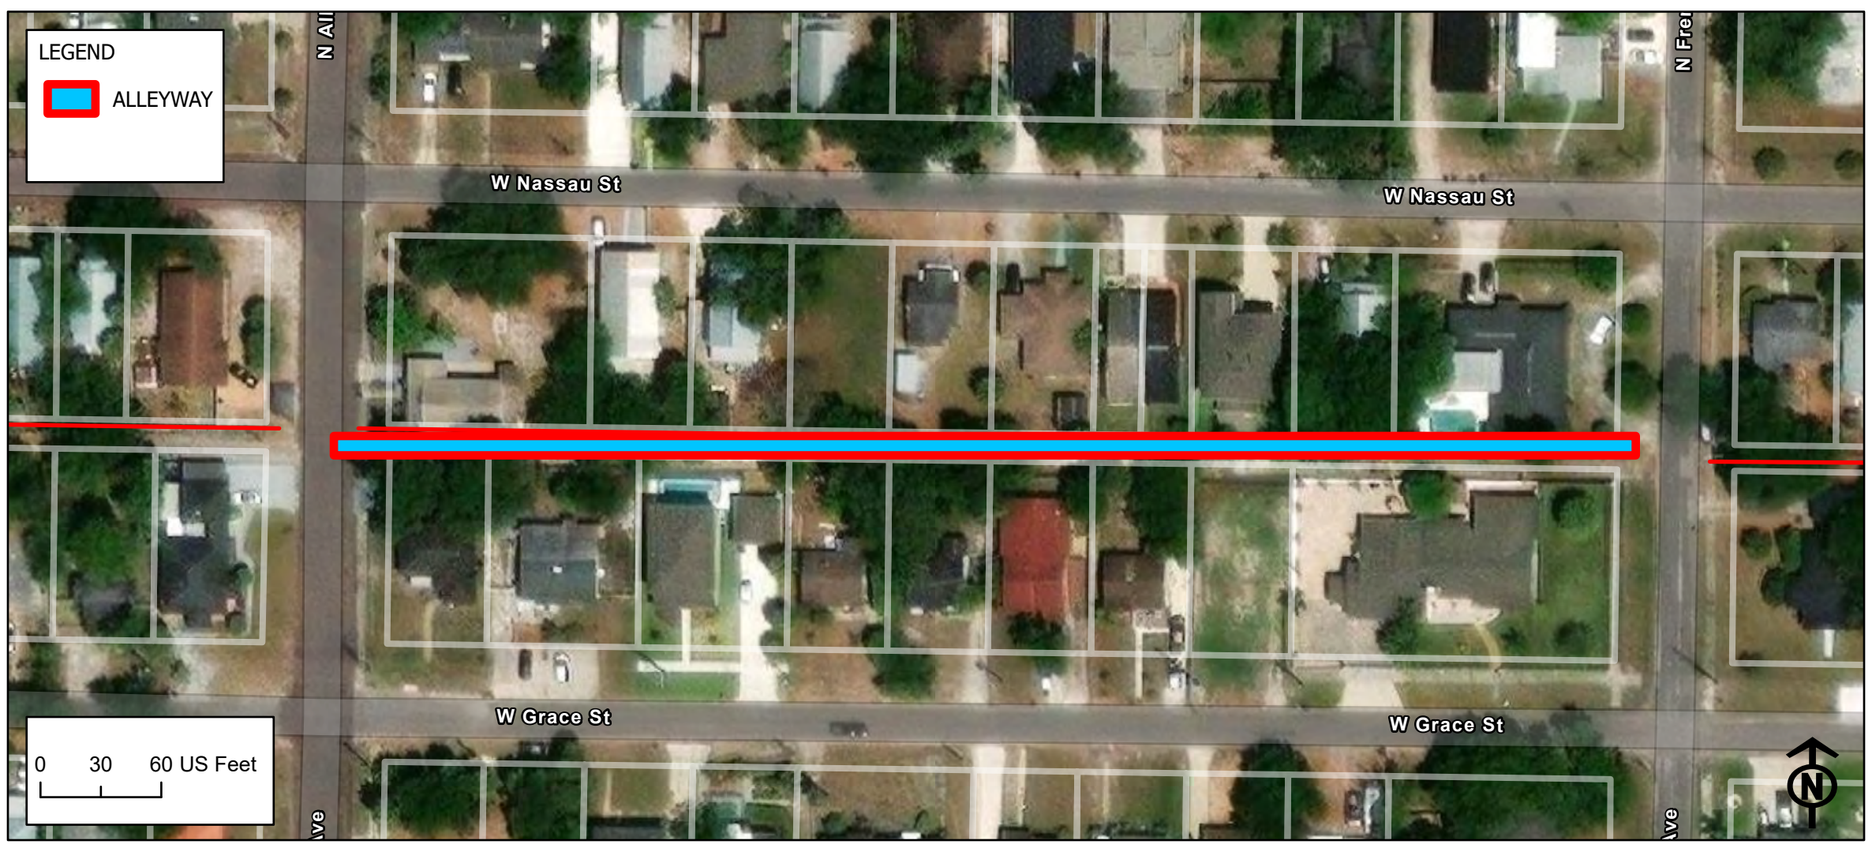

Alleyway ID: 1563

Attribute	Value
Facility ID	1563
Existing Conditions	Clear
Type of Access	Thru Alley
Sole Access to Parcel	No
Length (ft)	368.84
Width (ft)	15
Surface Type	Grass/Dirt
Surface Width (ft)	0
Pavement Conditions	N/A
Power Poles	Yes
Lighting	No
Stormwater Facilities	No
Wastewater Facilities	Yes
Private Utilities	No
Landscaping	Overgrowth
Maintenance	Fair
Private Use	No
Debris	Yes
Trash Bin	No
Solid Waste	No
Encroachments	Both Side and Height Clearance
Crowned	None
Notes	
Alley Quadrant	4
Vacated	No
Vacated Ordinance	N/A
Plat Dedication	Dedicated
Plat Name	Benjamin's Second Addition To West Tampa
Plat Subdivision Number	18
Plat Width	14
Improvements	Minor

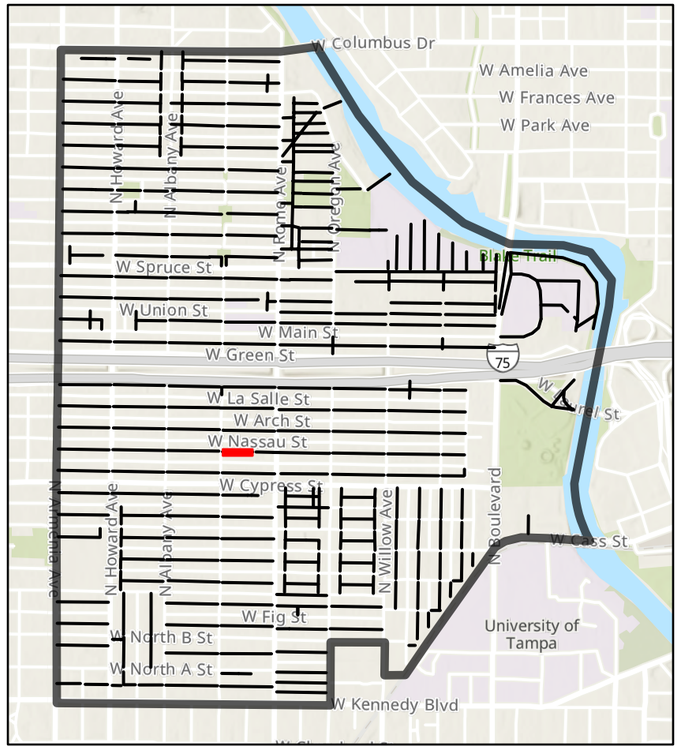

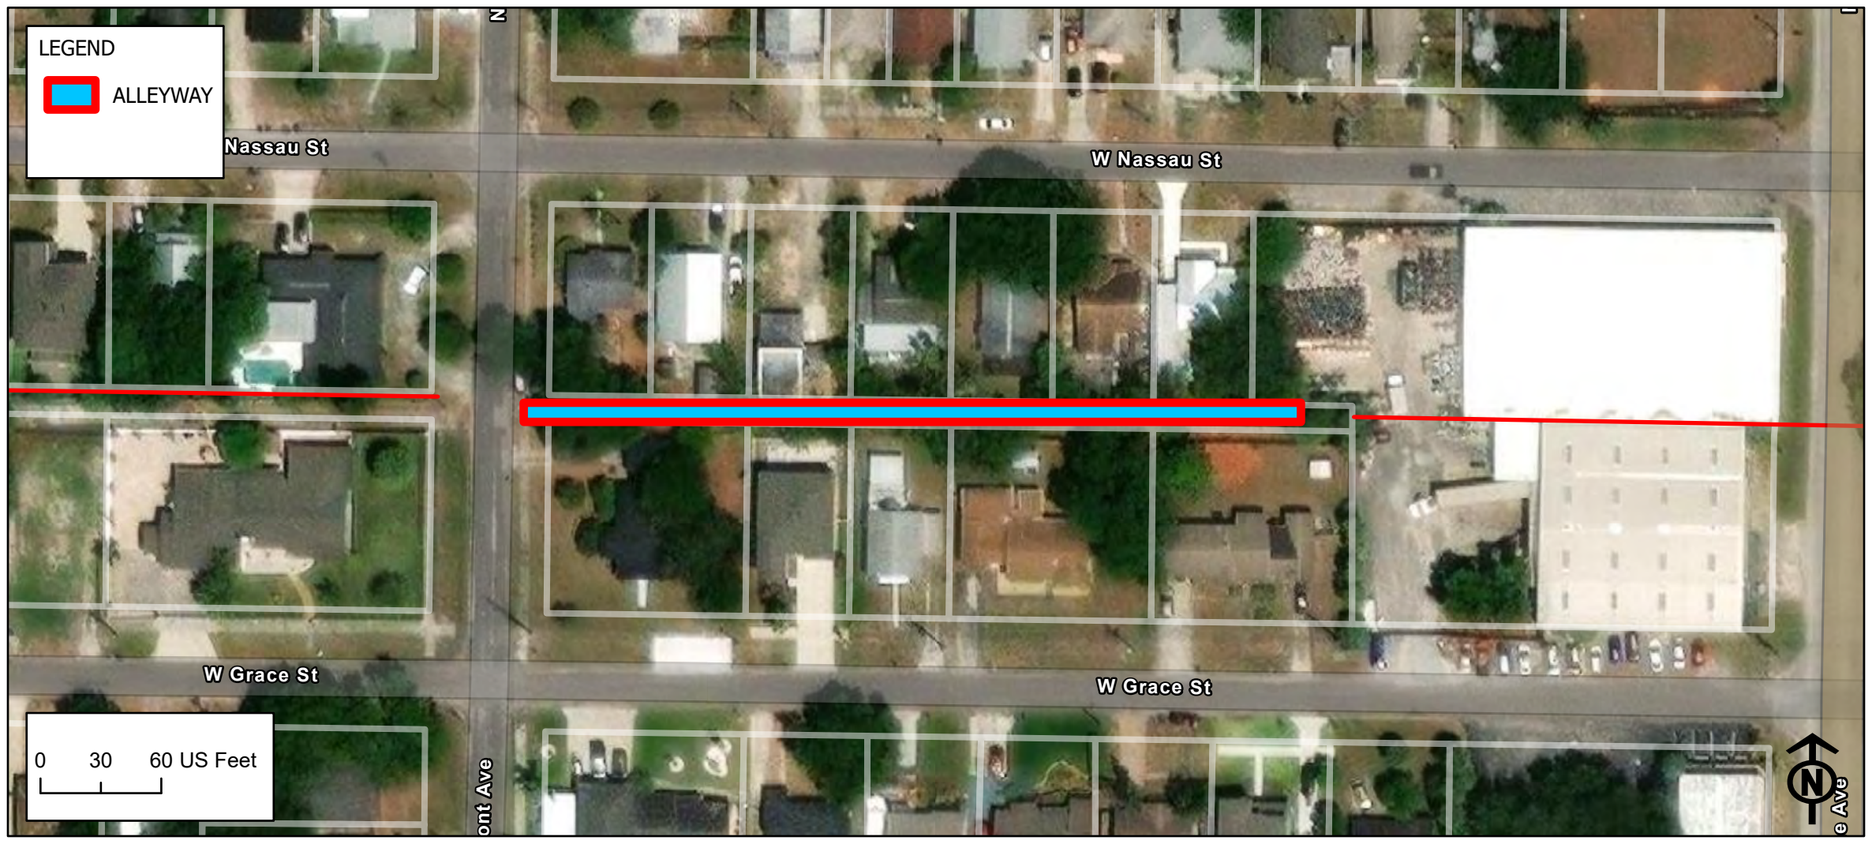

Alleyway ID: 1567

Attribute	Value
Facility ID	1567
Existing Conditions	Clear
Type of Access	Thru Alley
Sole Access to Parcel	No
Length (ft)	691.56
Width (ft)	14
Surface Type	Grass/Dirt
Surface Width (ft)	0
Pavement Conditions	N/A
Power Poles	Yes
Lighting	No
Stormwater Facilities	No
Wastewater Facilities	No
Private Utilities	No
Landscaping	Minor Overgrowth
Maintenance	Fair
Private Use	No
Debris	Yes
Trash Bin	No
Solid Waste	No
Encroachments	Both Side and Height Clearance
Crowned	None
Notes	
Alley Quadrant	5
Vacated	No
Vacated Ordinance	N/A
Plat Dedication	Dedicated
Plat Name	Philip Collins 2nd Addition To West Tampa
Plat Subdivision Number	7
Plat Width	14
Improvements	Minor

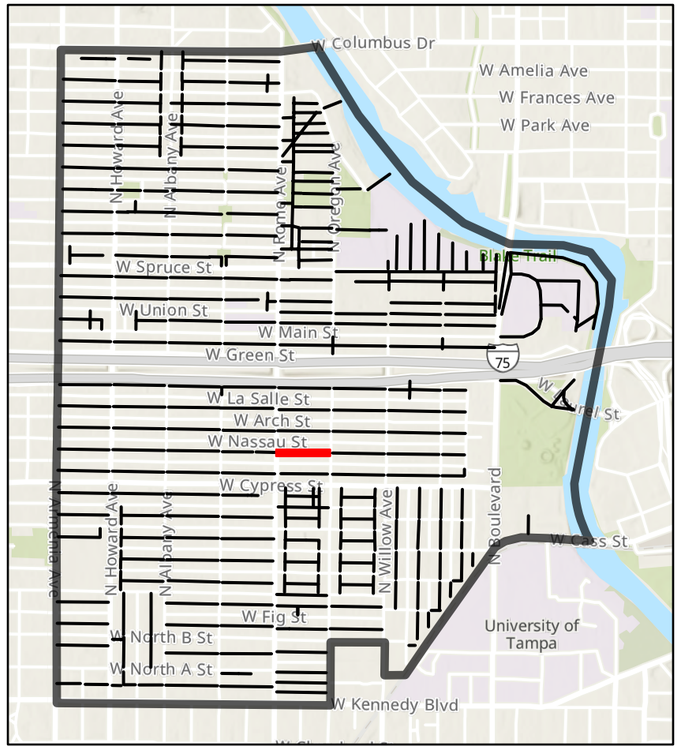

Alleyway ID: 1570

Attribute	Value
Facility ID	1570
Existing Conditions	Semi Obstructed
Type of Access	Thru Alley
Sole Access to Parcel	No
Length (ft)	627.93
Width (ft)	14
Surface Type	Paved
Surface Width (ft)	7
Pavement Conditions	Fair
Power Poles	Yes
Lighting	No
Stormwater Facilities	No
Wastewater Facilities	Yes
Private Utilities	No
Landscaping	Minor Overgrowth
Maintenance	Fair
Private Use	Yes
Debris	Yes
Trash Bin	No
Solid Waste	Yes
Encroachments	Both Side and Height Clearance
Crowned	None
Notes	
Alley Quadrant	5
Vacated	No
Vacated Ordinance	N/A
Plat Dedication	Dedicated
Plat Name	Philip Collins 2nd Addition To West Tampa
Plat Subdivision Number	8
Plat Width	14
Improvements	Minor

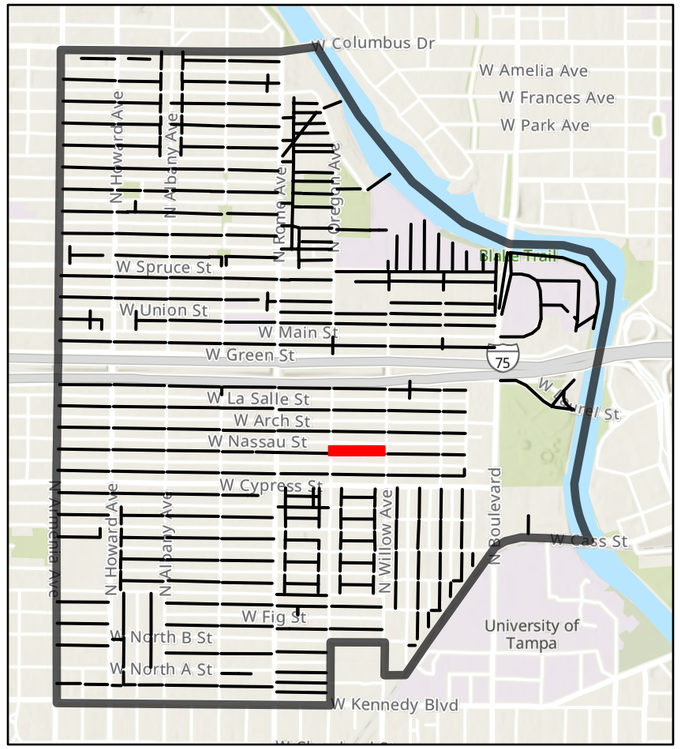

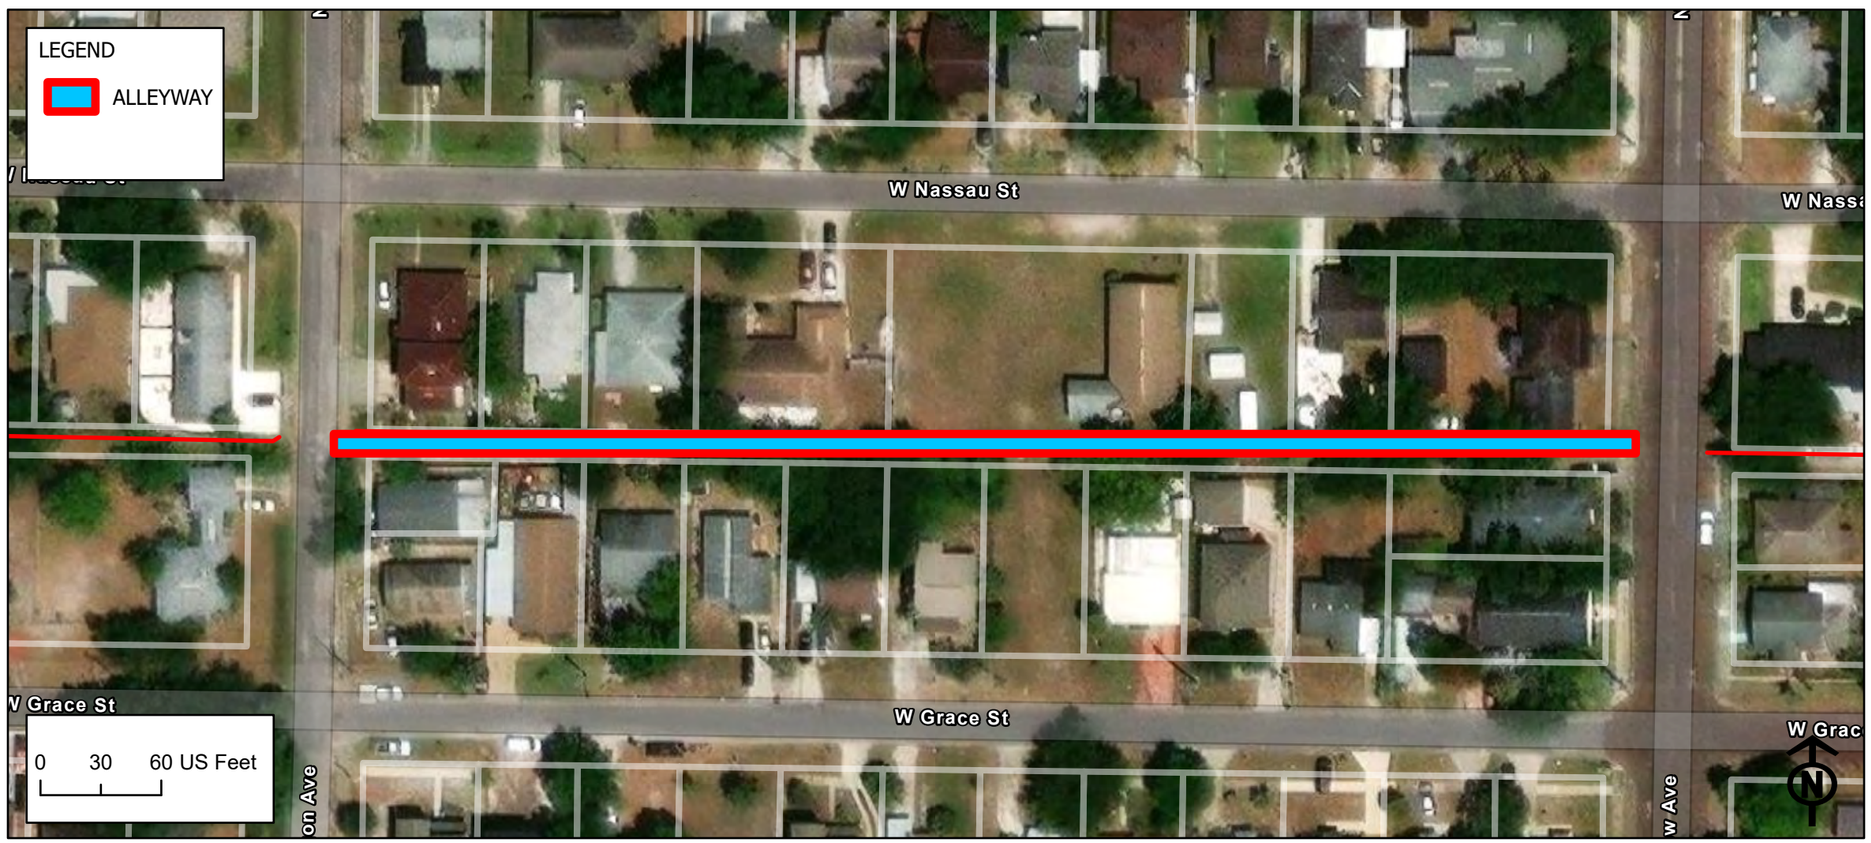

Alleyway ID: 1575

Attribute	Value
Facility ID	1575
Existing Conditions	Clear
Type of Access	Thru Alley
Sole Access to Parcel	No
Length (ft)	626.11
Width (ft)	13
Surface Type	Paved
Surface Width (ft)	8
Pavement Conditions	Fair
Power Poles	Yes
Lighting	Yes
Stormwater Facilities	No
Wastewater Facilities	No
Private Utilities	No
Landscaping	Minor Overgrowth
Maintenance	Fair
Private Use	No
Debris	Yes
Trash Bin	No
Solid Waste	Yes
Encroachments	Both Side and Height Clearance
Crowned	None
Notes	
Alley Quadrant	5
Vacated	No
Vacated Ordinance	N/A
Plat Dedication	Dedicated
Plat Name	Munro and Clewis's Addition To West Tampa
Plat Subdivision Number	7
Plat Width	14
Improvements	Minor

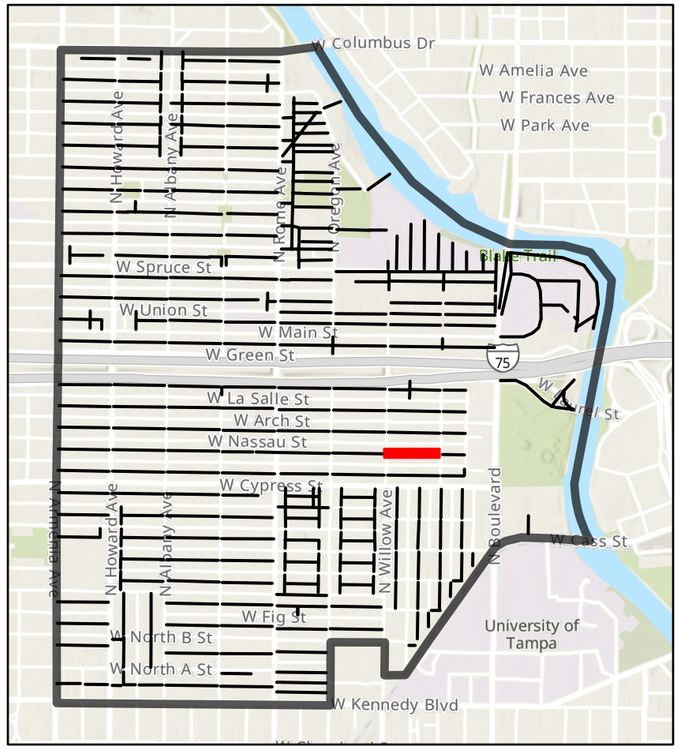

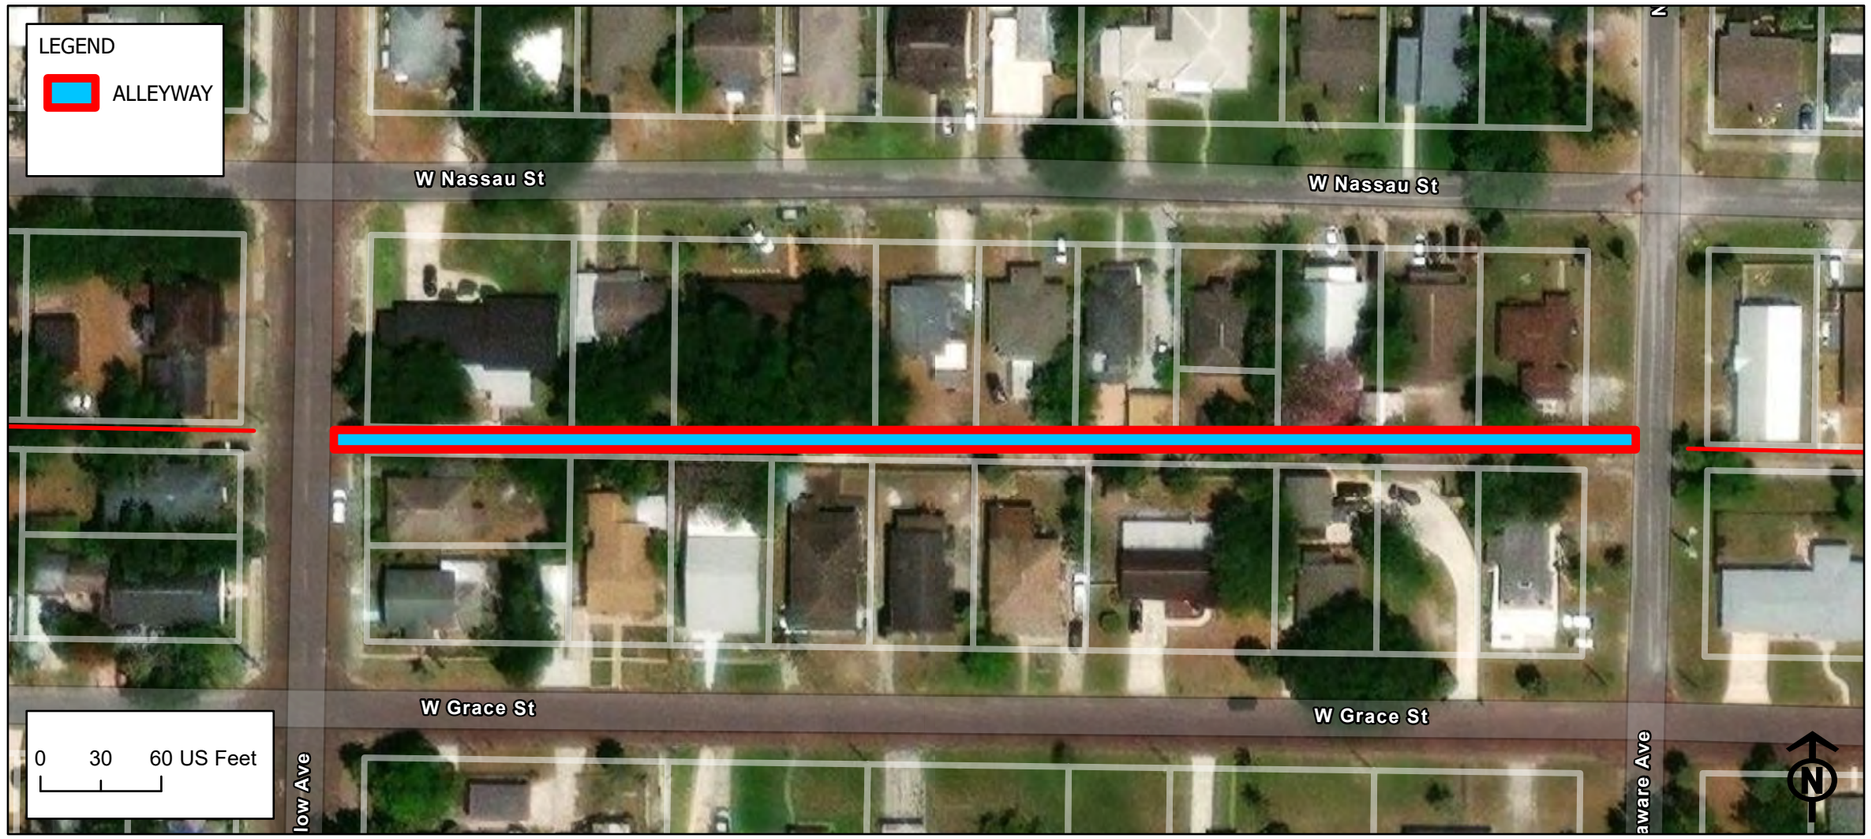

Alleyway ID: 1580

Attribute	Value
Facility ID	1580
Existing Conditions	Clear
Type of Access	Thru Alley
Sole Access to Parcel	No
Length (ft)	268.36
Width (ft)	17
Surface Type	Paved
Surface Width (ft)	8.5
Pavement Conditions	Fair
Power Poles	Yes
Lighting	No
Stormwater Facilities	No
Wastewater Facilities	No
Private Utilities	No
Landscaping	Minor Overgrowth
Maintenance	Good
Private Use	No
Debris	Yes
Trash Bin	No
Solid Waste	Yes
Encroachments	Side Clearance
Crowned	None
Notes	Resident Fence Encroachment
Alley Quadrant	5
Vacated	No
Vacated Ordinance	N/A
Plat Dedication	Dedicated
Plat Name	Munro and Clewis's Addition To West Tampa
Plat Subdivision Number	8
Plat Width	14
Improvements	None

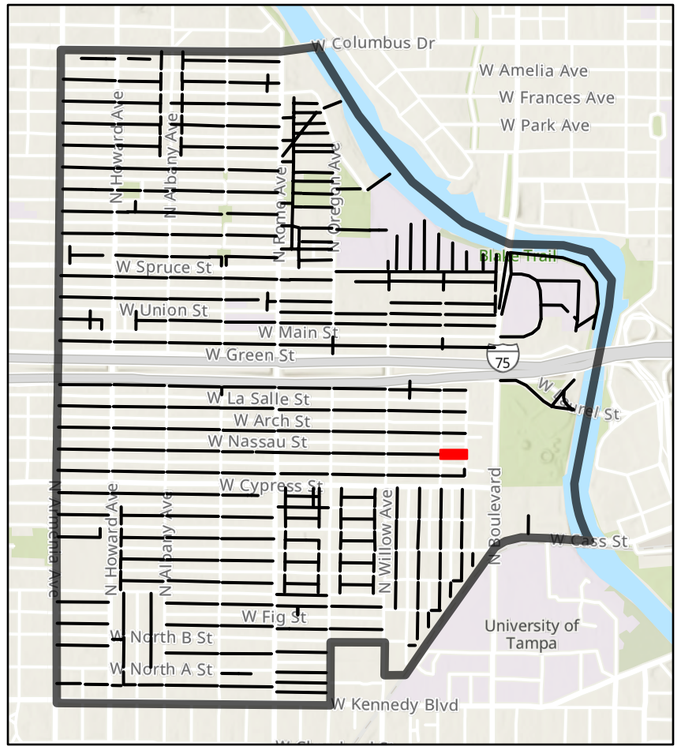

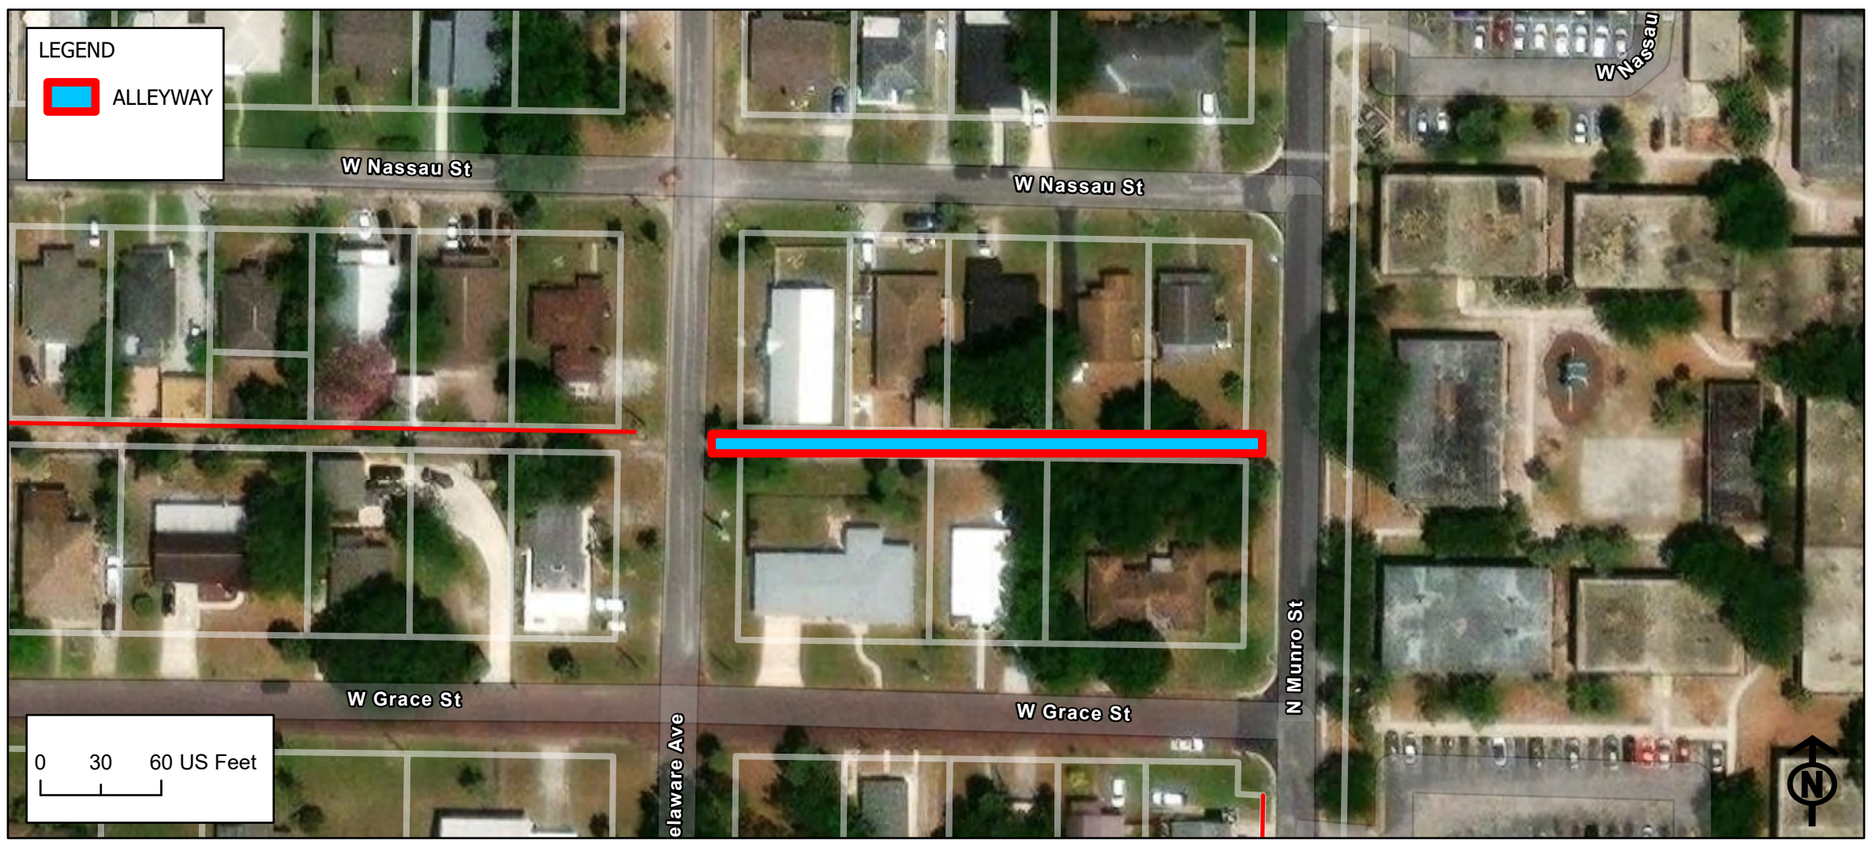

Alleyway ID: 1585

Attribute	Value
Facility ID	1585
Existing Conditions	Clear
Type of Access	Thru Alley
Sole Access to Parcel	No
Length (ft)	617.14
Width (ft)	17.5
Surface Type	Partially Paved
Surface Width (ft)	11
Pavement Conditions	Fair
Power Poles	Yes
Lighting	No
Stormwater Facilities	No
Wastewater Facilities	Yes
Private Utilities	No
Landscaping	Minor Overgrowth
Maintenance	Fair
Private Use	No
Debris	Yes
Trash Bin	No
Solid Waste	Yes
Encroachments	Side Clearance
Crowned	None
Notes	Brick, then partially paved
Alley Quadrant	4
Vacated	No
Vacated Ordinance	N/A
Plat Dedication	Dedicated
Plat Name	G.N. Benjamin's Addition To West Tampa
Plat Subdivision Number	6
Plat Width	14
Improvements	Minor

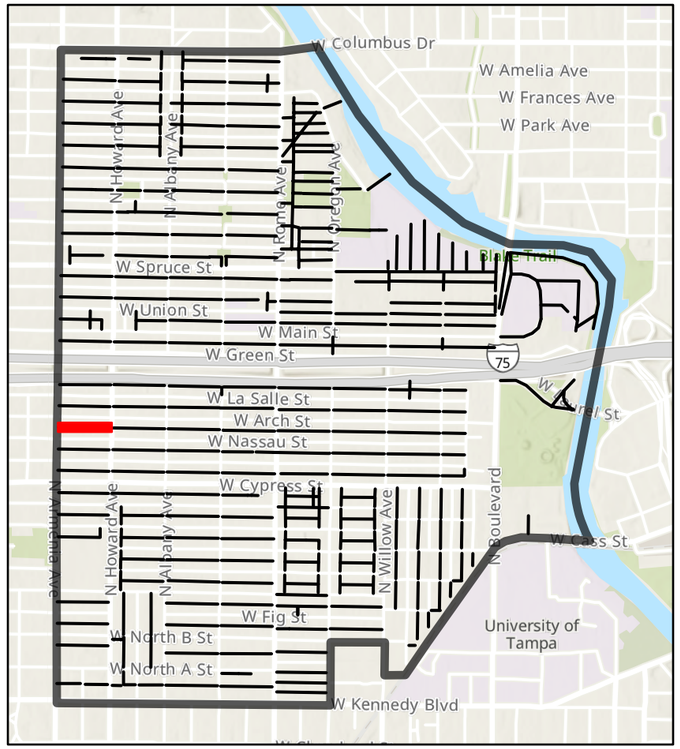

Alleyway ID: 1590

Attribute	Value
Facility ID	1590
Existing Conditions	Clear
Type of Access	Thru Alley
Sole Access to Parcel	No
Length (ft)	627.90
Width (ft)	16.5
Surface Type	Paved
Surface Width (ft)	8
Pavement Conditions	Fair
Power Poles	Yes
Lighting	No
Stormwater Facilities	No
Wastewater Facilities	Yes
Private Utilities	No
Landscaping	Minor Overgrowth
Maintenance	Fair
Private Use	No
Debris	Yes
Trash Bin	No
Solid Waste	Yes
Encroachments	Both Side and Height Clearance
Crowned	None
Notes	
Alley Quadrant	4
Vacated	No
Vacated Ordinance	N/A
Plat Dedication	Dedicated
Plat Name	G.N. Benjamin's Addition To West Tampa
Plat Subdivision Number	5
Plat Width	14
Improvements	Minor

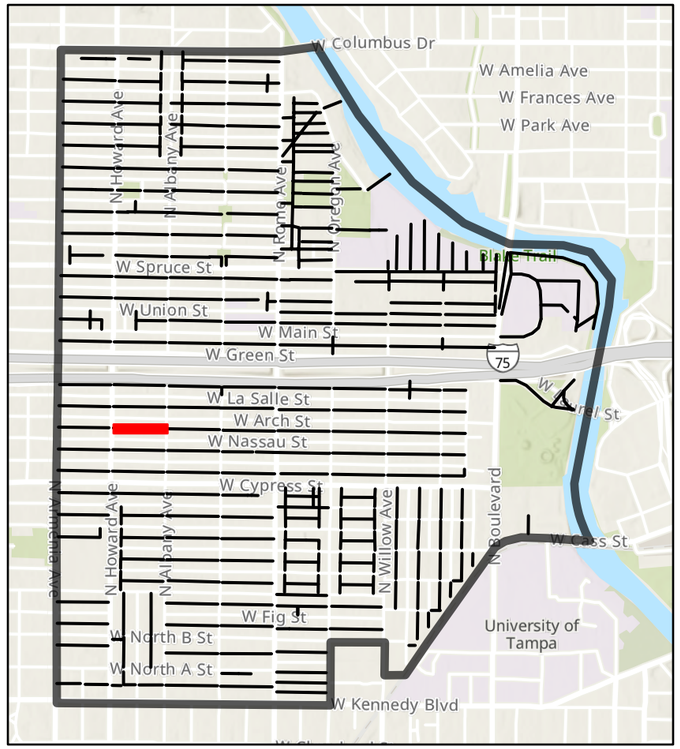

Alleyway ID: 1595

Attribute	Value
Facility ID	1595
Existing Conditions	Clear
Type of Access	Thru Alley
Sole Access to Parcel	No
Length (ft)	626.11
Width (ft)	17
Surface Type	Paved
Surface Width (ft)	9
Pavement Conditions	Fair
Power Poles	Yes
Lighting	No
Stormwater Facilities	No
Wastewater Facilities	Yes
Private Utilities	No
Landscaping	Minor Overgrowth
Maintenance	Good
Private Use	Yes
Debris	Yes
Trash Bin	No
Solid Waste	Yes
Encroachments	Both Side and Height Clearance
Crowned	None
Notes	
Alley Quadrant	4
Vacated	No
Vacated Ordinance	N/A
Plat Dedication	Dedicated
Plat Name	Benjamin's Second Addition To West Tampa
Plat Subdivision Number	16
Plat Width	14
Improvements	Minor

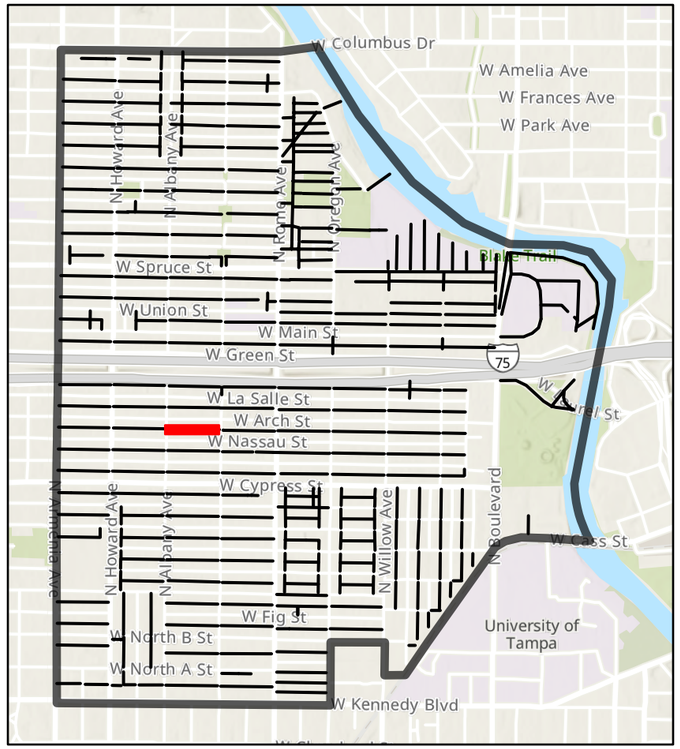

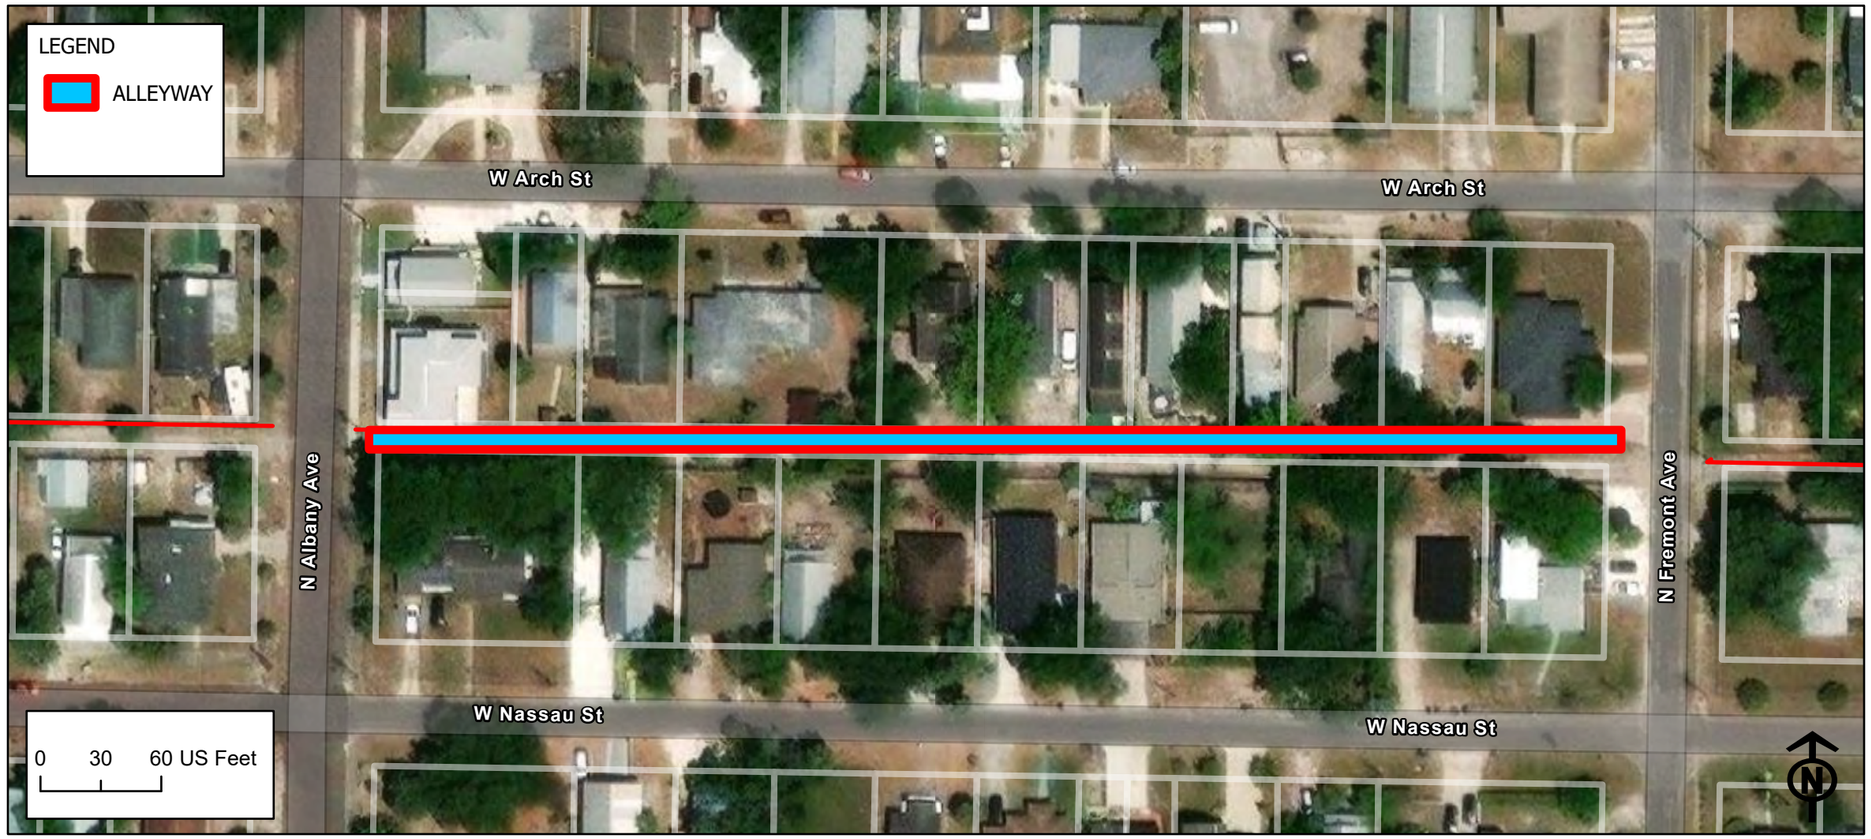

Alleyway ID: 1597

Attribute	Value
Facility ID	1597
Existing Conditions	Semi Obstructed
Type of Access	Thru Alley
Sole Access to Parcel	No
Length (ft)	632.08
Width (ft)	15.5
Surface Type	Paved
Surface Width (ft)	9.5
Pavement Conditions	Fair
Power Poles	Yes
Lighting	No
Stormwater Facilities	No
Wastewater Facilities	Yes
Private Utilities	No
Landscaping	Minor Overgrowth
Maintenance	Fair
Private Use	No
Debris	Yes
Trash Bin	No
Solid Waste	No
Encroachments	Both Side and Height Clearance
Crowned	None
Notes	
Alley Quadrant	4
Vacated	No
Vacated Ordinance	N/A
Plat Dedication	Dedicated
Plat Name	Benjamin's Second Addition To West Tampa
Plat Subdivision Number	15
Plat Width	14
Improvements	Minor

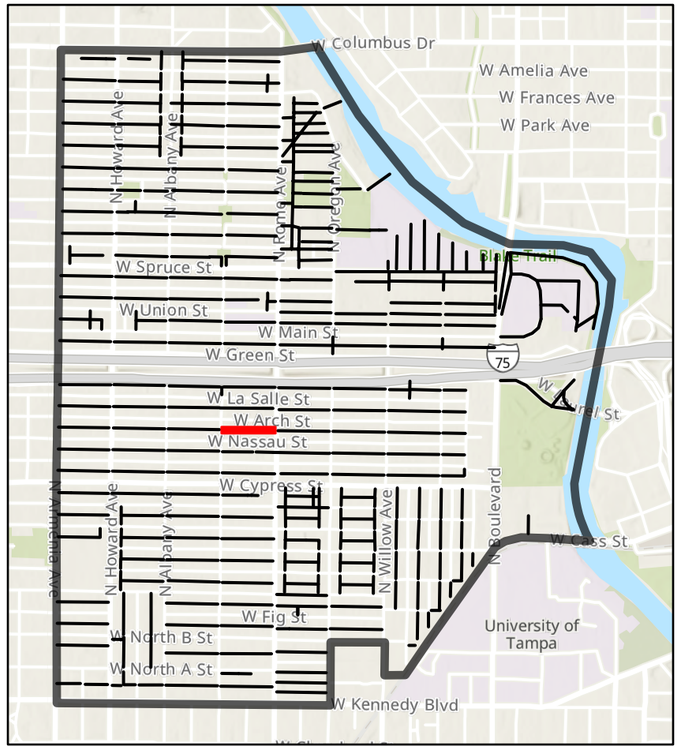

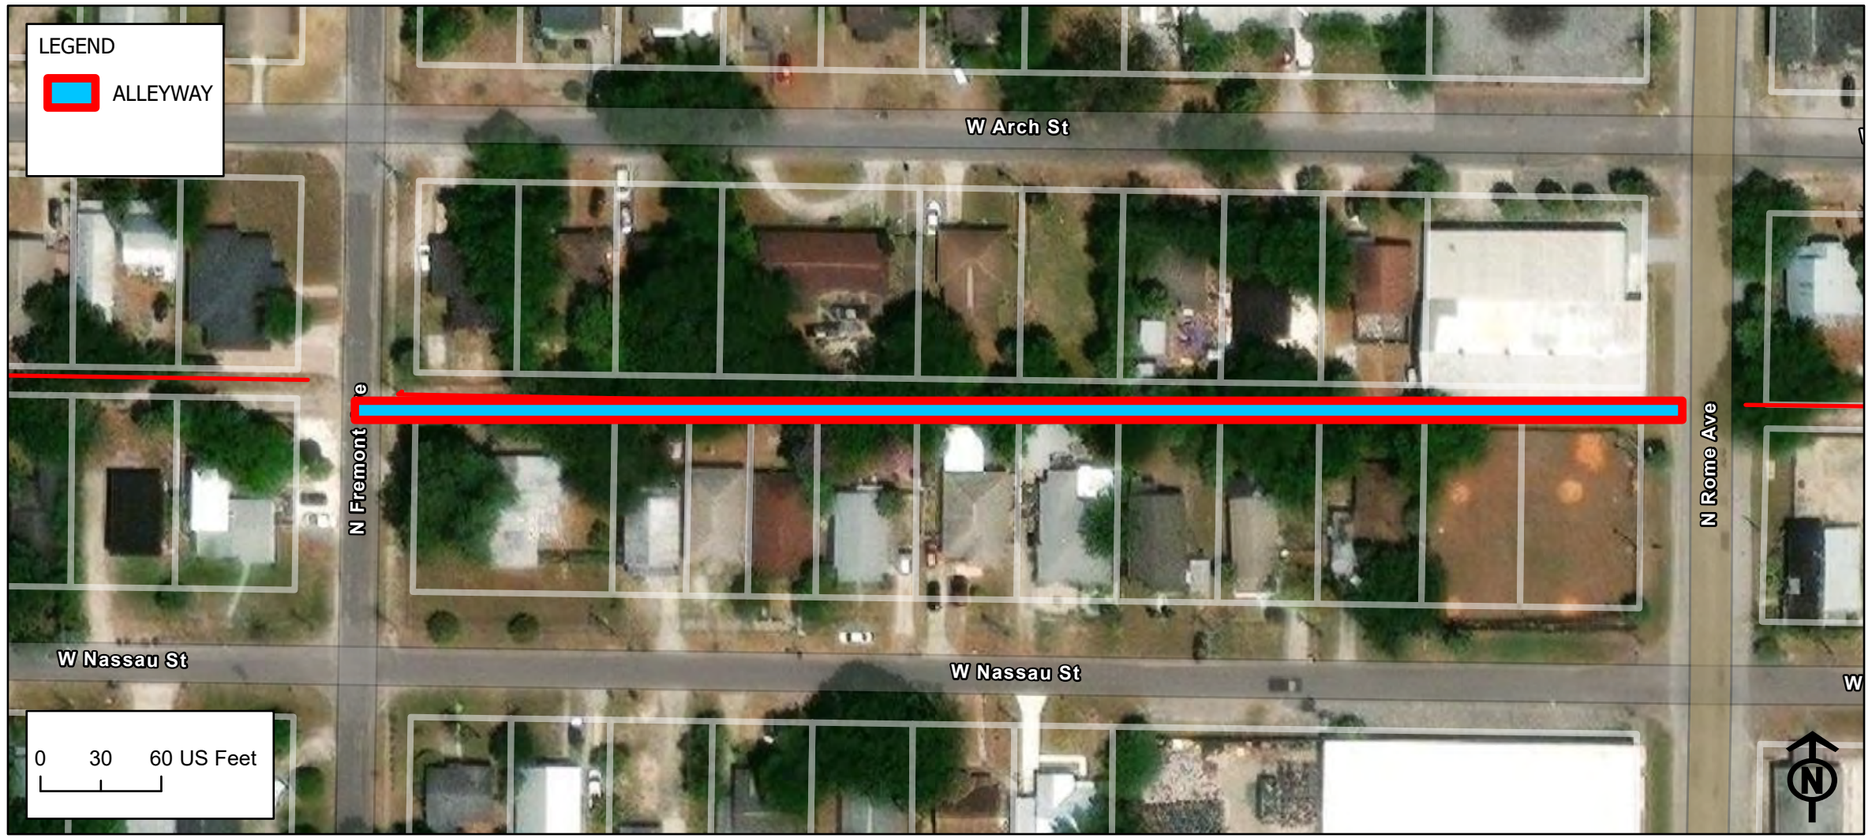

Alleyway ID: 1600

Attribute	Value
Facility ID	1600
Existing Conditions	Clear
Type of Access	Thru Alley
Sole Access to Parcel	No
Length (ft)	627.88
Width (ft)	12.5
Surface Type	Paved
Surface Width (ft)	9
Pavement Conditions	Fair
Power Poles	Yes
Lighting	No
Stormwater Facilities	No
Wastewater Facilities	Yes
Private Utilities	No
Landscaping	Minor Overgrowth
Maintenance	Fair
Private Use	No
Debris	Yes
Trash Bin	No
Solid Waste	Yes
Encroachments	Both Side and Height Clearance
Crowned	None
Notes	
Alley Quadrant	5
Vacated	No
Vacated Ordinance	N/A
Plat Dedication	Dedicated
Plat Name	Philip Collins 2nd Addition To West Tampa
Plat Subdivision Number	6
Plat Width	14
Improvements	Minor

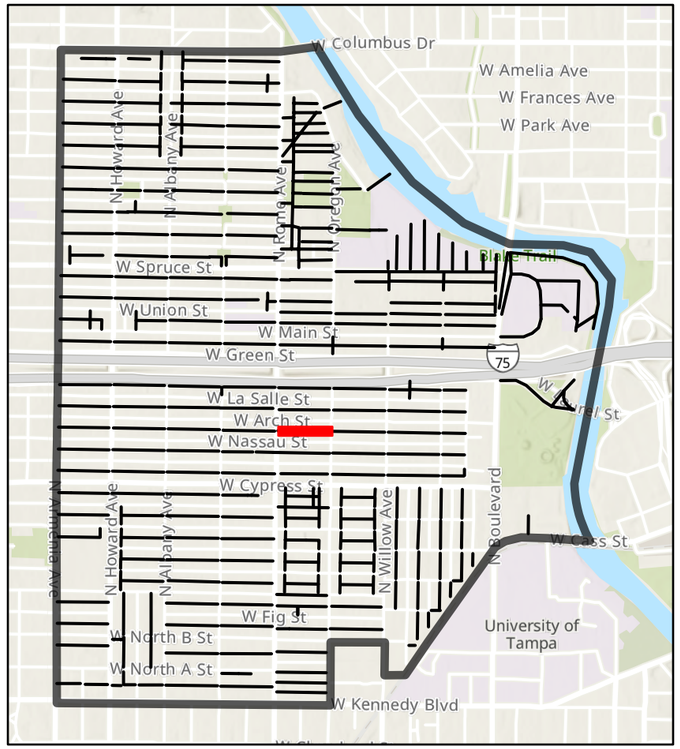

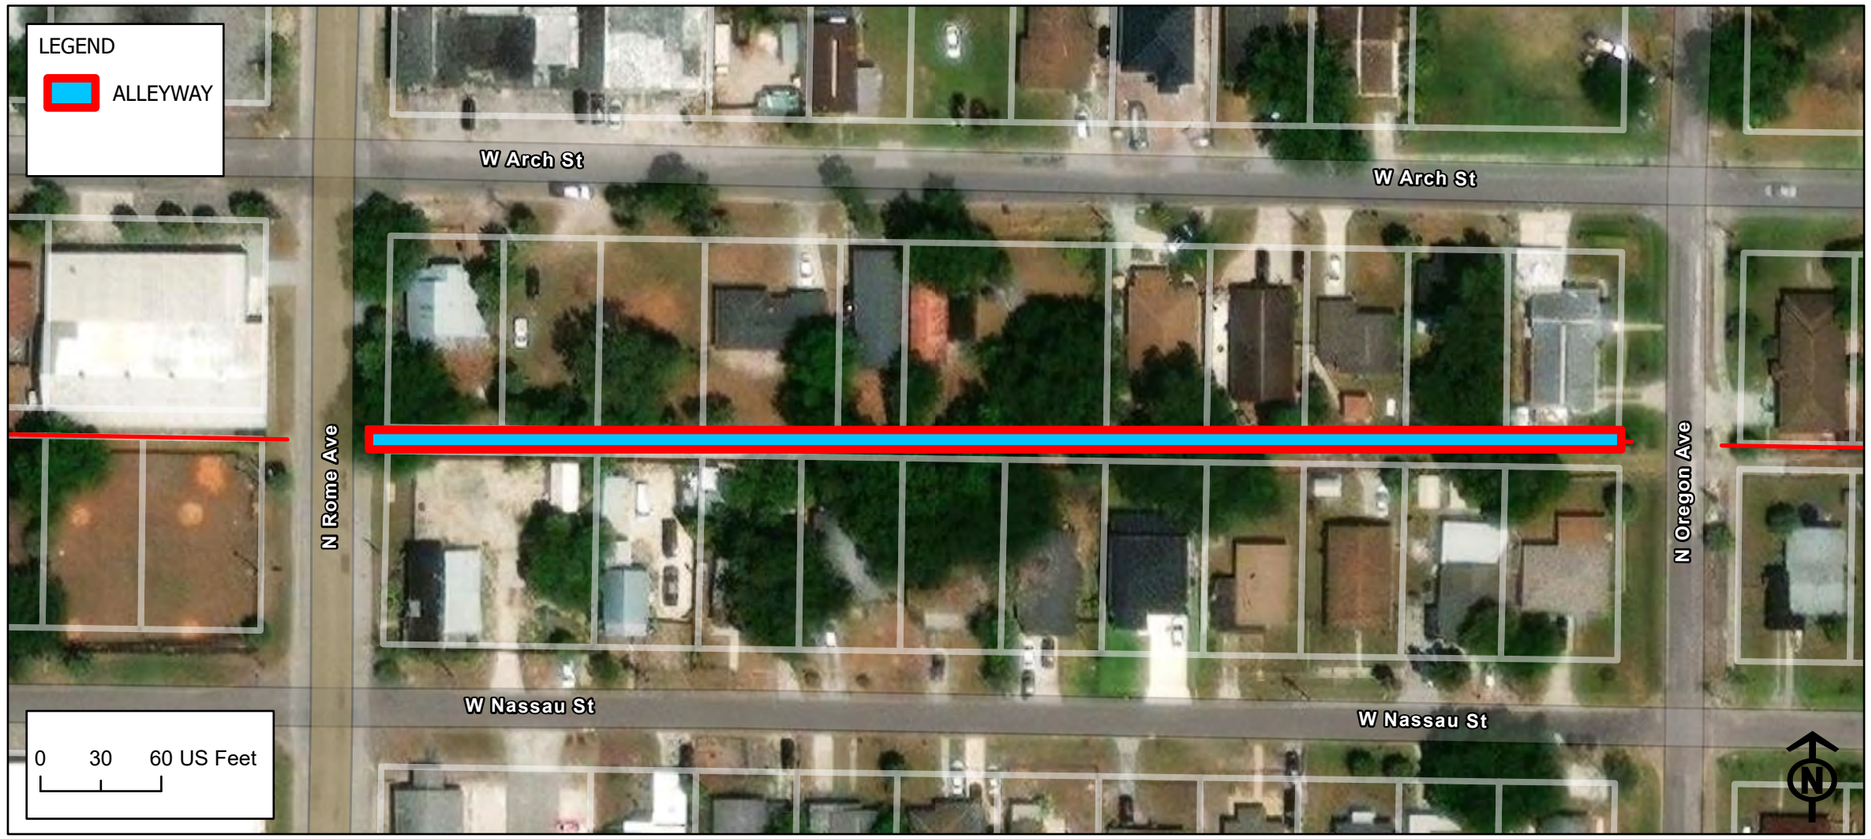

Alleyway ID: 1605

Attribute	Value
Facility ID	1605
Existing Conditions	Clear
Type of Access	Thru Alley
Sole Access to Parcel	No
Length (ft)	631.50
Width (ft)	13
Surface Type	Paved
Surface Width (ft)	7.5
Pavement Conditions	Fair
Power Poles	Yes
Lighting	No
Stormwater Facilities	No
Wastewater Facilities	No
Private Utilities	No
Landscaping	Minor Overgrowth
Maintenance	Fair
Private Use	No
Debris	Yes
Trash Bin	No
Solid Waste	Yes
Encroachments	Both Side and Height Clearance
Crowned	None
Notes	
Alley Quadrant	5
Vacated	No
Vacated Ordinance	N/A
Plat Dedication	Dedicated
Plat Name	Philip Collins 2nd Addition To West Tampa
Plat Subdivision Number	5
Plat Width	14
Improvements	Minor

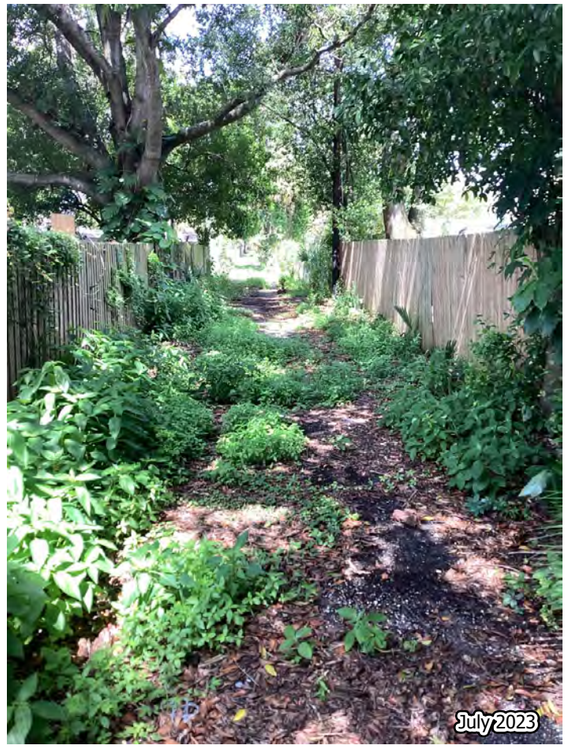

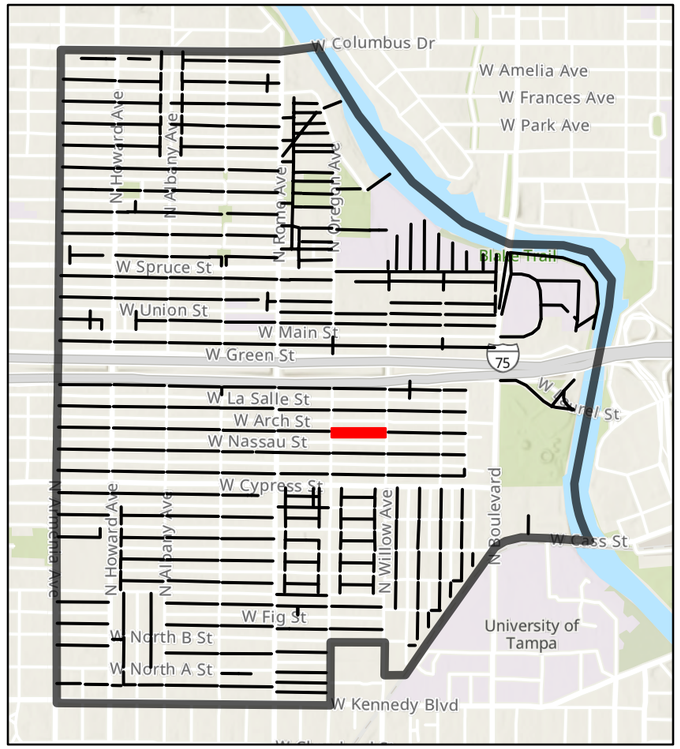

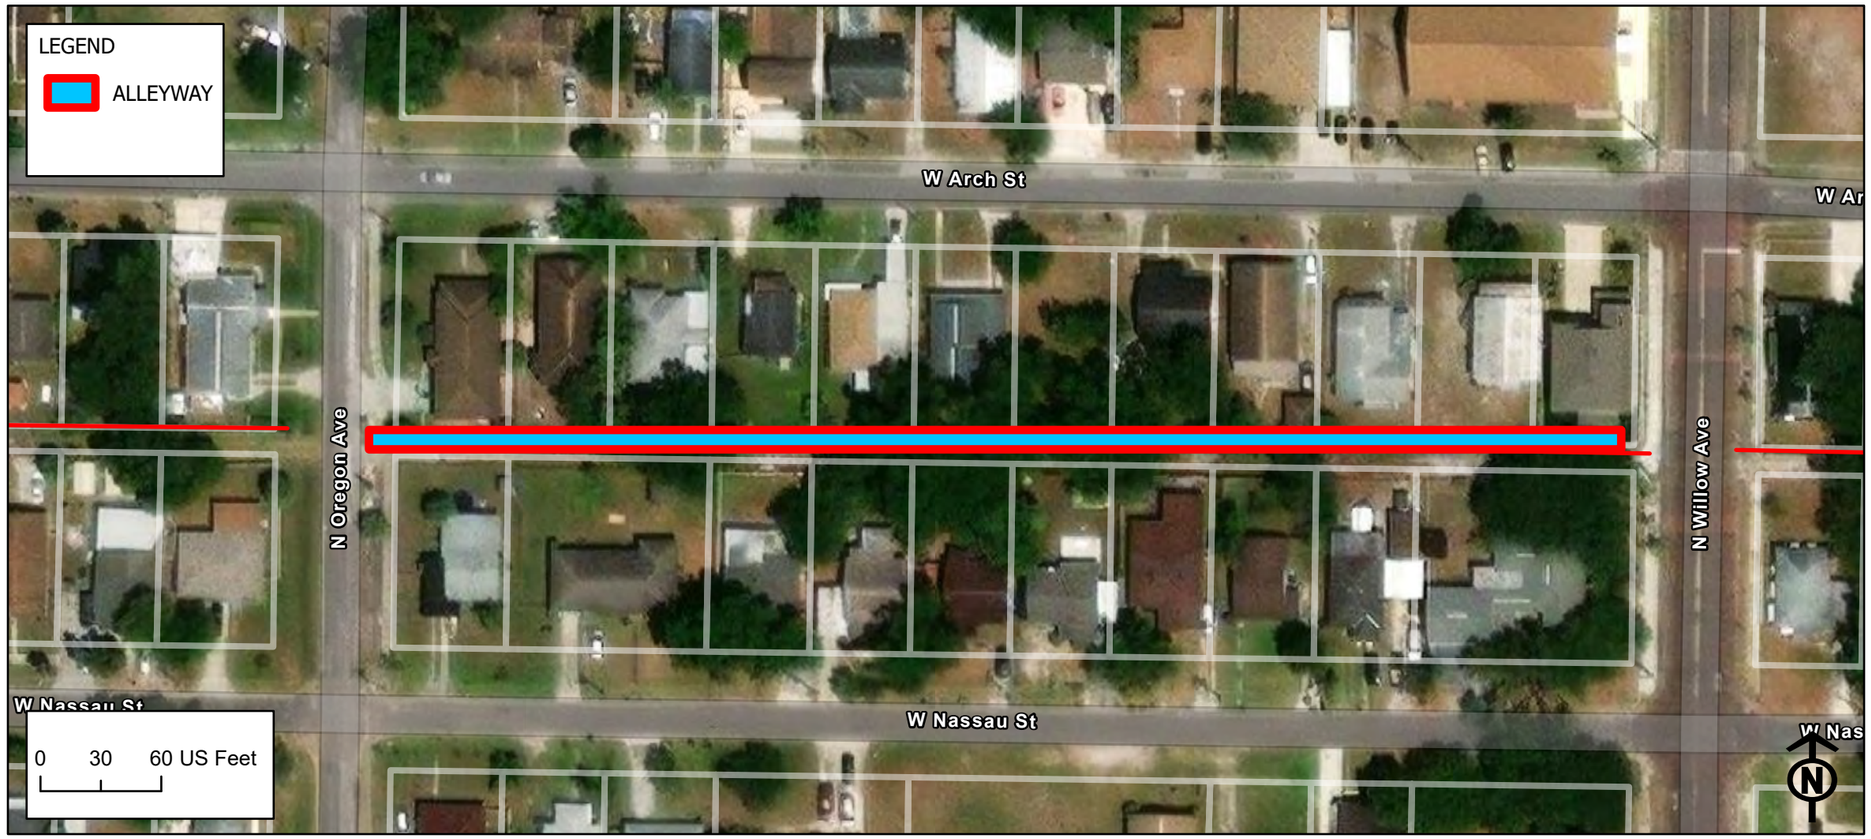

Alleyway ID: 1610

Attribute	Value
Facility ID	1610
Existing Conditions	Clear
Type of Access	Thru Alley
Sole Access to Parcel	No
Length (ft)	627.96
Width (ft)	12.5
Surface Type	Paved
Surface Width (ft)	7.5
Pavement Conditions	Fair
Power Poles	Yes
Lighting	No
Stormwater Facilities	No
Wastewater Facilities	Yes
Private Utilities	No
Landscaping	Minor Overgrowth
Maintenance	Fair
Private Use	Yes
Debris	Yes
Trash Bin	No
Solid Waste	Yes
Encroachments	Both Side and Height Clearance
Crowned	None
Notes	
Alley Quadrant	5
Vacated	No
Vacated Ordinance	N/A
Plat Dedication	Dedicated
Plat Name	Munro and Clewis's Addition To West Tampa
Plat Subdivision Number	6
Plat Width	14
Improvements	Minor

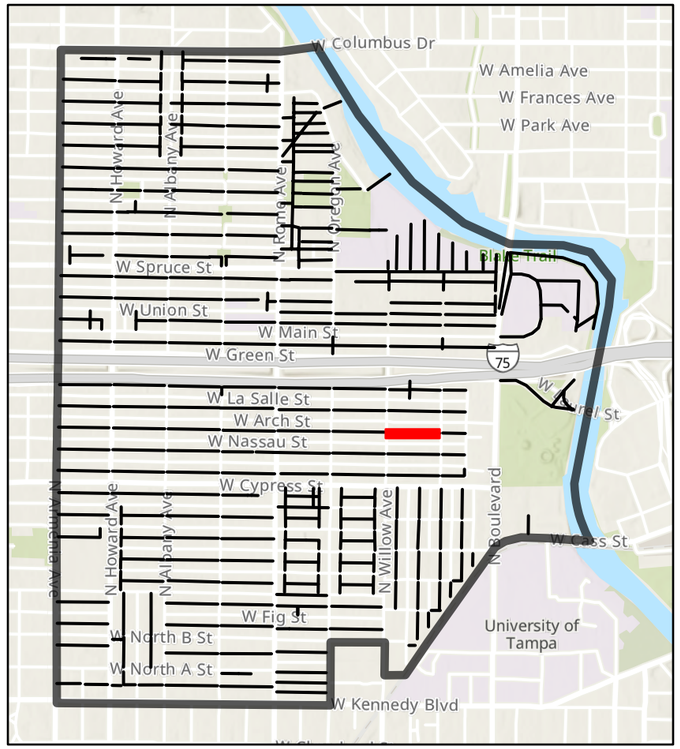

Alleyway ID: 1615

Attribute	Value
Facility ID	1615
Existing Conditions	Clear
Type of Access	Thru Alley
Sole Access to Parcel	No
Length (ft)	273.72
Width (ft)	14
Surface Type	Paved
Surface Width (ft)	7
Pavement Conditions	Fair
Power Poles	Yes
Lighting	No
Stormwater Facilities	No
Wastewater Facilities	Yes
Private Utilities	No
Landscaping	Minor Overgrowth
Maintenance	Fair
Private Use	No
Debris	Yes
Trash Bin	No
Solid Waste	Yes
Encroachments	Both Side and Height Clearance
Crowned	None
Notes	
Alley Quadrant	5
Vacated	No
Vacated Ordinance	N/A
Plat Dedication	Dedicated
Plat Name	Munro and Clewis's Addition To West Tampa
Plat Subdivision Number	5
Plat Width	14
Improvements	Minor

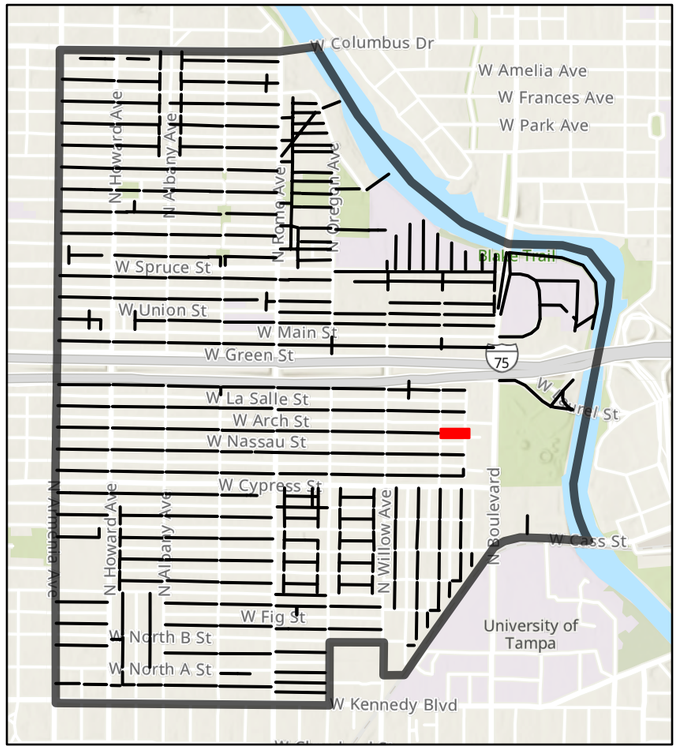

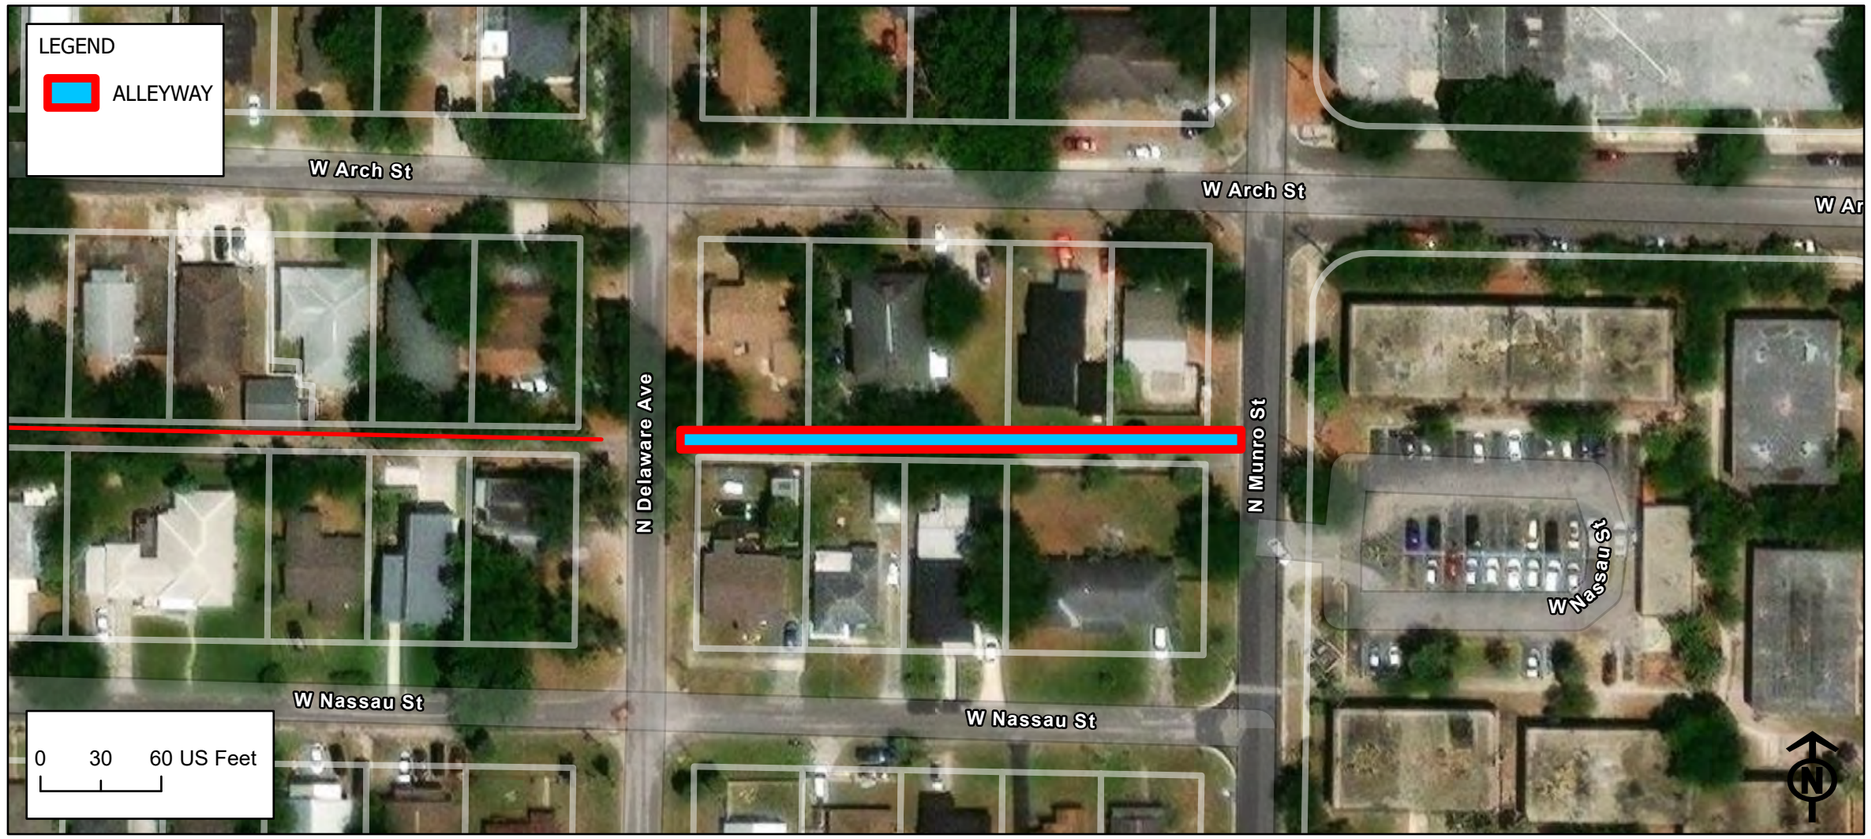

Alleyway ID: 1620

Attribute	Value
Facility ID	1620
Existing Conditions	Clear
Type of Access	Thru Alley
Sole Access to Parcel	No
Length (ft)	622.59
Width (ft)	13.5
Surface Type	Partially Paved
Surface Width (ft)	8
Pavement Conditions	Fair
Power Poles	Yes
Lighting	Yes
Stormwater Facilities	No
Wastewater Facilities	Yes
Private Utilities	No
Landscaping	Minor Overgrowth
Maintenance	Fair
Private Use	No
Debris	No
Trash Bin	No
Solid Waste	Yes
Encroachments	Both Side and Height Clearance
Crowned	None
Notes	
Alley Quadrant	4
Vacated	No
Vacated Ordinance	N/A
Plat Dedication	Dedicated
Plat Name	G.N. Benjamin's Addition To West Tampa
Plat Subdivision Number	3
Plat Width	14
Improvements	Minor

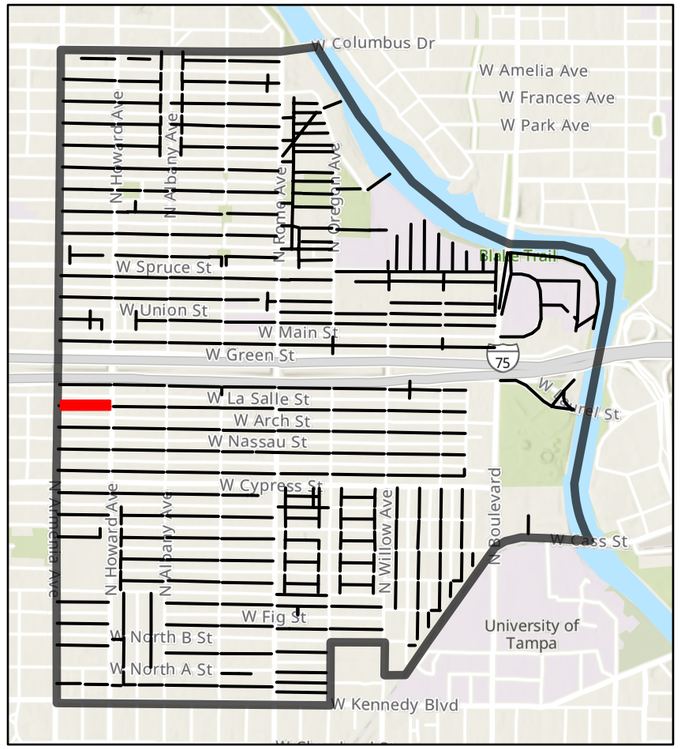

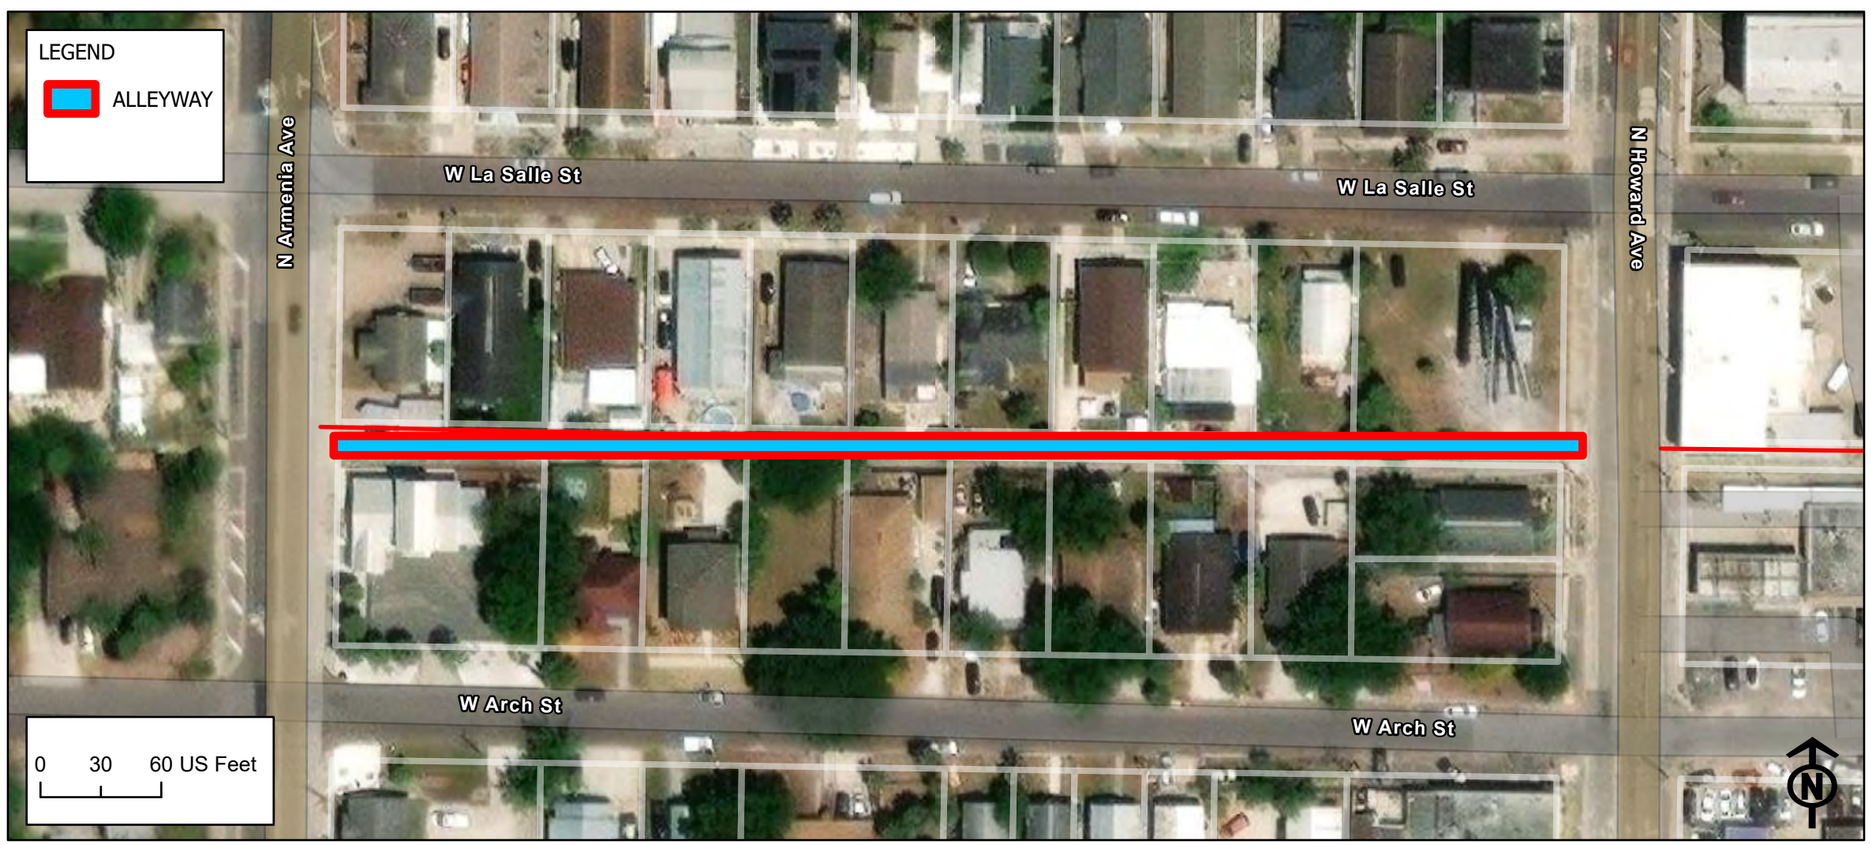

Alleyway ID: 1625

Attribute	Value
Facility ID	1625
Existing Conditions	Clear
Type of Access	Thru Alley
Sole Access to Parcel	No
Length (ft)	629.66
Width (ft)	15
Surface Type	Partially Paved
Surface Width (ft)	9
Pavement Conditions	Fair
Power Poles	Yes
Lighting	Yes
Stormwater Facilities	No
Wastewater Facilities	Yes
Private Utilities	No
Landscaping	None
Maintenance	Fair
Private Use	No
Debris	Yes
Trash Bin	No
Solid Waste	Yes
Encroachments	Both Side and Height Clearance
Crowned	None
Notes	
Alley Quadrant	4
Vacated	No
Vacated Ordinance	N/A
Plat Dedication	Dedicated
Plat Name	G.N. Benjamin's Addition To West Tampa
Plat Subdivision Number	4
Plat Width	14
Improvements	Minor

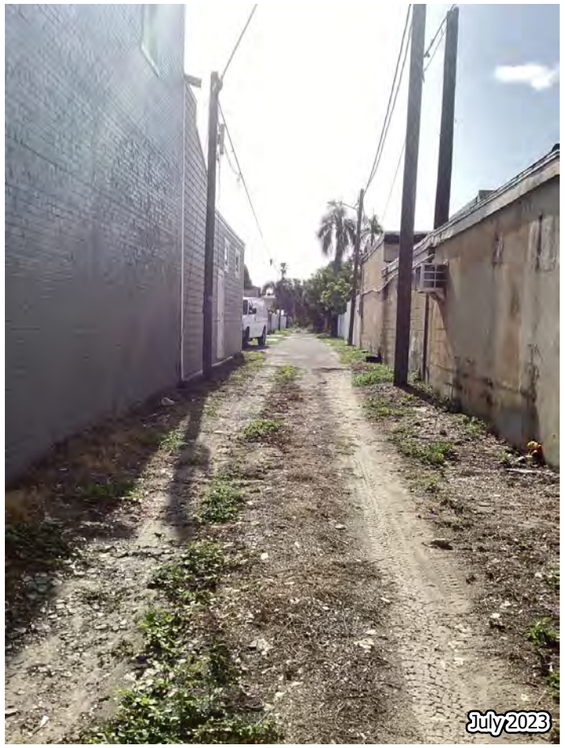

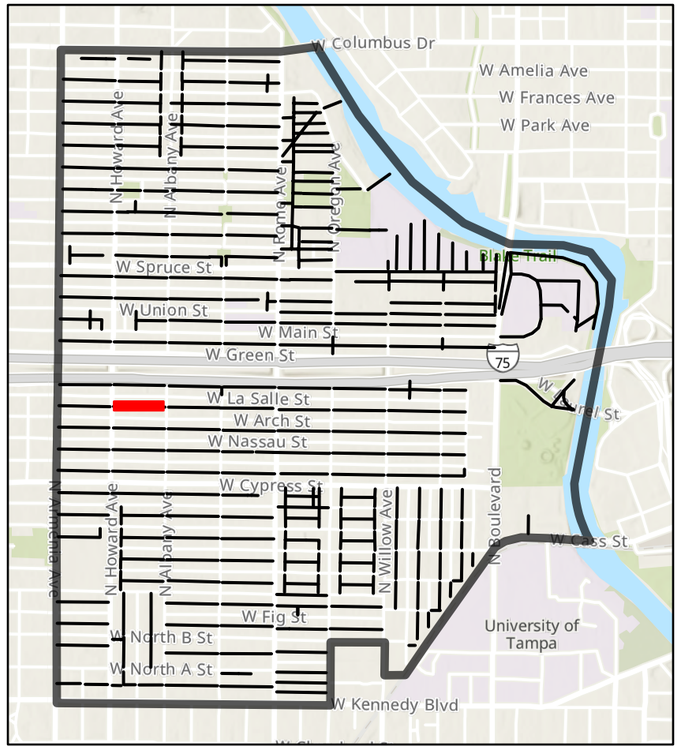

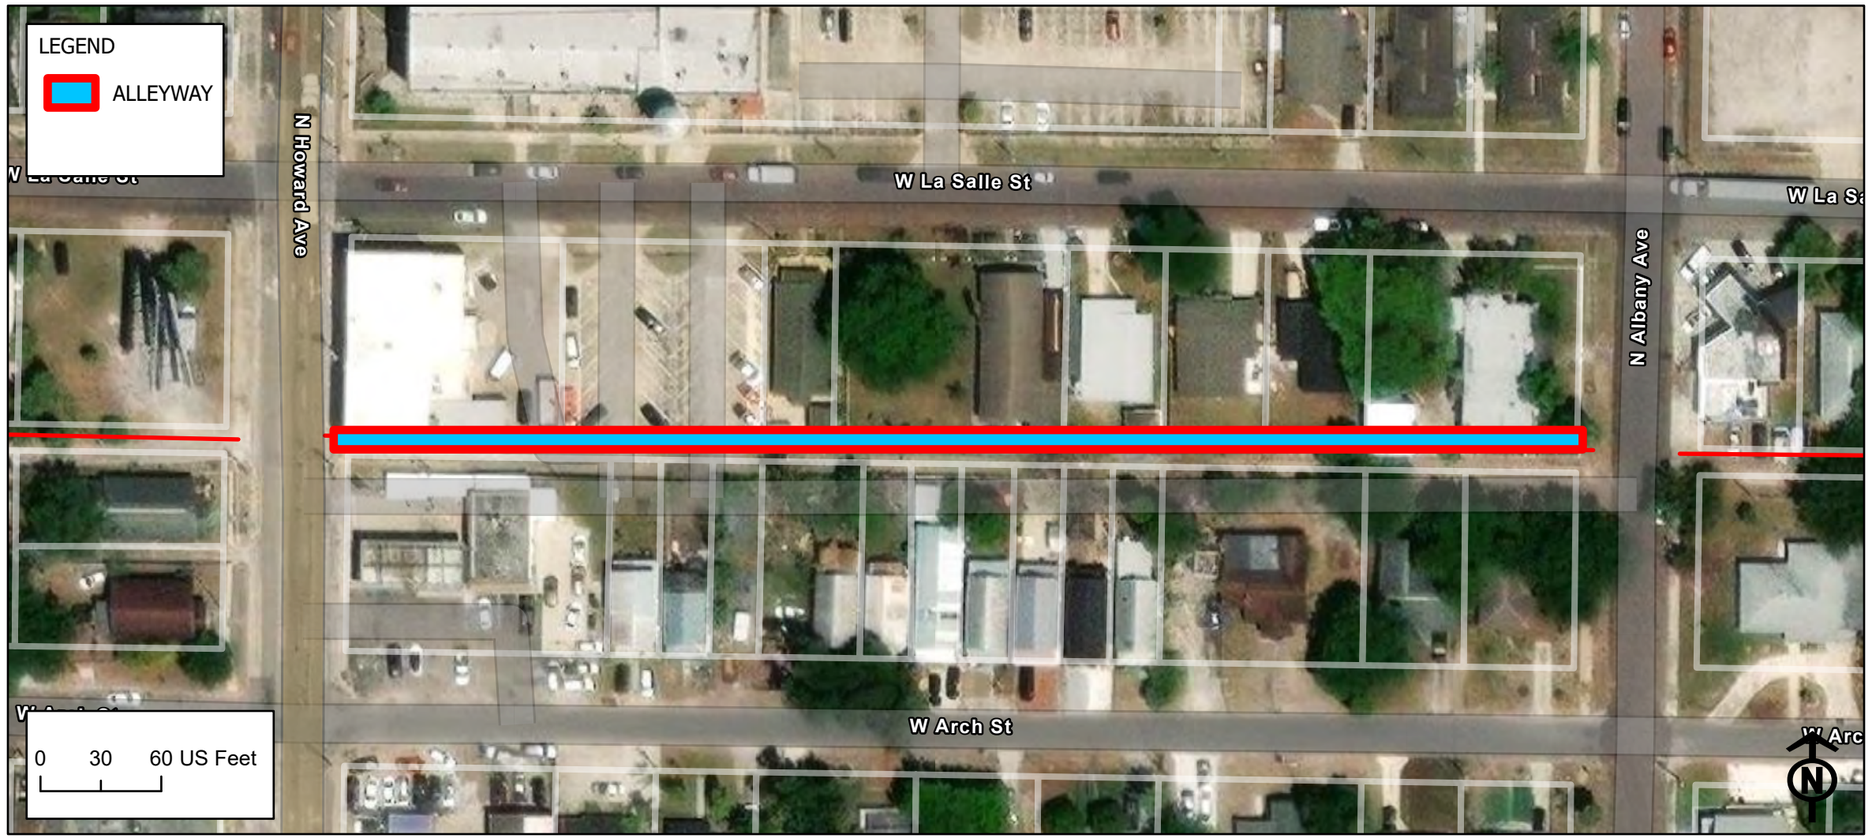

Alleyway ID: 1630

Attribute	Value
Facility ID	1630
Existing Conditions	Clear
Type of Access	Thru Alley
Sole Access to Parcel	No
Length (ft)	622.49
Width (ft)	17
Surface Type	Paved
Surface Width (ft)	8
Pavement Conditions	Fair
Power Poles	Yes
Lighting	No
Stormwater Facilities	No
Wastewater Facilities	Yes
Private Utilities	No
Landscaping	Minor Overgrowth
Maintenance	Fair
Private Use	No
Debris	Yes
Trash Bin	No
Solid Waste	Yes
Encroachments	Both Side and Height Clearance
Crowned	None
Notes	
Alley Quadrant	4
Vacated	No
Vacated Ordinance	N/A
Plat Dedication	Dedicated
Plat Name	Benjamin's Second Addition To West Tampa
Plat Subdivision Number	13
Plat Width	14
Improvements	Minor

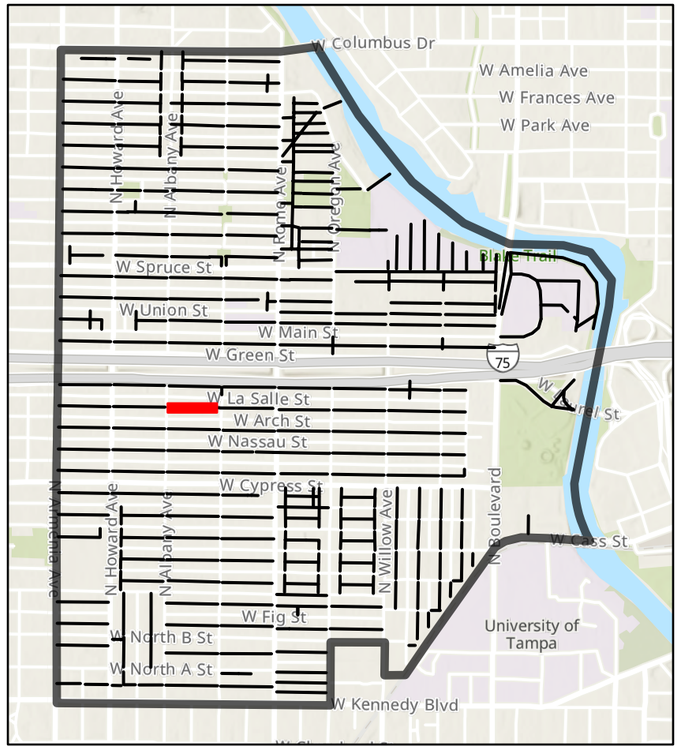

Alleyway ID: 1633

Attribute	Value
Facility ID	1633
Existing Conditions	Semi Obstructed
Type of Access	Thru Alley
Sole Access to Parcel	No
Length (ft)	643.05
Width (ft)	0
Surface Type	Grass/Dirt
Surface Width (ft)	0
Pavement Conditions	N/A
Power Poles	Yes
Lighting	No
Stormwater Facilities	No
Wastewater Facilities	Yes
Private Utilities	No
Landscaping	Overgrowth
Maintenance	Poor
Private Use	No
Debris	Yes
Trash Bin	No
Solid Waste	No
Encroachments	Both Side and Height Clearance
Crowned	None
Notes	
Alley Quadrant	4
Vacated	No
Vacated Ordinance	N/A
Plat Dedication	Dedicated
Plat Name	Benjamin's Second Addition To West Tampa
Plat Subdivision Number	14
Plat Width	14
Improvements	Minor

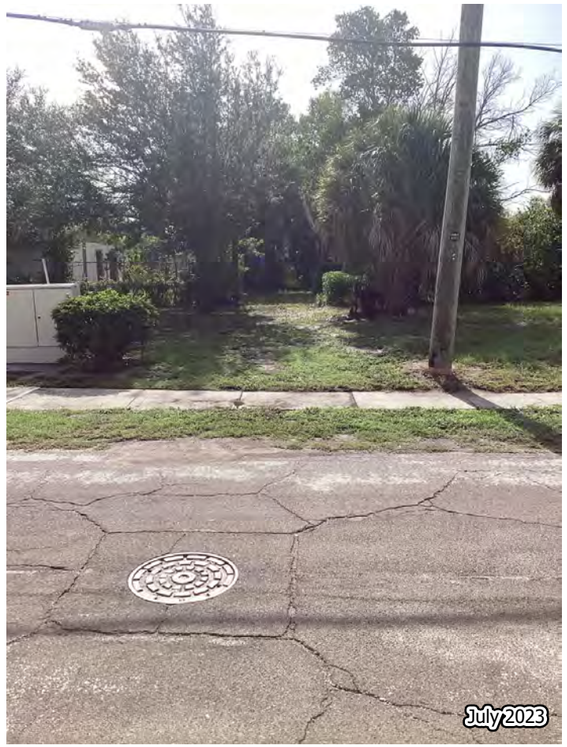

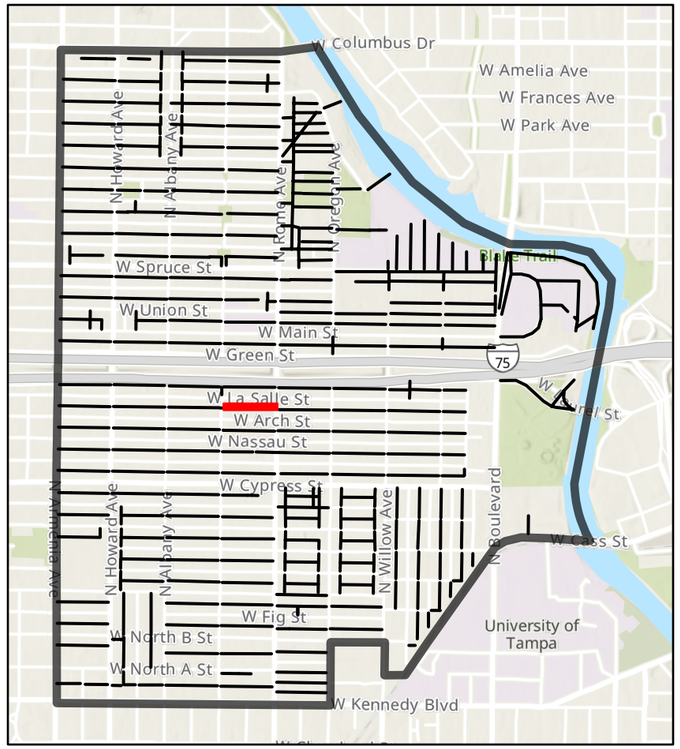

Alleyway ID: 1640

Attribute	Value
Facility ID	1640
Existing Conditions	Clear
Type of Access	Thru Alley
Sole Access to Parcel	No
Length (ft)	626.11
Width (ft)	13.5
Surface Type	Grass/Dirt
Surface Width (ft)	0
Pavement Conditions	N/A
Power Poles	Yes
Lighting	No
Stormwater Facilities	No
Wastewater Facilities	Yes
Private Utilities	No
Landscaping	Overgrowth
Maintenance	Poor
Private Use	No
Debris	Yes
Trash Bin	No
Solid Waste	Yes
Encroachments	Both Side and Height Clearance
Crowned	None
Notes	Halfway paved starting on east
Alley Quadrant	5
Vacated	No
Vacated Ordinance	N/A
Plat Dedication	Dedicated
Plat Name	Philip Collins 2nd Addition To West Tampa
Plat Subdivision Number	4
Plat Width	14
Improvements	Minor

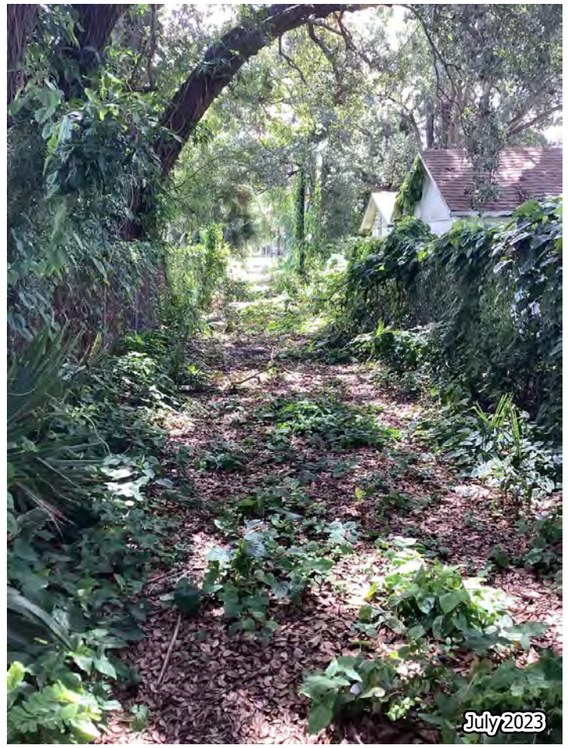

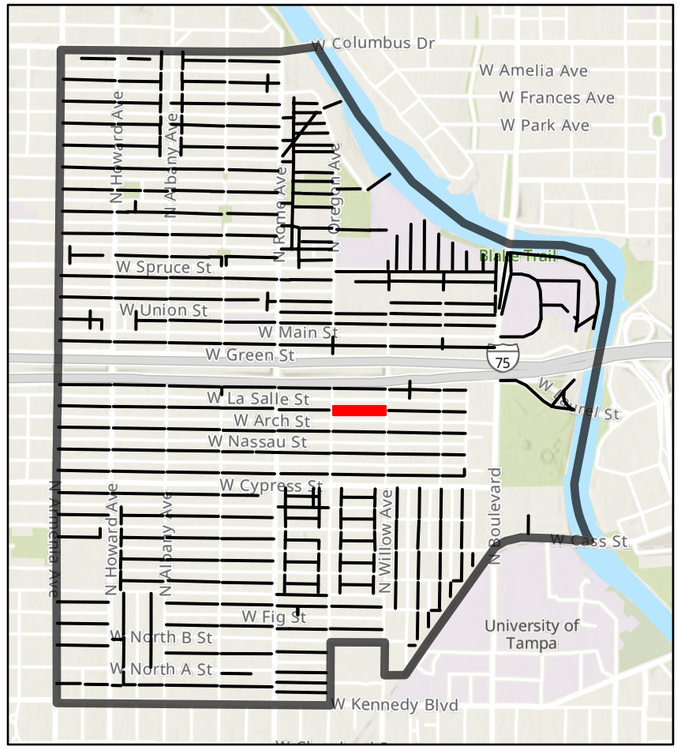

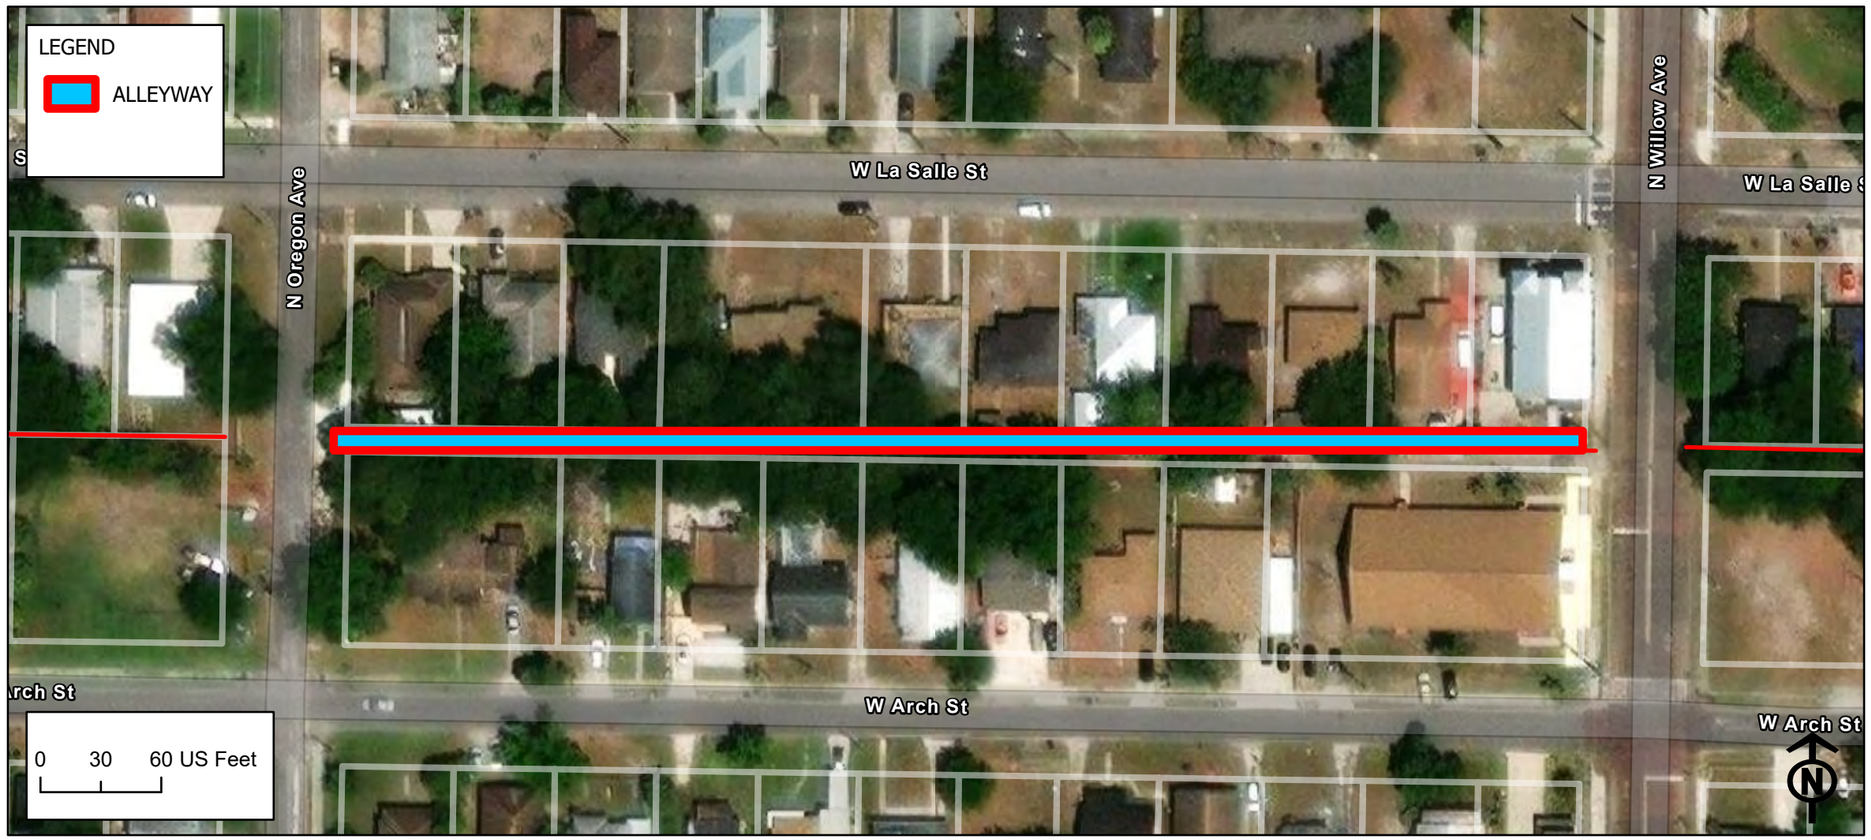

Alleyway ID: 1645

Attribute	Value
Facility ID	1645
Existing Conditions	Clear
Type of Access	Thru Alley
Sole Access to Parcel	No
Length (ft)	626.17
Width (ft)	15.5
Surface Type	Partially Paved
Surface Width (ft)	0
Pavement Conditions	Fair
Power Poles	Yes
Lighting	No
Stormwater Facilities	No
Wastewater Facilities	Yes
Private Utilities	No
Landscaping	Minor Overgrowth
Maintenance	Fair
Private Use	Yes
Debris	Yes
Trash Bin	No
Solid Waste	Yes
Encroachments	Both Side and Height Clearance
Crowned	None
Notes	
Alley Quadrant	5
Vacated	No
Vacated Ordinance	N/A
Plat Dedication	Dedicated
Plat Name	Munro and Clewis's Addition To West Tampa
Plat Subdivision Number	3
Plat Width	14
Improvements	Minor

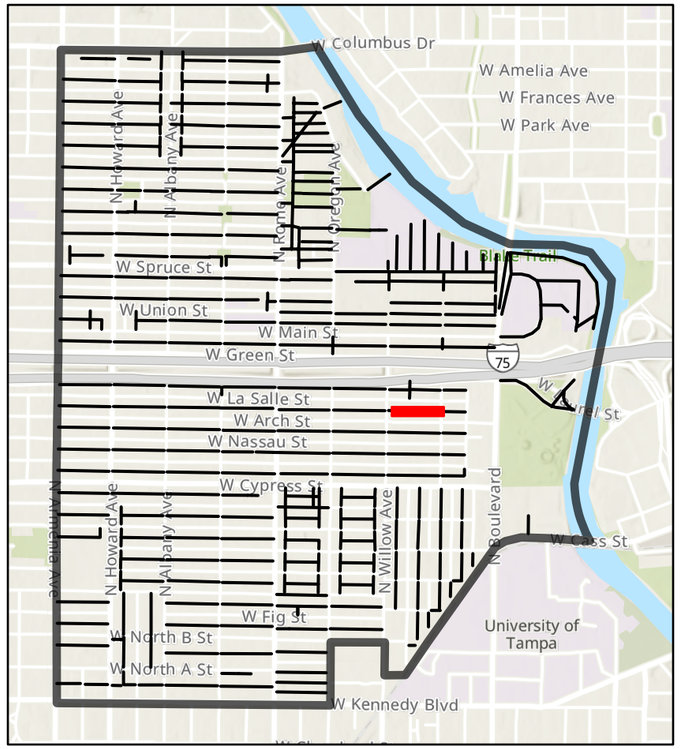

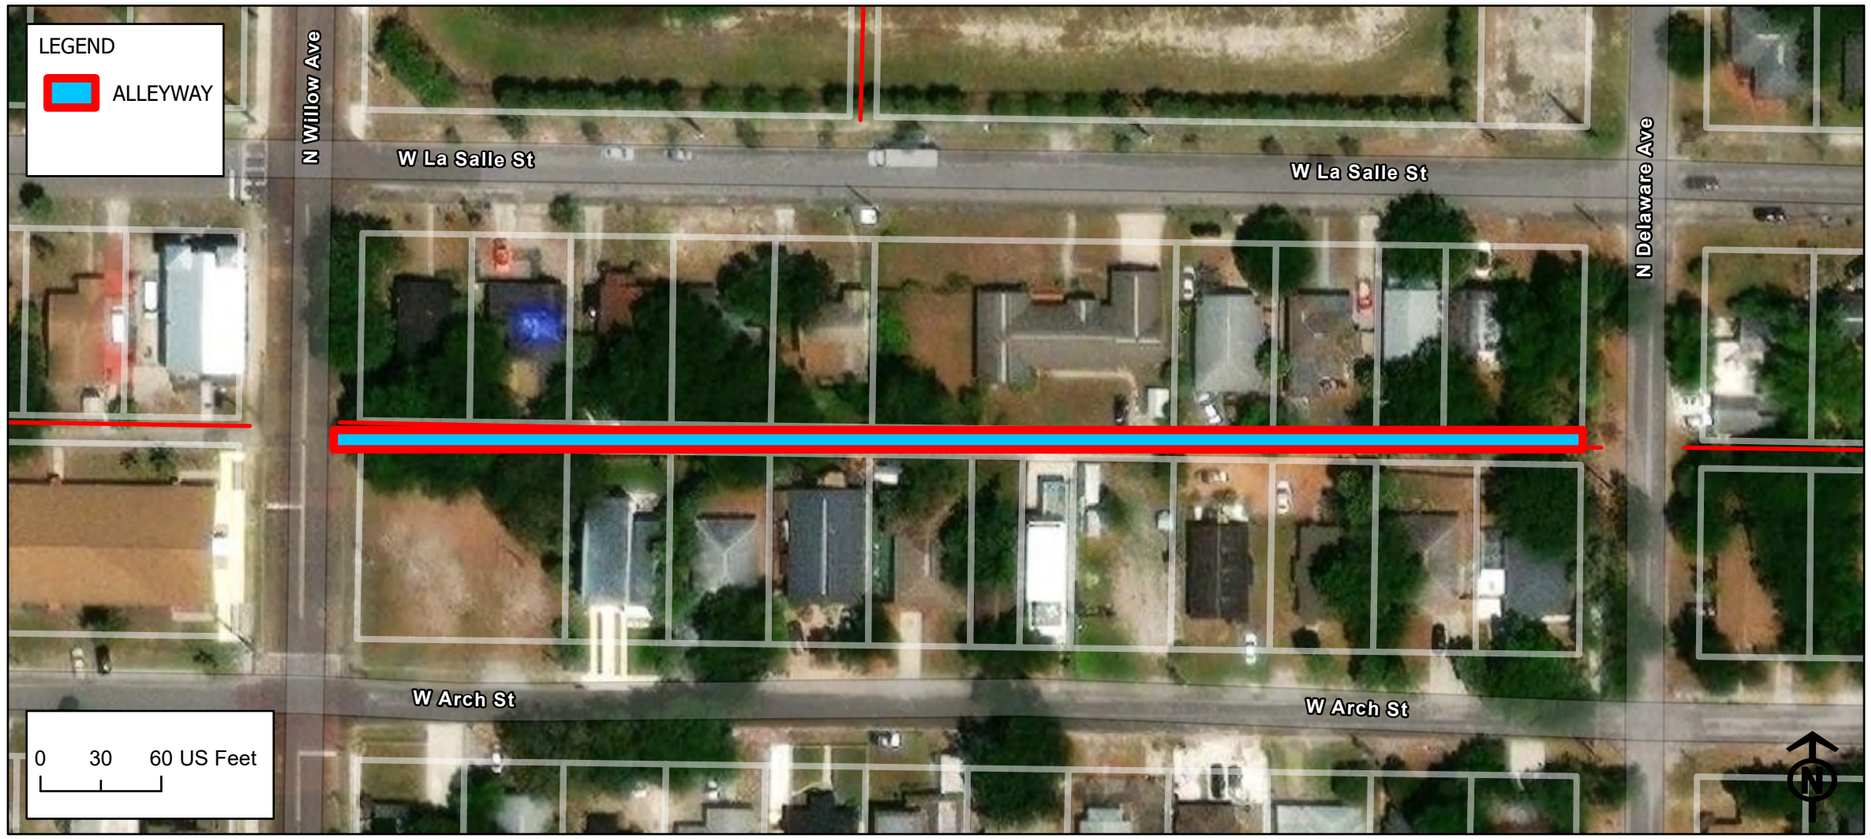

Alleyway ID: 1650

Attribute	Value
Facility ID	1650
Existing Conditions	Clear
Type of Access	Thru Alley
Sole Access to Parcel	No
Length (ft)	270.12
Width (ft)	16.5
Surface Type	Grass/Dirt
Surface Width (ft)	0
Pavement Conditions	N/A
Power Poles	Yes
Lighting	No
Stormwater Facilities	No
Wastewater Facilities	Yes
Private Utilities	No
Landscaping	Minor Overgrowth
Maintenance	Fair
Private Use	No
Debris	Yes
Trash Bin	No
Solid Waste	Yes
Encroachments	Side Clearance
Crowned	None
Notes	
Alley Quadrant	5
Vacated	No
Vacated Ordinance	N/A
Plat Dedication	Dedicated
Plat Name	Munro and Clewis's Addition To West Tampa
Plat Subdivision Number	4
Plat Width	14
Improvements	Minor

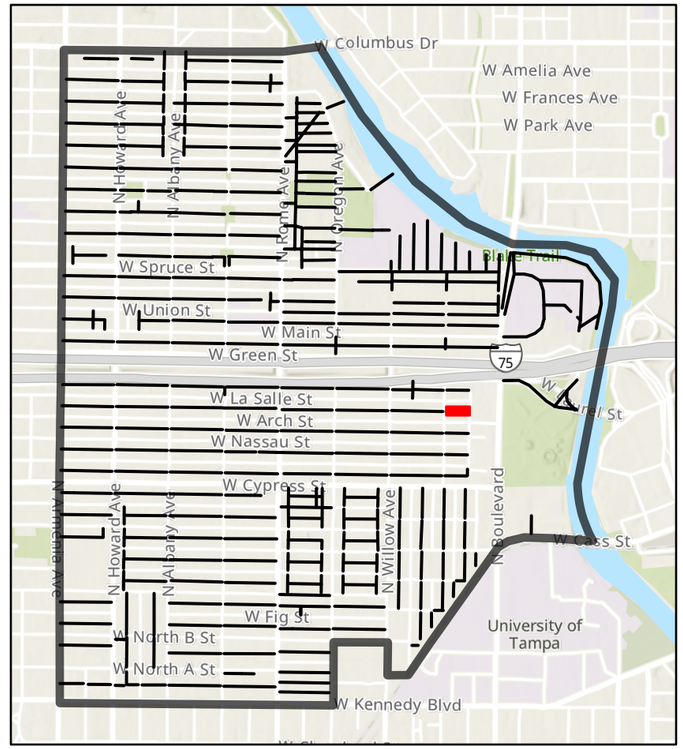

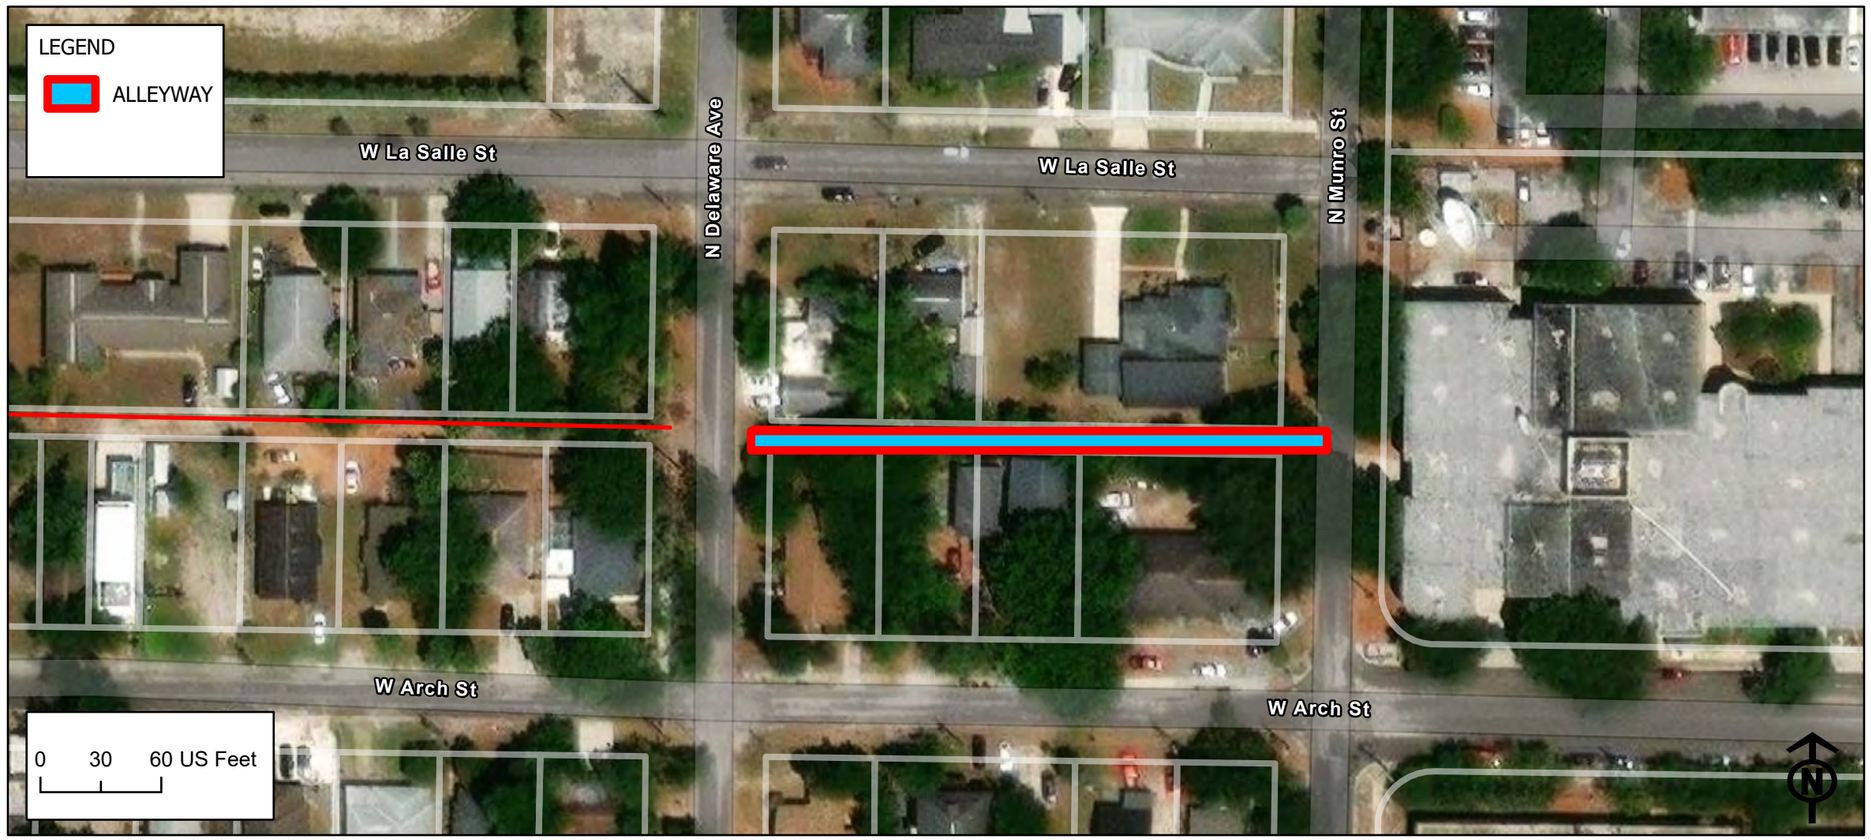

Alleyway ID: 1655

Attribute	Value
Facility ID	1655
Existing Conditions	Fully Obstructed
Type of Access	Thru Alley
Sole Access to Parcel	No
Length (ft)	626.06
Width (ft)	0
Surface Type	Grass/Dirt
Surface Width (ft)	0
Pavement Conditions	N/A
Power Poles	Yes
Lighting	No
Stormwater Facilities	No
Wastewater Facilities	Yes
Private Utilities	Yes
Landscaping	Maintained
Maintenance	Good
Private Use	No
Debris	No
Trash Bin	No
Solid Waste	Yes
Encroachments	Both Side and Height Clearance
Crowned	None
Notes	Currently the on-ramp
Alley Quadrant	4
Vacated	No
Vacated Ordinance	N/A
Plat Dedication	Dedicated
Plat Name	G.N. Benjamin's Addition To West Tampa
Plat Subdivision Number	2
Plat Width	14
Improvements	None

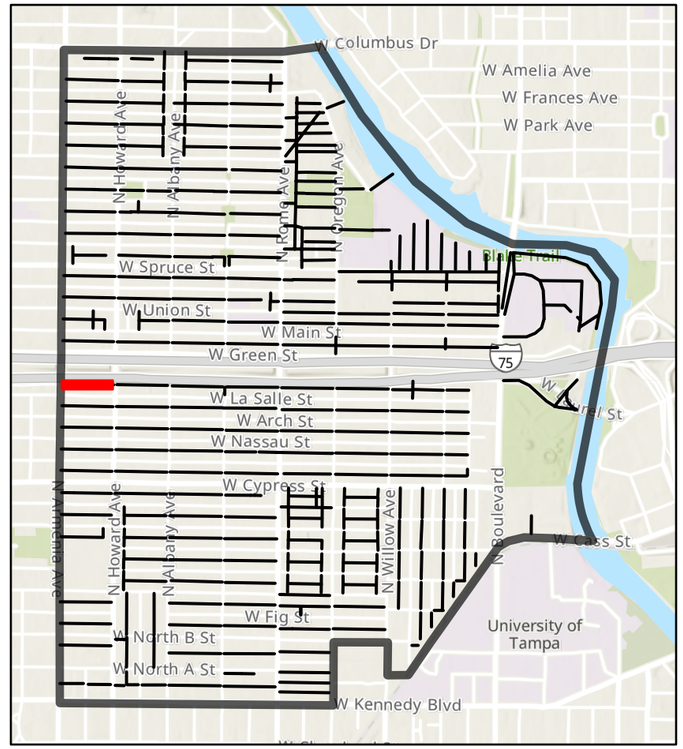

Alleyway ID: 1670

Attribute	Value
Facility ID	1670
Existing Conditions	Clear
Type of Access	Thru Alley
Sole Access to Parcel	No
Length (ft)	617.23
Width (ft)	18
Surface Type	Paved
Surface Width (ft)	10
Pavement Conditions	Good
Power Poles	No
Lighting	No
Stormwater Facilities	No
Wastewater Facilities	Yes
Private Utilities	No
Landscaping	Maintained
Maintenance	Good
Private Use	No
Debris	No
Trash Bin	No
Solid Waste	Yes
Encroachments	None
Crowned	None
Notes	Standing water ; sidewalk
Alley Quadrant	4
Vacated	No
Vacated Ordinance	N/A
Plat Dedication	Dedicated
Plat Name	Benjamin's Second Addition To West Tampa
Plat Subdivision Number	12
Plat Width	14
Improvements	None

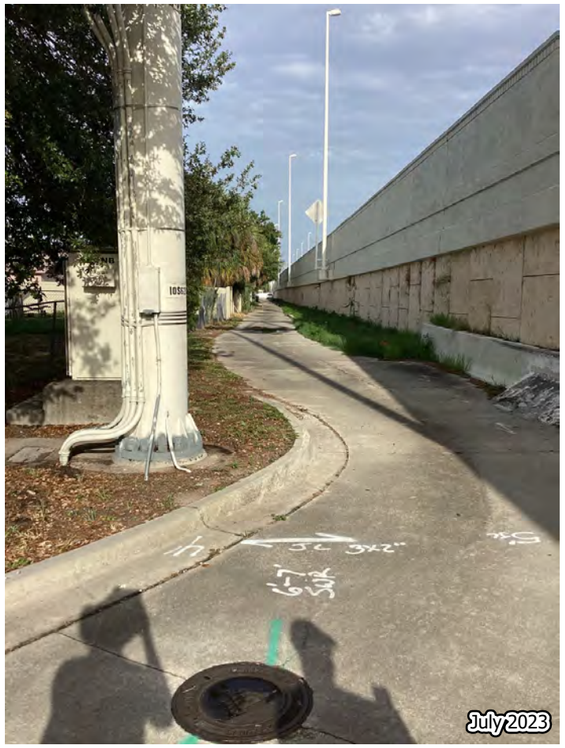

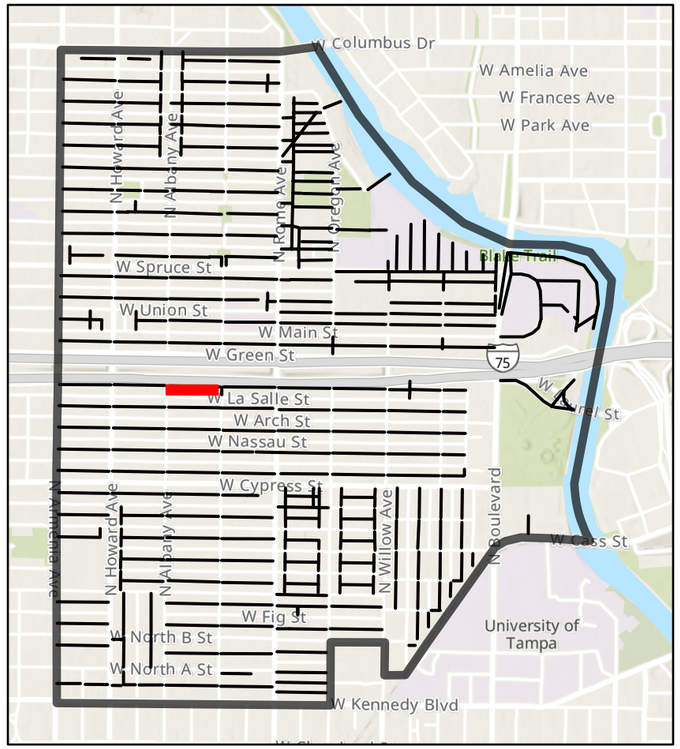

Alleyway ID: 1680

Attribute	Value
Facility ID	1680
Existing Conditions	Clear
Type of Access	Thru Alley
Sole Access to Parcel	No
Length (ft)	626.09
Width (ft)	18
Surface Type	Paved
Surface Width (ft)	10
Pavement Conditions	Good
Power Poles	No
Lighting	No
Stormwater Facilities	No
Wastewater Facilities	Yes
Private Utilities	No
Landscaping	Maintained
Maintenance	Good
Private Use	No
Debris	Yes
Trash Bin	No
Solid Waste	Yes
Encroachments	Height Clearance
Crowned	None
Notes	Sidewalk
Alley Quadrant	4
Vacated	No
Vacated Ordinance	N/A
Plat Dedication	Dedicated
Plat Name	Benjamin's Second Addition To West Tampa
Plat Subdivision Number	11
Plat Width	14
Improvements	None

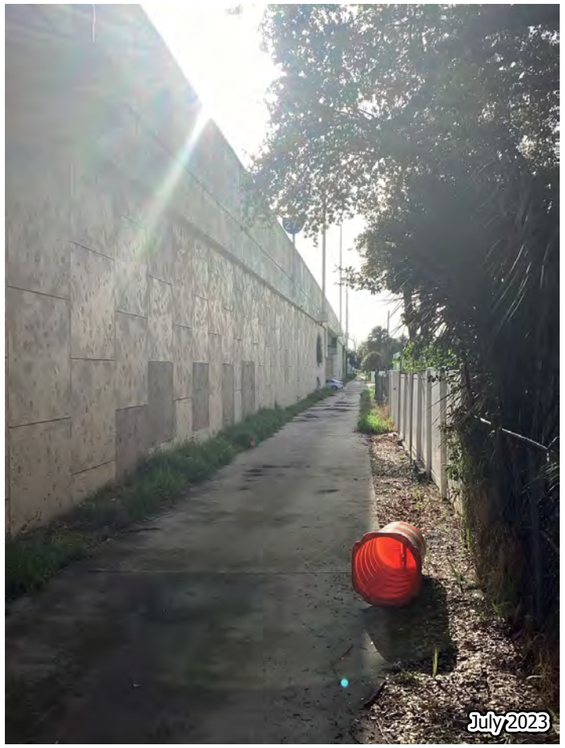

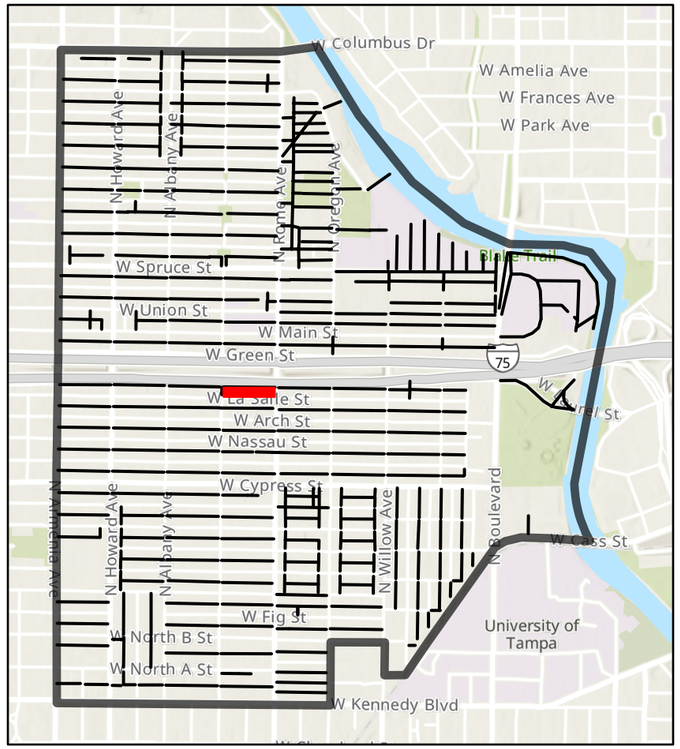

Alleyway ID: 1685

Attribute	Value
Facility ID	1685
Existing Conditions	Clear
Type of Access	Thru Alley
Sole Access to Parcel	No
Length (ft)	626.11
Width (ft)	18
Surface Type	Paved
Surface Width (ft)	10
Pavement Conditions	Good
Power Poles	No
Lighting	No
Stormwater Facilities	No
Wastewater Facilities	Yes
Private Utilities	No
Landscaping	Maintained
Maintenance	Good
Private Use	No
Debris	Yes
Trash Bin	No
Solid Waste	Yes
Encroachments	Side Clearance
Crowned	None
Notes	Standing water in sidewalk
Alley Quadrant	5
Vacated	No
Vacated Ordinance	N/A
Plat Dedication	Dedicated
Plat Name	Philip Collins 2nd Addition To West Tampa
Plat Subdivision Number	2
Plat Width	14
Improvements	None

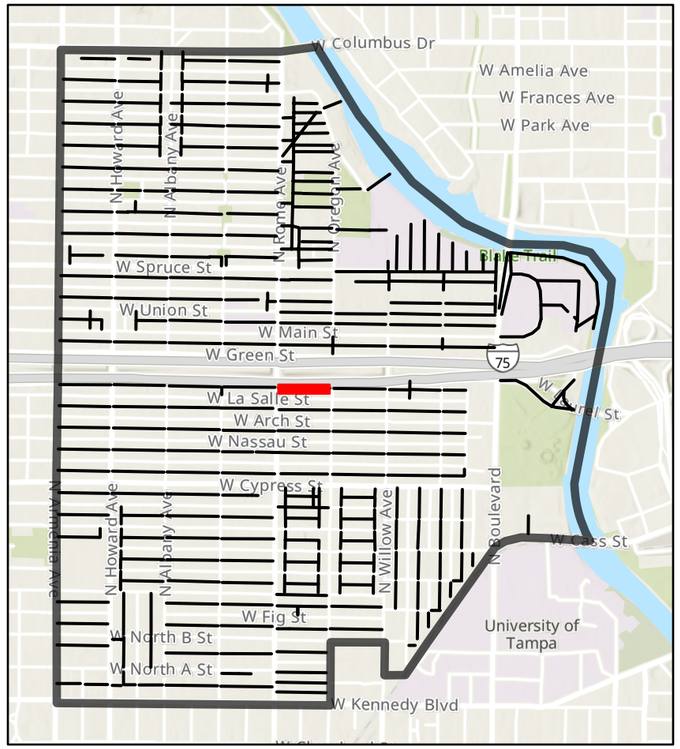

Alleyway ID: 1690

Attribute	Value
Facility ID	1690
Existing Conditions	Semi Obstructed
Type of Access	Thru Alley
Sole Access to Parcel	No
Length (ft)	627.88
Width (ft)	11
Surface Type	Grass/Dirt
Surface Width (ft)	0
Pavement Conditions	N/A
Power Poles	No
Lighting	No
Stormwater Facilities	No
Wastewater Facilities	Yes
Private Utilities	No
Landscaping	Minor Overgrowth
Maintenance	Poor
Private Use	No
Debris	Yes
Trash Bin	No
Solid Waste	Yes
Encroachments	Both Side and Height Clearance
Crowned	None
Notes	
Alley Quadrant	5
Vacated	No
Vacated Ordinance	N/A
Plat Dedication	Dedicated
Plat Name	Philip Collins 2nd Addition To West Tampa
Plat Subdivision Number	1
Plat Width	14
Improvements	Minor

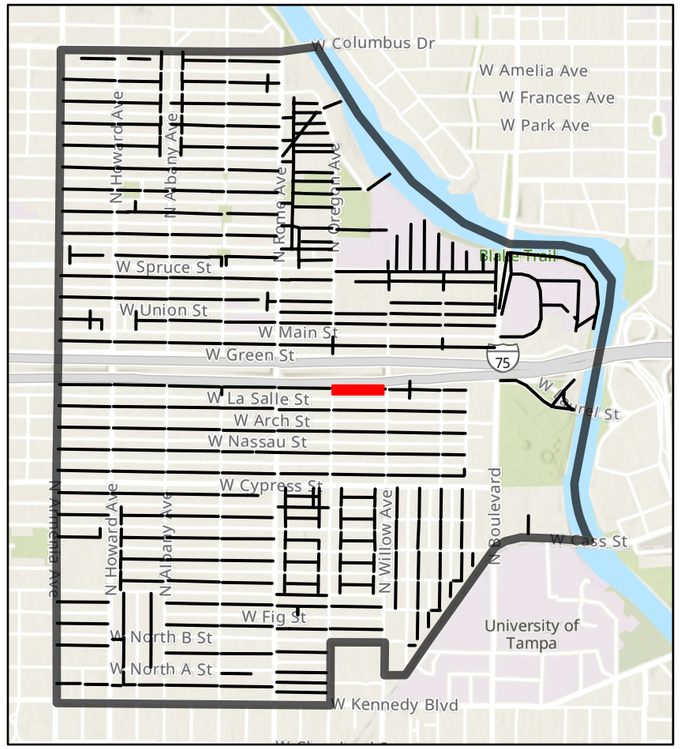

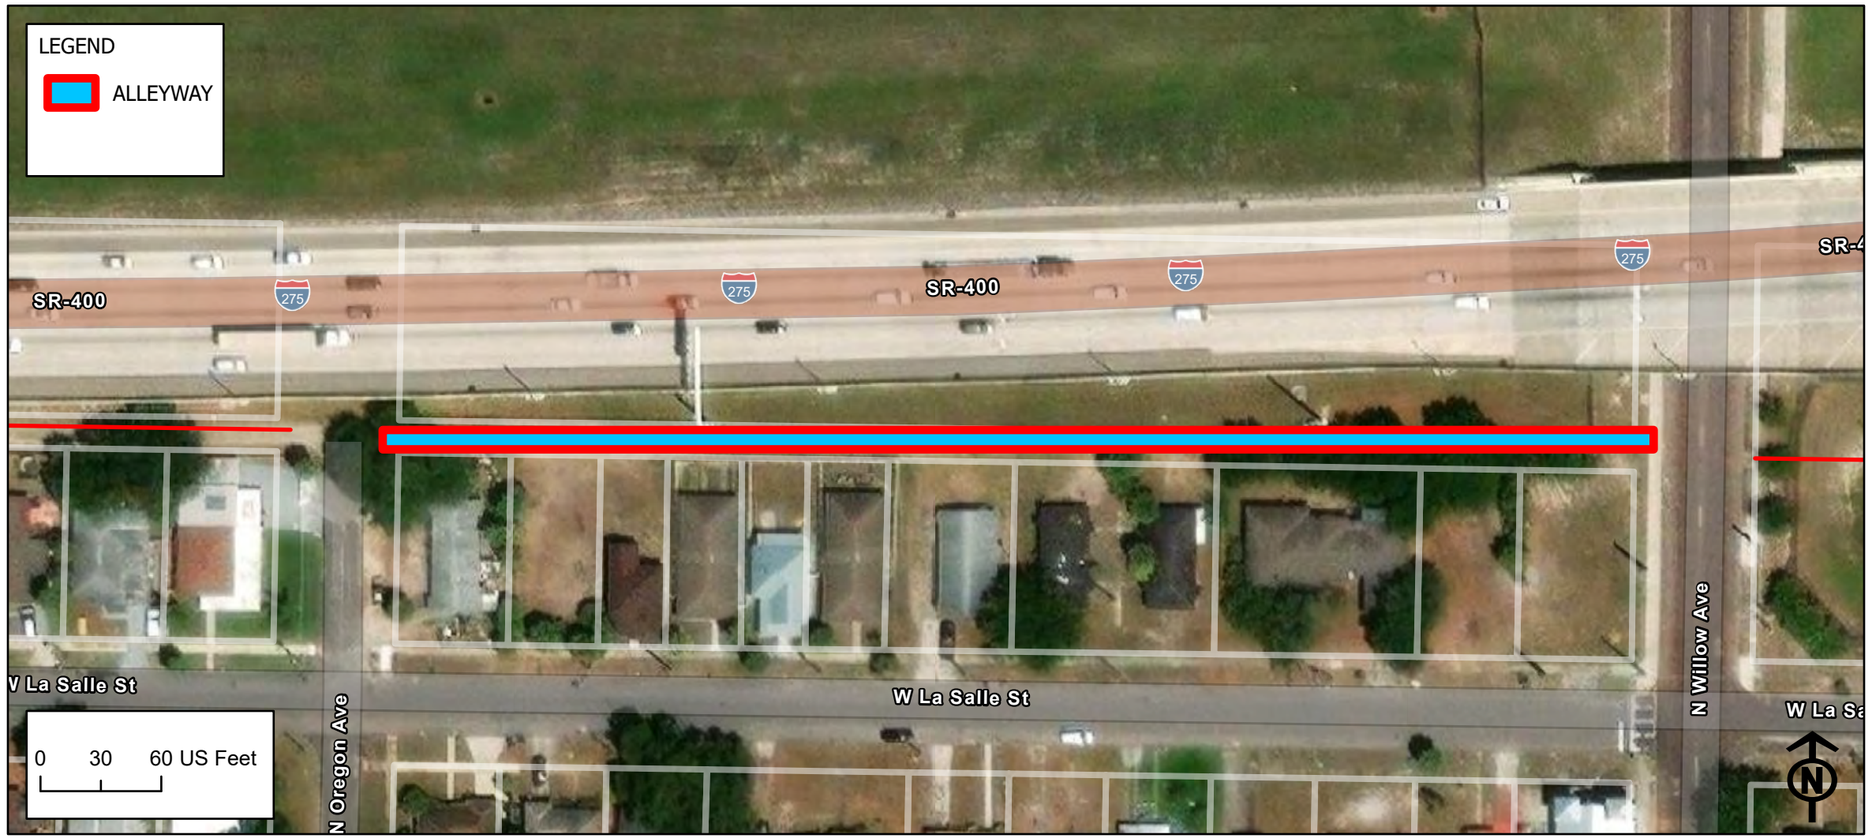

Alleyway ID: 1701

Attribute	Value
Facility ID	1701
Existing Conditions	Semi Obstructed
Type of Access	Dead End
Sole Access to Parcel	No
Length (ft)	108.27
Width (ft)	0
Surface Type	Grass/Dirt
Surface Width (ft)	0
Pavement Conditions	N/A
Power Poles	No
Lighting	No
Stormwater Facilities	No
Wastewater Facilities	No
Private Utilities	No
Landscaping	Minor Overgrowth
Maintenance	Good
Private Use	No
Debris	No
Trash Bin	No
Solid Waste	No
Encroachments	None
Crowned	None
Notes	Gated; Retention pond
Alley Quadrant	5
Vacated	No
Vacated Ordinance	N/A
Plat Dedication	Dedicated
Plat Name	Munro and Clewis's Addition To West Tampa
Plat Subdivision Number	2
Plat Width	10
Improvements	None

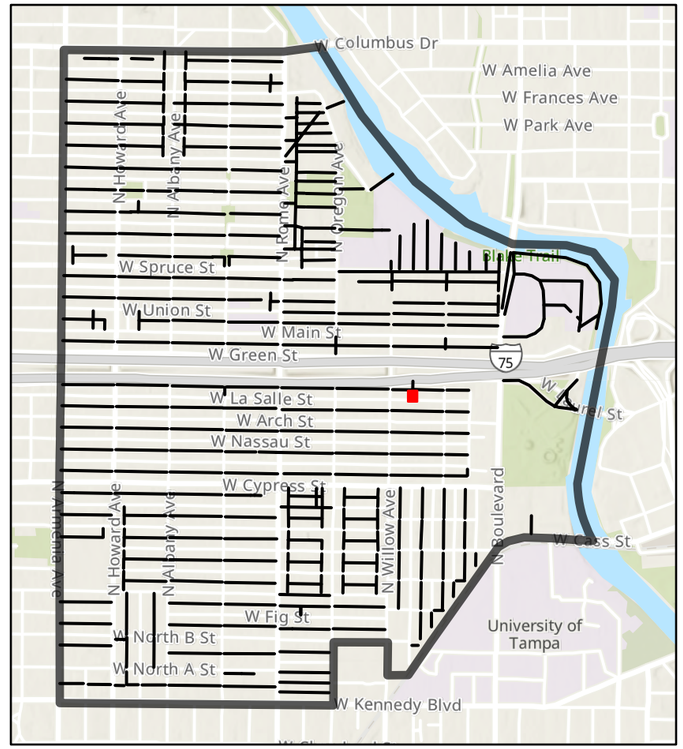

Alleyway ID: 1702

Attribute	Value
Facility ID	1702
Existing Conditions	Semi Obstructed
Type of Access	Thru Alley
Sole Access to Parcel	No
Length (ft)	369.78
Width (ft)	0
Surface Type	Partially paved
Surface Width (ft)	0
Pavement Conditions	Fair
Power Poles	Yes
Lighting	No
Stormwater Facilities	No
Wastewater Facilities	No
Private Utilities	No
Landscaping	Minor Overgrowth
Maintenance	Good
Private Use	No
Debris	No
Trash Bin	No
Solid Waste	No
Encroachments	None
Crowned	None
Notes	Gated; Retention pond
Alley Quadrant	5
Vacated	No
Vacated Ordinance	N/A
Plat Dedication	Dedicated
Plat Name	Munro and Clewis's Addition To West Tampa
Plat Subdivision Number	2
Plat Width	14
Improvements	None

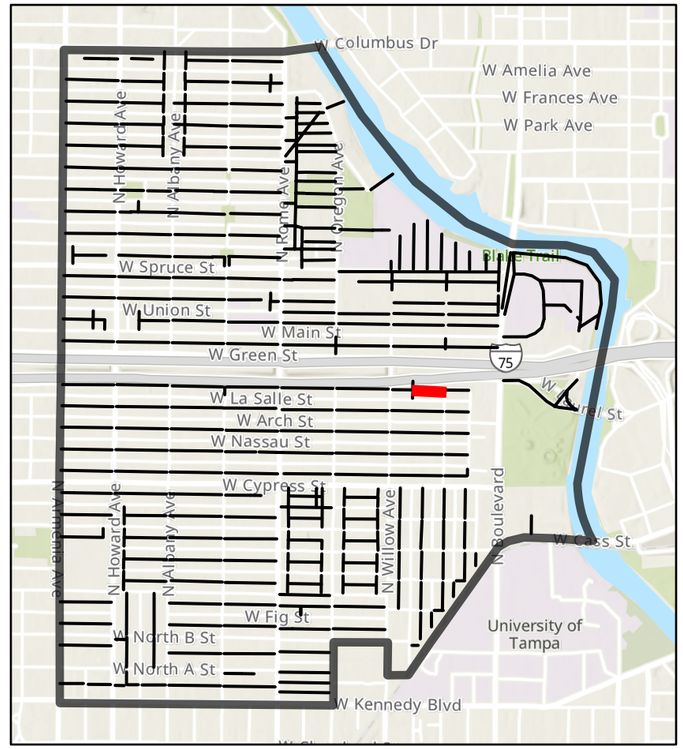

Alleyway ID: 1705

Attribute	Value
Facility ID	1705
Existing Conditions	Clear
Type of Access	Thru Alley
Sole Access to Parcel	No
Length (ft)	266.52
Width (ft)	16
Surface Type	Grass/Dirt
Surface Width (ft)	0
Pavement Conditions	N/A
Power Poles	No
Lighting	No
Stormwater Facilities	No
Wastewater Facilities	Yes
Private Utilities	No
Landscaping	Overgrowth
Maintenance	Fair
Private Use	No
Debris	No
Trash Bin	No
Solid Waste	Yes
Encroachments	Both Side and Height Clearance
Crowned	None
Notes	
Alley Quadrant	5
Vacated	No
Vacated Ordinance	N/A
Plat Dedication	Dedicated
Plat Name	Munro and Clewis's Addition To West Tampa
Plat Subdivision Number	1
Plat Width	14
Improvements	Minor

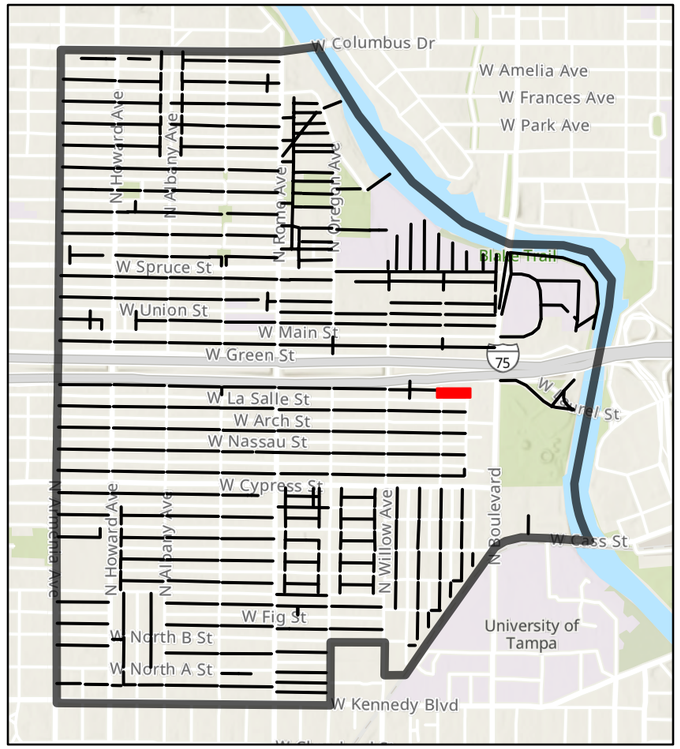

Alleyway ID: 1715

Attribute	Value
Facility ID	1715
Existing Conditions	Clear
Type of Access	Thru Alley
Sole Access to Parcel	No
Length (ft)	622.63
Width (ft)	15
Surface Type	Paved
Surface Width (ft)	8.5
Pavement Conditions	Fair
Power Poles	Yes
Lighting	No
Stormwater Facilities	No
Wastewater Facilities	Yes
Private Utilities	No
Landscaping	Minor Overgrowth
Maintenance	Good
Private Use	No
Debris	Yes
Trash Bin	No
Solid Waste	Yes
Encroachments	Height Clearance
Crowned	None
Notes	Standing water at entrance
Alley Quadrant	2
Vacated	No
Vacated Ordinance	N/A
Plat Dedication	Dedicated
Plat Name	MacFarlanes Additions To West Tampa
Plat Subdivision Number	8
Plat Width	14
Improvements	Minor

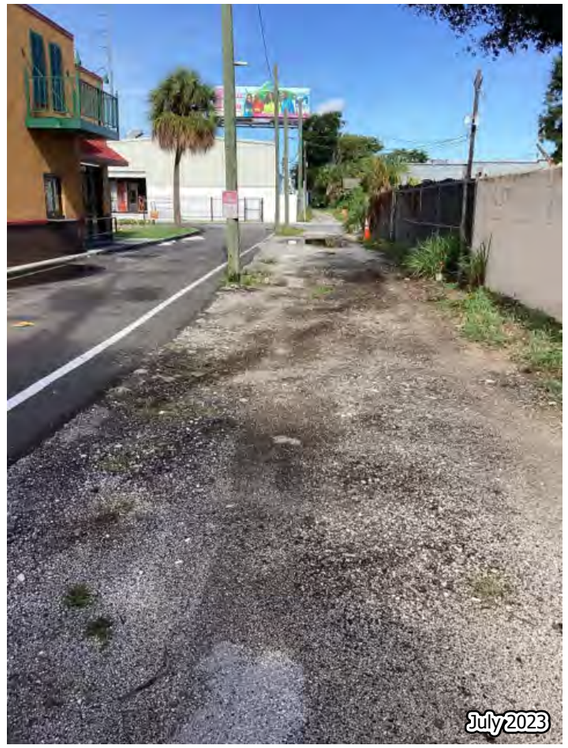

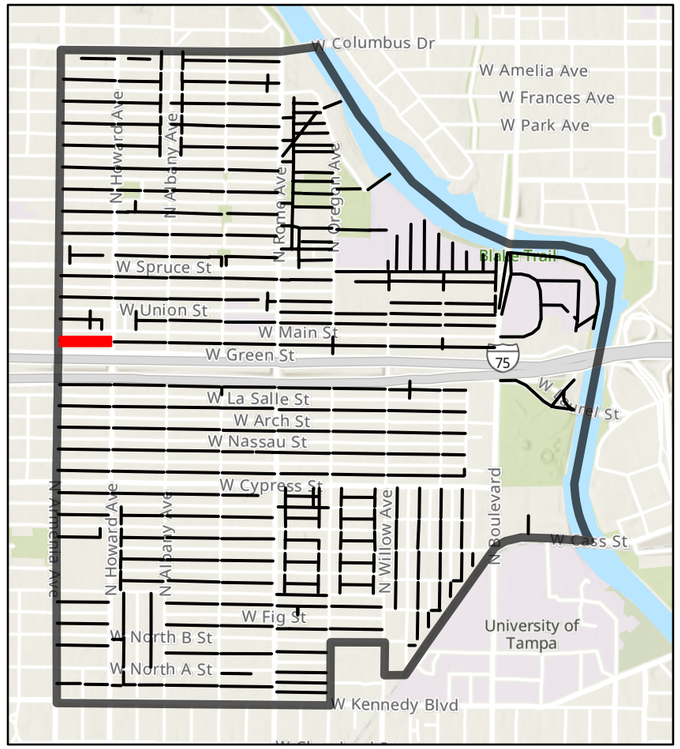

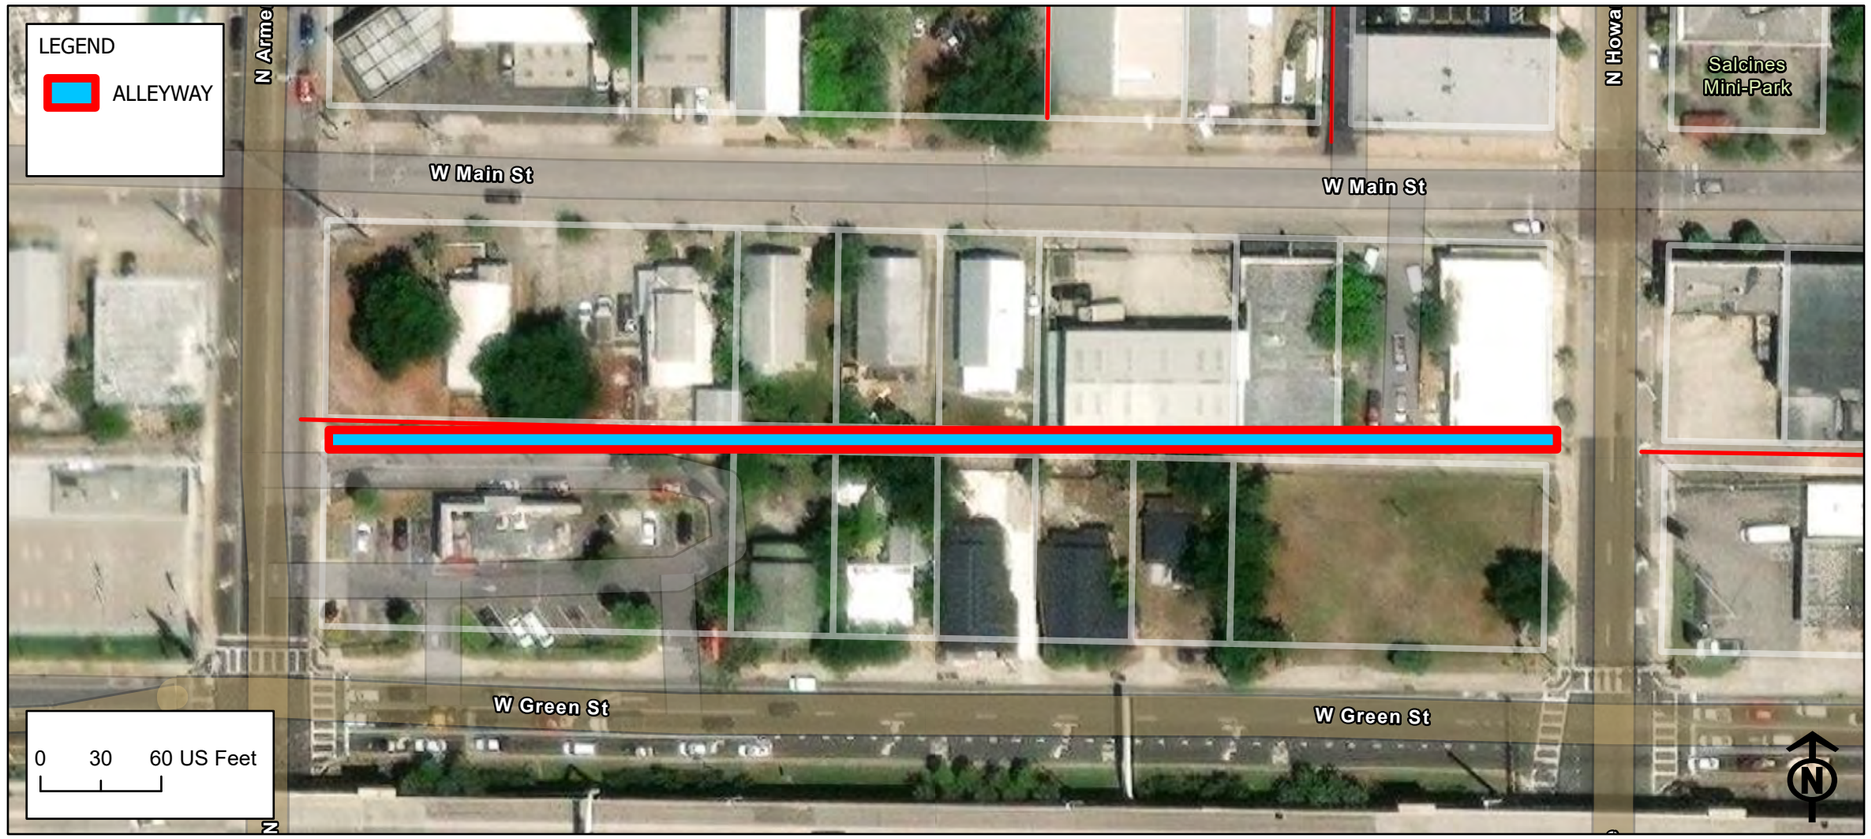

Alleyway ID: 1720

Attribute	Value
Facility ID	1720
Existing Conditions	Clear
Type of Access	Thru Alley
Sole Access to Parcel	No
Length (ft)	629.69
Width (ft)	18.5
Surface Type	Paved
Surface Width (ft)	7
Pavement Conditions	Fair
Power Poles	Yes
Lighting	Yes
Stormwater Facilities	No
Wastewater Facilities	Yes
Private Utilities	No
Landscaping	None
Maintenance	Good
Private Use	No
Debris	Yes
Trash Bin	Yes
Solid Waste	Yes
Encroachments	Height Clearance
Crowned	None
Notes	Usable with improvements
Alley Quadrant	2
Vacated	No
Vacated Ordinance	N/A
Plat Dedication	Dedicated
Plat Name	MacFarlanes Additions To West Tampa
Plat Subdivision Number	9
Plat Width	14
Improvements	Minor

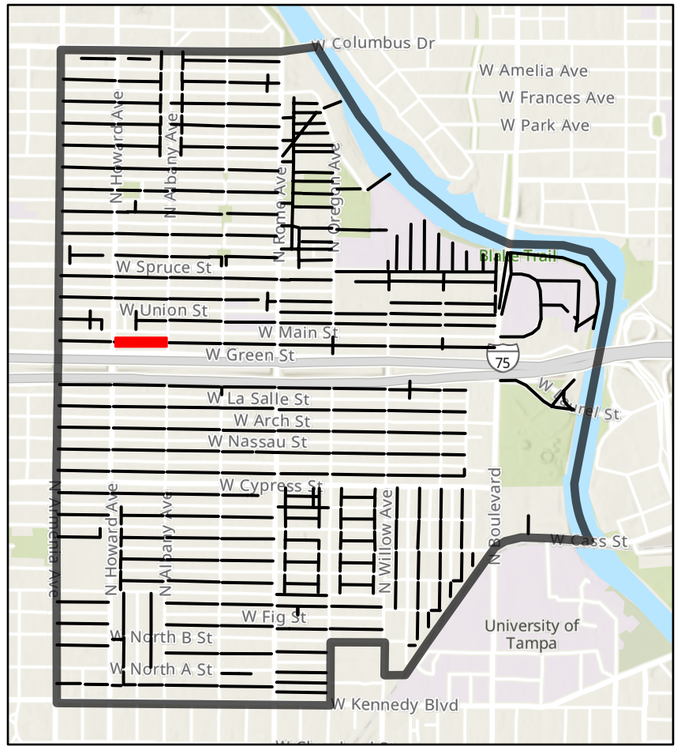

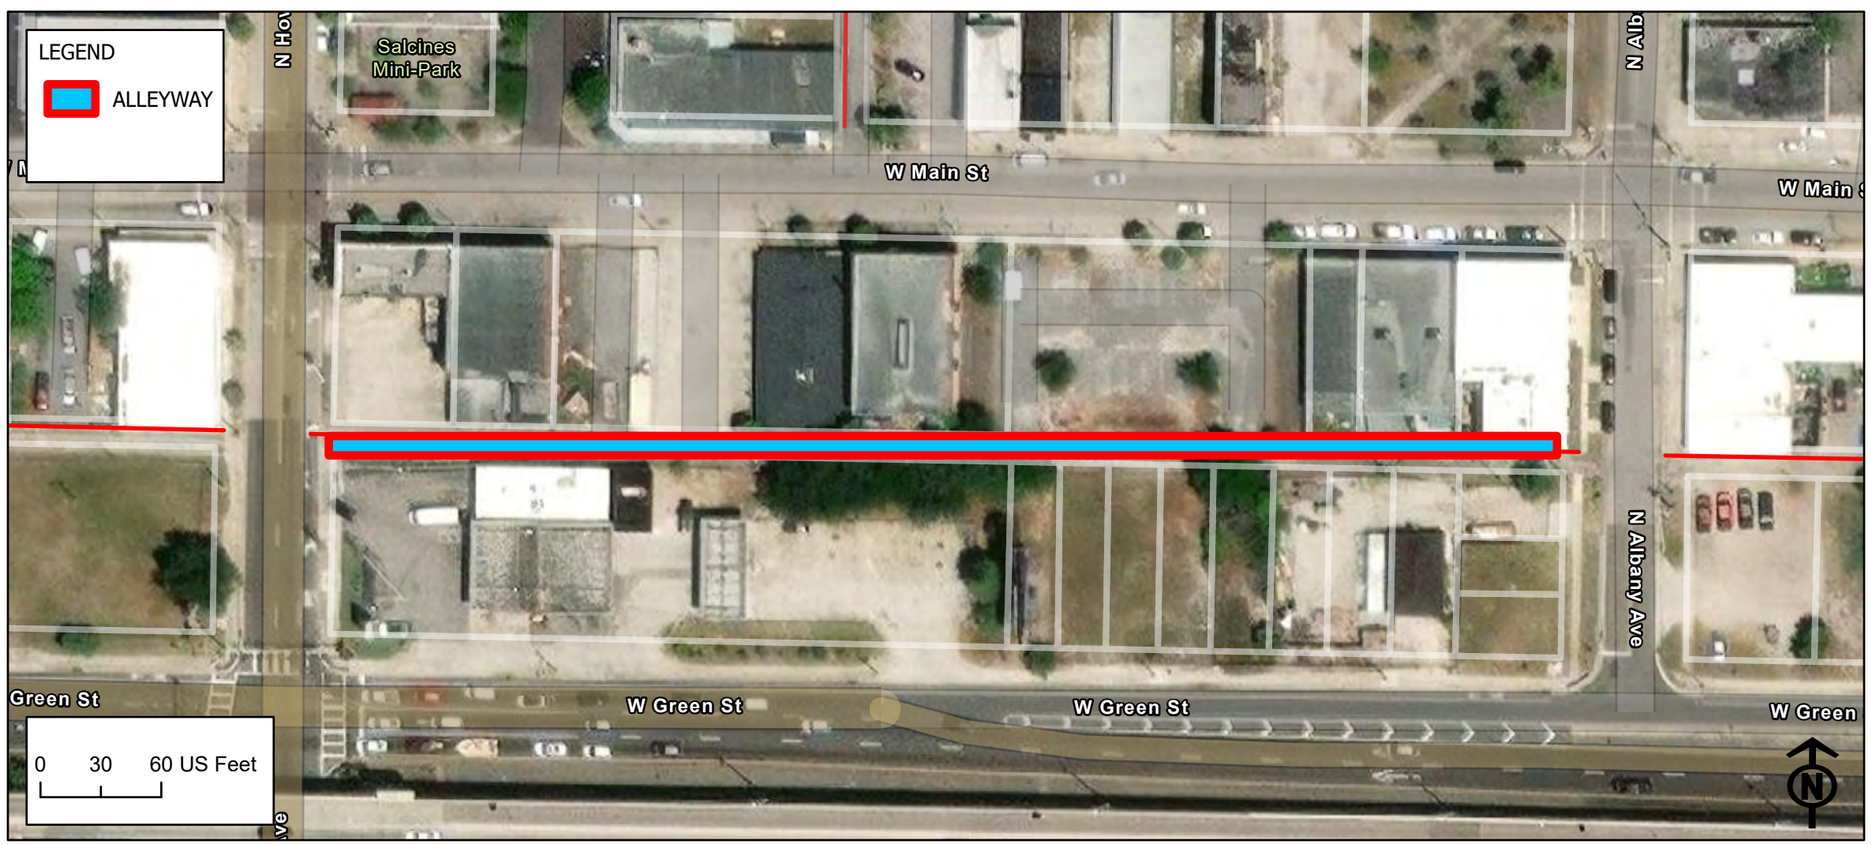

Alleyway ID: 1725

Attribute	Value
Facility ID	1725
Existing Conditions	Clear
Type of Access	Thru Alley
Sole Access to Parcel	No
Length (ft)	627.93
Width (ft)	13
Surface Type	Paved
Surface Width (ft)	9.5
Pavement Conditions	Fair
Power Poles	Yes
Lighting	Yes
Stormwater Facilities	No
Wastewater Facilities	Yes
Private Utilities	No
Landscaping	None
Maintenance	Fair
Private Use	No
Debris	Yes
Trash Bin	No
Solid Waste	Yes
Encroachments	Side Clearance
Crowned	None
Notes	Code enforcement
Alley Quadrant	2
Vacated	No
Vacated Ordinance	N/A
Plat Dedication	Dedicated
Plat Name	MacFarlanes Additions To West Tampa
Plat Subdivision Number	18
Plat Width	14
Improvements	Minor

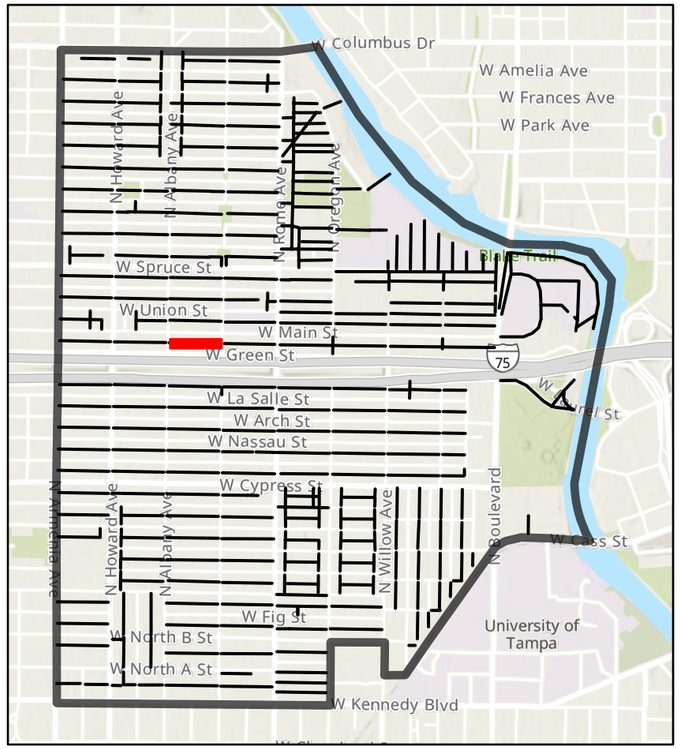

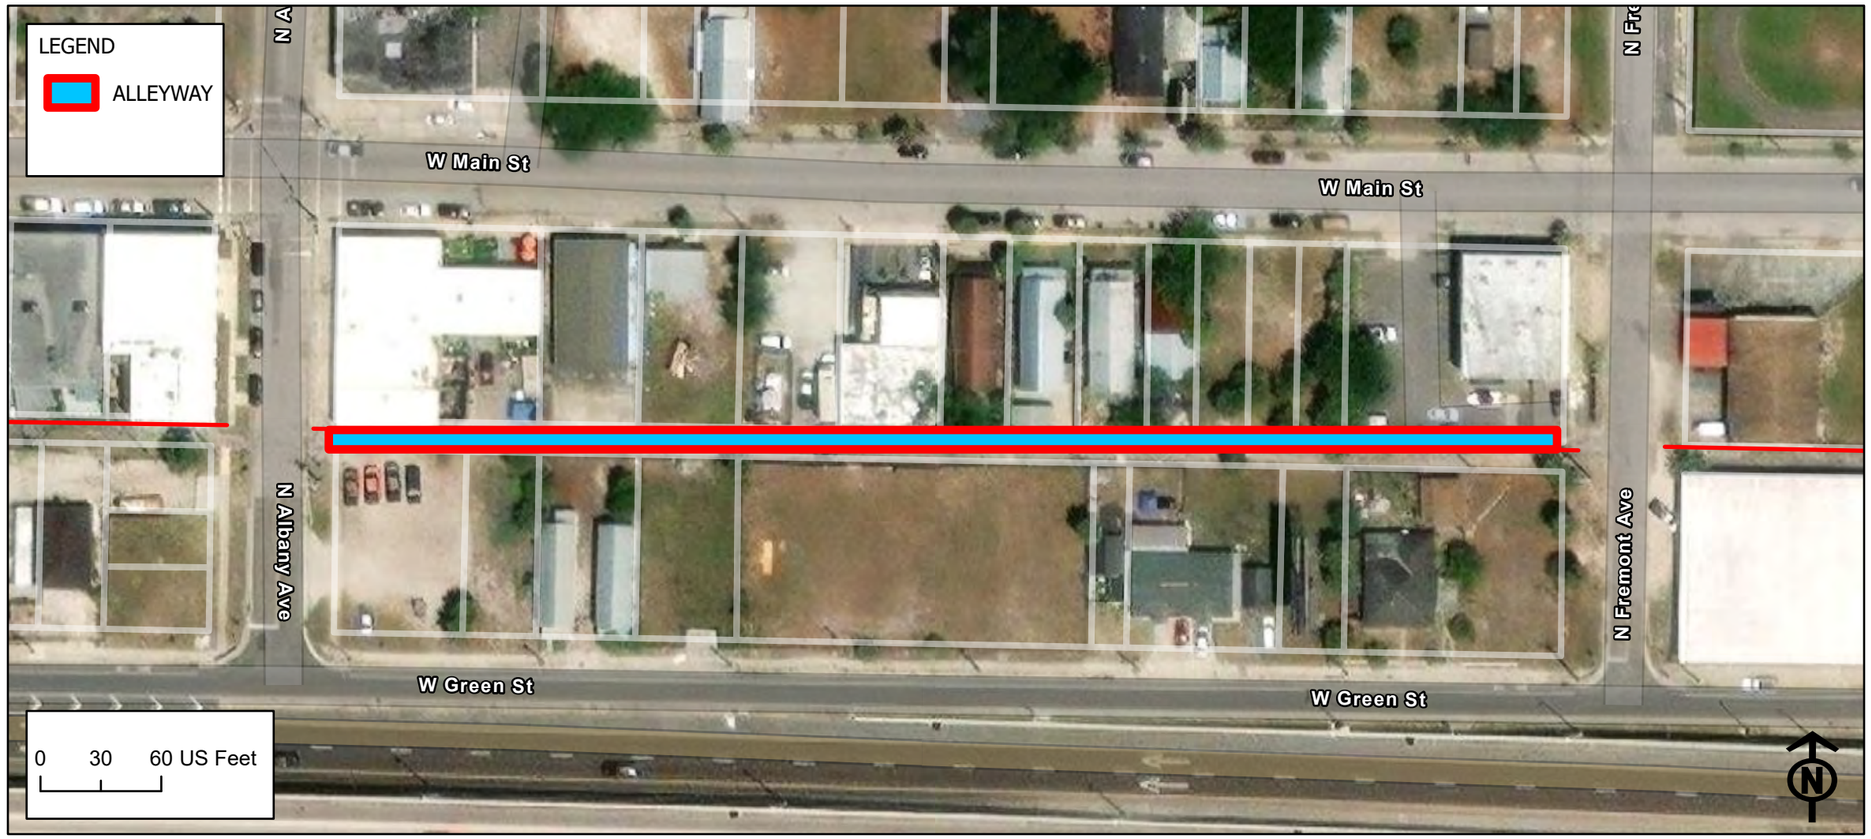

Alleyway ID: 1730

Attribute	Value
Facility ID	1730
Existing Conditions	Clear
Type of Access	Thru Alley
Sole Access to Parcel	No
Length (ft)	617.23
Width (ft)	14.5
Surface Type	Grass/Dirt
Surface Width (ft)	0
Pavement Conditions	N/A
Power Poles	Yes
Lighting	Yes
Stormwater Facilities	No
Wastewater Facilities	No
Private Utilities	No
Landscaping	Minor Overgrowth
Maintenance	Fair
Private Use	No
Debris	No
Trash Bin	Yes
Solid Waste	Yes
Encroachments	Side Clearance
Crowned	None
Notes	USEABLE W IMPROVEMENTS
Alley Quadrant	2
Vacated	No
Vacated Ordinance	N/A
Plat Dedication	Dedicated
Plat Name	MacFarlanes Additions To West Tampa
Plat Subdivision Number	19
Plat Width	14
Improvements	Minor

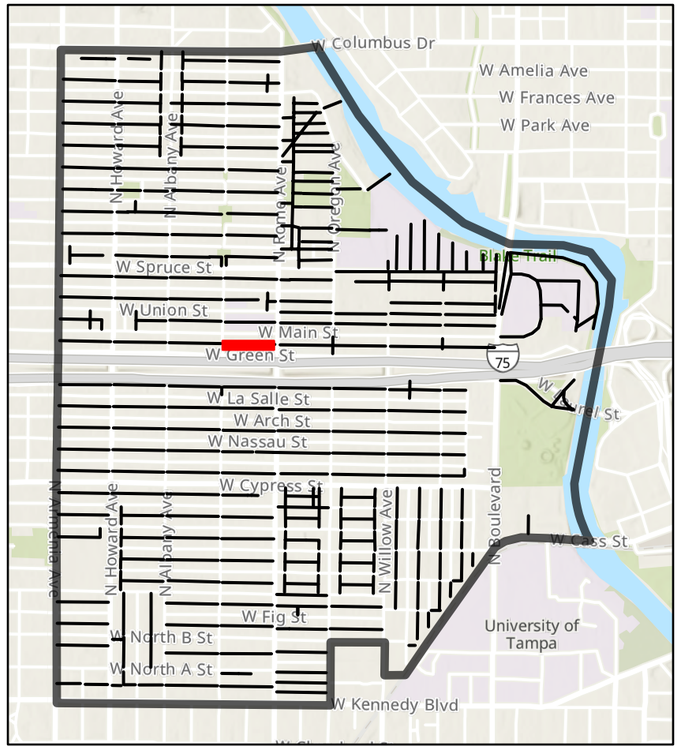

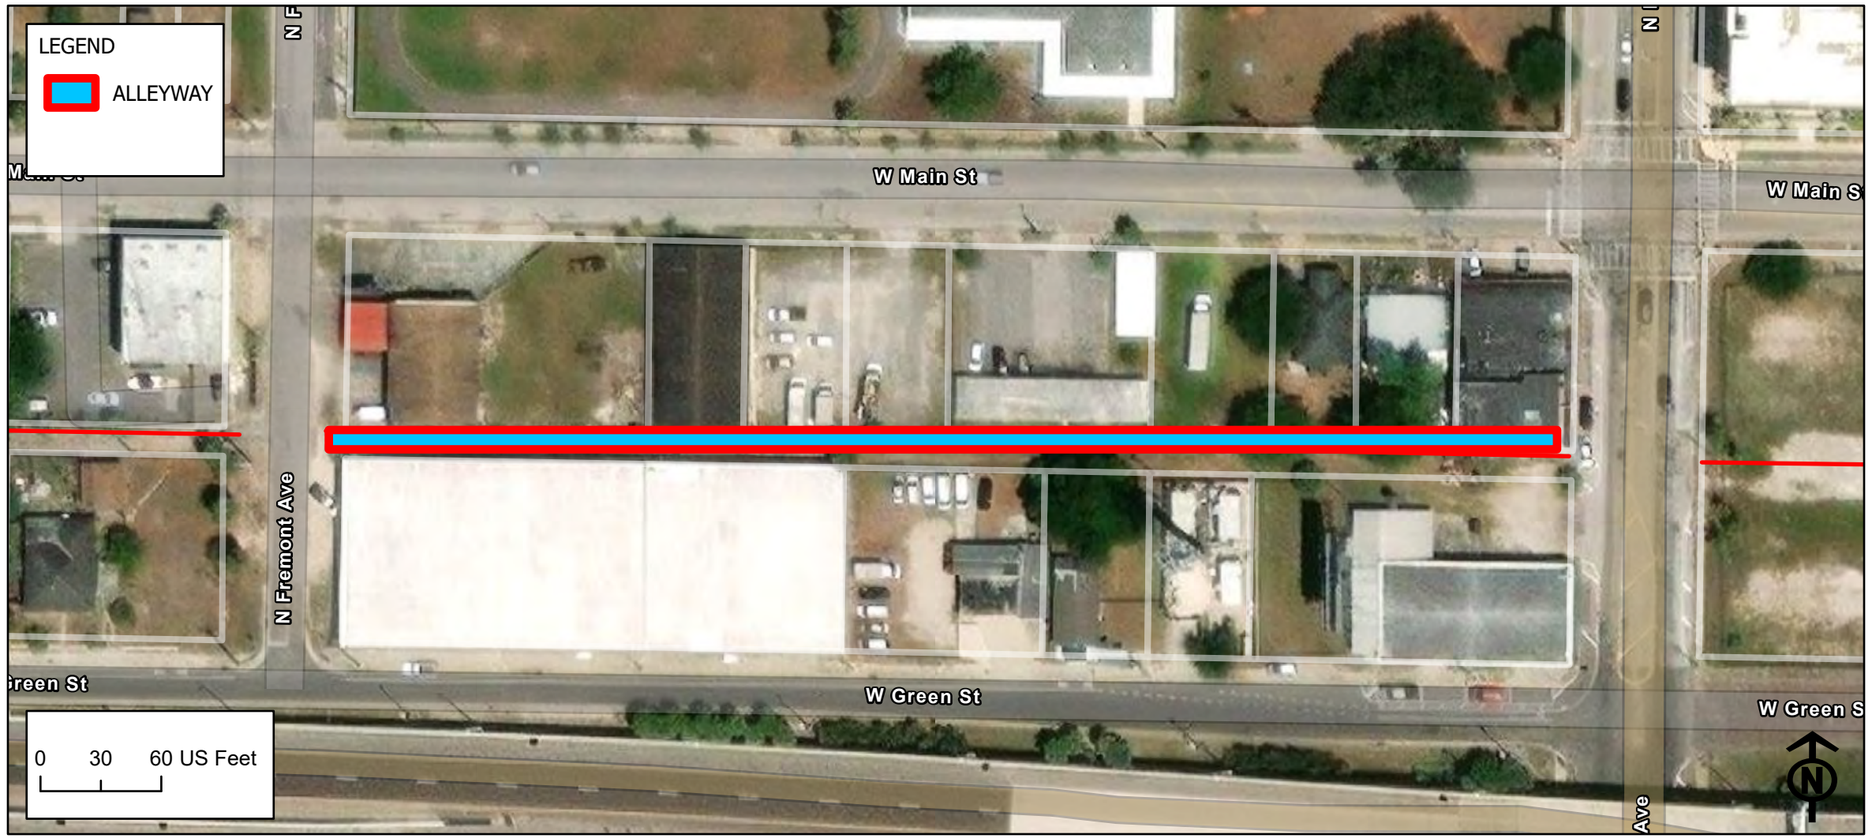

Alleyway ID: 1755

Attribute	Value
Facility ID	1755
Existing Conditions	Clear
Type of Access	Thru Alley
Sole Access to Parcel	Yes
Length (ft)	624.39
Width (ft)	13
Surface Type	Partially Paved
Surface Width (ft)	0
Pavement Conditions	Good
Power Poles	Yes
Lighting	No
Stormwater Facilities	No
Wastewater Facilities	Yes
Private Utilities	No
Landscaping	Minor Overgrowth
Maintenance	Good
Private Use	No
Debris	Yes
Trash Bin	No
Solid Waste	Yes
Encroachments	Both Side and Height Clearance
Crowned	None
Notes	Partial fully new pavement
Alley Quadrant	2
Vacated	No
Vacated Ordinance	N/A
Plat Dedication	Dedicated
Plat Name	MacFarlanes Additions To West Tampa
Plat Subdivision Number	7
Plat Width	14
Improvements	Minor

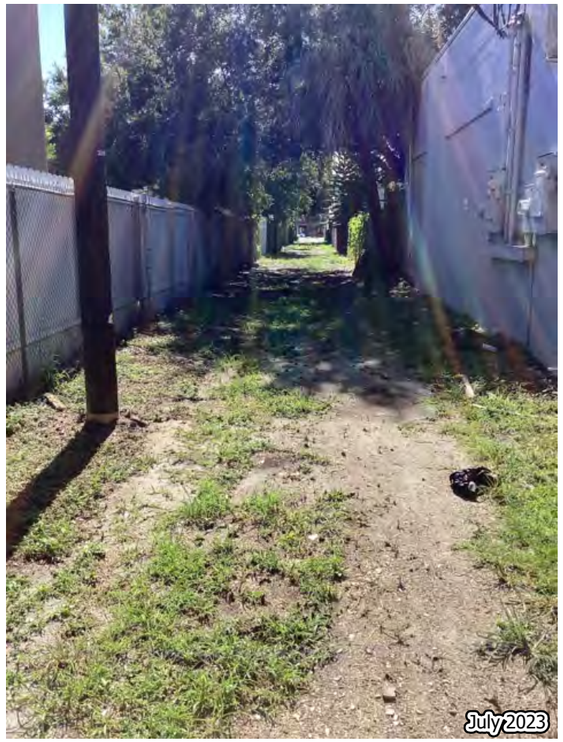

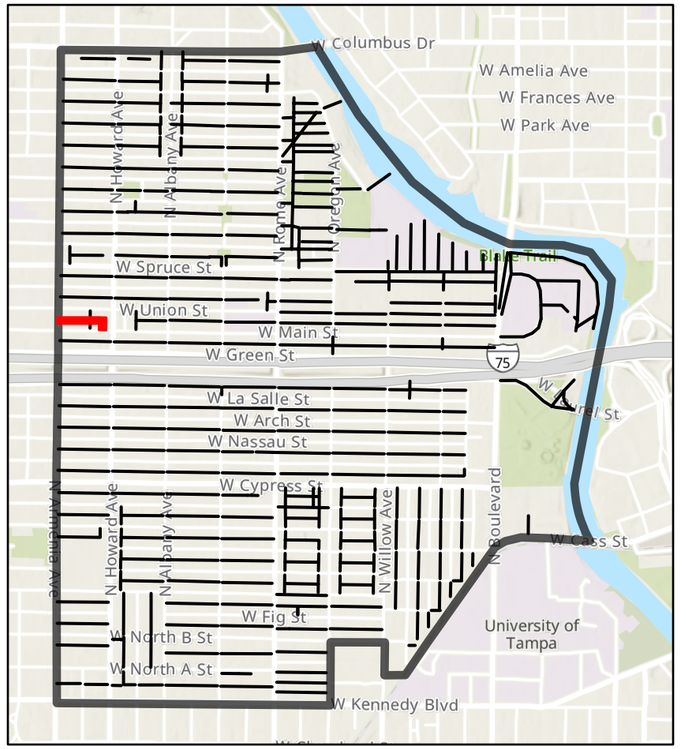

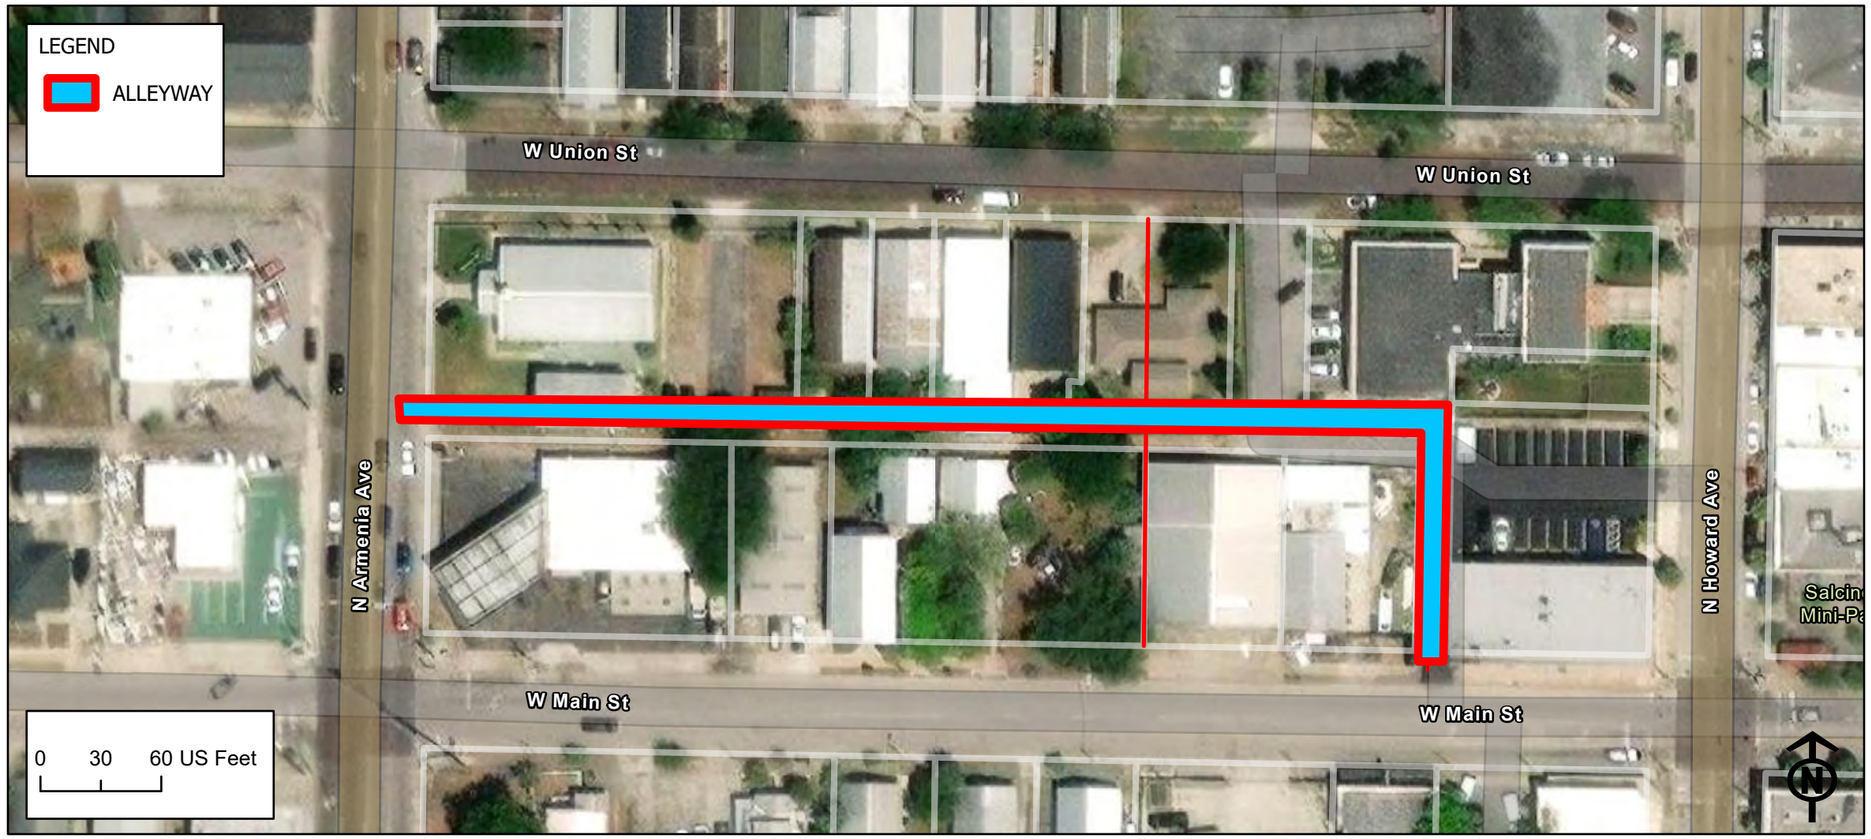

Alleyway ID: 1763

Attribute	Value
Facility ID	1763
Existing Conditions	Clear
Type of Access	Thru Alley
Sole Access to Parcel	No
Length (ft)	219.24
Width (ft)	0
Surface Type	Paved
Surface Width (ft)	0
Pavement Conditions	Fair
Power Poles	Yes
Lighting	No
Stormwater Facilities	No
Wastewater Facilities	No
Private Utilities	No
Landscaping	None
Maintenance	Good
Private Use	Yes
Debris	No
Trash Bin	No
Solid Waste	No
Encroachments	None
Crowned	None
Notes	Parking lot now, should be vacated
Alley Quadrant	2
Vacated	No
Vacated Ordinance	N/A
Plat Dedication	Dedicated
Plat Name	MacFarlanes Additions To West Tampa
Plat Subdivision Number	5
Plat Width	14
Improvements	None

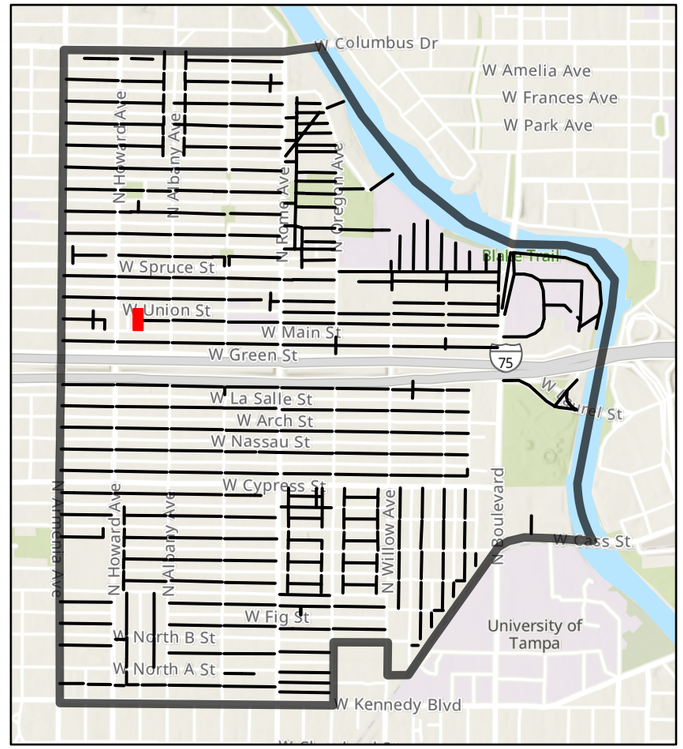

Alleyway ID: 1765

Attribute	Value
Facility ID	1765
Existing Conditions	Clear
Type of Access	Thru Alley
Sole Access to Parcel	No
Length (ft)	363.18
Width (ft)	16
Surface Type	Paved
Surface Width (ft)	8
Pavement Conditions	Poor
Power Poles	Yes
Lighting	No
Stormwater Facilities	No
Wastewater Facilities	Yes
Private Utilities	No
Landscaping	None
Maintenance	Fair
Private Use	No
Debris	Yes
Trash Bin	Yes
Solid Waste	Yes
Encroachments	Height Clearance
Crowned	None
Notes	
Alley Quadrant	2
Vacated	No
Vacated Ordinance	N/A
Plat Dedication	Dedicated
Plat Name	MacFarlanes Additions To West Tampa
Plat Subdivision Number	5
Plat Width	14
Improvements	Minor

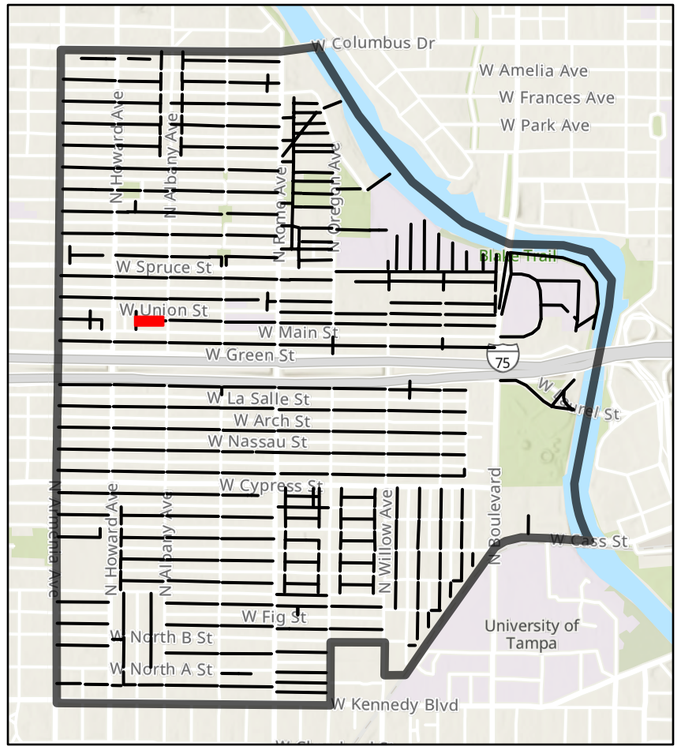

Alleyway ID: 1770

Attribute	Value
Facility ID	1770
Existing Conditions	Clear
Type of Access	Thru Alley
Sole Access to Parcel	No
Length (ft)	626.17
Width (ft)	13.5
Surface Type	Partially Paved
Surface Width (ft)	7
Pavement Conditions	Fair
Power Poles	Yes
Lighting	No
Stormwater Facilities	No
Wastewater Facilities	Yes
Private Utilities	No
Landscaping	None
Maintenance	Fair
Private Use	No
Debris	Yes
Trash Bin	Yes
Solid Waste	Yes
Encroachments	Side Clearance
Crowned	None
Notes	
Alley Quadrant	2
Vacated	No
Vacated Ordinance	N/A
Plat Dedication	Dedicated
Plat Name	MacFarlanes Additions To West Tampa
Plat Subdivision Number	17
Plat Width	14
Improvements	Minor

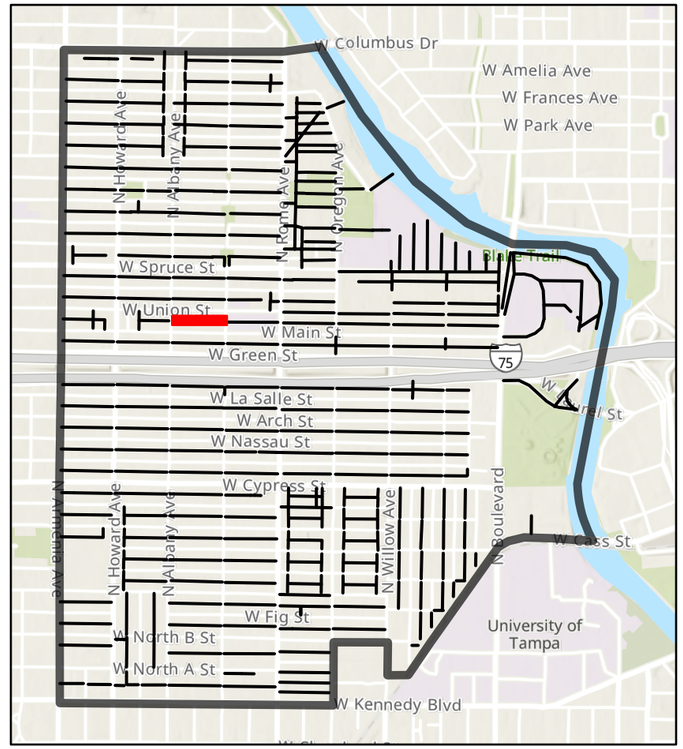

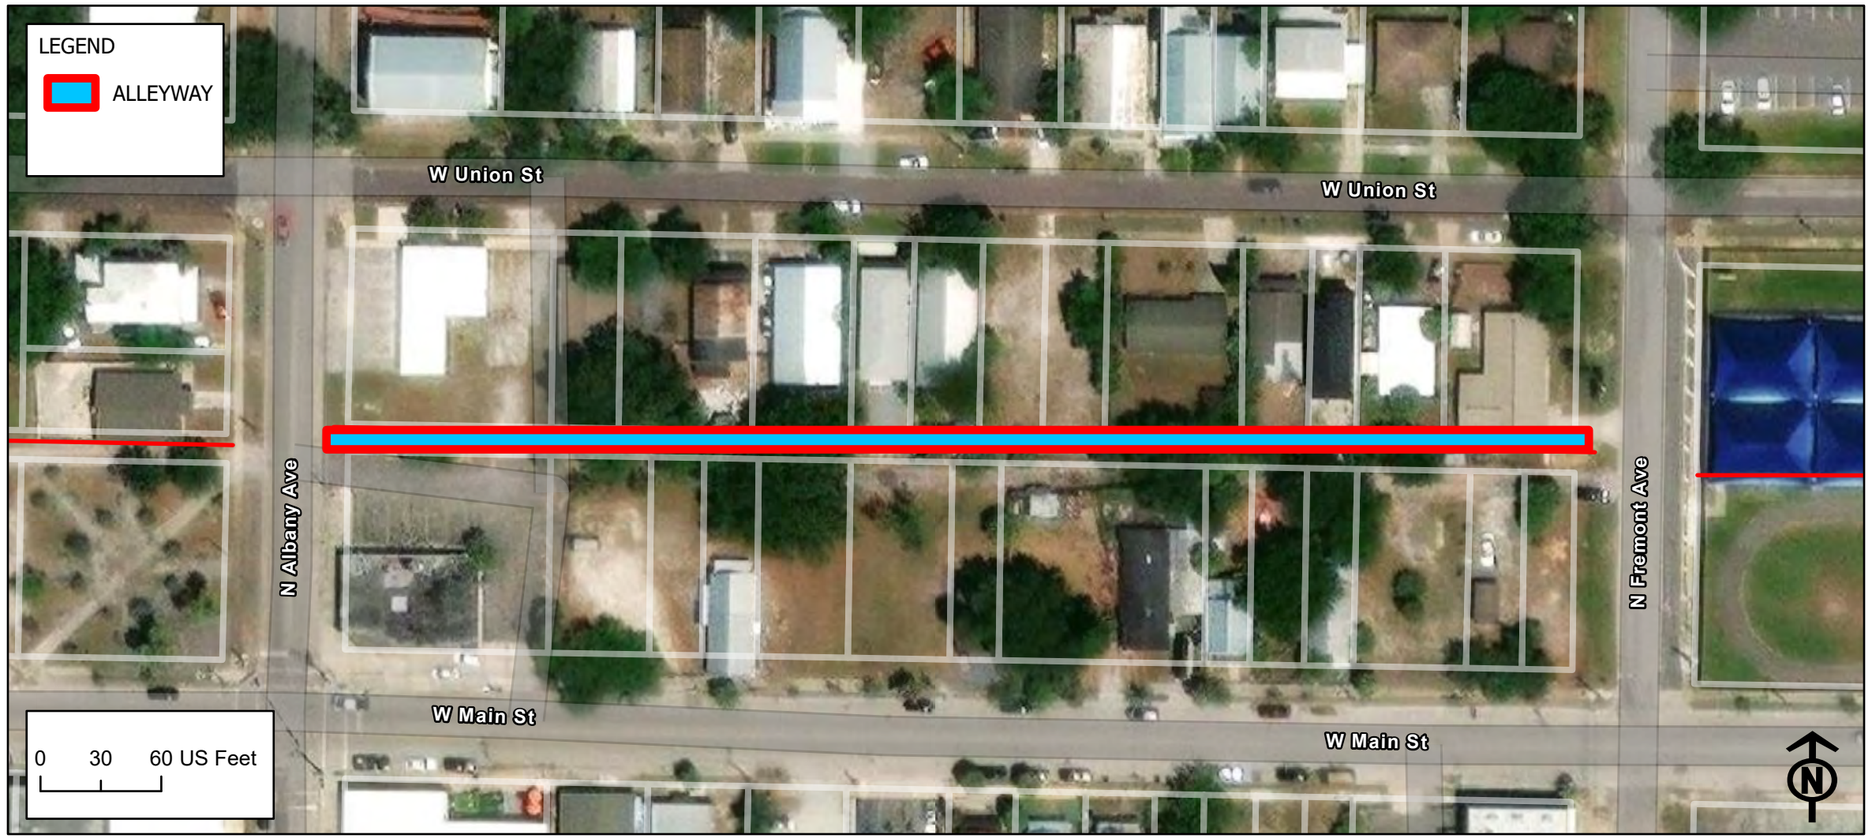

Alleyway ID: 1825

Attribute	Value
Facility ID	1825
Existing Conditions	Clear
Type of Access	Thru Alley
Sole Access to Parcel	No
Length (ft)	626.17
Width (ft)	13
Surface Type	Gravel
Surface Width (ft)	0
Pavement Conditions	N/A
Power Poles	Yes
Lighting	No
Stormwater Facilities	No
Wastewater Facilities	No
Private Utilities	No
Landscaping	Maintained
Maintenance	Fair
Private Use	No
Debris	No
Trash Bin	No
Solid Waste	Yes
Encroachments	Side Clearance
Crowned	None
Notes	Standing water at entrance; frequent use; structure encroachment
Alley Quadrant	2
Vacated	No
Vacated Ordinance	N/A
Plat Dedication	Dedicated
Plat Name	MacFarlanes Additions To West Tampa
Plat Subdivision Number	3
Plat Width	14
Improvements	Minor

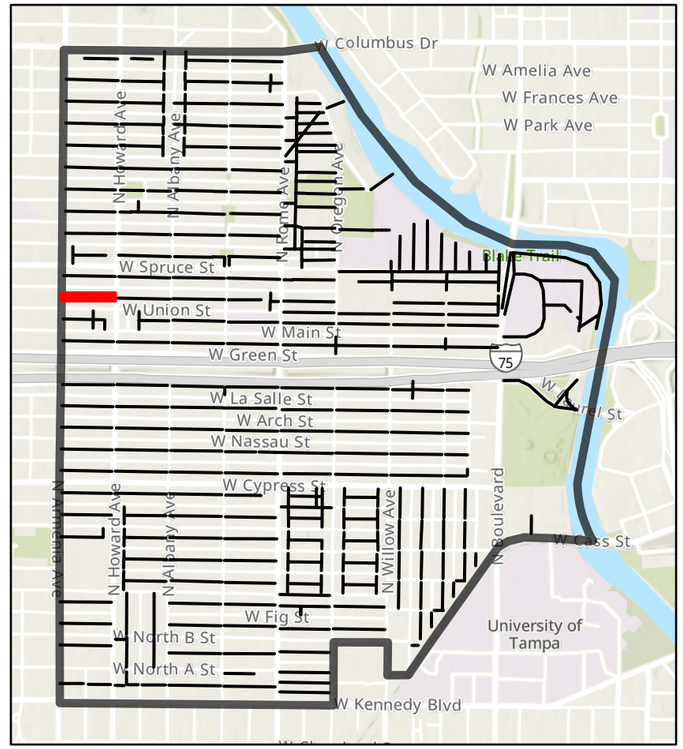

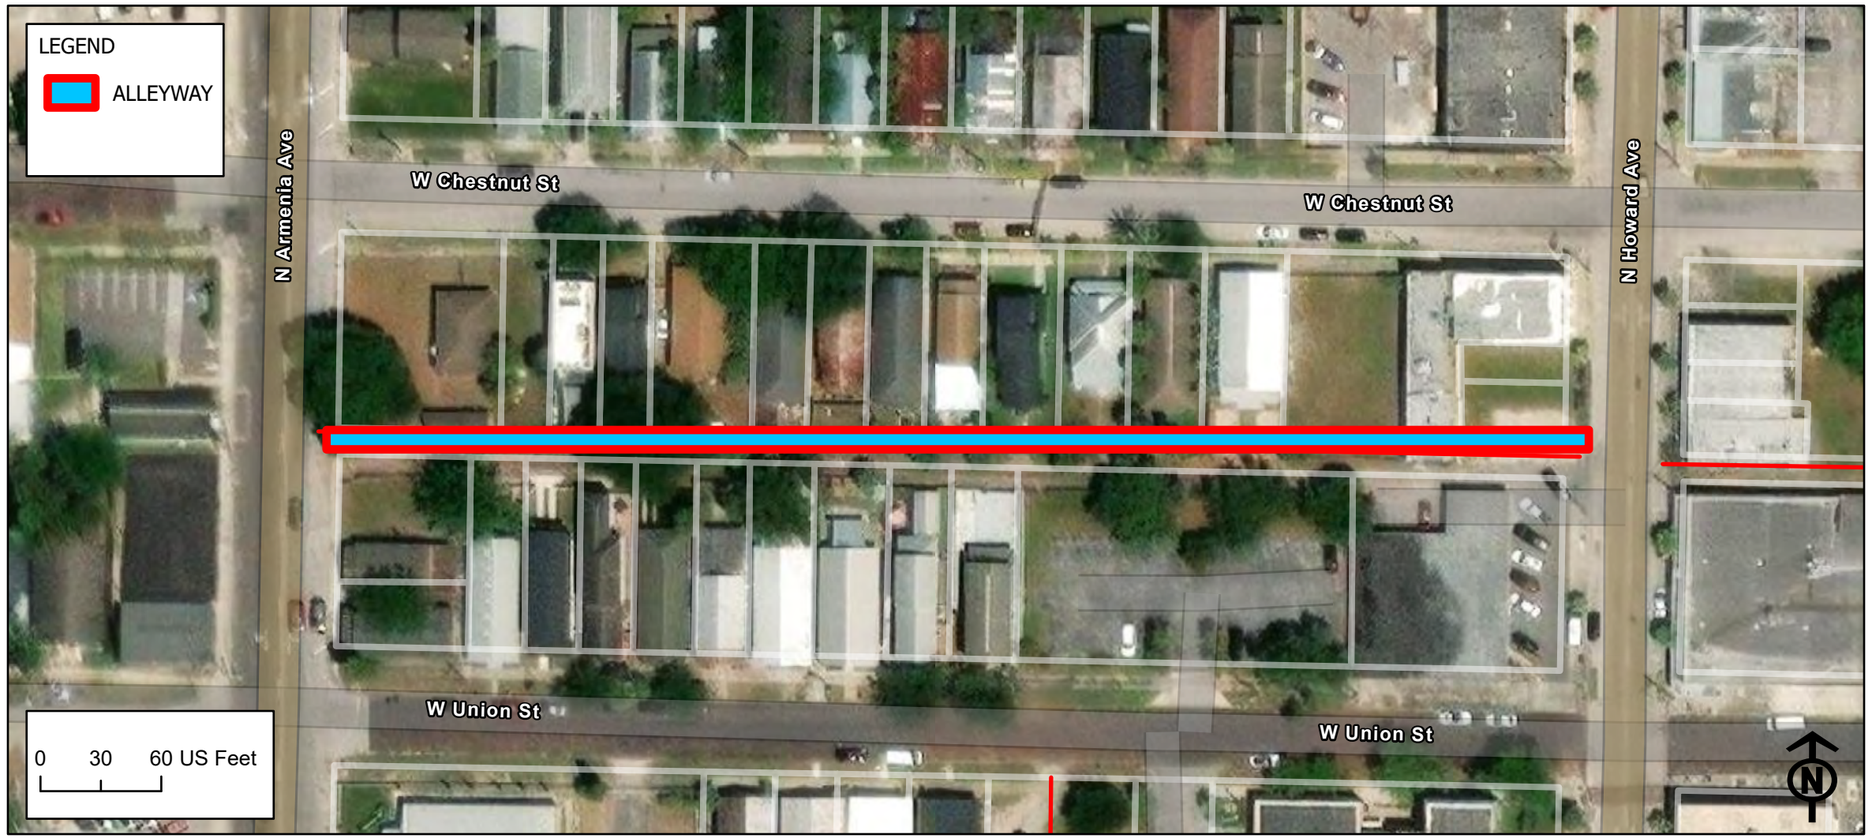

Alleyway ID: 1830

Attribute	Value
Facility ID	1830
Existing Conditions	Clear
Type of Access	Thru Alley
Sole Access to Parcel	No
Length (ft)	631.50
Width (ft)	12
Surface Type	Gravel
Surface Width (ft)	0
Pavement Conditions	N/A
Power Poles	Yes
Lighting	No
Stormwater Facilities	No
Wastewater Facilities	Yes
Private Utilities	No
Landscaping	Minor Overgrowth
Maintenance	Poor
Private Use	No
Debris	Yes
Trash Bin	No
Solid Waste	Yes
Encroachments	Both Side and Height Clearance
Crowned	None
Notes	
Alley Quadrant	2
Vacated	No
Vacated Ordinance	N/A
Plat Dedication	Dedicated
Plat Name	MacFarlanes Additions To West Tampa
Plat Subdivision Number	4
Plat Width	14
Improvements	Minor

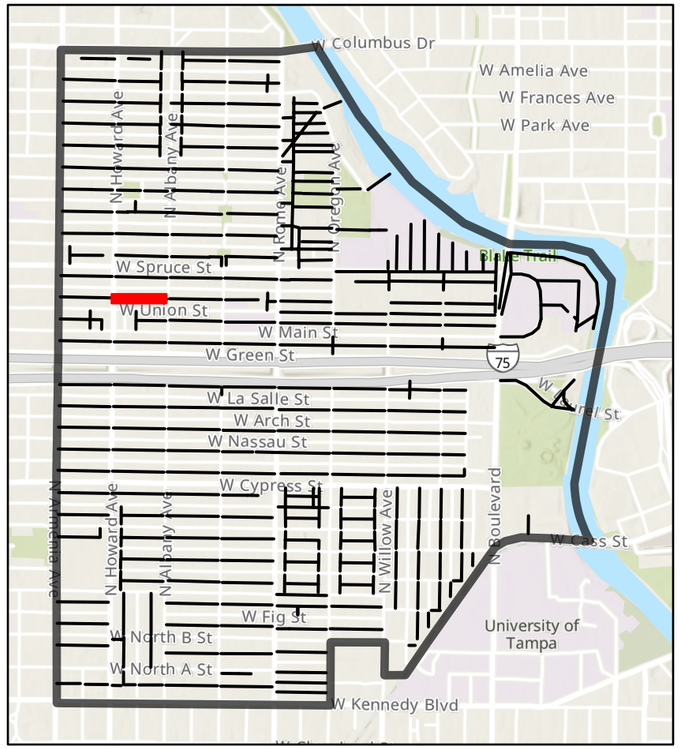

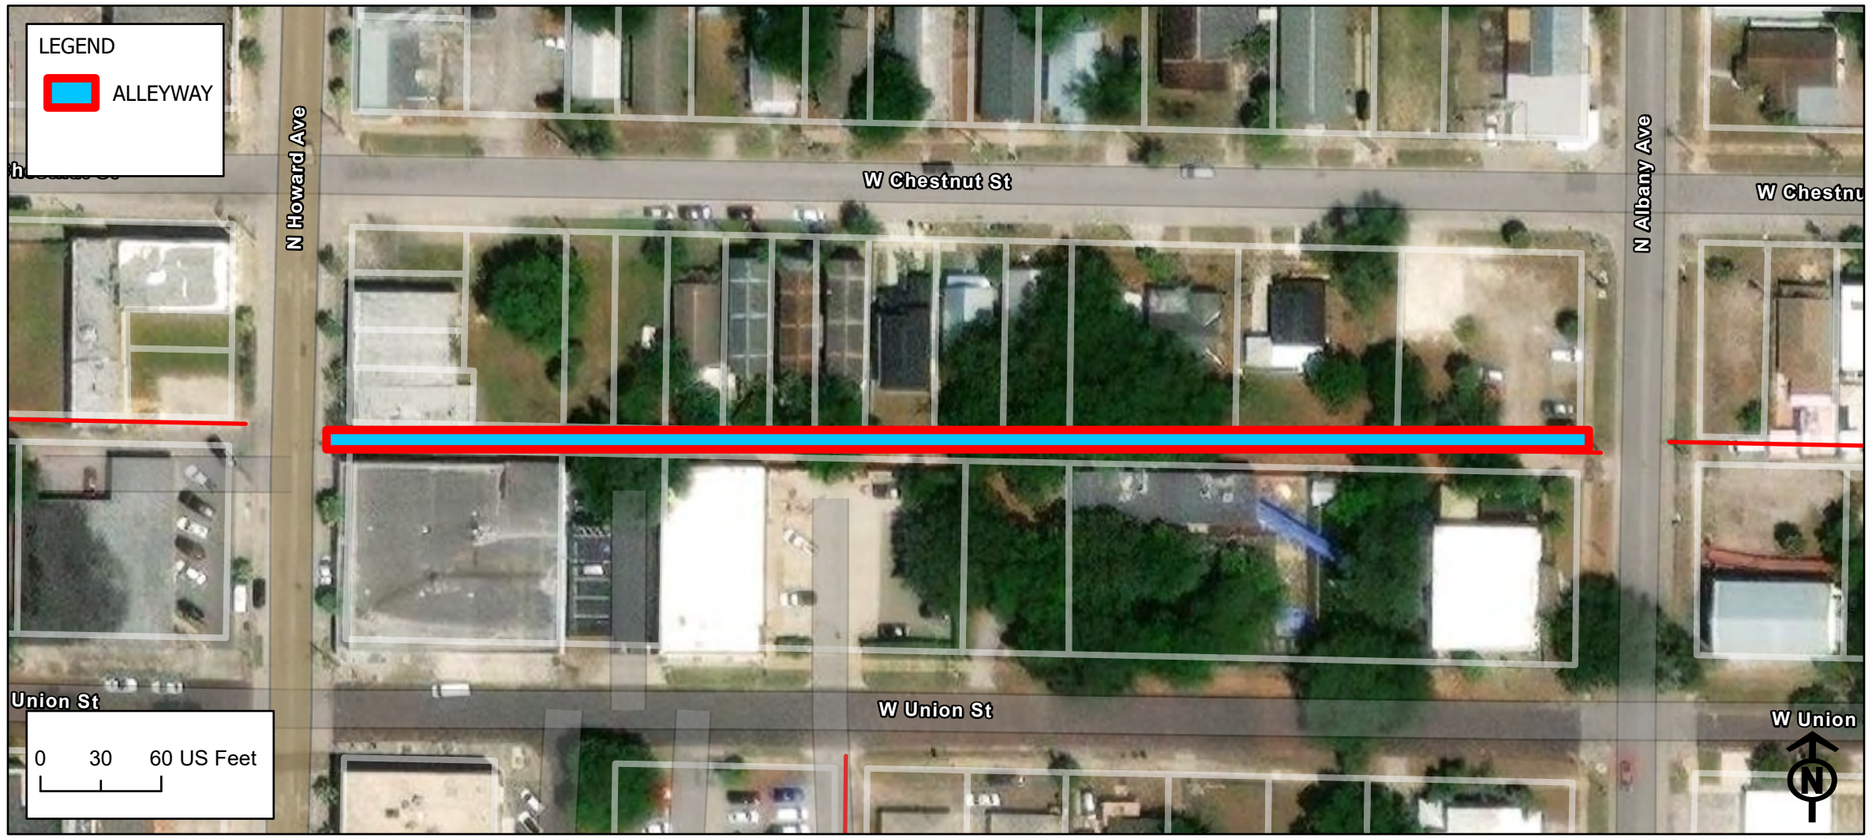

Alleyway ID: 1835

Attribute	Value
Facility ID	1835
Existing Conditions	Clear
Type of Access	Thru Alley
Sole Access to Parcel	No
Length (ft)	635.11
Width (ft)	17
Surface Type	Paved
Surface Width (ft)	7
Pavement Conditions	Fair
Power Poles	Yes
Lighting	No
Stormwater Facilities	No
Wastewater Facilities	No
Private Utilities	No
Landscaping	Minor Overgrowth
Maintenance	Fair
Private Use	No
Debris	Yes
Trash Bin	No
Solid Waste	Yes
Encroachments	Both Side and Height Clearance
Crowned	None
Notes	Frequent use
Alley Quadrant	2
Vacated	No
Vacated Ordinance	N/A
Plat Dedication	Dedicated
Plat Name	MacFarlanes Additions To West Tampa
Plat Subdivision Number	14
Plat Width	14
Improvements	Minor

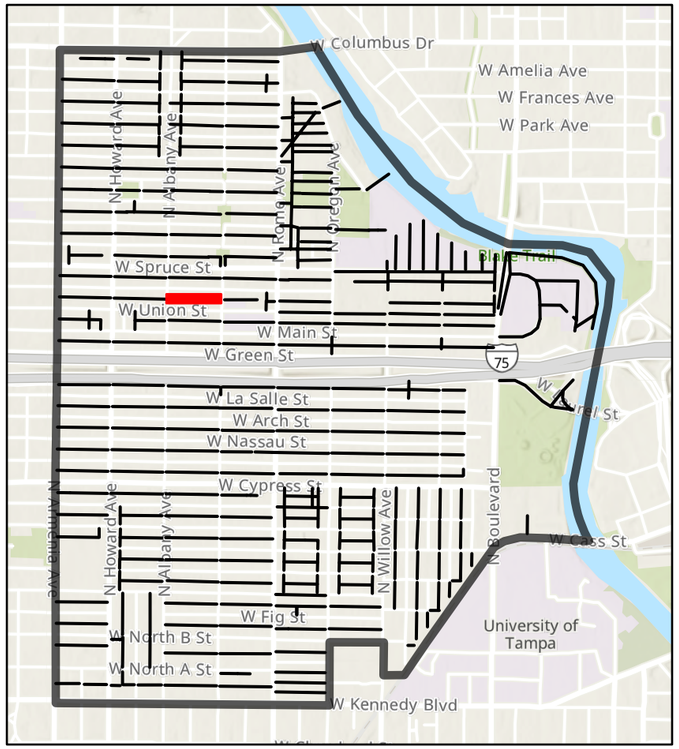

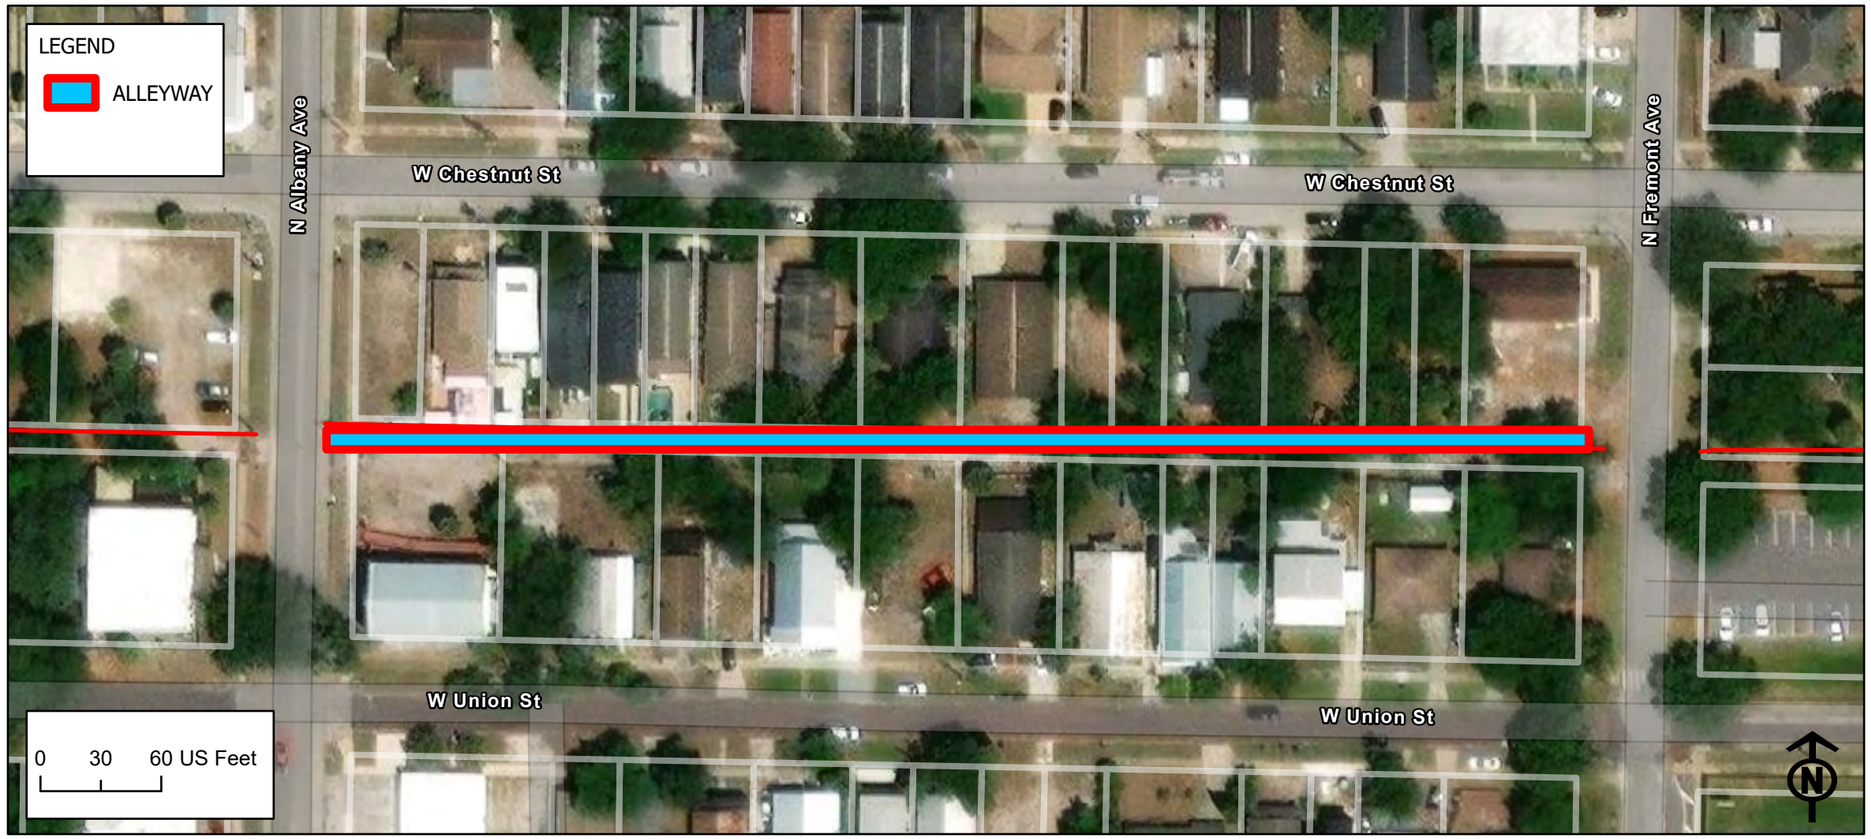

Alleyway ID: 1837

Attribute	Value
Facility ID	1837
Existing Conditions	Clear
Type of Access	Dead End
Sole Access to Parcel	No
Length (ft)	399.08
Width (ft)	17
Surface Type	Grass/Dirt
Surface Width (ft)	0
Pavement Conditions	N/A
Power Poles	Yes
Lighting	No
Stormwater Facilities	No
Wastewater Facilities	No
Private Utilities	No
Landscaping	Minor Overgrowth
Maintenance	Fair
Private Use	No
Debris	No
Trash Bin	No
Solid Waste	No
Encroachments	Both Side and Height Clearance
Crowned	None
Notes	
Alley Quadrant	2
Vacated	No
Vacated Ordinance	N/A
Plat Dedication	Dedicated
Plat Name	MacFarlanes Additions To West Tampa
Plat Subdivision Number	15
Plat Width	14
Improvements	Minor

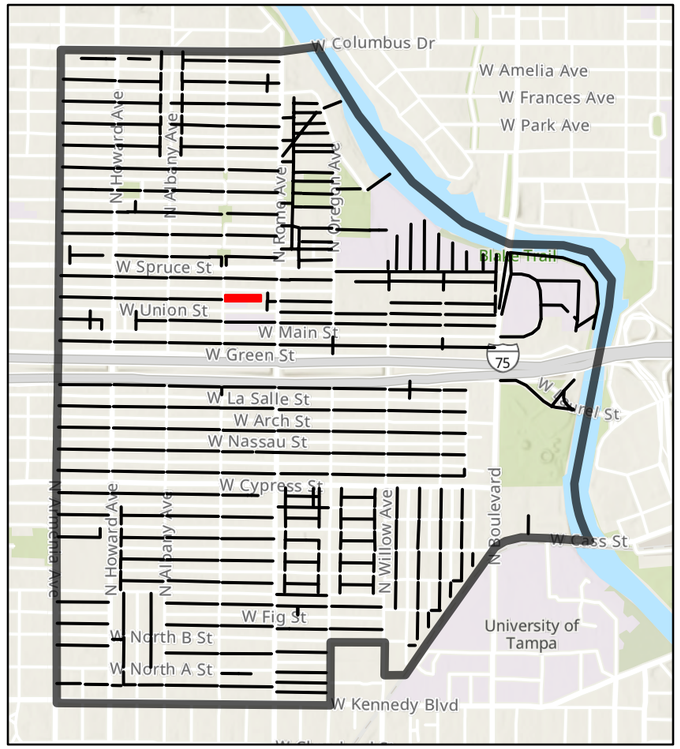

Alleyway ID: 1843

Attribute	Value
Facility ID	1843
Existing Conditions	Semi Obstructed
Type of Access	Dead End
Sole Access to Parcel	No
Length (ft)	110.82
Width (ft)	13.9
Surface Type	Grass/Dirt
Surface Width (ft)	0
Pavement Conditions	N/A
Power Poles	No
Lighting	No
Stormwater Facilities	No
Wastewater Facilities	Yes
Private Utilities	No
Landscaping	Overgrowth
Maintenance	Poor
Private Use	No
Debris	Yes
Trash Bin	No
Solid Waste	No
Encroachments	Both Side and Height Clearance
Crowned	None
Notes	
Alley Quadrant	2
Vacated	No
Vacated Ordinance	N/A
Plat Dedication	Dedicated
Plat Name	MacFarlanes Additions To West Tampa
Plat Subdivision Number	15
Plat Width	20
Improvements	Major

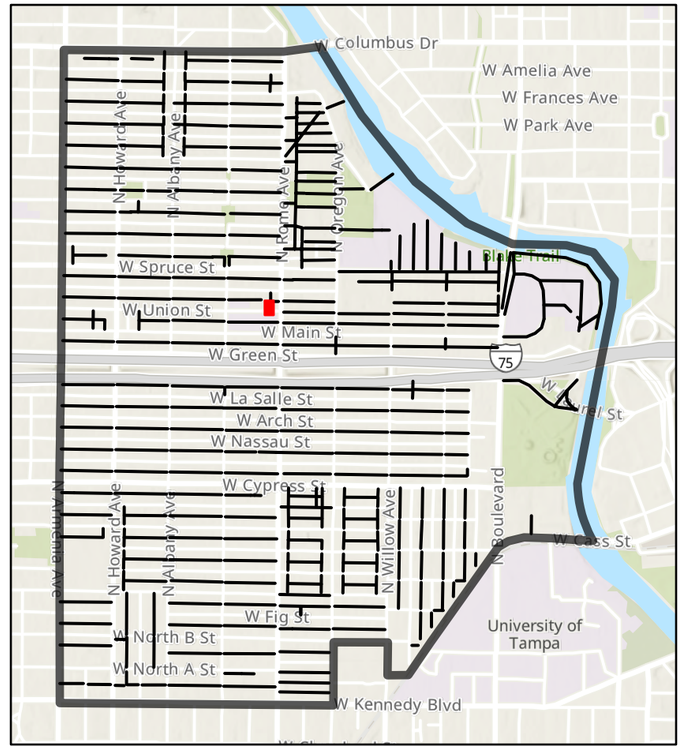

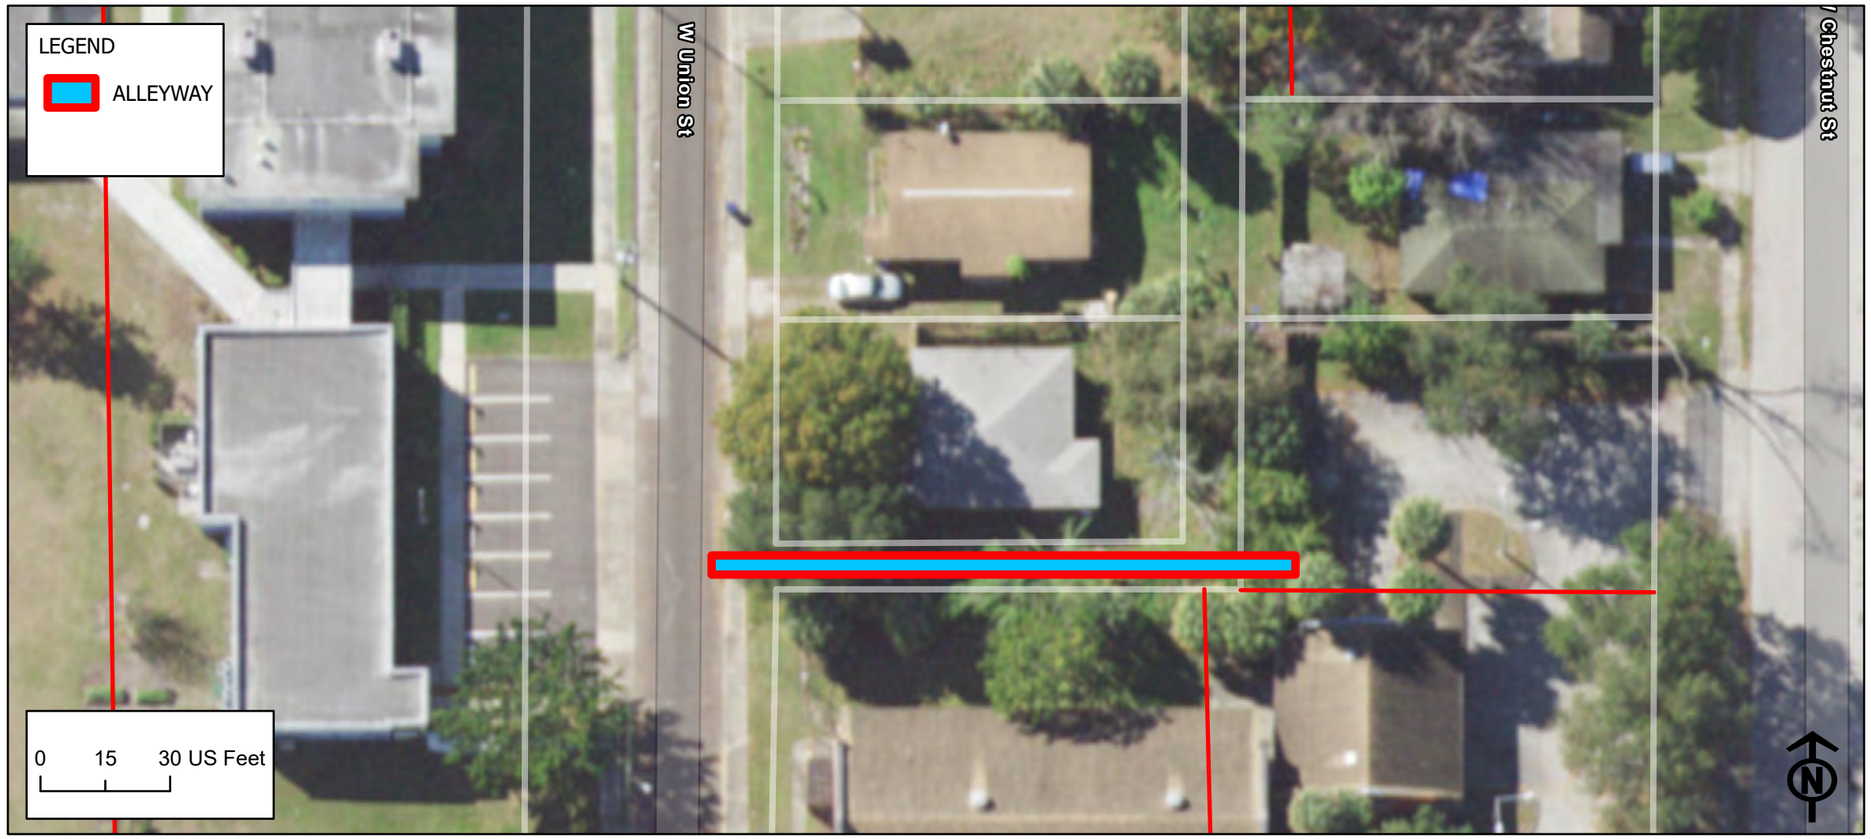

Alleyway ID: 1870

Attribute	Value
Facility ID	1870
Existing Conditions	Clear
Type of Access	Thru Alley
Sole Access to Parcel	No
Length (ft)	627.93
Width (ft)	14
Surface Type	Paved
Surface Width (ft)	0
Pavement Conditions	Fair
Power Poles	Yes
Lighting	No
Stormwater Facilities	No
Wastewater Facilities	Yes
Private Utilities	No
Landscaping	Minor Overgrowth
Maintenance	Fair
Private Use	No
Debris	Yes
Trash Bin	No
Solid Waste	Yes
Encroachments	Side Clearance
Crowned	None
Notes	Drainage issues
Alley Quadrant	2
Vacated	No
Vacated Ordinance	N/A
Plat Dedication	Dedicated
Plat Name	MacFarlanes Additions To West Tampa
Plat Subdivision Number	2
Plat Width	14
Improvements	Minor

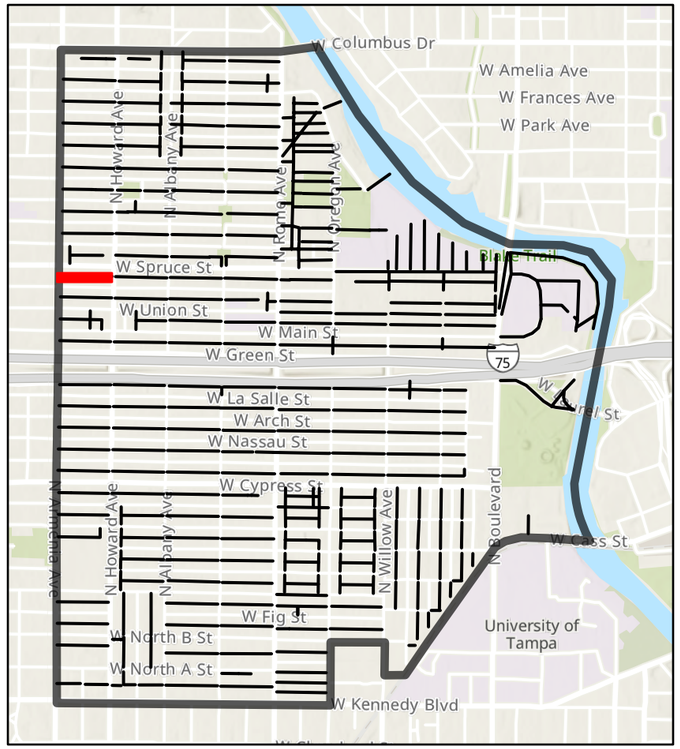

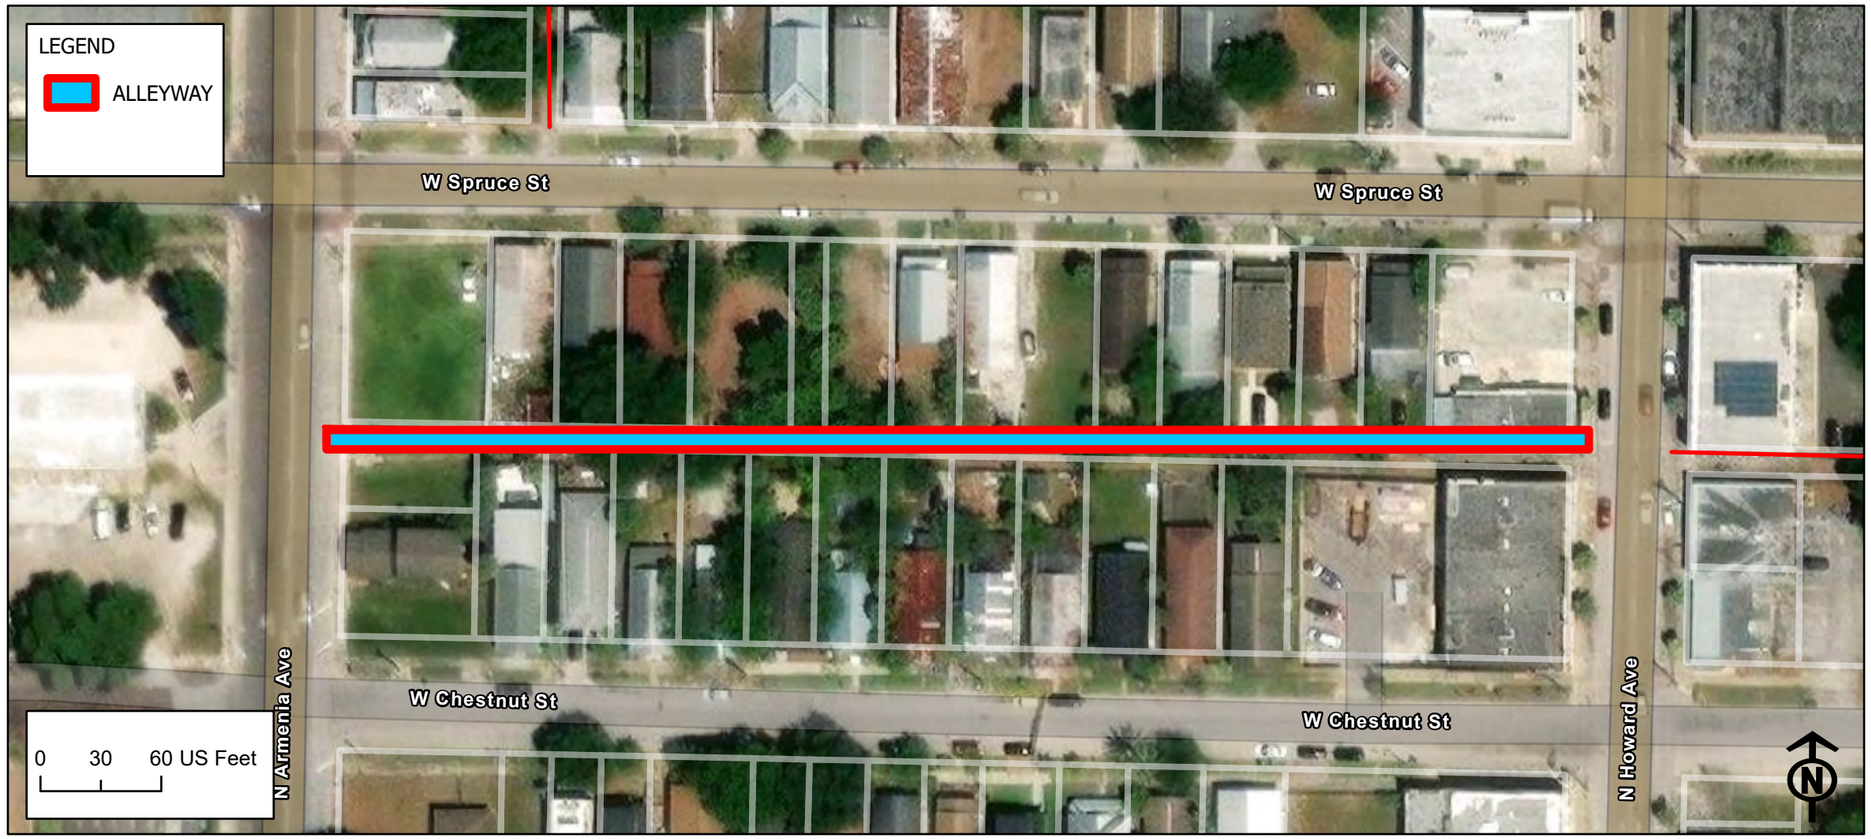

Alleyway ID: 1875

Attribute	Value
Facility ID	1875
Existing Conditions	Clear
Type of Access	Thru Alley
Sole Access to Parcel	No
Length (ft)	628.00
Width (ft)	13.5
Surface Type	Paved
Surface Width (ft)	9.5
Pavement Conditions	Fair
Power Poles	Yes
Lighting	No
Stormwater Facilities	No
Wastewater Facilities	Yes
Private Utilities	Unknown
Landscaping	Maintained
Maintenance	Good
Private Use	No
Debris	No
Trash Bin	Yes
Solid Waste	Yes
Encroachments	Side Clearance
Crowned	None
Notes	Frequent use; new construction
Alley Quadrant	2
Vacated	No
Vacated Ordinance	N/A
Plat Dedication	Dedicated
Plat Name	MacFarlanes Additions To West Tampa
Plat Subdivision Number	1
Plat Width	14
Improvements	Minor

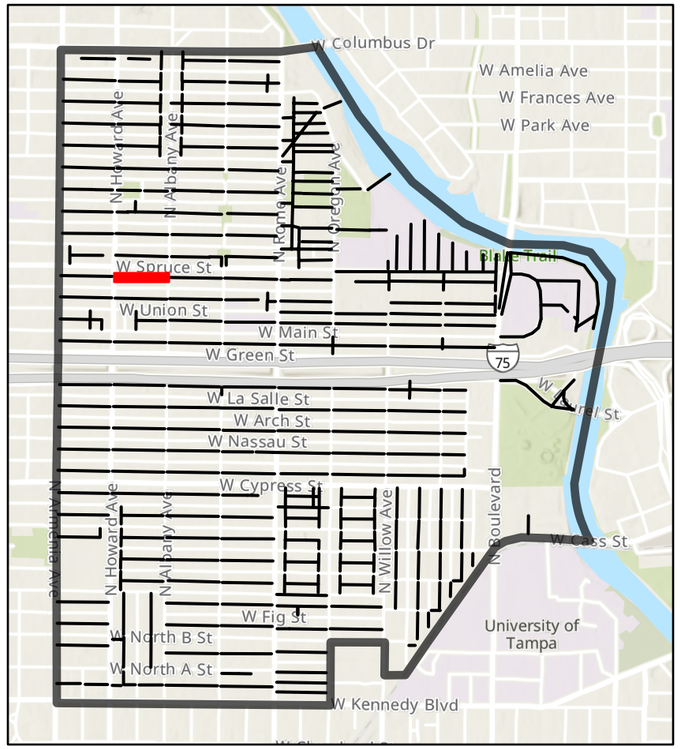

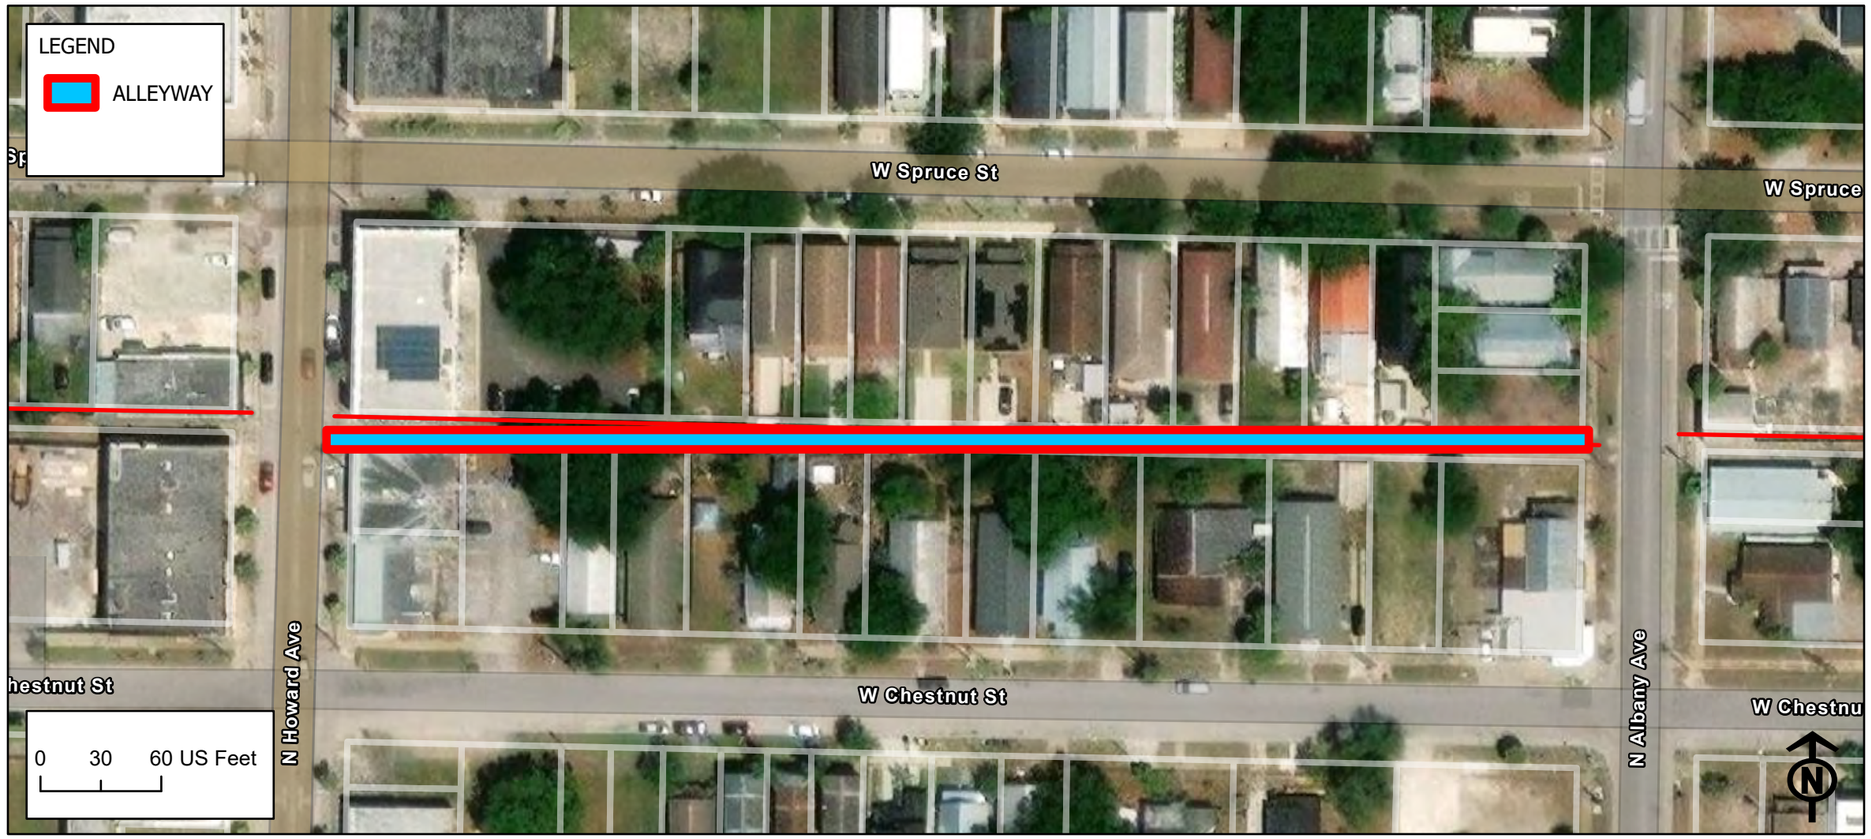

Alleyway ID: 1880

Attribute	Value
Facility ID	1880
Existing Conditions	Clear
Type of Access	Thru Alley
Sole Access to Parcel	No
Length (ft)	627.93
Width (ft)	13
Surface Type	Paved
Surface Width (ft)	9
Pavement Conditions	Fair
Power Poles	Yes
Lighting	No
Stormwater Facilities	No
Wastewater Facilities	Yes
Private Utilities	No
Landscaping	Minor Overgrowth
Maintenance	Fair
Private Use	No
Debris	No
Trash Bin	No
Solid Waste	Yes
Encroachments	Side Clearance
Crowned	None
Notes	
Alley Quadrant	2
Vacated	No
Vacated Ordinance	N/A
Plat Dedication	Dedicated
Plat Name	MacFarlanes Additions To West Tampa
Plat Subdivision Number	13
Plat Width	14
Improvements	Minor

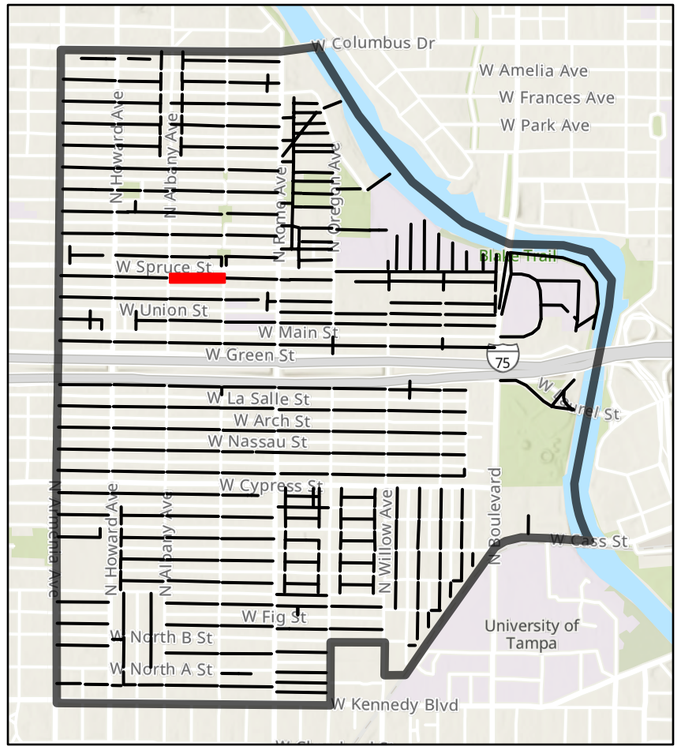

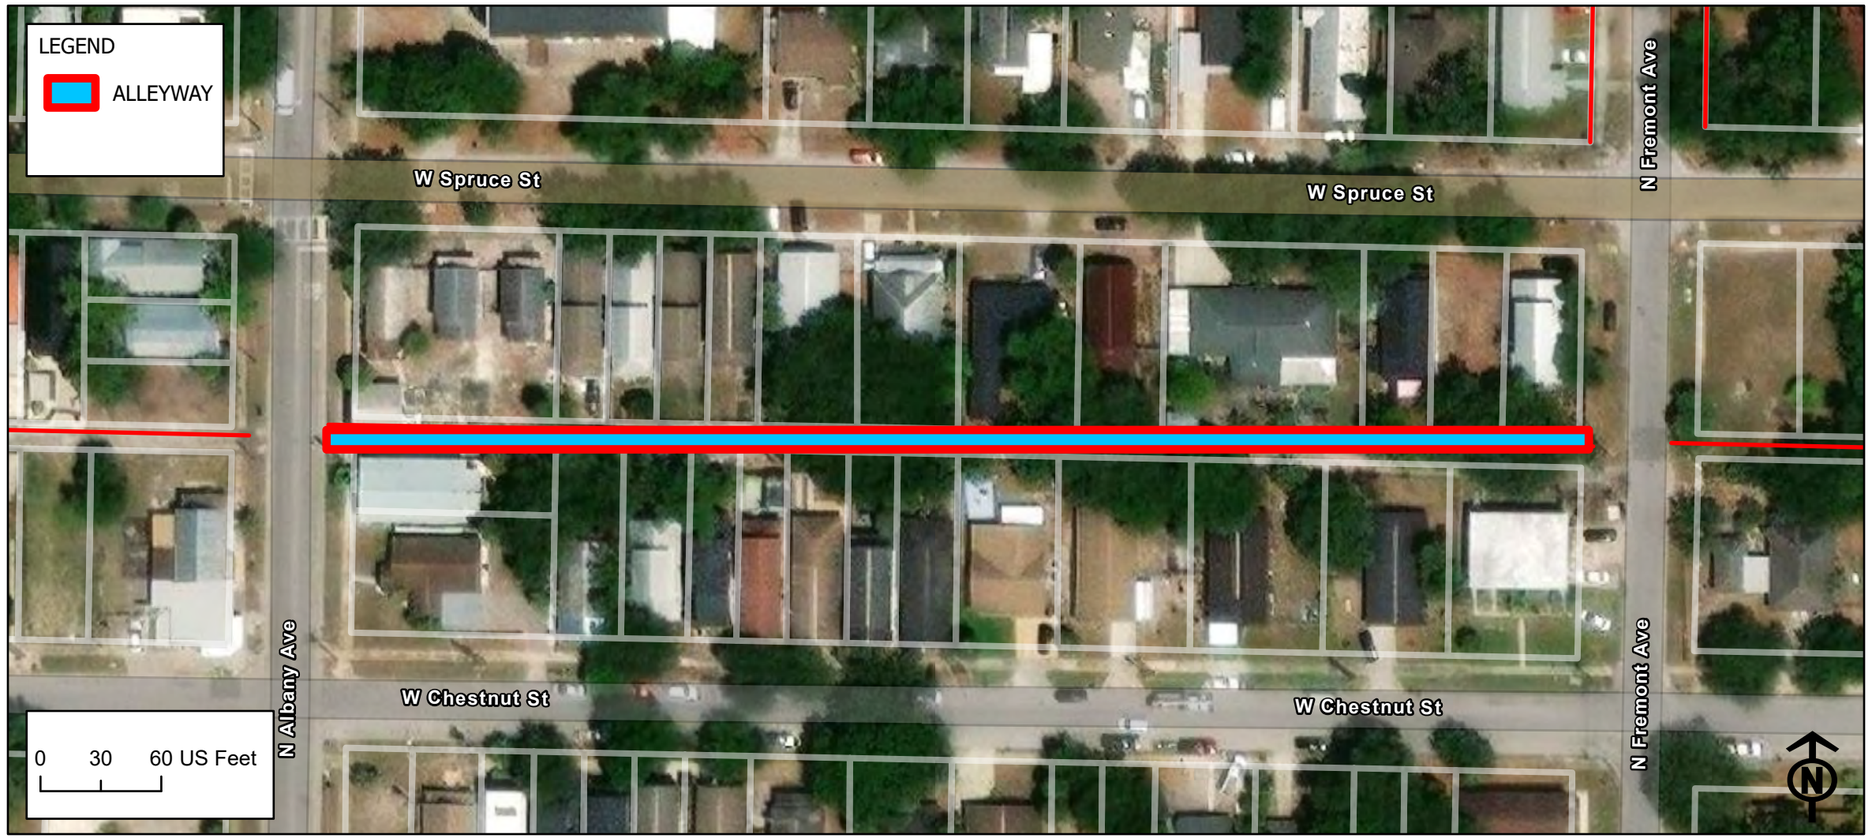

Alleyway ID: 1883

Attribute	Value
Facility ID	1883
Existing Conditions	Semi Obstructed
Type of Access	Thru Alley
Sole Access to Parcel	No
Length (ft)	638.29
Width (ft)	0
Surface Type	Grass/Dirt
Surface Width (ft)	0
Pavement Conditions	N/A
Power Poles	Yes
Lighting	No
Stormwater Facilities	No
Wastewater Facilities	Yes
Private Utilities	No
Landscaping	Minor Overgrowth
Maintenance	Fair
Private Use	Yes
Debris	Yes
Trash Bin	No
Solid Waste	No
Encroachments	Both Side and Height Clearance
Crowned	None
Notes	Fence taking part of alley
Alley Quadrant	2
Vacated	No
Vacated Ordinance	N/A
Plat Dedication	Dedicated
Plat Name	MacFarlanes Additions To West Tampa
Plat Subdivision Number	12
Plat Width	18
Improvements	Minor

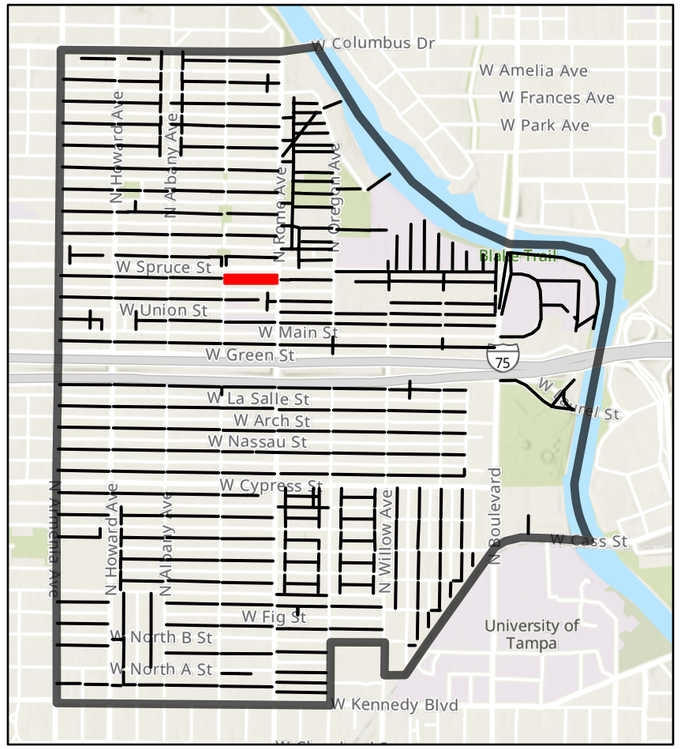

Alleyway ID: 1895

Attribute	Value
Facility ID	1895
Existing Conditions	Semi Obstructed
Type of Access	Dead End
Sole Access to Parcel	No
Length (ft)	504.44
Width (ft)	40
Surface Type	Paved
Surface Width (ft)	0
Pavement Conditions	Good
Power Poles	Yes
Lighting	No
Stormwater Facilities	No
Wastewater Facilities	Yes
Private Utilities	No
Landscaping	Minor Overgrowth
Maintenance	Poor
Private Use	No
Debris	Yes
Trash Bin	No
Solid Waste	Yes
Encroachments	Both Side and Height Clearance
Crowned	None
Notes	
Alley Quadrant	3
Vacated	No
Vacated Ordinance	N/A
Plat Dedication	Dedicated
Plat Name	D.F. Jack's
Plat Subdivision Number	1
Plat Width	14
Improvements	Minor

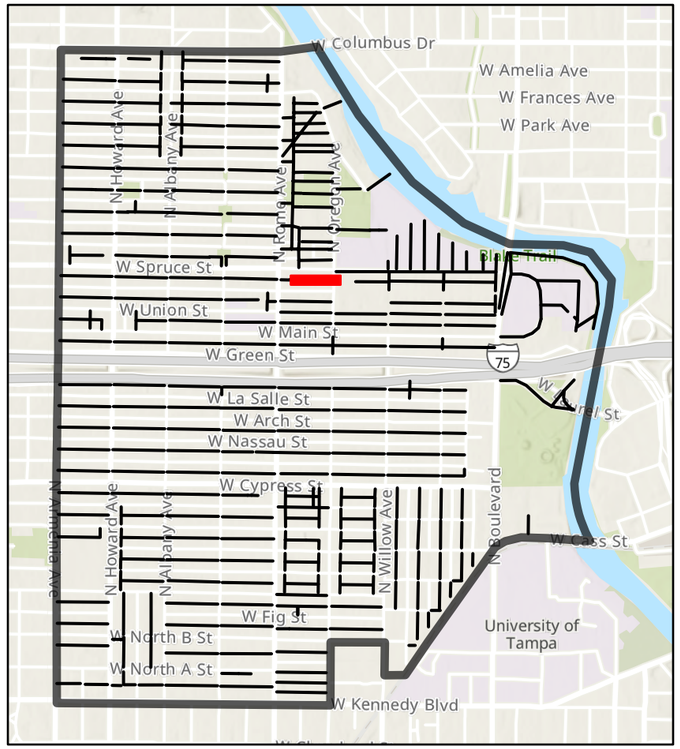

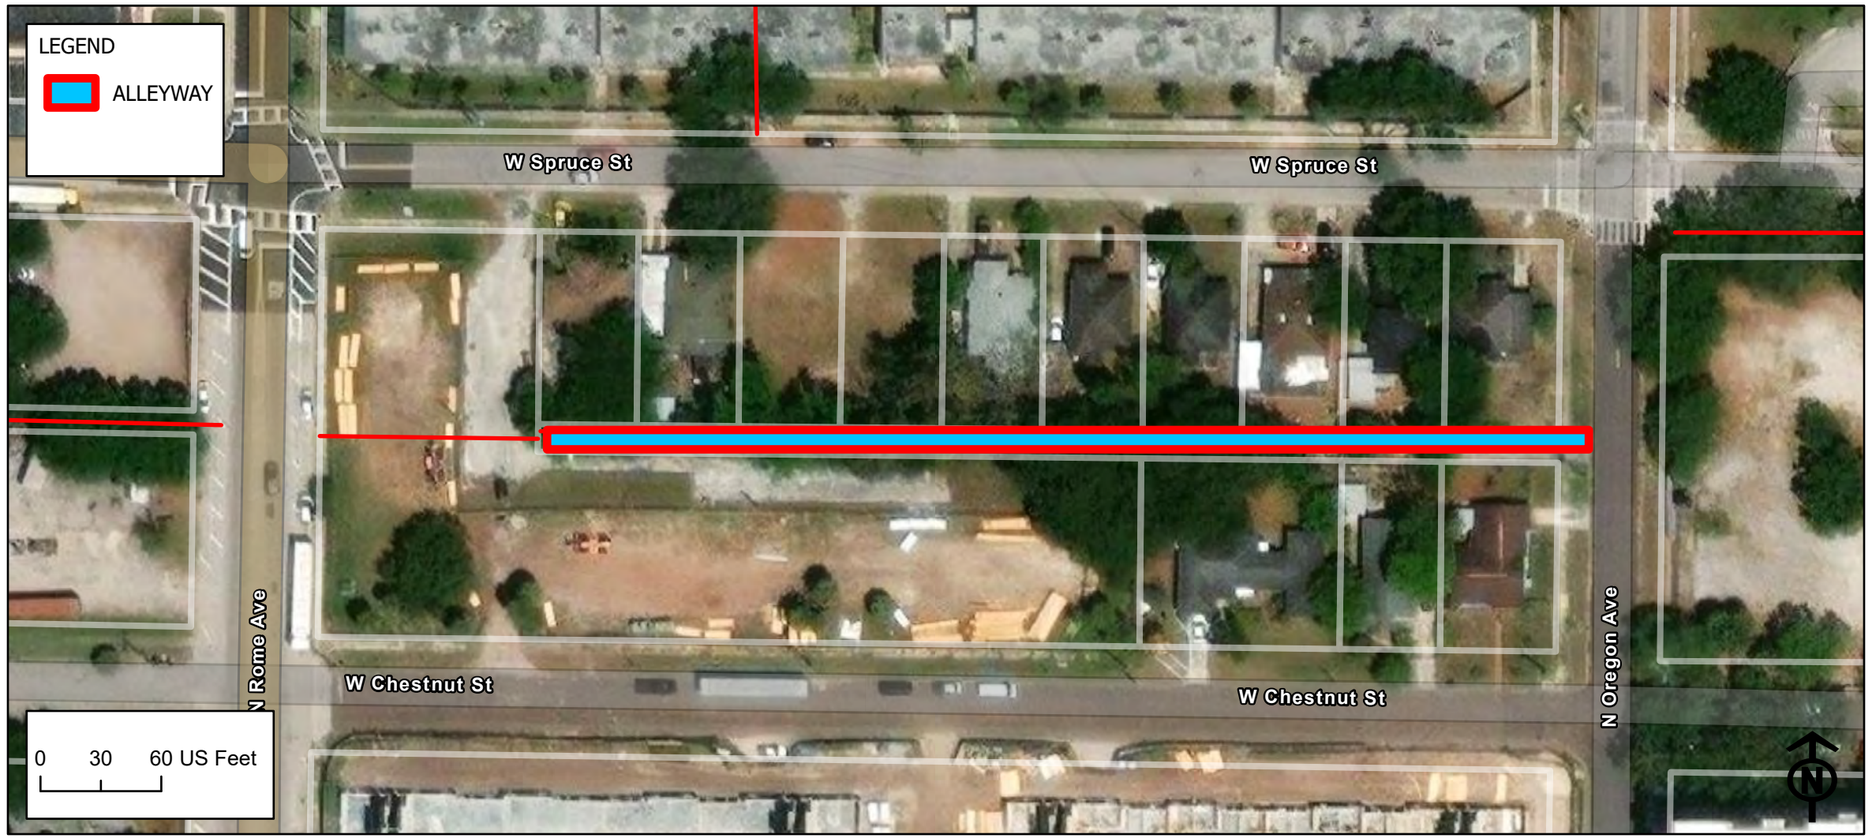

Alleyway ID: 1973

Attribute	Value
Facility ID	1973
Existing Conditions	Clear
Type of Access	Thru Alley
Sole Access to Parcel	No
Length (ft)	207.64
Width (ft)	15
Surface Type	Paved
Surface Width (ft)	8
Pavement Conditions	Fair
Power Poles	Yes
Lighting	No
Stormwater Facilities	No
Wastewater Facilities	No
Private Utilities	No
Landscaping	None
Maintenance	Fair
Private Use	No
Debris	Yes
Trash Bin	Yes
Solid Waste	No
Encroachments	Both Side and Height Clearance
Crowned	None
Notes	
Alley Quadrant	2
Vacated	No
Vacated Ordinance	N/A
Plat Dedication	Dedicated
Plat Name	MacFarlanes Additions To West Tampa
Plat Subdivision Number	39
Plat Width	10
Improvements	Minor

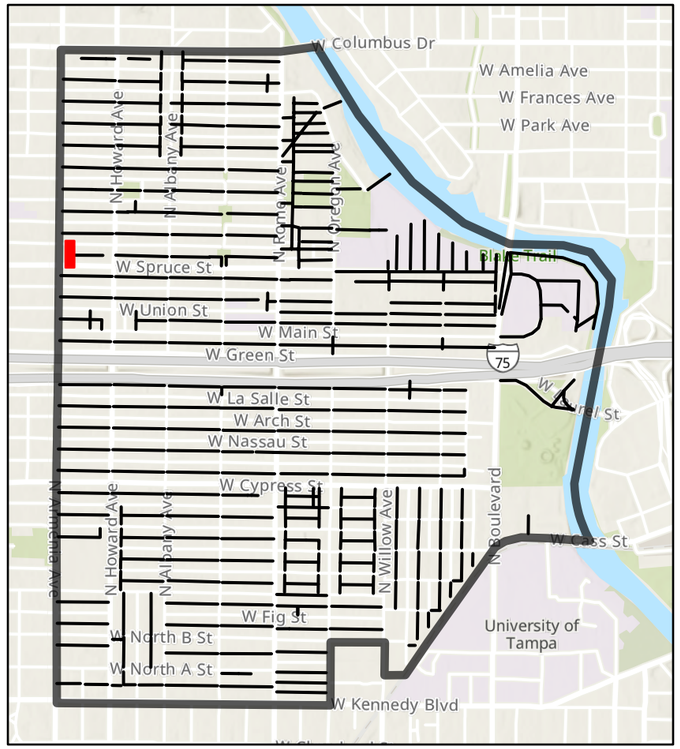

Alleyway ID: 1974

Attribute	Value
Facility ID	1974
Existing Conditions	Clear
Type of Access	Thru Alley
Sole Access to Parcel	No
Length (ft)	396.58
Width (ft)	12.5
Surface Type	Partially Paved
Surface Width (ft)	0
Pavement Conditions	Fair
Power Poles	Yes
Lighting	No
Stormwater Facilities	No
Wastewater Facilities	No
Private Utilities	No
Landscaping	Minor Overgrowth
Maintenance	Poor
Private Use	No
Debris	Yes
Trash Bin	No
Solid Waste	No
Encroachments	Height Clearance
Crowned	None
Notes	
Alley Quadrant	2
Vacated	No
Vacated Ordinance	N/A
Plat Dedication	Dedicated
Plat Name	MacFarlanes Additions To West Tampa
Plat Subdivision Number	39
Plat Width	14
Improvements	Minor

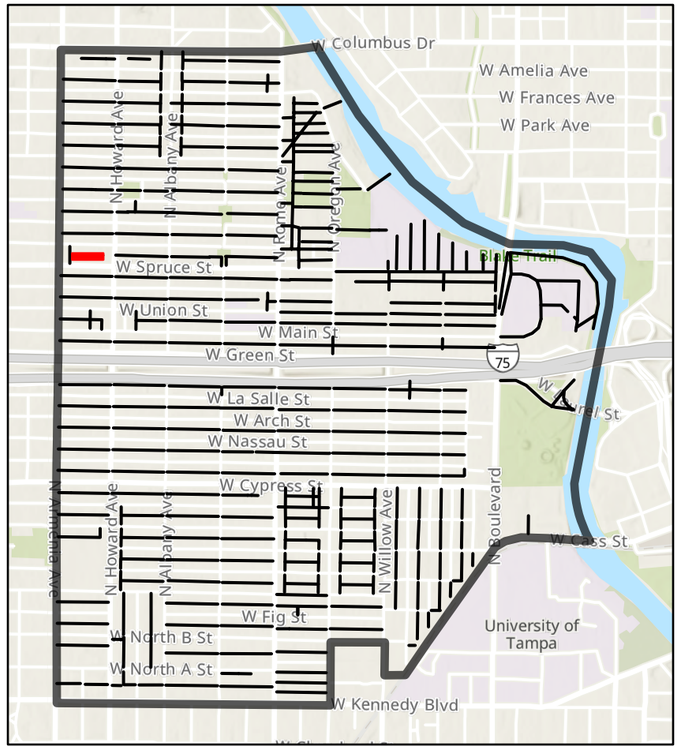

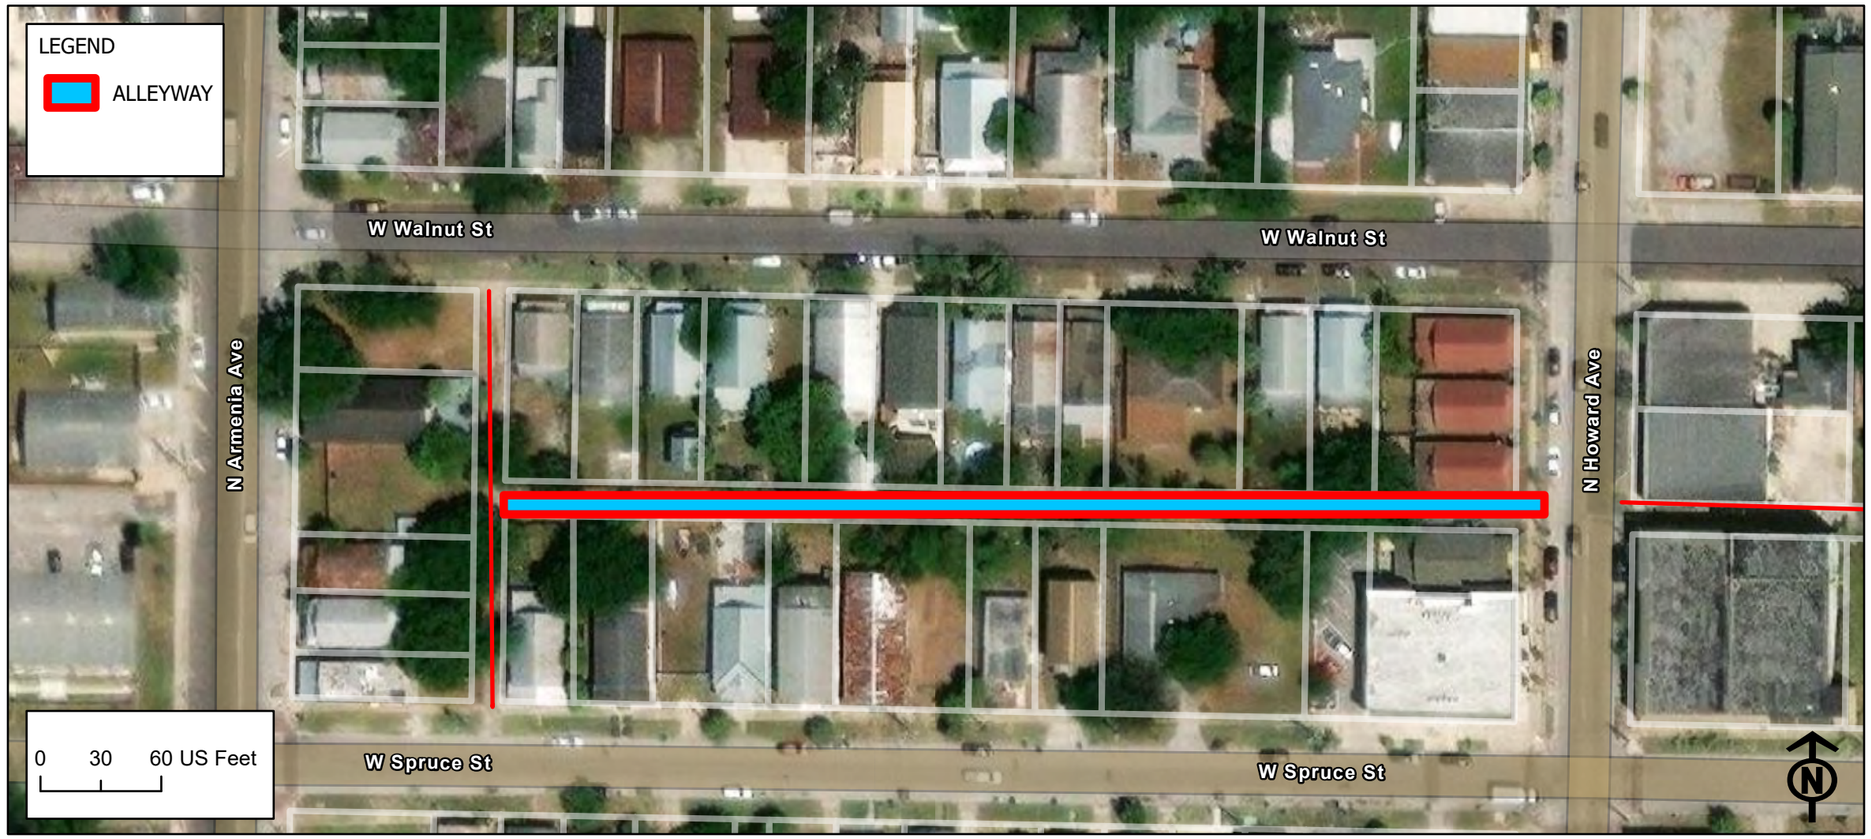

Alleyway ID: 1975

Attribute	Value
Facility ID	1975
Existing Conditions	Clear
Type of Access	Thru Alley
Sole Access to Parcel	No
Length (ft)	629.88
Width (ft)	16.5
Surface Type	Paved
Surface Width (ft)	8
Pavement Conditions	Good
Power Poles	Yes
Lighting	No
Stormwater Facilities	No
Wastewater Facilities	Yes
Private Utilities	No
Landscaping	Minor Overgrowth
Maintenance	Good
Private Use	No
Debris	Yes
Trash Bin	Yes
Solid Waste	Yes
Encroachments	Height Clearance
Crowned	None
Notes	
Alley Quadrant	2
Vacated	No
Vacated Ordinance	N/A
Plat Dedication	Dedicated
Plat Name	MacFarlanes Additions To West Tampa
Plat Subdivision Number	38
Plat Width	18
Improvements	Minor

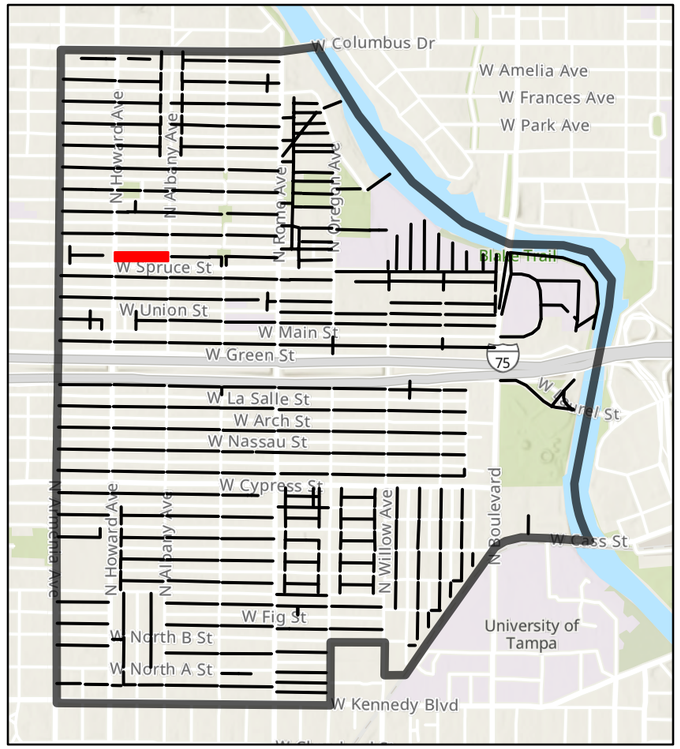

Alleyway ID: 1993

Attribute	Value
Facility ID	1993
Existing Conditions	Clear
Type of Access	Thru Alley
Sole Access to Parcel	No
Length (ft)	627.24
Width (ft)	16
Surface Type	Partially paved
Surface Width (ft)	0
Pavement Conditions	Poor
Power Poles	Yes
Lighting	No
Stormwater Facilities	No
Wastewater Facilities	No
Private Utilities	No
Landscaping	Minor Overgrowth
Maintenance	Fair
Private Use	No
Debris	Yes
Trash Bin	No
Solid Waste	No
Encroachments	Both Side and Height Clearance
Crowned	None
Notes	
Alley Quadrant	2
Vacated	No
Vacated Ordinance	N/A
Plat Dedication	Dedicated
Plat Name	El Cerro 1st Addition To West Tampa
Plat Subdivision Number	9
Plat Width	18
Improvements	Minor

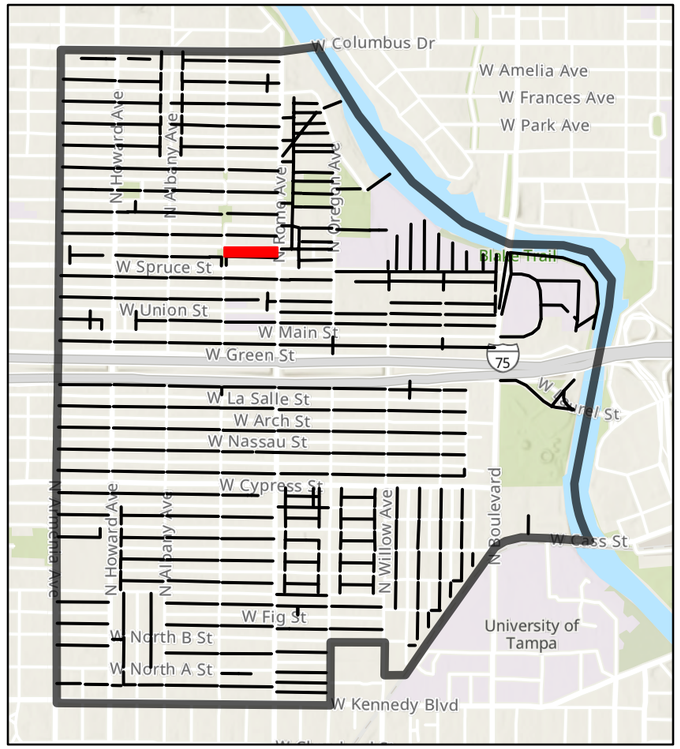

Alleyway ID: 2043

Attribute	Value
Facility ID	2043
Existing Conditions	Clear
Type of Access	Thru Alley
Sole Access to Parcel	No
Length (ft)	613.22
Width (ft)	14
Surface Type	Grass/Dirt
Surface Width (ft)	0
Pavement Conditions	N/A
Power Poles	Yes
Lighting	No
Stormwater Facilities	No
Wastewater Facilities	No
Private Utilities	No
Landscaping	Minor Overgrowth
Maintenance	Fair
Private Use	Yes
Debris	Yes
Trash Bin	No
Solid Waste	No
Encroachments	Side Clearance
Crowned	None
Notes	Looks to be in fair condition
Alley Quadrant	2
Vacated	No
Vacated Ordinance	N/A
Plat Dedication	Dedicated
Plat Name	MacFarlanes Additions To West Tampa
Plat Subdivision Number	36
Plat Width	14
Improvements	Minor

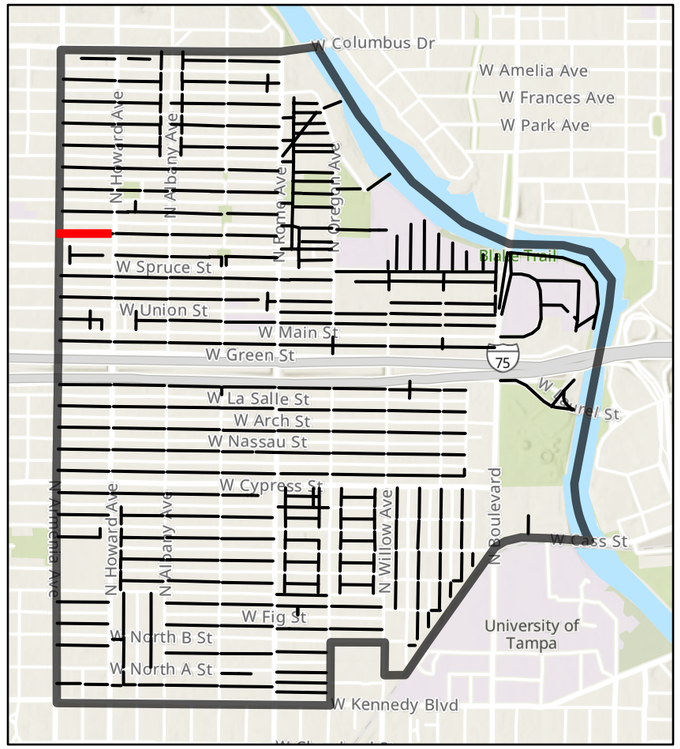

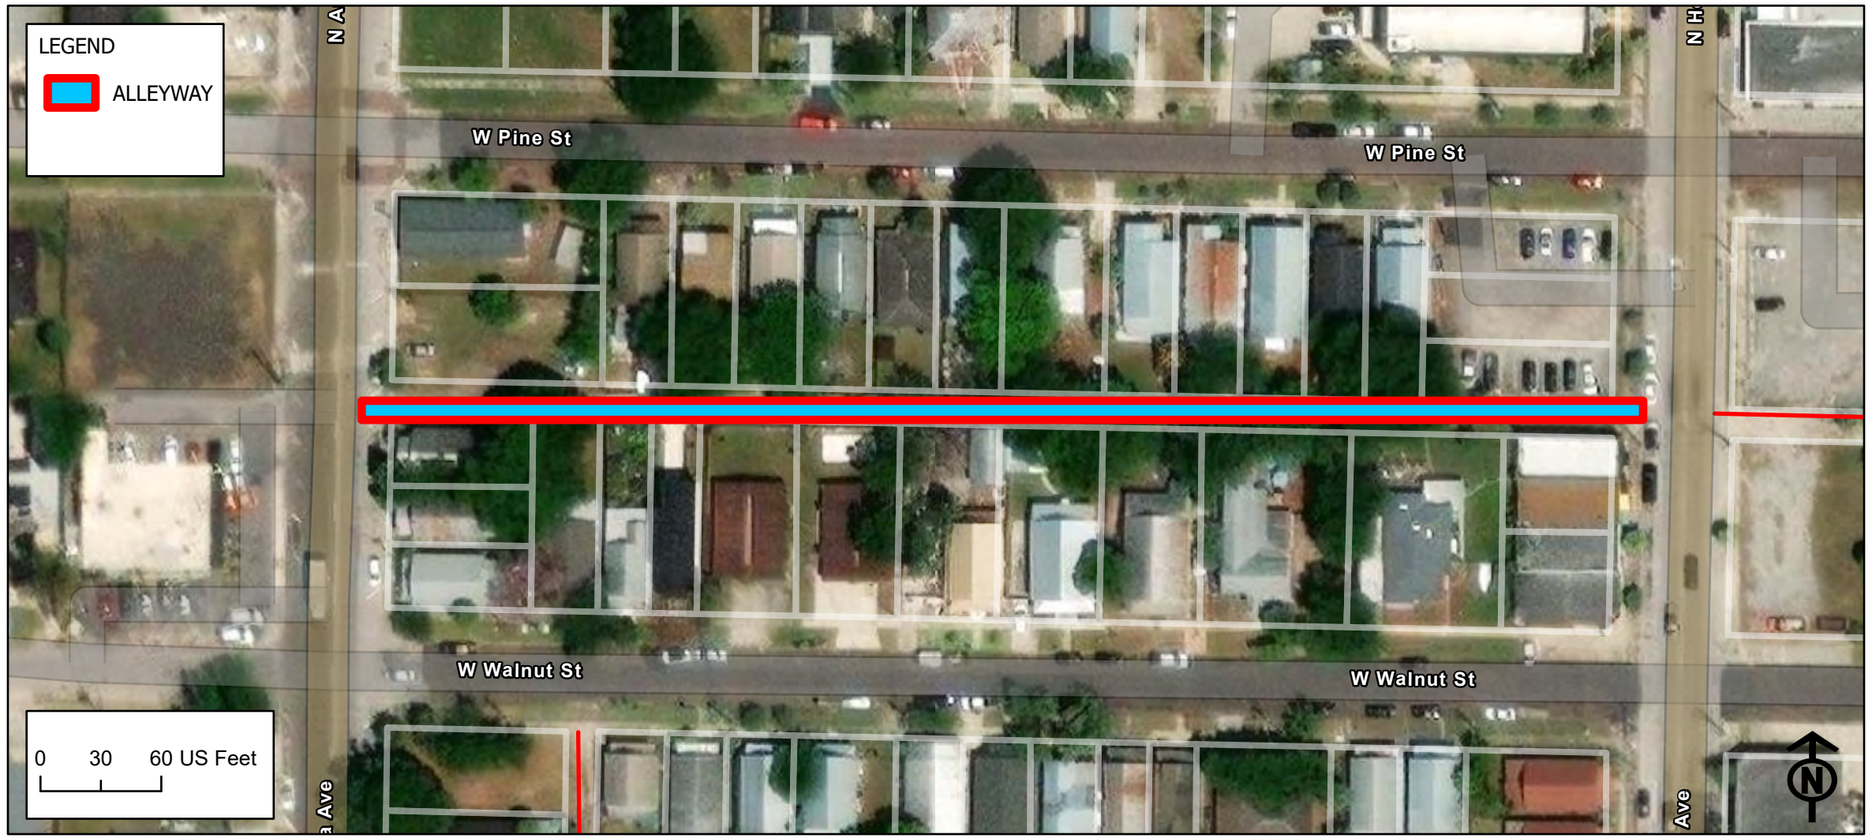

Alleyway ID: 2045

Attribute	Value
Facility ID	2045
Existing Conditions	Semi Obstructed
Type of Access	Thru Alley
Sole Access to Parcel	No
Length (ft)	631.57
Width (ft)	14
Surface Type	Paved
Surface Width (ft)	10
Pavement Conditions	Fair
Power Poles	Yes
Lighting	No
Stormwater Facilities	No
Wastewater Facilities	Yes
Private Utilities	Unknown
Landscaping	Minor Overgrowth
Maintenance	Good
Private Use	No
Debris	Yes
Trash Bin	No
Solid Waste	Yes
Encroachments	Height Clearance
Crowned	None
Notes	Sidewalk blocking access
Alley Quadrant	2
Vacated	No
Vacated Ordinance	N/A
Plat Dedication	Dedicated
Plat Name	MacFarlanes Additions To West Tampa
Plat Subdivision Number	37
Plat Width	14
Improvements	Minor

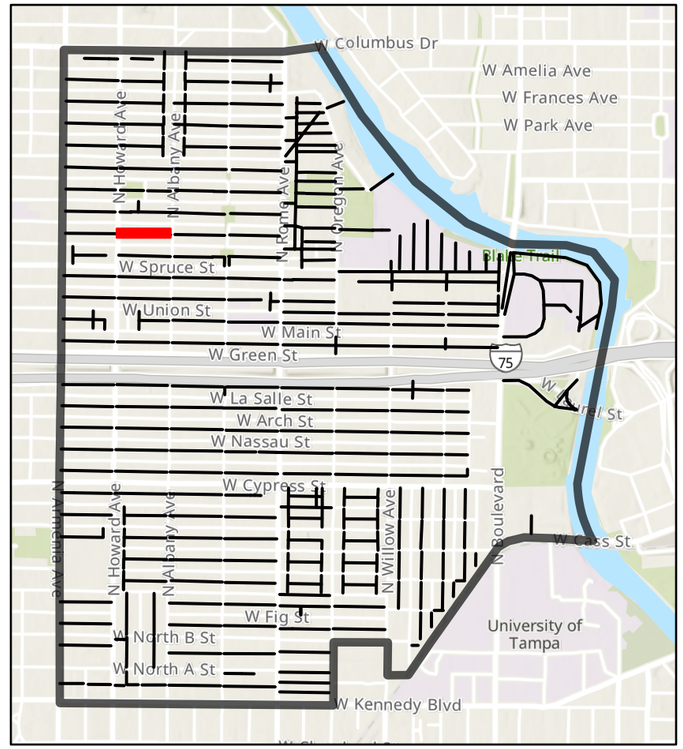

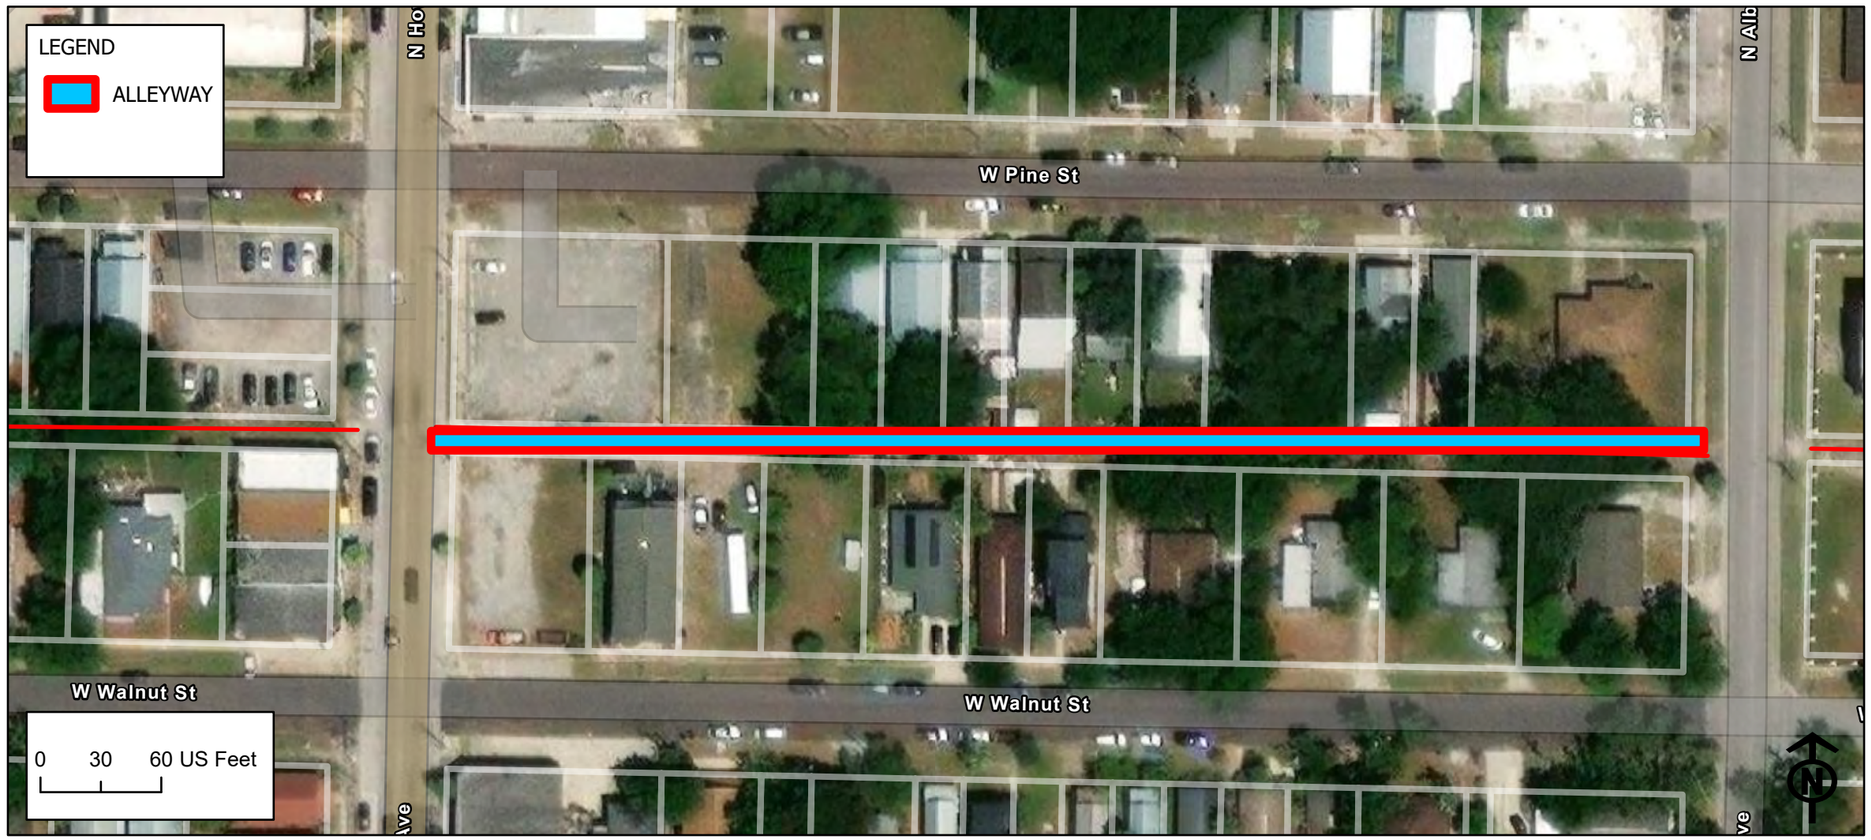

Alleyway ID: 2087

Attribute	Value
Facility ID	2087
Existing Conditions	Semi Obstructed
Type of Access	Dead End
Sole Access to Parcel	Yes
Length (ft)	137.11
Width (ft)	0
Surface Type	Grass/Dirt
Surface Width (ft)	0
Pavement Conditions	N/A
Power Poles	No
Lighting	No
Stormwater Facilities	No
Wastewater Facilities	No
Private Utilities	No
Landscaping	Minor Overgrowth
Maintenance	Fair
Private Use	No
Debris	Yes
Trash Bin	No
Solid Waste	Yes
Encroachments	None
Crowned	None
Notes	Potential easement here per mobility. Check / Easement
Alley Quadrant	1
Vacated	No
Vacated Ordinance	N/A
Plat Dedication	Dedicated
Plat Name	MacFarlanes Additions To West Tampa
Plat Subdivision Number	30
Plat Width	10
Improvements	Minor

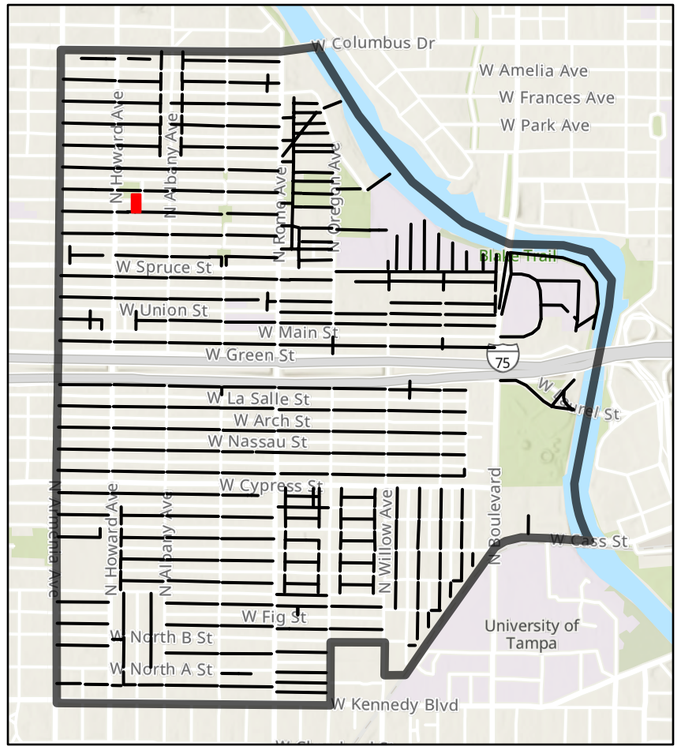

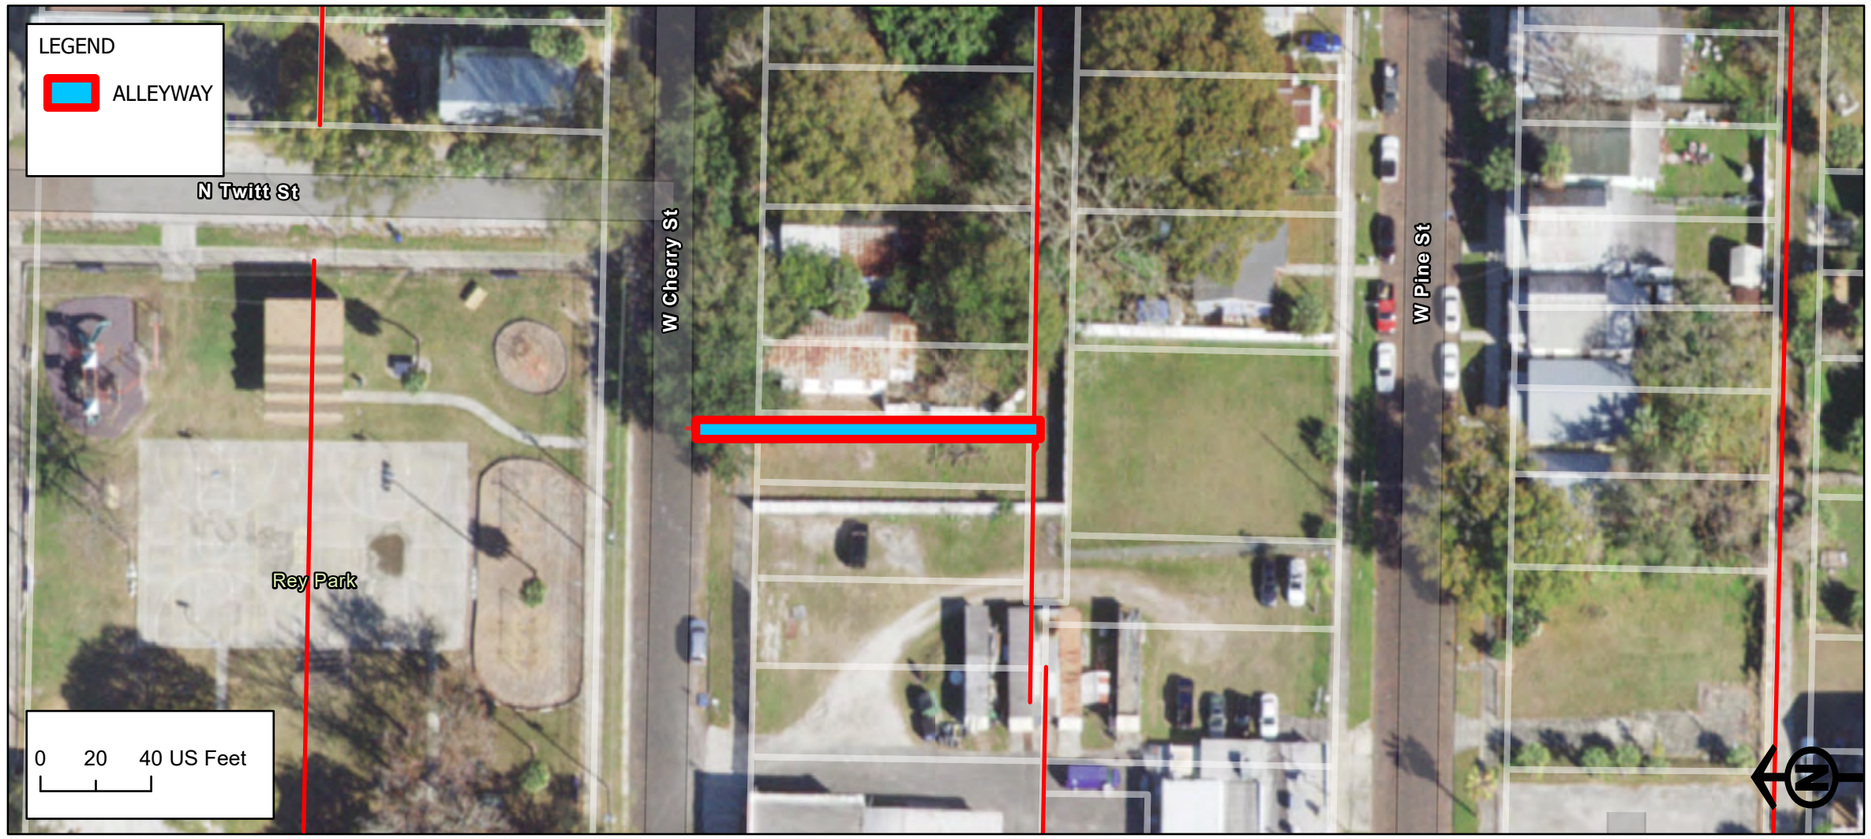

Alleyway ID: 2090

Attribute	Value
Facility ID	2090
Existing Conditions	Clear
Type of Access	Thru Alley
Sole Access to Parcel	No
Length (ft)	491.95
Width (ft)	16
Surface Type	Paved
Surface Width (ft)	9
Pavement Conditions	Fair
Power Poles	Yes
Lighting	No
Stormwater Facilities	No
Wastewater Facilities	Yes
Private Utilities	Unknown
Landscaping	Minor Overgrowth
Maintenance	Fair
Private Use	No
Debris	Yes
Trash Bin	No
Solid Waste	Yes
Encroachments	Both Side and Height Clearance
Crowned	None
Notes	Possible transportation easement to continue the alley
Alley Quadrant	1
Vacated	No
Vacated Ordinance	N/A
Plat Dedication	Dedicated
Plat Name	MacFarlanes Additions To West Tampa
Plat Subdivision Number	30
Plat Width	18
Improvements	Minor

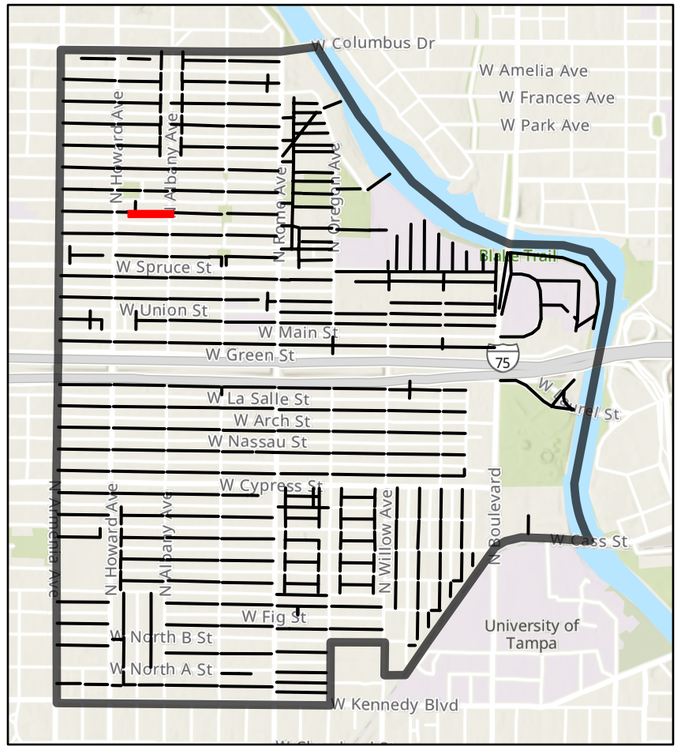

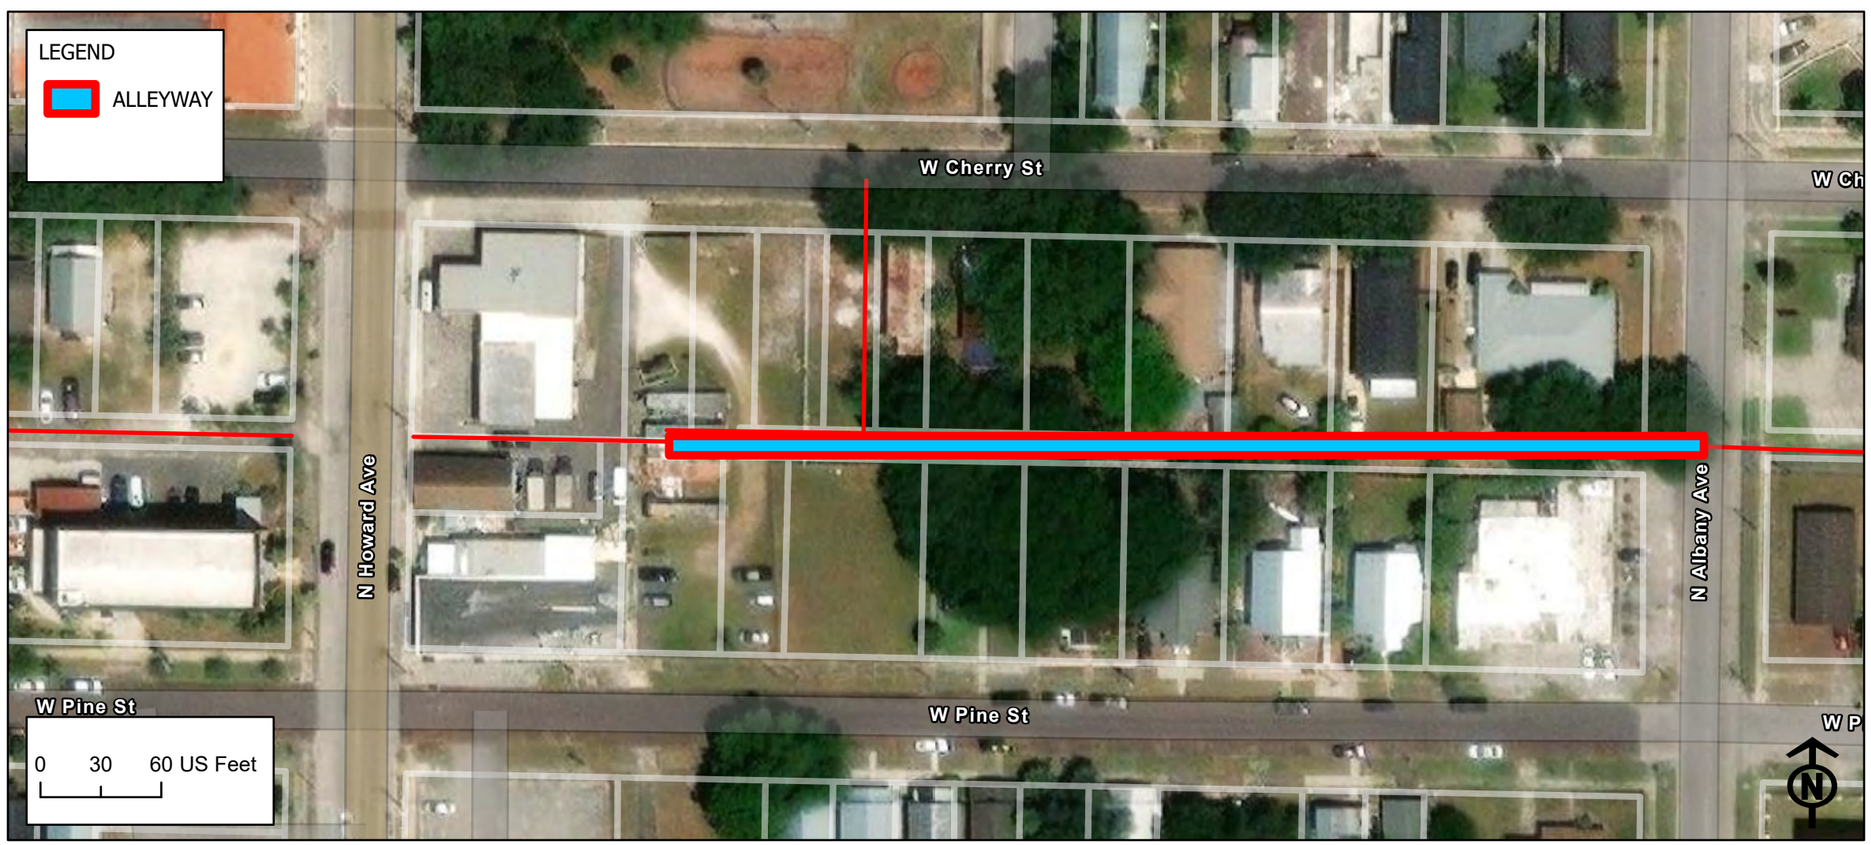

Alleyway ID: 2093

Attribute	Value
Facility ID	2093
Existing Conditions	Clear
Type of Access	Thru Alley
Sole Access to Parcel	No
Length (ft)	658.48
Width (ft)	15
Surface Type	Paved
Surface Width (ft)	9.5
Pavement Conditions	Fair
Power Poles	Yes
Lighting	No
Stormwater Facilities	No
Wastewater Facilities	No
Private Utilities	Unknown
Landscaping	Minor Overgrowth
Maintenance	Good
Private Use	No
Debris	No
Trash Bin	No
Solid Waste	Yes
Encroachments	Both Side and Height Clearance
Crowned	None
Notes	Looks to be vacated. Well used on the west side and used by several homes. Check into who was responsible for paying for it
Alley Quadrant	1
Vacated	No
Vacated Ordinance	N/A
Plat Dedication	Dedicated
Plat Name	MacFarlanes Additions To West Tampa
Plat Subdivision Number	54
Plat Width	14
Improvements	Minor

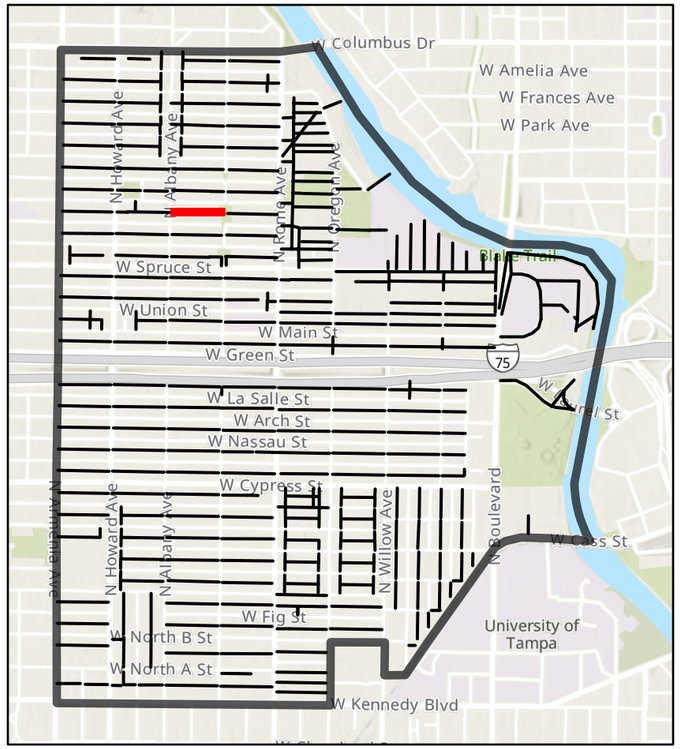

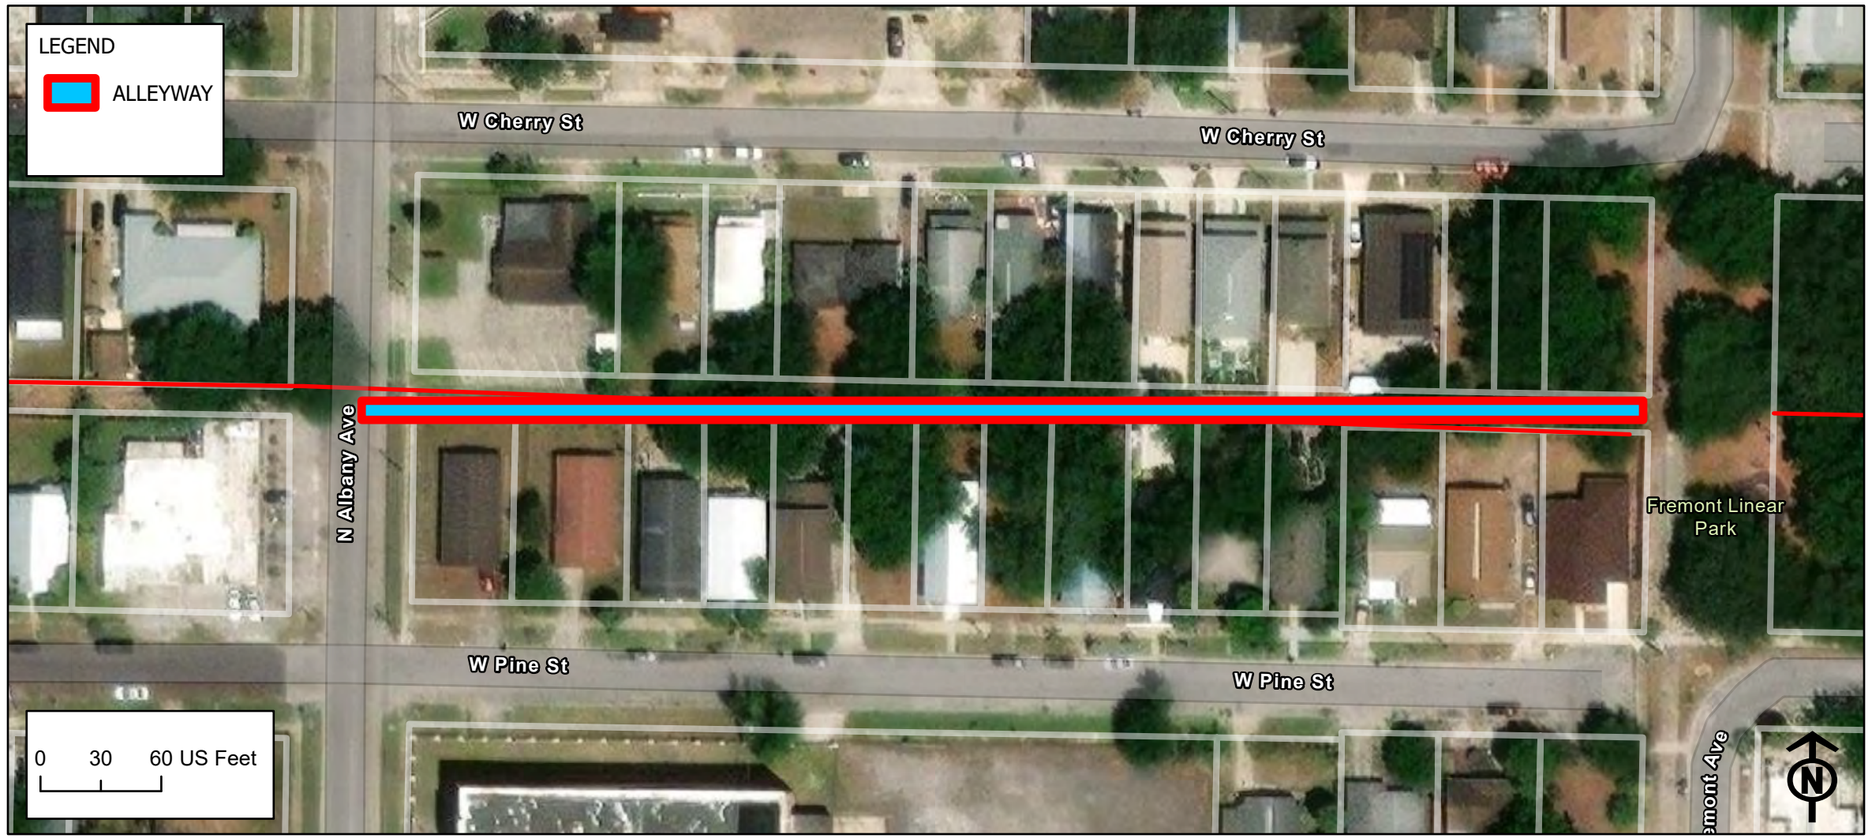

Alleyway ID: 2097

Attribute	Value
Facility ID	2097
Existing Conditions	Semi Obstructed
Type of Access	Thru Alley
Sole Access to Parcel	No
Length (ft)	349.31
Width (ft)	14.5
Surface Type	Partially paved
Surface Width (ft)	14
Pavement Conditions	Poor
Power Poles	Yes
Lighting	No
Stormwater Facilities	No
Wastewater Facilities	Yes
Private Utilities	No
Landscaping	Maintained
Maintenance	Good
Private Use	No
Debris	Yes
Trash Bin	No
Solid Waste	No
Encroachments	Side Clearance
Crowned	None
Notes	Parially used as a parking lot
Alley Quadrant	1
Vacated	No
Vacated Ordinance	N/A
Plat Dedication	Dedicated
Plat Name	MacFarlanes Additions To West Tampa
Plat Subdivision Number	28
Plat Width	18
Improvements	Minor

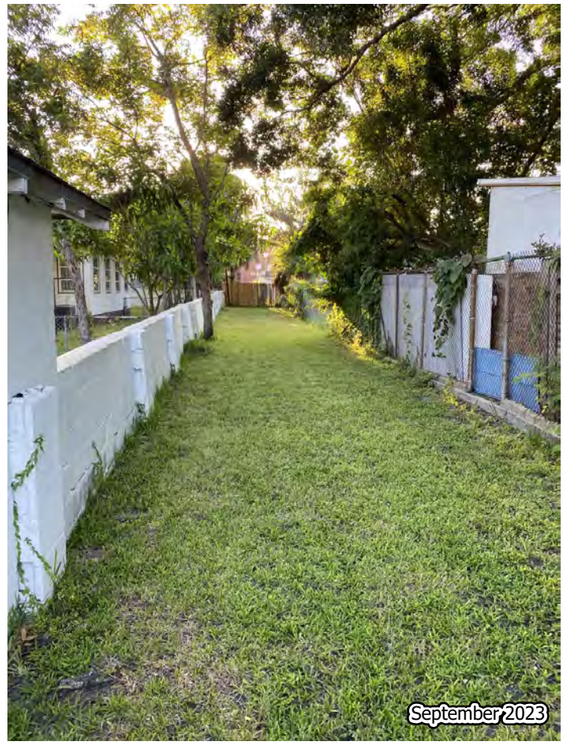

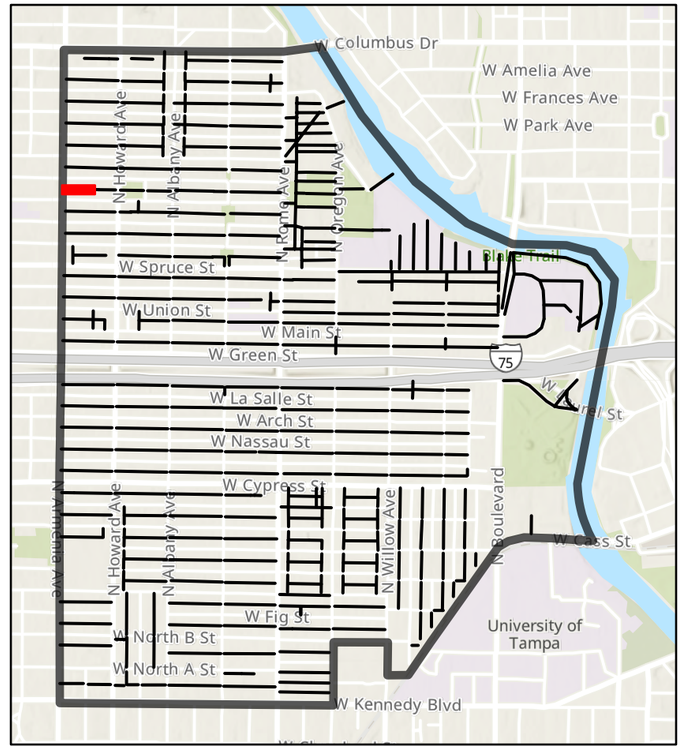

Alleyway ID: 2127

Attribute	Value
Facility ID	2127
Existing Conditions	Clear
Type of Access	Dead End
Sole Access to Parcel	No
Length (ft)	160.94
Width (ft)	15.3
Surface Type	Partially paved
Surface Width (ft)	0
Pavement Conditions	Poor
Power Poles	Yes
Lighting	No
Stormwater Facilities	No
Wastewater Facilities	No
Private Utilities	No
Landscaping	Minor Overgrowth
Maintenance	Fair
Private Use	No
Debris	Yes
Trash Bin	No
Solid Waste	No
Encroachments	Both Side and Height Clearance
Crowned	None
Notes	12.5 clearance from fence to palm tree
Alley Quadrant	1
Vacated	No
Vacated Ordinance	N/A
Plat Dedication	Dedicated
Plat Name	El Cerro 1st Addition To West Tampa
Plat Subdivision Number	3
Plat Width	18
Improvements	Minor

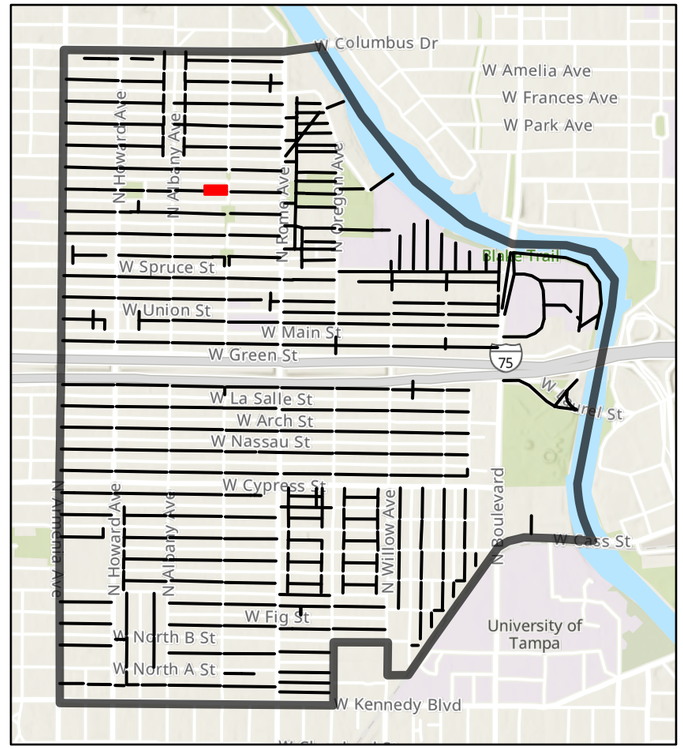

Alleyway ID: 2145

Attribute	Value
Facility ID	2145
Existing Conditions	Semi Obstructed
Type of Access	Thru Alley
Sole Access to Parcel	No
Length (ft)	626.25
Width (ft)	18.5
Surface Type	Paved
Surface Width (ft)	8.5
Pavement Conditions	Fair
Power Poles	Yes
Lighting	Yes
Stormwater Facilities	No
Wastewater Facilities	Yes
Private Utilities	No
Landscaping	None
Maintenance	Good
Private Use	No
Debris	No
Trash Bin	No
Solid Waste	Yes
Encroachments	Both Side and Height Clearance
Crowned	Inverted
Notes	Some temporary blockage with construction
Alley Quadrant	1
Vacated	No
Vacated Ordinance	N/A
Plat Dedication	Dedicated
Plat Name	MacFarlanes Additions To West Tampa
Plat Subdivision Number	23
Plat Width	18
Improvements	None

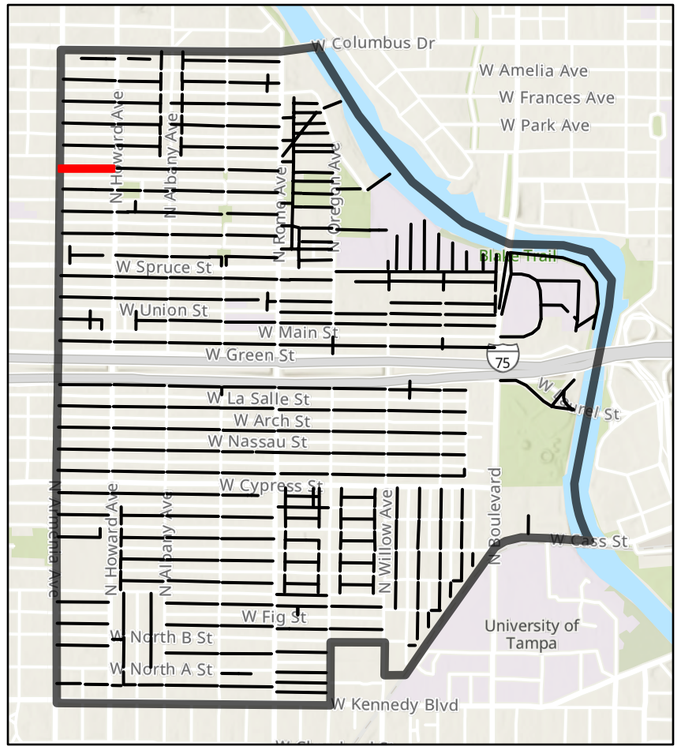

Alleyway ID: 2150

Attribute	Value
Facility ID	2150
Existing Conditions	Clear
Type of Access	Thru Alley
Sole Access to Parcel	Yes
Length (ft)	633.32
Width (ft)	14
Surface Type	Paved
Surface Width (ft)	9
Pavement Conditions	Fair
Power Poles	Yes
Lighting	No
Stormwater Facilities	No
Wastewater Facilities	Yes
Private Utilities	Unknown
Landscaping	Minor Overgrowth
Maintenance	Good
Private Use	No
Debris	Yes
Trash Bin	Yes
Solid Waste	Yes
Encroachments	Both Side and Height Clearance
Crowned	None
Notes	Very good condition - fencing and sabal lamp in R/w
Alley Quadrant	1
Vacated	No
Vacated Ordinance	N/A
Plat Dedication	Dedicated
Plat Name	MacFarlanes Additions To West Tampa
Plat Subdivision Number	22
Plat Width	18
Improvements	Minor

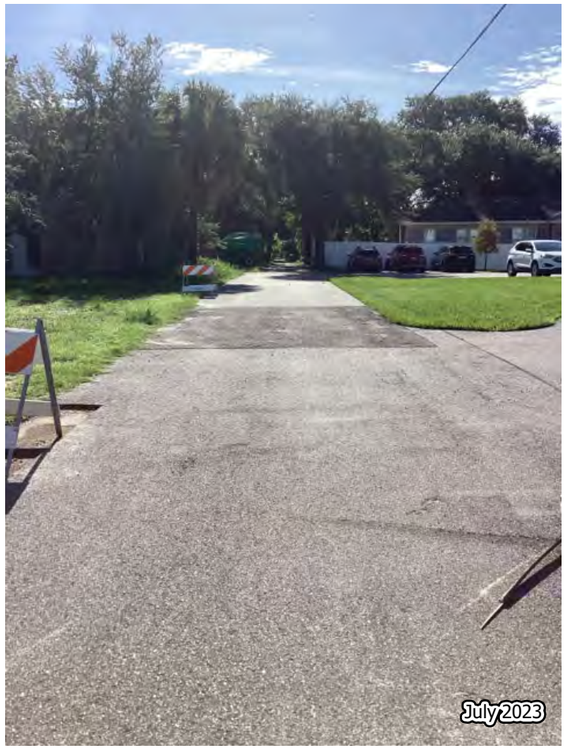

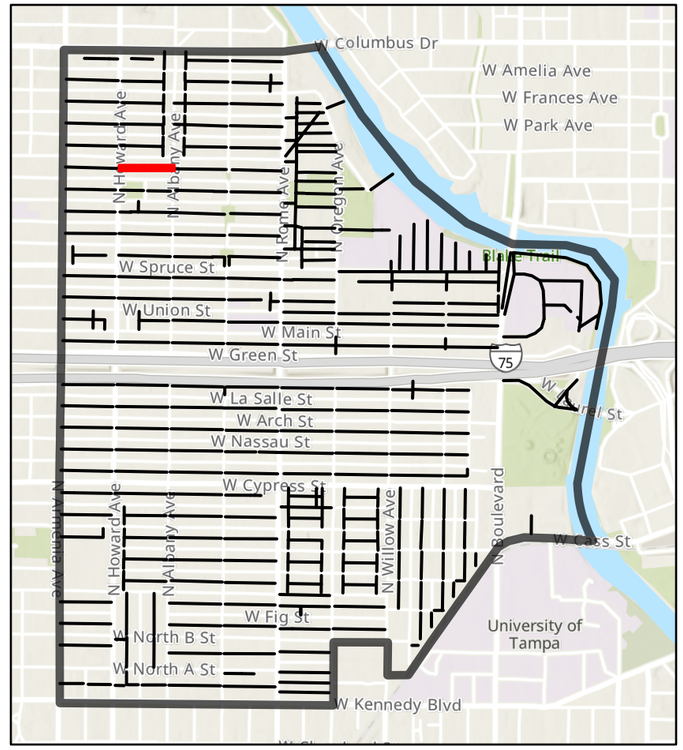

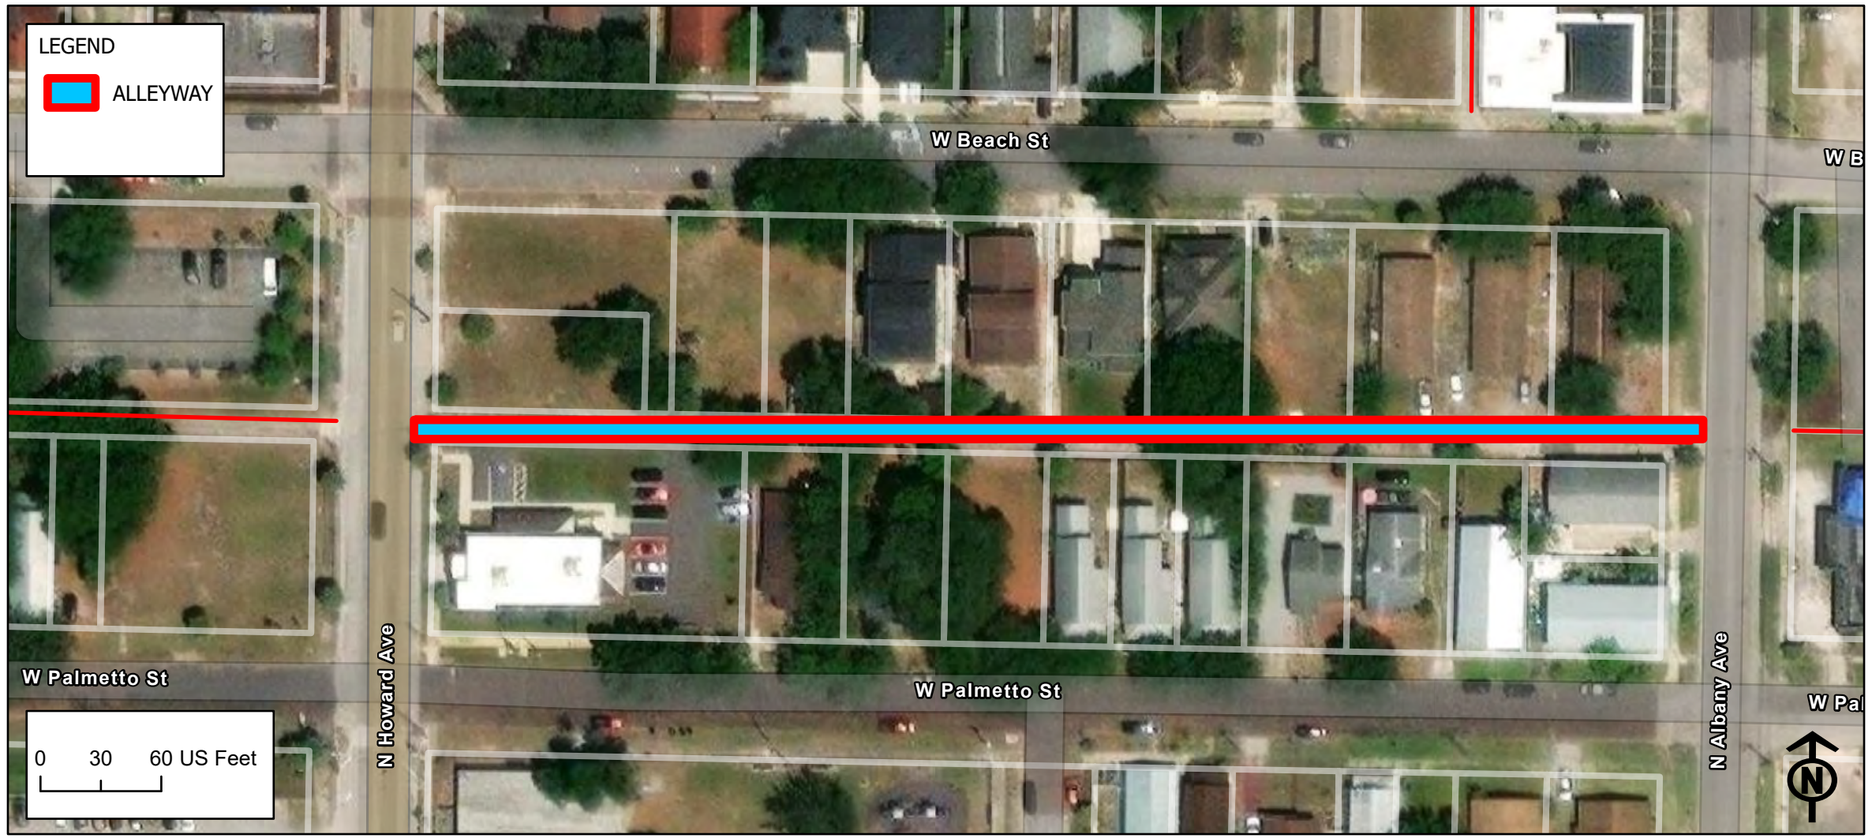

Alleyway ID: 2157

Attribute	Value
Facility ID	2157
Existing Conditions	Clear
Type of Access	Thru Alley
Sole Access to Parcel	No
Length (ft)	600.82
Width (ft)	15
Surface Type	Grass/Dirt
Surface Width (ft)	
Pavement Conditions	N/A
Power Poles	Yes
Lighting	No
Stormwater Facilities	No
Wastewater Facilities	No
Private Utilities	No
Landscaping	Minor Overgrowth
Maintenance	Fair
Private Use	No
Debris	Yes
Trash Bin	No
Solid Waste	No
Encroachments	None
Crowned	None
Notes	
Alley Quadrant	1
Vacated	No
Vacated Ordinance	N/A
Plat Dedication	Dedicated
Plat Name	El Cerro 1st Addition To West Tampa
Plat Subdivision Number	1
Plat Width	10
Improvements	Minor

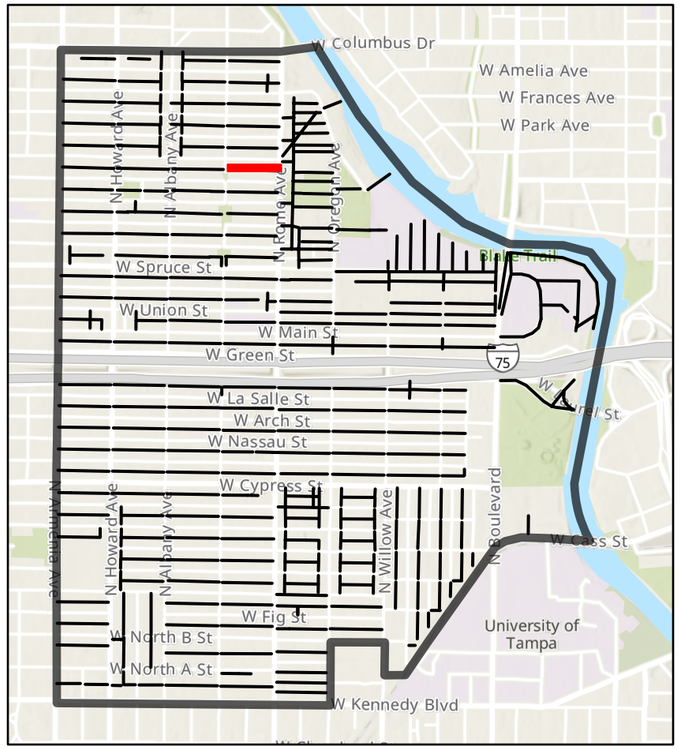

Alleyway ID: 2165

Attribute	Value
Facility ID	2165
Existing Conditions	Clear
Type of Access	Thru Alley
Sole Access to Parcel	No
Length (ft)	745.15
Width (ft)	16.5
Surface Type	Paved
Surface Width (ft)	11
Pavement Conditions	Fair
Power Poles	Yes
Lighting	No
Stormwater Facilities	No
Wastewater Facilities	Yes
Private Utilities	Unknown
Landscaping	Minor Overgrowth
Maintenance	Fair
Private Use	No
Debris	Yes
Trash Bin	No
Solid Waste	Yes
Encroachments	Both Side and Height Clearance
Crowned	None
Notes	Should split this at the T - 8.5 and 14. Actively used by commercial and residential
Alley Quadrant	1
Vacated	No
Vacated Ordinance	N/A
Plat Dedication	Dedicated
Plat Name	Bouton & Skinner's Addition To West Tampa
Plat Subdivision Number	19
Plat Width	14
Improvements	Minor

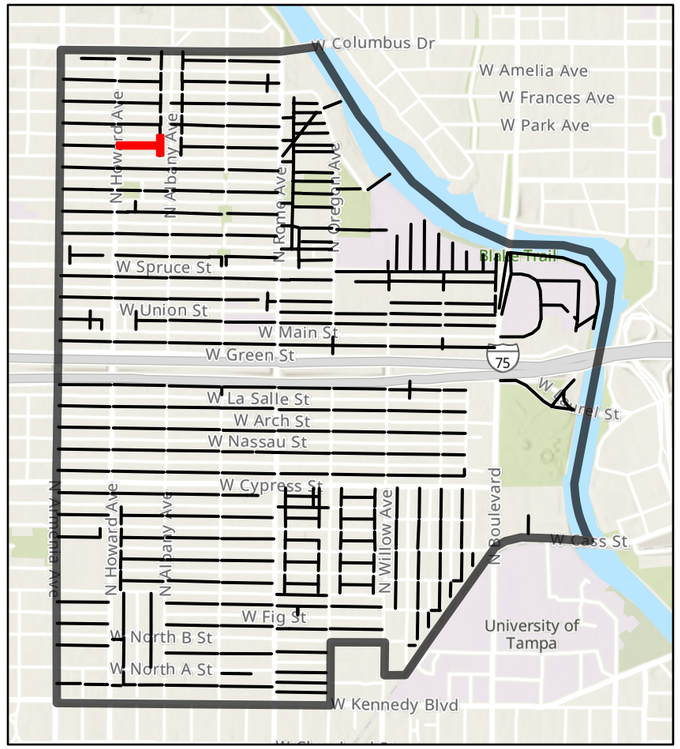

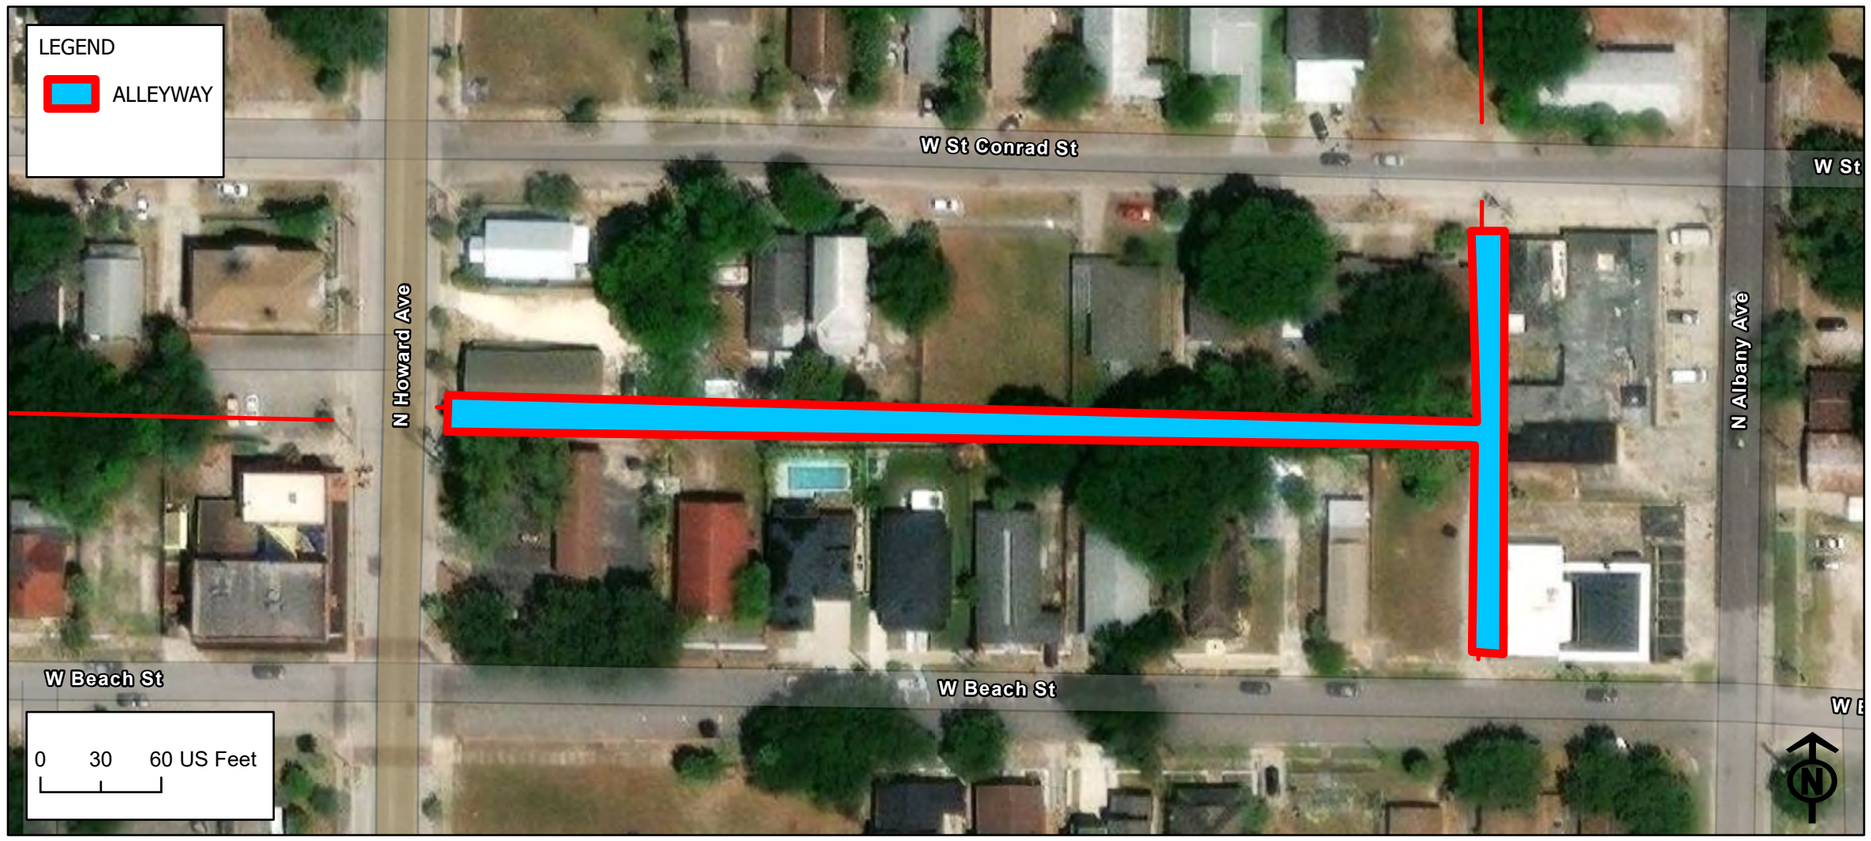

Alleyway ID: 2177

Attribute	Value
Facility ID	2177
Existing Conditions	Clear
Type of Access	Thru Alley
Sole Access to Parcel	No
Length (ft)	604.33
Width (ft)	15
Surface Type	Grass/Dirt
Surface Width (ft)	0
Pavement Conditions	N/A
Power Poles	Yes
Lighting	No
Stormwater Facilities	No
Wastewater Facilities	No
Private Utilities	No
Landscaping	Minor Overgrowth
Maintenance	Fair
Private Use	No
Debris	No
Trash Bin	No
Solid Waste	No
Encroachments	Side Clearance
Crowned	None
Notes	
Alley Quadrant	1
Vacated	No
Vacated Ordinance	N/A
Plat Dedication	Dedicated
Plat Name	Bouton & Skinner's Addition To West Tampa
Plat Subdivision Number	17
Plat Width	14
Improvements	None

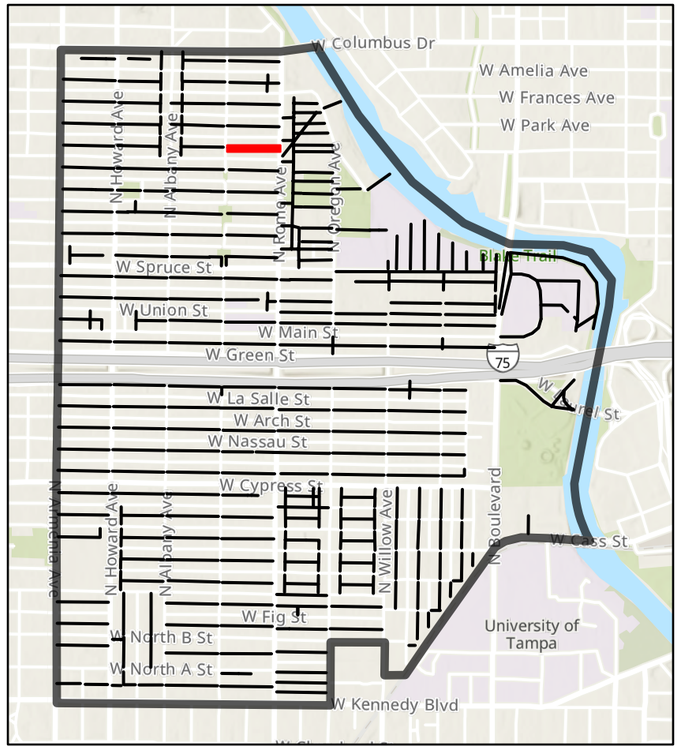

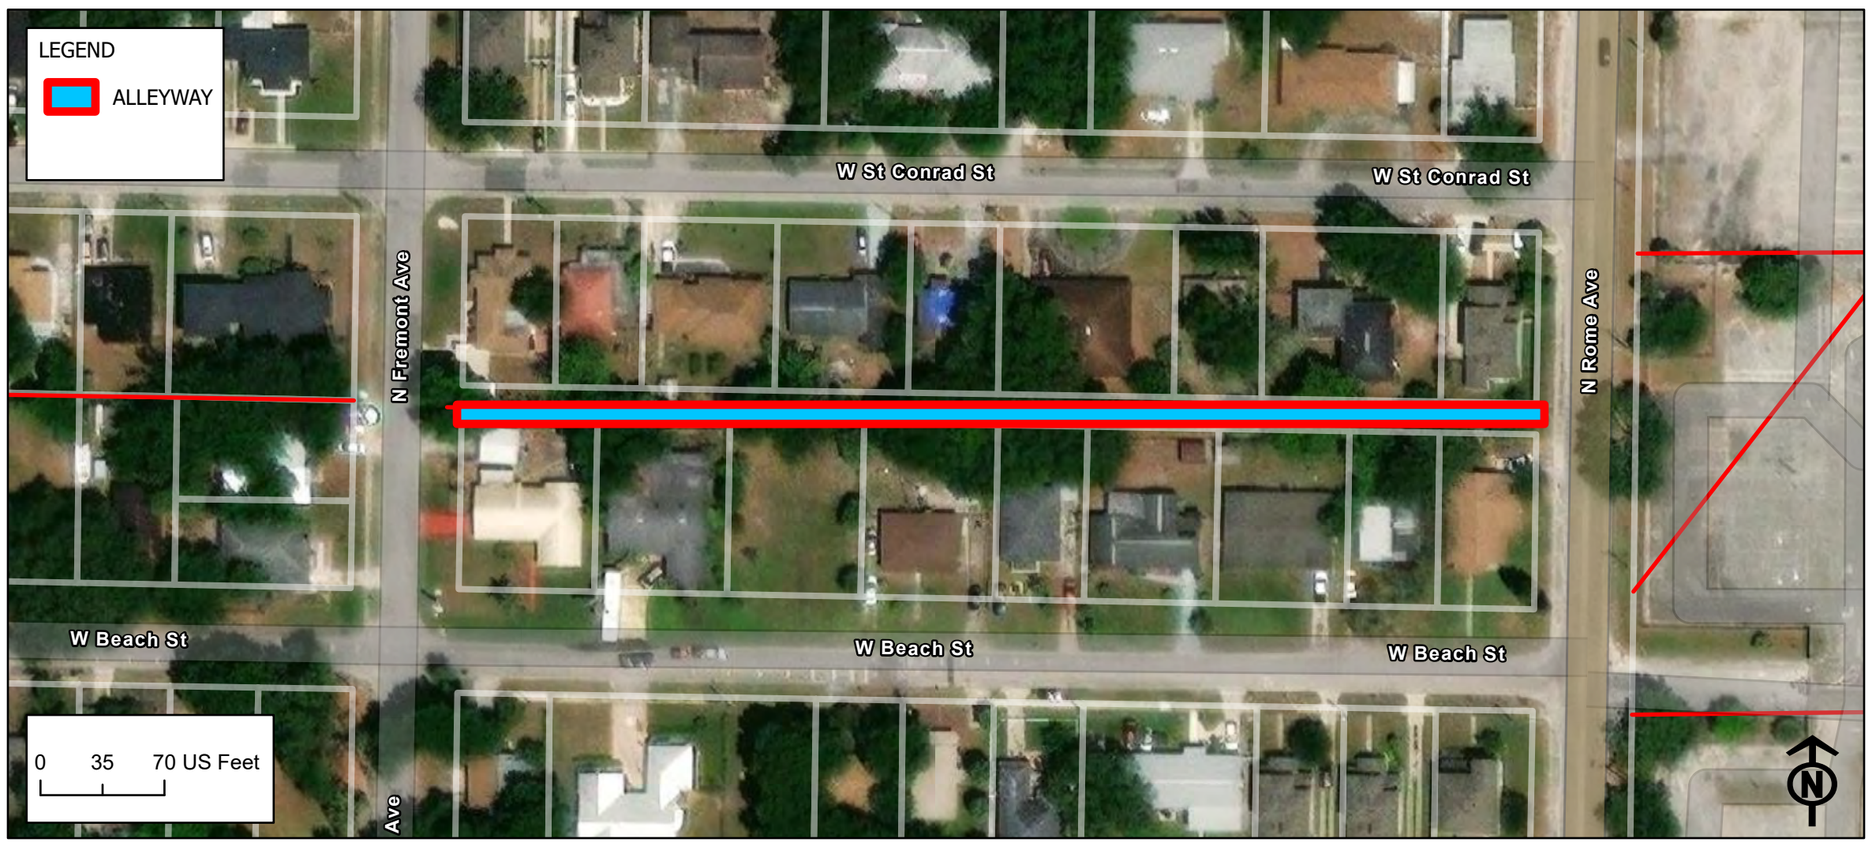

Alleyway ID: 2200

Attribute	Value
Facility ID	2200
Existing Conditions	Semi Obstructed
Type of Access	Thru Alley
Sole Access to Parcel	No
Length (ft)	629.83
Width (ft)	12
Surface Type	Grass/Dirt
Surface Width (ft)	0
Pavement Conditions	N/A
Power Poles	Yes
Lighting	No
Stormwater Facilities	No
Wastewater Facilities	Yes
Private Utilities	No
Landscaping	Overgrowth
Maintenance	Poor
Private Use	No
Debris	Yes
Trash Bin	No
Solid Waste	Yes
Encroachments	Both Side and Height Clearance
Crowned	None
Notes	Useable with improvements
Alley Quadrant	1
Vacated	No
Vacated Ordinance	N/A
Plat Dedication	Dedicated
Plat Name	Bouton & Skinner's Addition To West Tampa
Plat Subdivision Number	13
Plat Width	14
Improvements	Minor

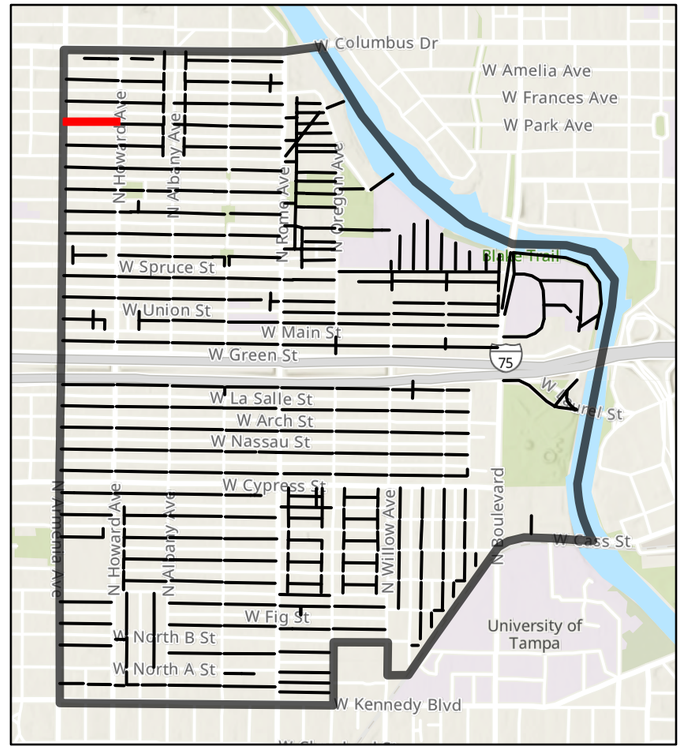

Alleyway ID: 2205

Attribute	Value
Facility ID	2205
Existing Conditions	Clear
Type of Access	Thru Alley
Sole Access to Parcel	No
Length (ft)	626.14
Width (ft)	14
Surface Type	Partially Paved
Surface Width (ft)	8
Pavement Conditions	Good
Power Poles	Yes
Lighting	No
Stormwater Facilities	No
Wastewater Facilities	Yes
Private Utilities	No
Landscaping	Minor Overgrowth
Maintenance	Fair
Private Use	No
Debris	Yes
Trash Bin	No
Solid Waste	Yes
Encroachments	Both Side and Height Clearance
Crowned	None
Notes	The T is unpaved
Alley Quadrant	1
Vacated	No
Vacated Ordinance	N/A
Plat Dedication	Dedicated
Plat Name	Bouton & Skinner's Addition To West Tampa
Plat Subdivision Number	14
Plat Width	14
Improvements	Minor

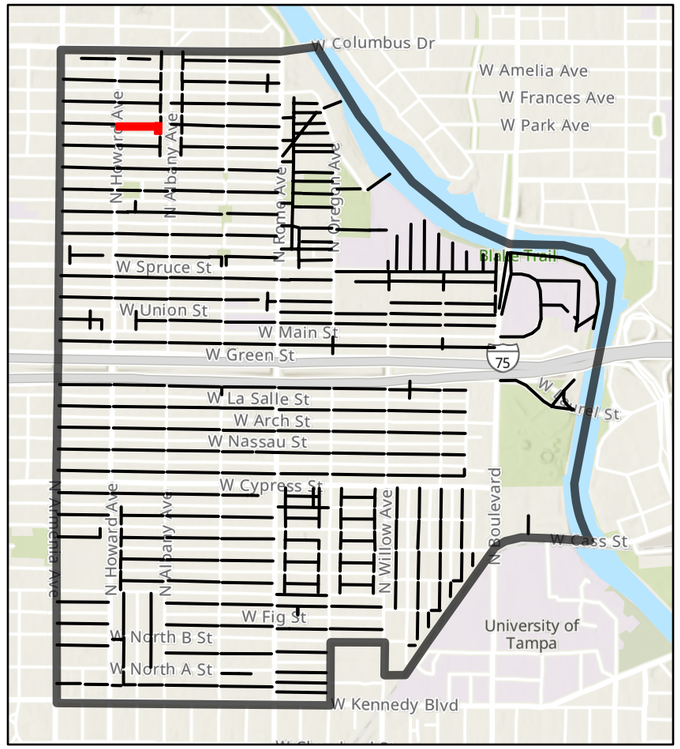

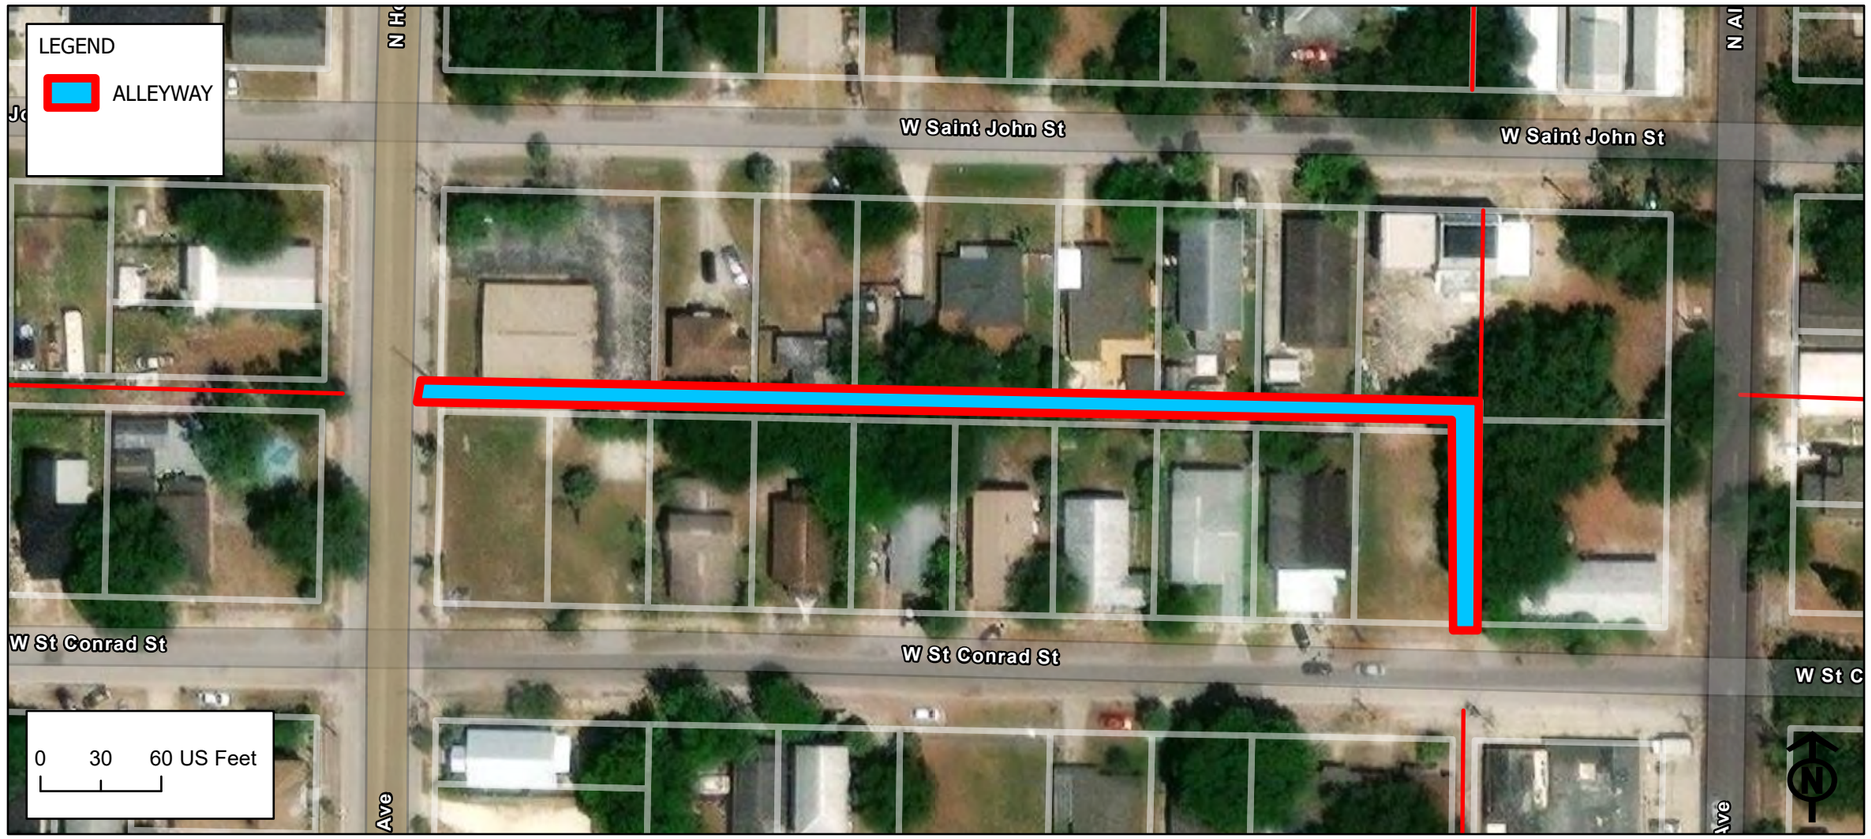

Alleyway ID: 2213

Attribute	Value
Facility ID	2213
Existing Conditions	Clear
Type of Access	Dead End
Sole Access to Parcel	No
Length (ft)	641.14
Width (ft)	13
Surface Type	Grass/Dirt
Surface Width (ft)	
Pavement Conditions	N/A
Power Poles	No
Lighting	No
Stormwater Facilities	No
Wastewater Facilities	No
Private Utilities	No
Landscaping	Maintained
Maintenance	Good
Private Use	No
Debris	No
Trash Bin	No
Solid Waste	No
Encroachments	None
Crowned	None
Notes	Looks to be vacated; check plat
Alley Quadrant	1
Vacated	No
Vacated Ordinance	N/A
Plat Dedication	Dedicated
Plat Name	Bouton & Skinner's Addition To West Tampa
Plat Subdivision Number	15
Plat Width	14
Improvements	None

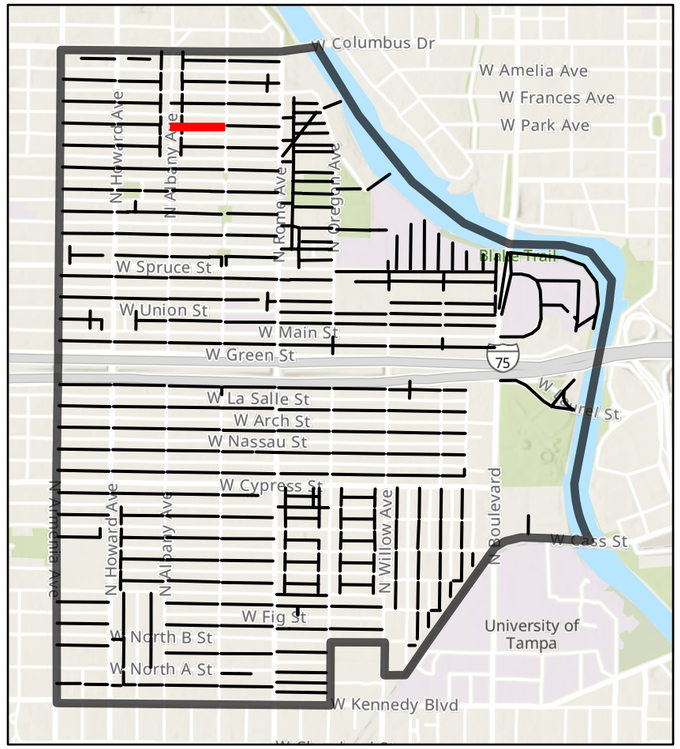

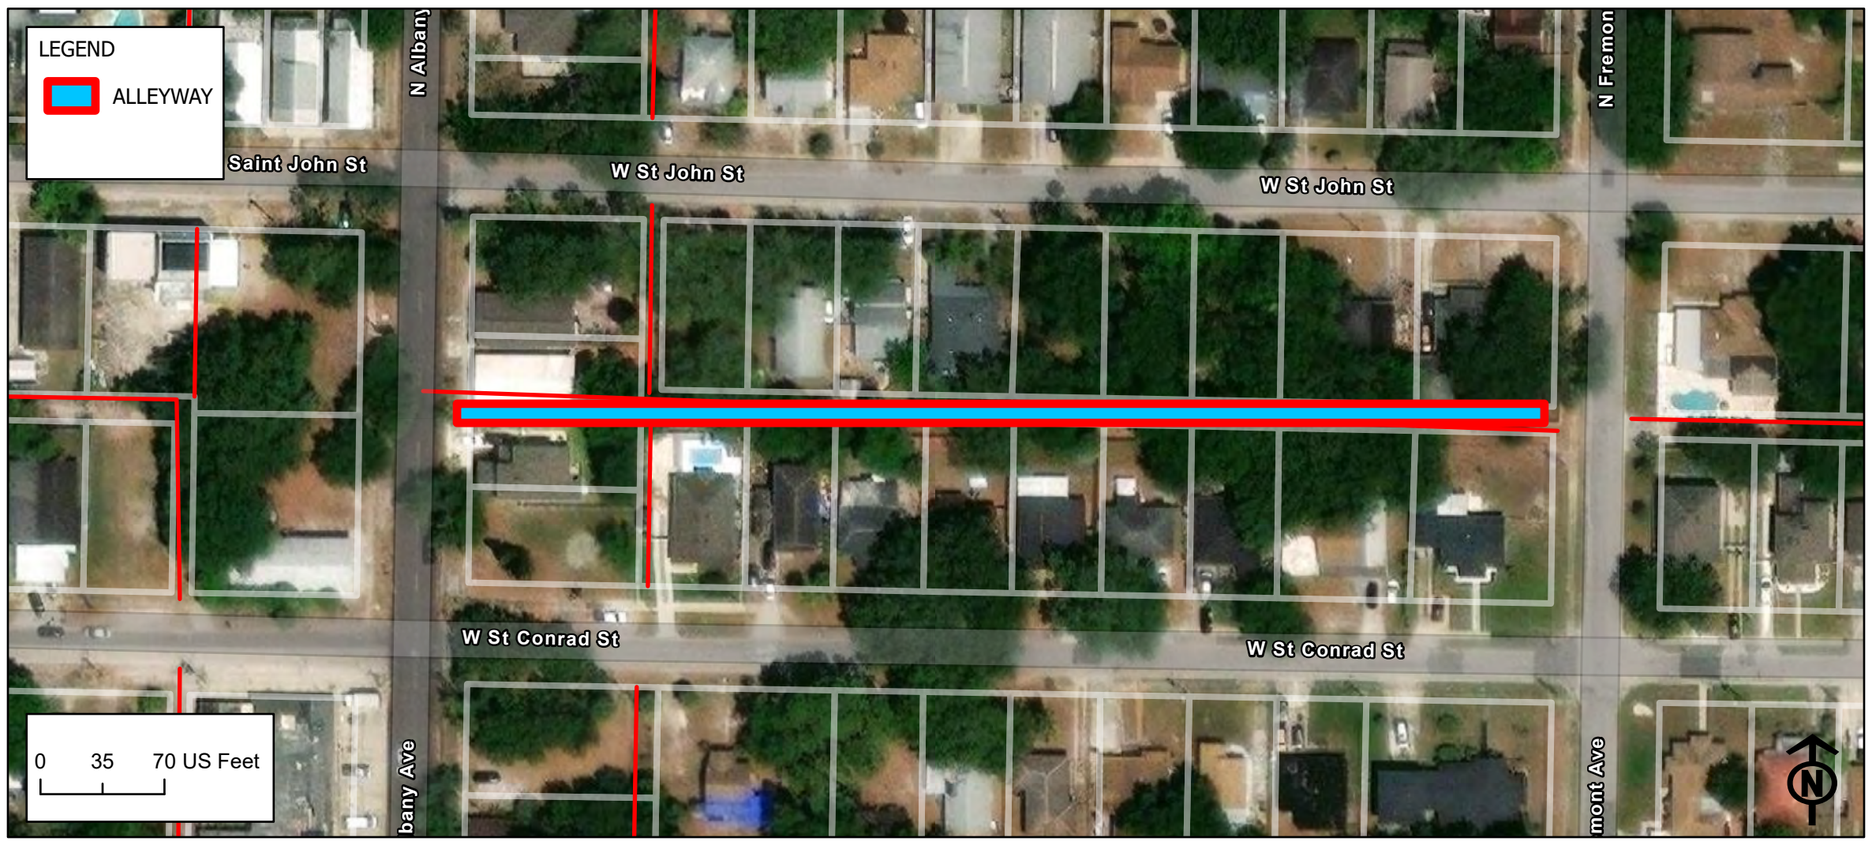

Alleyway ID: 2214

Attribute	Value
Facility ID	2214
Existing Conditions	Clear
Type of Access	Dead End
Sole Access to Parcel	No
Length (ft)	105.99
Width (ft)	0
Surface Type	Grass/Dirt
Surface Width (ft)	0
Pavement Conditions	N/A
Power Poles	Yes
Lighting	No
Stormwater Facilities	No
Wastewater Facilities	Yes
Private Utilities	No
Landscaping	Minor Overgrowth
Maintenance	Good
Private Use	No
Debris	Yes
Trash Bin	No
Solid Waste	No
Encroachments	Side Clearance
Crowned	None
Notes	
Alley Quadrant	1
Vacated	No
Vacated Ordinance	N/A
Plat Dedication	Dedicated
Plat Name	Bouton & Skinner's Addition To West Tampa
Plat Subdivision Number	15
Plat Width	10
Improvements	Minor

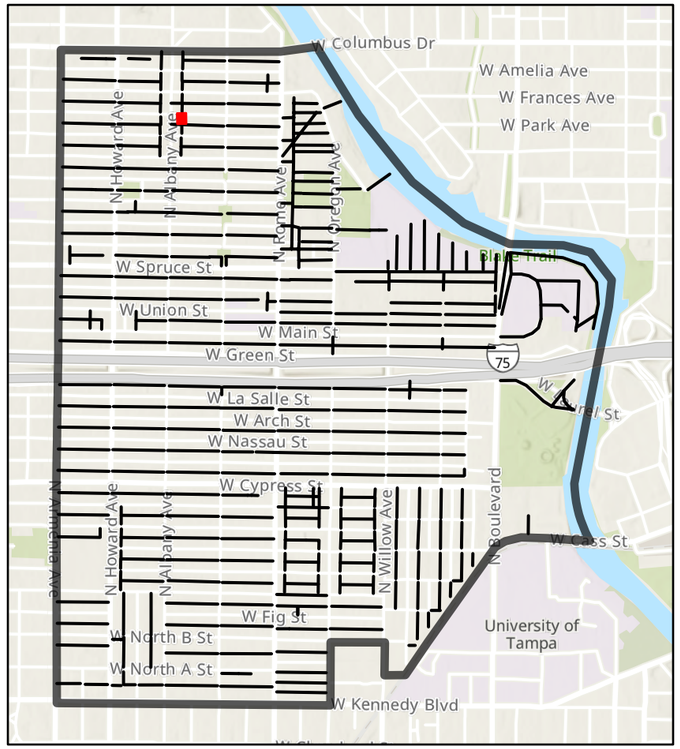

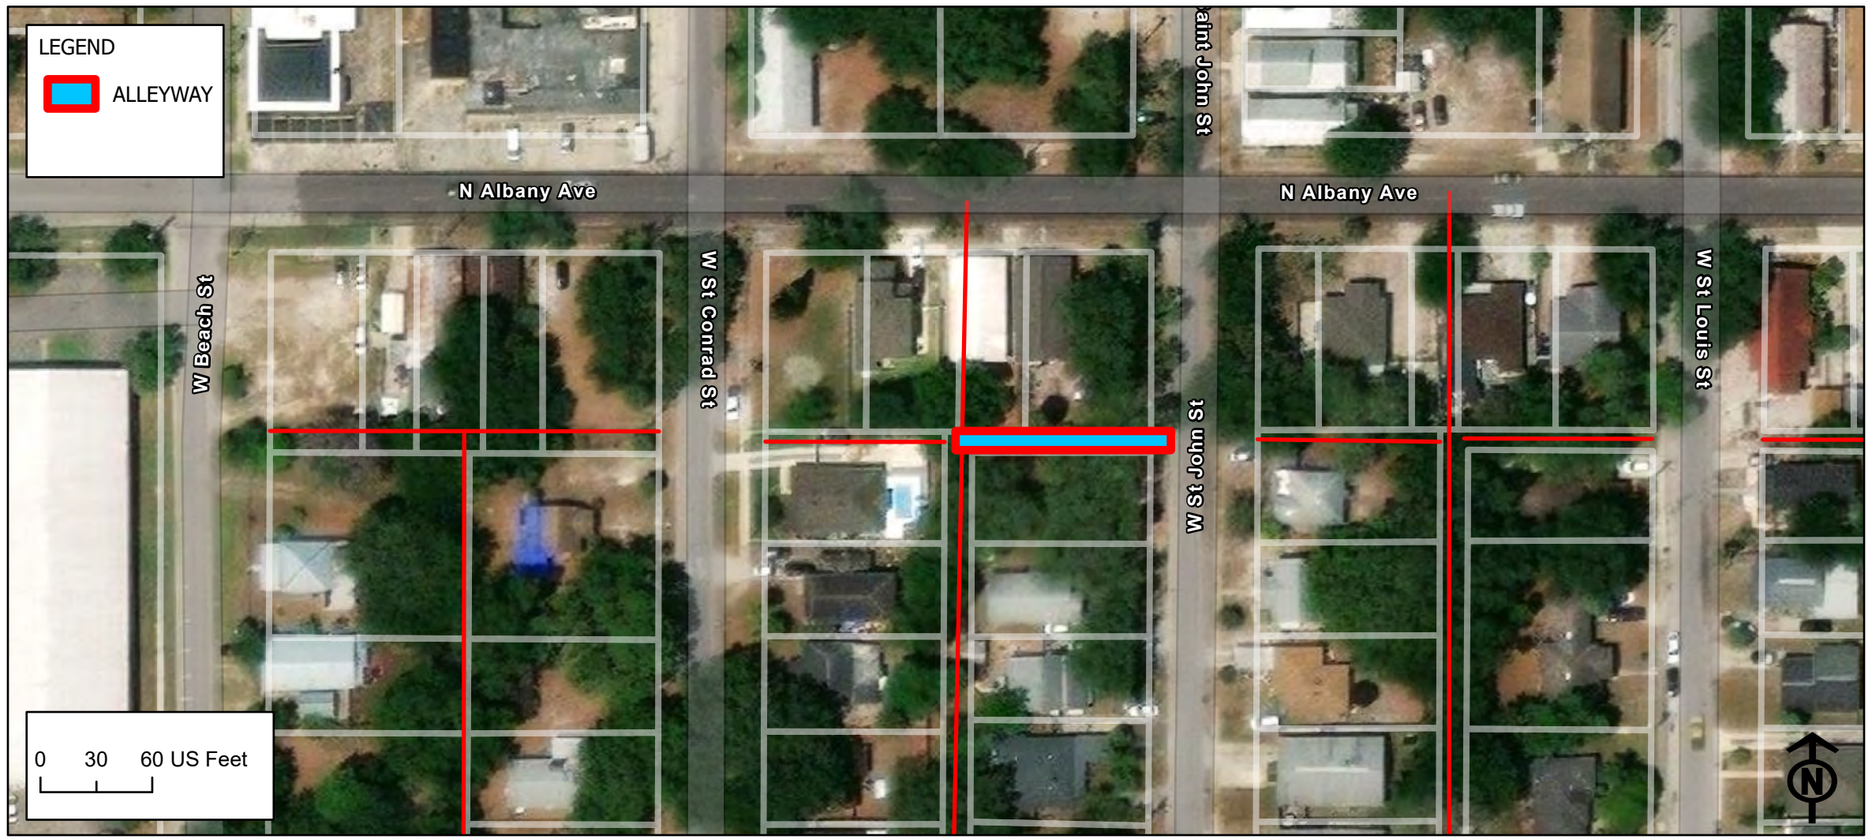

Alleyway ID: 2220

Attribute	Value
Facility ID	2220
Existing Conditions	Clear
Type of Access	Thru Alley
Sole Access to Parcel	No
Length (ft)	632.95
Width (ft)	14
Surface Type	Paved
Surface Width (ft)	9
Pavement Conditions	Fair
Power Poles	Yes
Lighting	No
Stormwater Facilities	No
Wastewater Facilities	Yes
Private Utilities	Unknown
Landscaping	Minor Overgrowth
Maintenance	Fair
Private Use	No
Debris	Yes
Trash Bin	No
Solid Waste	Yes
Encroachments	Both Side and Height Clearance
Crowned	None
Notes	
Alley Quadrant	1
Vacated	No
Vacated Ordinance	N/A
Plat Dedication	Dedicated
Plat Name	Bouton & Skinner's Addition To West Tampa
Plat Subdivision Number	16
Plat Width	14
Improvements	Minor

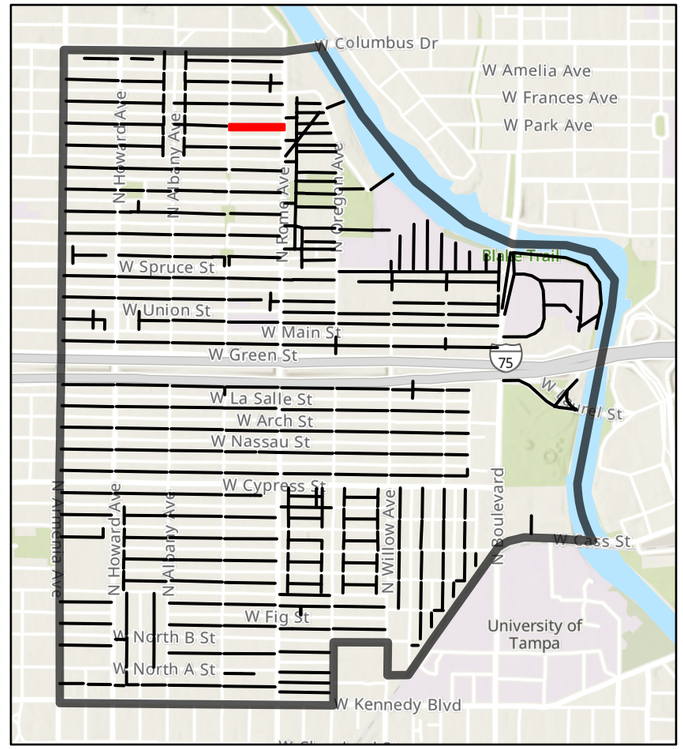

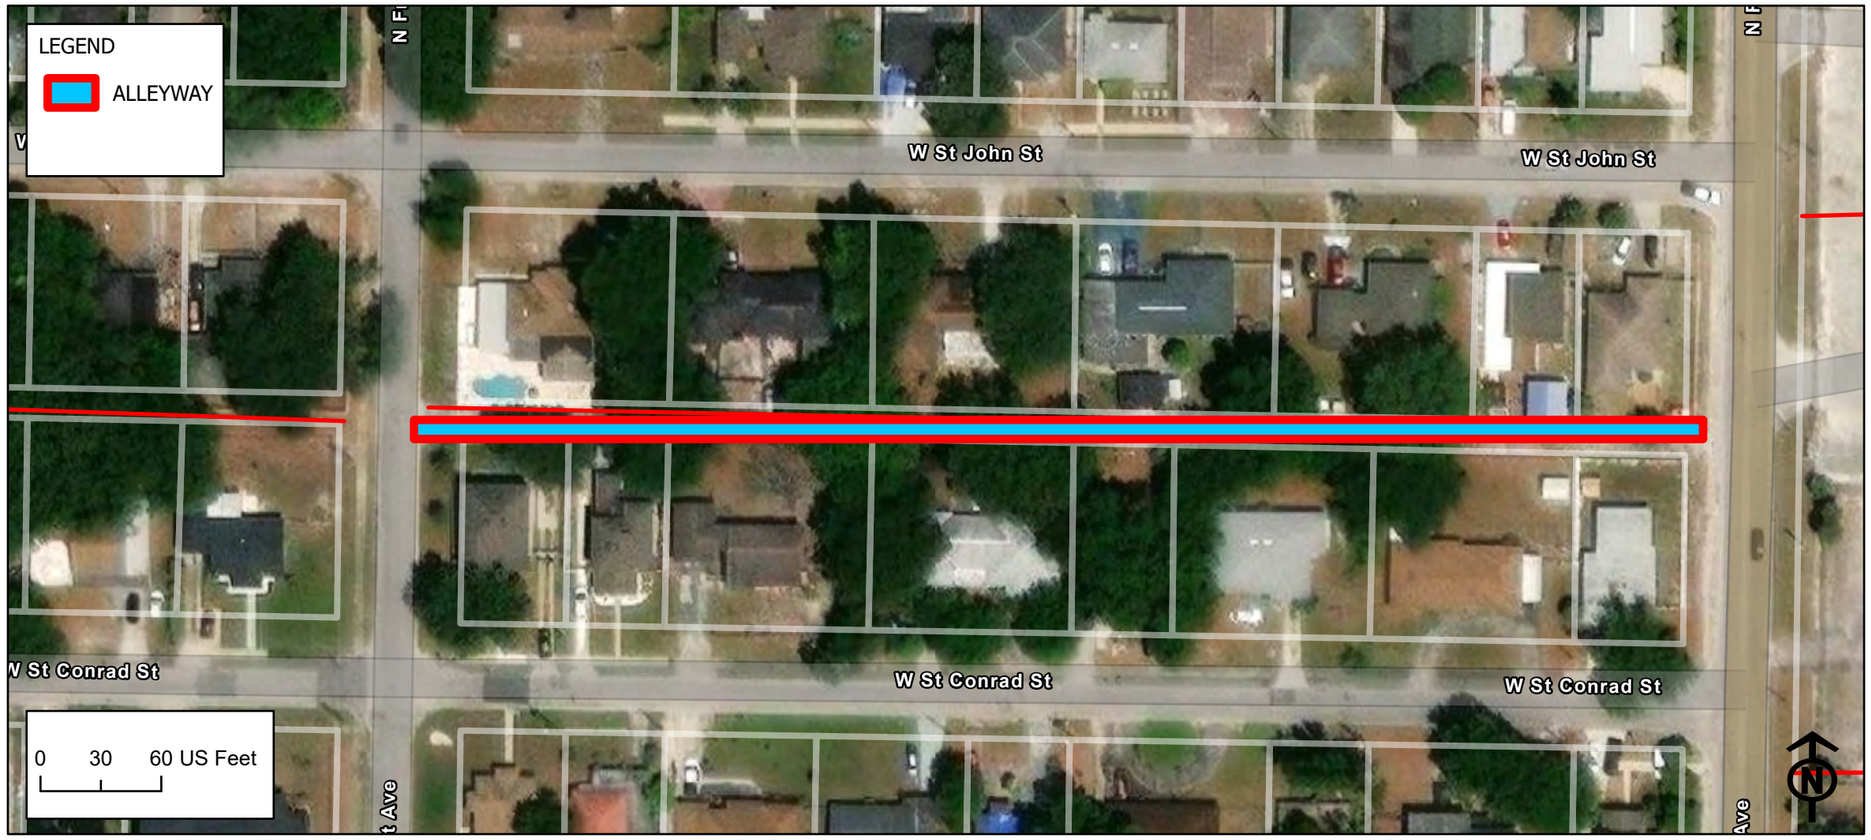

Alleyway ID: 2225

Attribute	Value
Facility ID	2225
Existing Conditions	Clear
Type of Access	Thru Alley
Sole Access to Parcel	No
Length (ft)	633.32
Width (ft)	13
Surface Type	Partially Paved
Surface Width (ft)	8.5
Pavement Conditions	Poor
Power Poles	Yes
Lighting	No
Stormwater Facilities	No
Wastewater Facilities	Yes
Private Utilities	No
Landscaping	Overgrowth
Maintenance	Fair
Private Use	No
Debris	Yes
Trash Bin	No
Solid Waste	Yes
Encroachments	Both Side and Height Clearance
Crowned	None
Notes	Some overgrowth
Alley Quadrant	1
Vacated	No
Vacated Ordinance	N/A
Plat Dedication	Dedicated
Plat Name	Bouton & Skinner's Addition To West Tampa
Plat Subdivision Number	12
Plat Width	14
Improvements	Minor

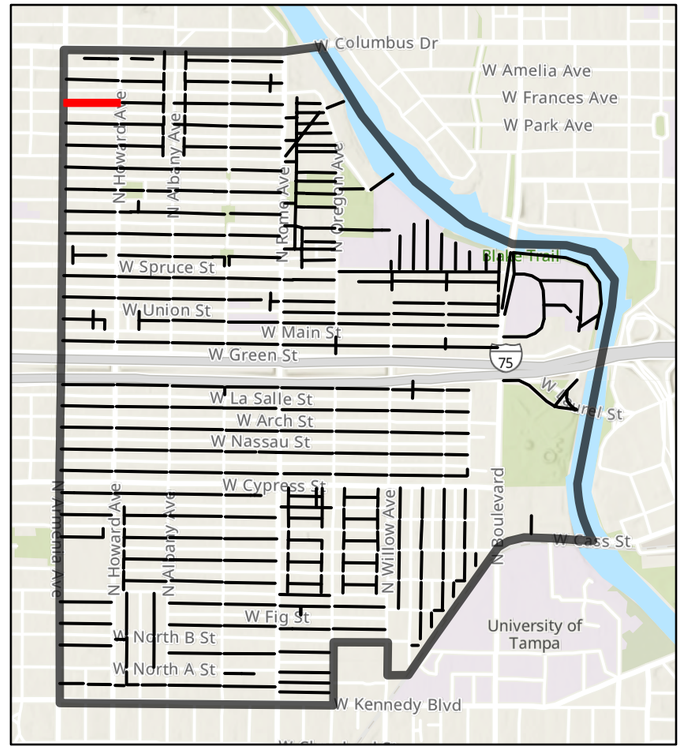

Alleyway ID: 2242

Attribute	Value
Facility ID	2242
Existing Conditions	Semi Obstructed
Type of Access	Dead End
Sole Access to Parcel	No
Length (ft)	100.79
Width (ft)	10.2
Surface Type	Gravel
Surface Width (ft)	0
Pavement Conditions	N/A
Power Poles	No
Lighting	No
Stormwater Facilities	No
Wastewater Facilities	Yes
Private Utilities	No
Landscaping	Partially Blocking
Maintenance	Fair
Private Use	No
Debris	No
Trash Bin	No
Solid Waste	No
Encroachments	Both Side and Height Clearance
Crowned	None
Notes	Partially gravel then dirt/grass
Alley Quadrant	1
Vacated	No
Vacated Ordinance	N/A
Plat Dedication	Dedicated
Plat Name	Bouton & Skinner's Addition To West Tampa
Plat Subdivision Number	10
Plat Width	10
Improvements	Minor

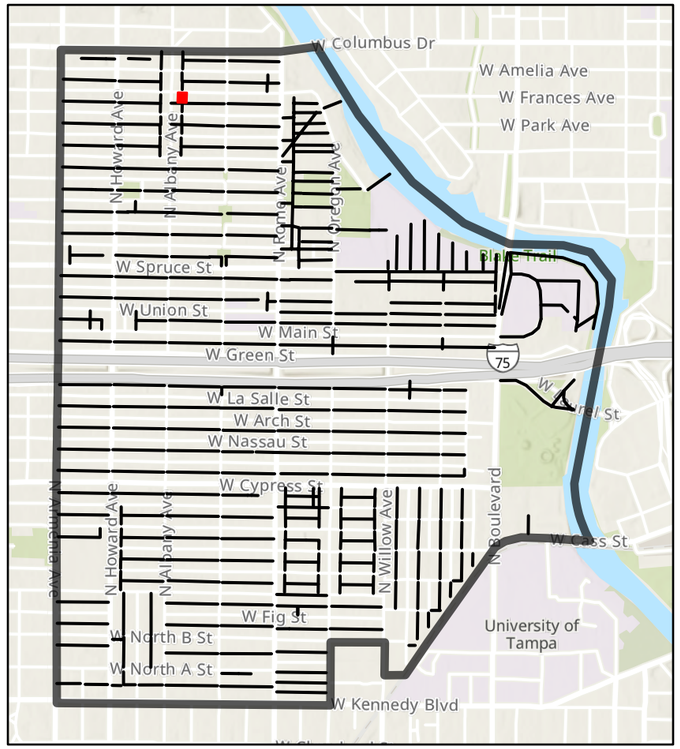

Alleyway ID: 2243

Attribute	Value
Facility ID	2243
Existing Conditions	Clear
Type of Access	Dead End
Sole Access to Parcel	No
Length (ft)	648.66
Width (ft)	15.5
Surface Type	Grass/Dirt
Surface Width (ft)	0
Pavement Conditions	N/A
Power Poles	No
Lighting	No
Stormwater Facilities	No
Wastewater Facilities	No
Private Utilities	No
Landscaping	Minor Overgrowth
Maintenance	Good
Private Use	Unknown
Debris	No
Trash Bin	No
Solid Waste	No
Encroachments	Both Side and Height Clearance
Crowned	None
Notes	Looks like a vacated alley; check plat
Alley Quadrant	1
Vacated	No
Vacated Ordinance	N/A
Plat Dedication	Dedicated
Plat Name	Bouton & Skinner's Addition To West Tampa
Plat Subdivision Number	10
Plat Width	14
Improvements	Minor

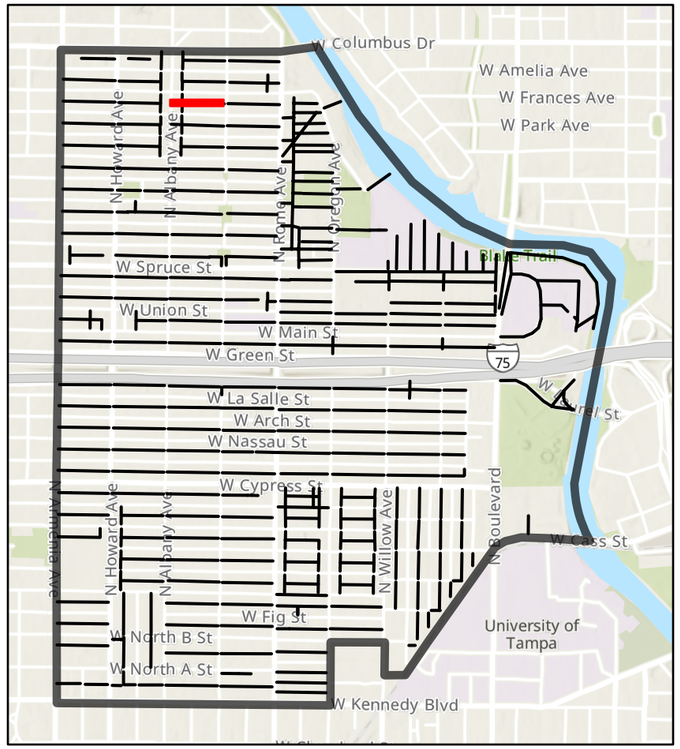

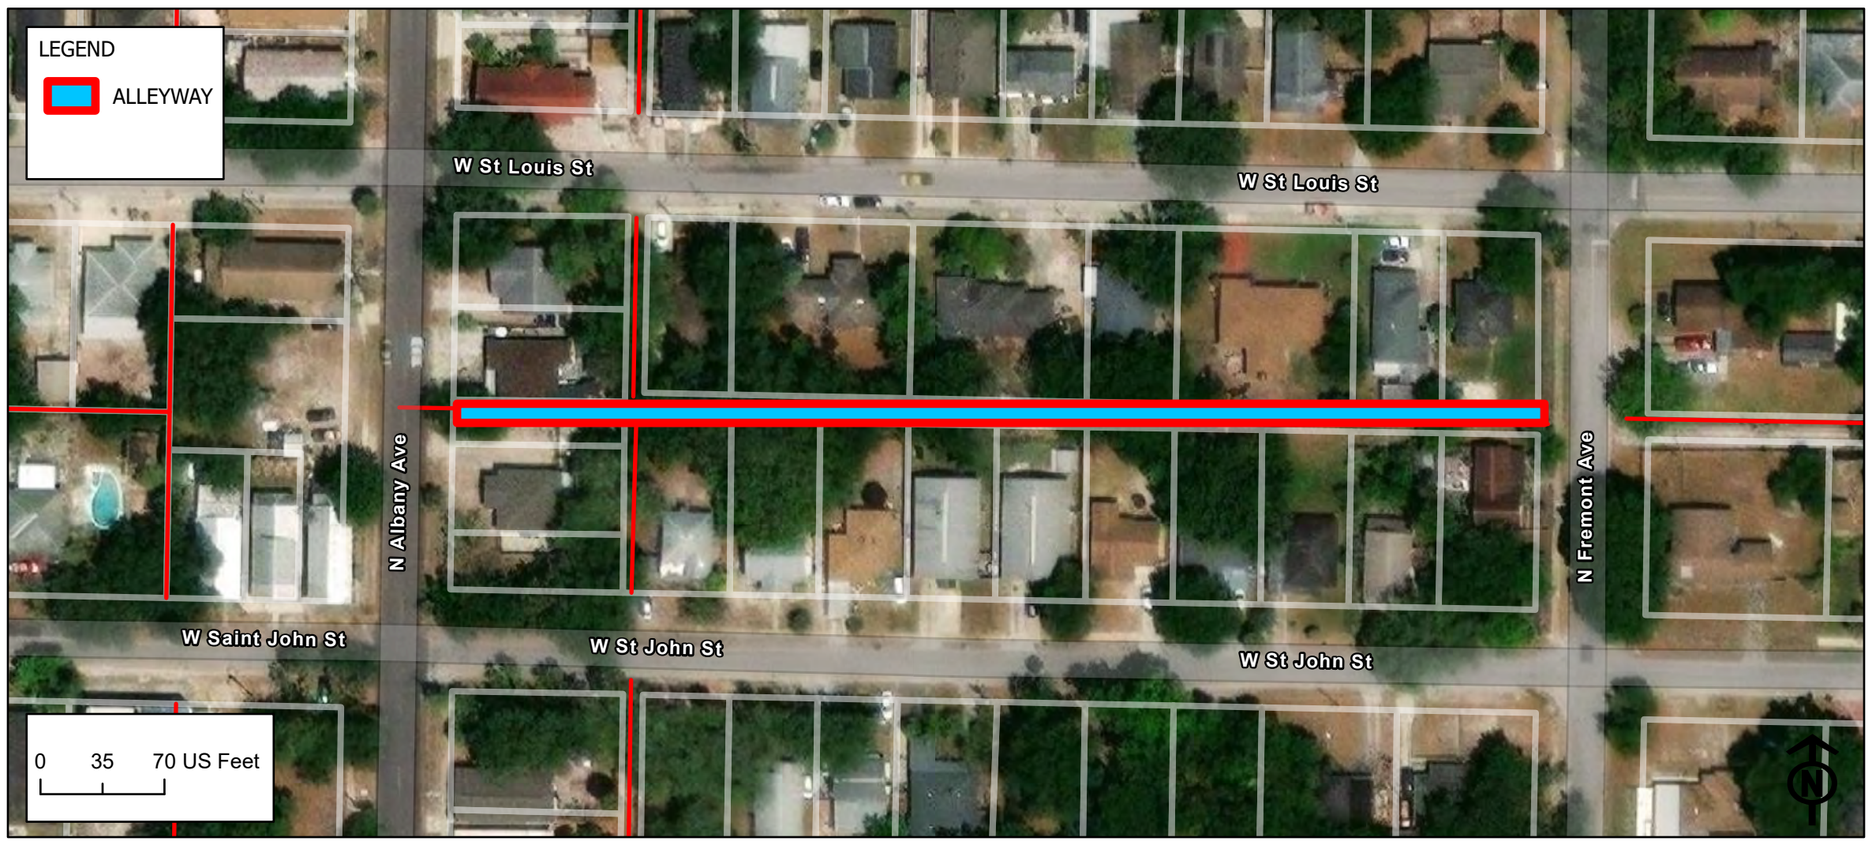

Alleyway ID: 2245

Attribute	Value
Facility ID	2245
Existing Conditions	Clear
Type of Access	Thru Alley
Sole Access to Parcel	No
Length (ft)	629.02
Width (ft)	14
Surface Type	Paved
Surface Width (ft)	8
Pavement Conditions	Fair
Power Poles	Yes
Lighting	No
Stormwater Facilities	No
Wastewater Facilities	Yes
Private Utilities	Unknown
Landscaping	Minor Overgrowth
Maintenance	Good
Private Use	No
Debris	Yes
Trash Bin	No
Solid Waste	Yes
Encroachments	Both Side and Height Clearance
Crowned	None
Notes	
Alley Quadrant	1
Vacated	No
Vacated Ordinance	N/A
Plat Dedication	Dedicated
Plat Name	Bouton & Skinner's Addition To West Tampa
Plat Subdivision Number	9
Plat Width	14
Improvements	Minor

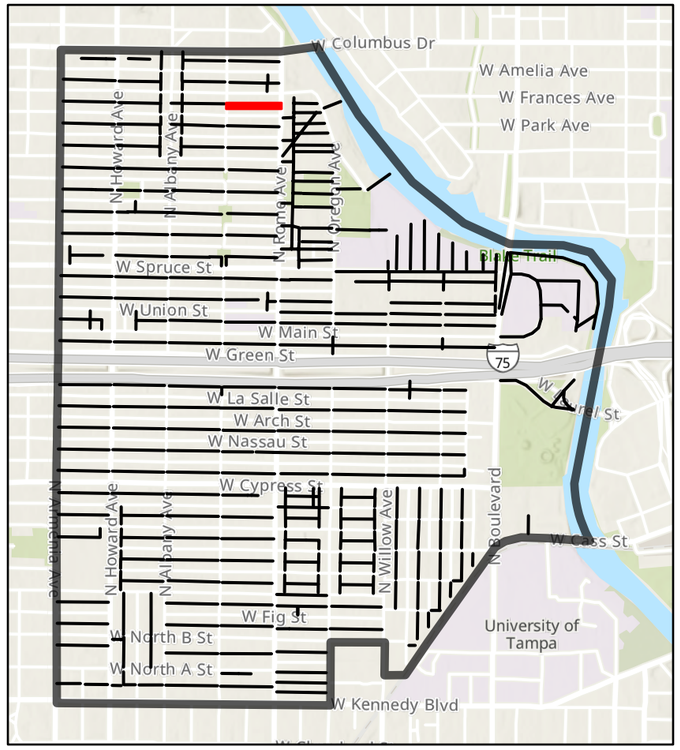

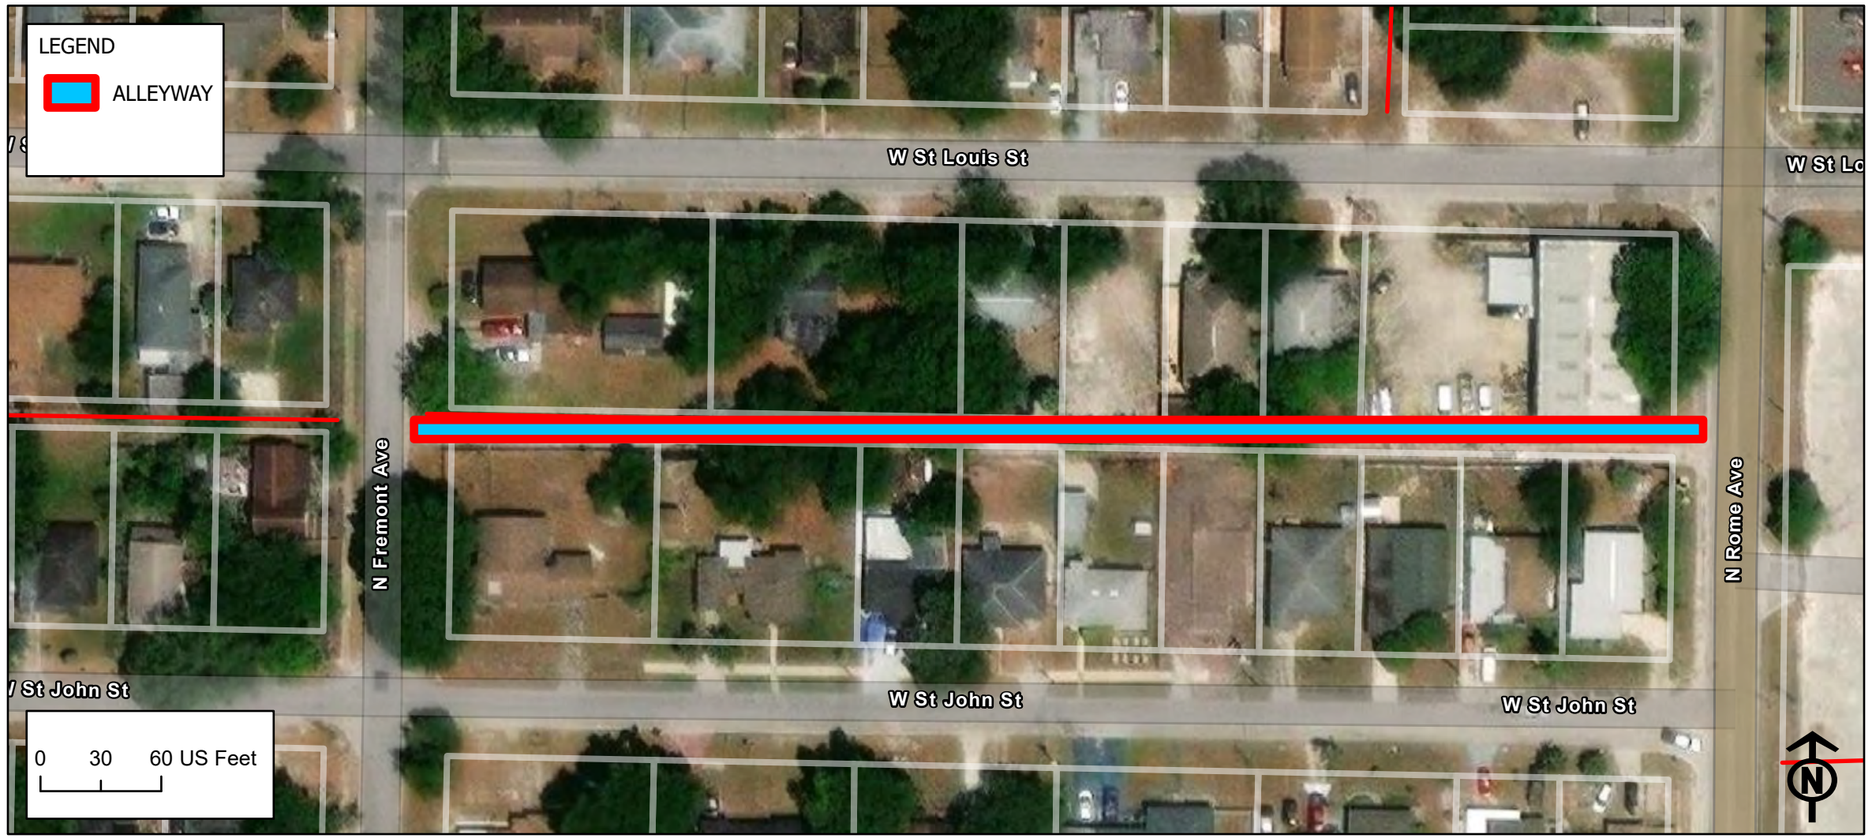

Alleyway ID: 2250

Attribute	Value
Facility ID	2250
Existing Conditions	Clear
Type of Access	Thru Alley
Sole Access to Parcel	No
Length (ft)	633.41
Width (ft)	13
Surface Type	Paved
Surface Width (ft)	10
Pavement Conditions	Fair
Power Poles	Yes
Lighting	No
Stormwater Facilities	No
Wastewater Facilities	Yes
Private Utilities	No
Landscaping	Minor Overgrowth
Maintenance	Fair
Private Use	No
Debris	No
Trash Bin	No
Solid Waste	Yes
Encroachments	Both Side and Height Clearance
Crowned	None
Notes	One of the best alleys
Alley Quadrant	1
Vacated	No
Vacated Ordinance	N/A
Plat Dedication	Dedicated
Plat Name	Bouton & Skinner's Addition To West Tampa
Plat Subdivision Number	5
Plat Width	14
Improvements	Minor

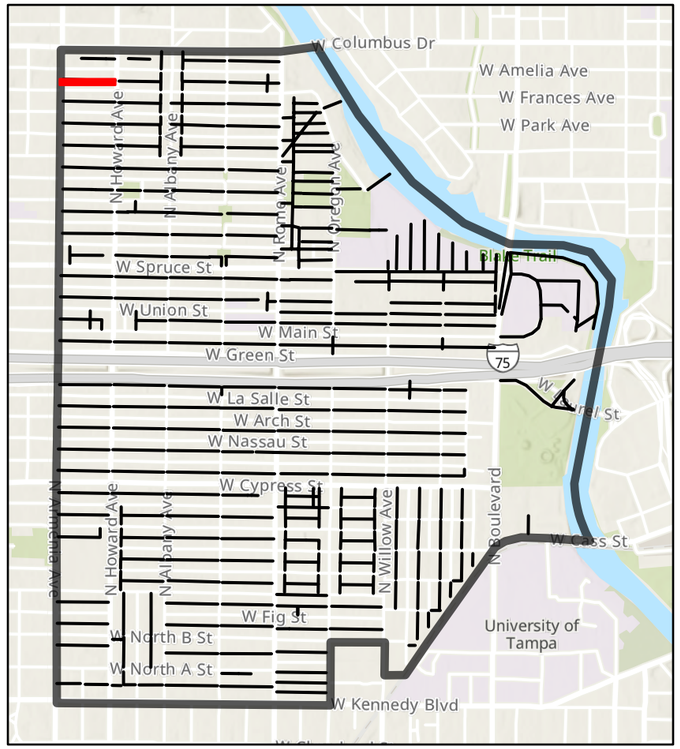

Alleyway ID: 2266

Attribute	Value
Facility ID	2266
Existing Conditions	Semi Obstructed
Type of Access	Thru Alley
Sole Access to Parcel	No
Length (ft)	100.20
Width (ft)	0
Surface Type	Grass/Dirt
Surface Width (ft)	0
Pavement Conditions	N/A
Power Poles	Yes
Lighting	No
Stormwater Facilities	No
Wastewater Facilities	Yes
Private Utilities	No
Landscaping	Partially Blocking
Maintenance	Poor
Private Use	No
Debris	No
Trash Bin	No
Solid Waste	No
Encroachments	Both Side and Height Clearance
Crowned	None
Notes	Adjacent property is encroaching
Alley Quadrant	1
Vacated	No
Vacated Ordinance	N/A
Plat Dedication	Dedicated
Plat Name	Bouton & Skinner's Addition To West Tampa
Plat Subdivision Number	7
Plat Width	10
Improvements	Major

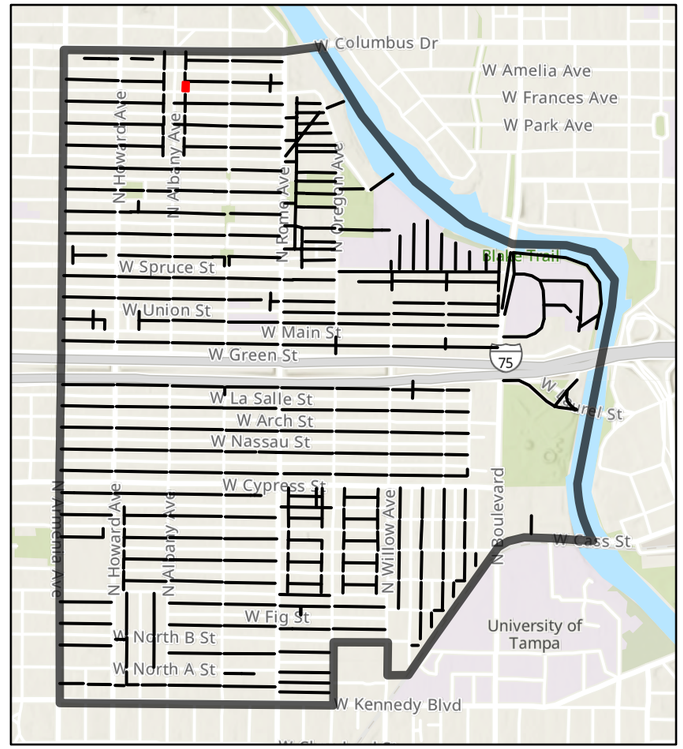

Alleyway ID: 2267

Attribute	Value
Facility ID	2267
Existing Conditions	Clear
Type of Access	Dead End
Sole Access to Parcel	No
Length (ft)	464.17
Width (ft)	18
Surface Type	Grass/Dirt
Surface Width (ft)	0
Pavement Conditions	N/A
Power Poles	Yes
Lighting	No
Stormwater Facilities	No
Wastewater Facilities	No
Private Utilities	No
Landscaping	Minor Overgrowth
Maintenance	Good
Private Use	No
Debris	No
Trash Bin	No
Solid Waste	No
Encroachments	Both Side and Height Clearance
Crowned	None
Notes	
Alley Quadrant	1
Vacated	No
Vacated Ordinance	N/A
Plat Dedication	Dedicated
Plat Name	Bouton & Skinner's Addition To West Tampa
Plat Subdivision Number	8
Plat Width	14
Improvements	Minor

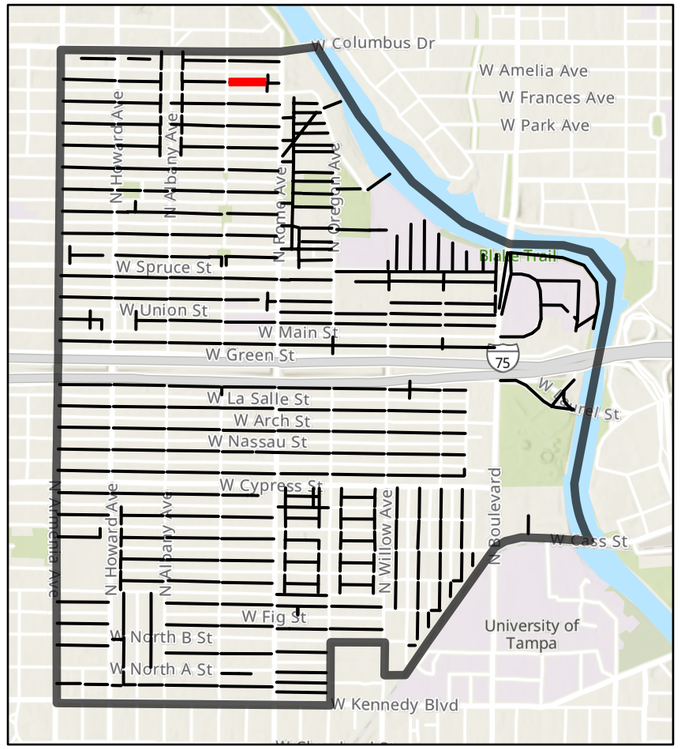

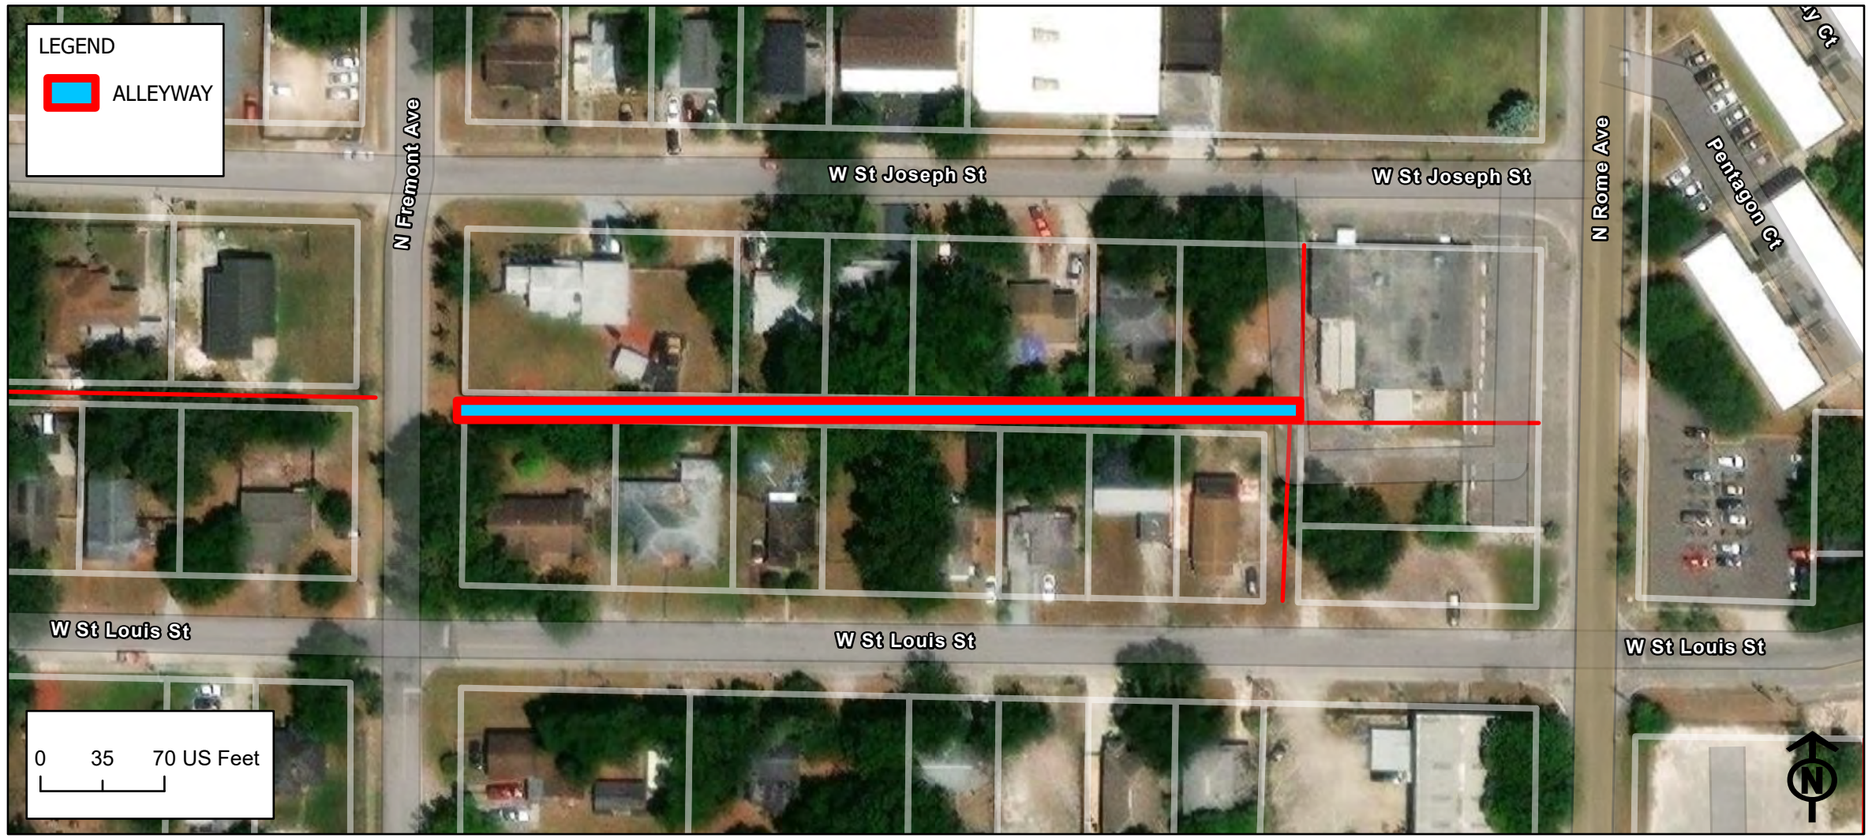

Alleyway ID: 2268

Attribute	Value
Facility ID	2268
Existing Conditions	Clear
Type of Access	Dead End
Sole Access to Parcel	No
Length (ft)	100.18
Width (ft)	19
Surface Type	Grass/Dirt
Surface Width (ft)	0
Pavement Conditions	N/A
Power Poles	No
Lighting	No
Stormwater Facilities	No
Wastewater Facilities	Yes
Private Utilities	No
Landscaping	Maintained
Maintenance	Good
Private Use	No
Debris	Yes
Trash Bin	No
Solid Waste	No
Encroachments	Both Side and Height Clearance
Crowned	None
Notes	
Alley Quadrant	1
Vacated	No
Vacated Ordinance	N/A
Plat Dedication	Dedicated
Plat Name	Bouton & Skinner's Addition To West Tampa
Plat Subdivision Number	8
Plat Width	10
Improvements	Minor

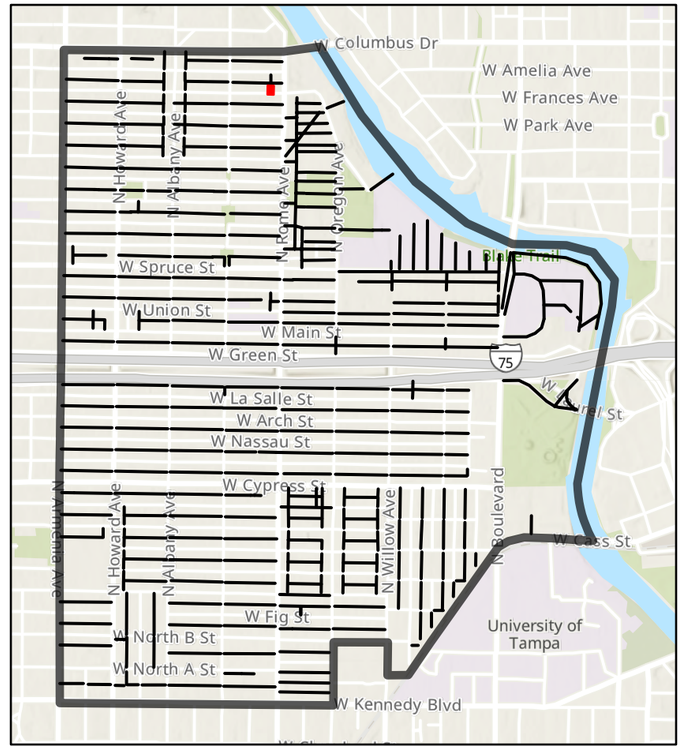

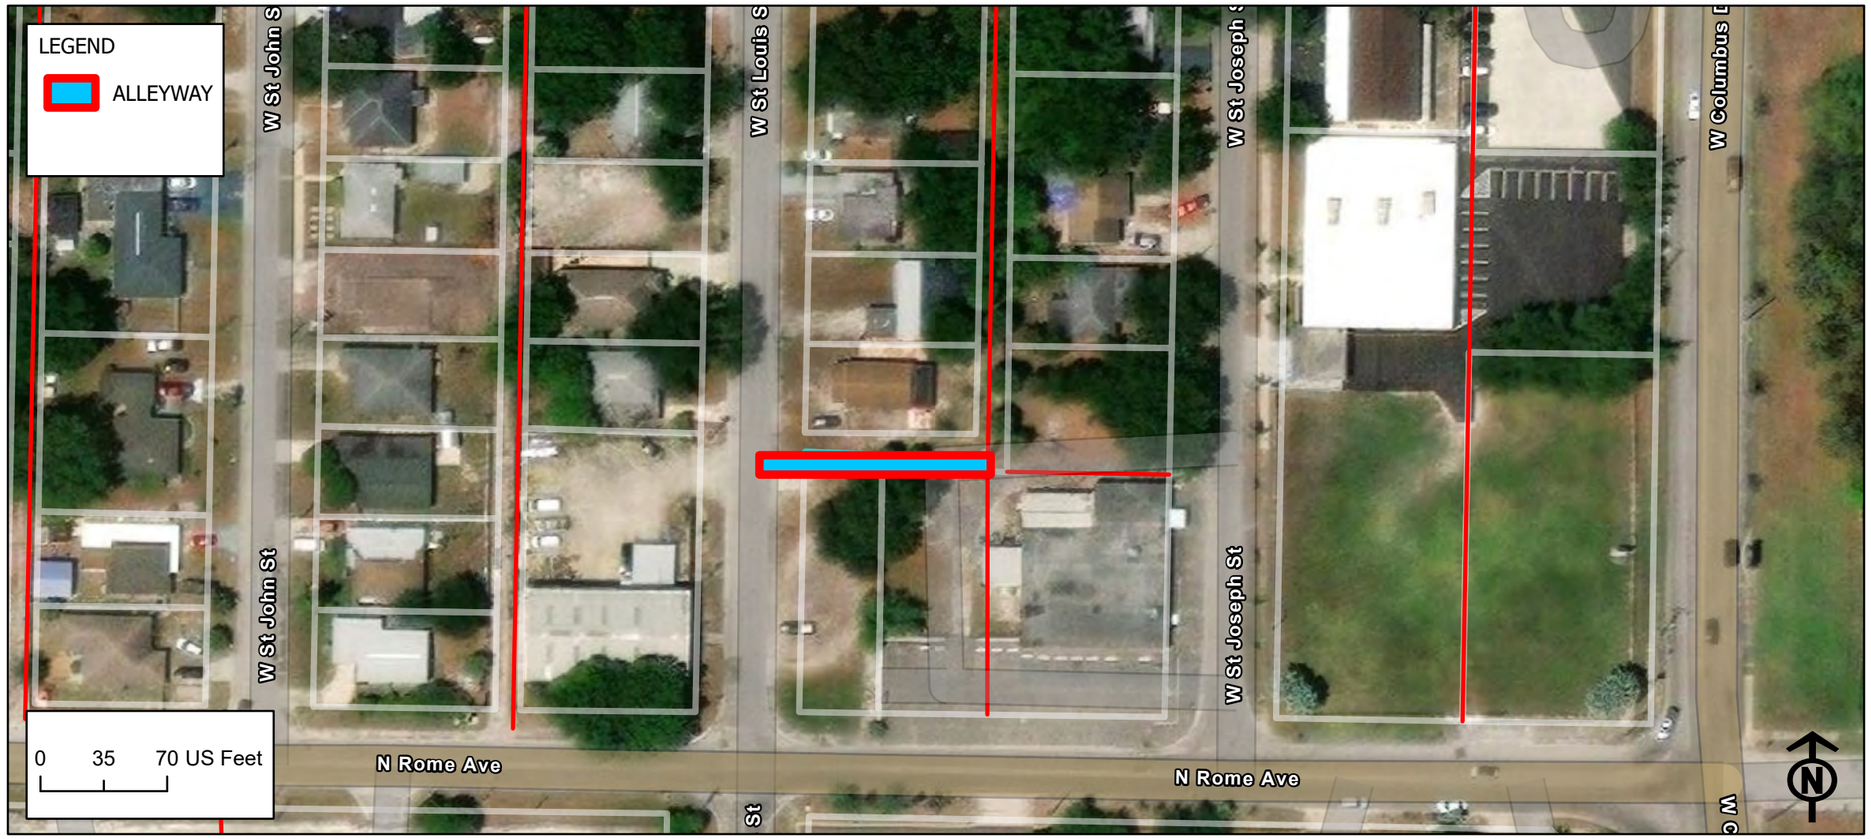

Alleyway ID: 2287

Attribute	Value
Facility ID	2287
Existing Conditions	Clear
Type of Access	Dead End
Sole Access to Parcel	No
Length (ft)	260.94
Width (ft)	15.5
Surface Type	Paved
Surface Width (ft)	10.5
Pavement Conditions	Fair
Power Poles	Yes
Lighting	No
Stormwater Facilities	No
Wastewater Facilities	No
Private Utilities	No
Landscaping	Maintained
Maintenance	Fair
Private Use	Yes
Debris	Yes
Trash Bin	No
Solid Waste	No
Encroachments	Height Clearance
Crowned	None
Notes	
Alley Quadrant	1
Vacated	No
Vacated Ordinance	N/A
Plat Dedication	Dedicated
Plat Name	Bouton & Skinner's Addition To West Tampa
Plat Subdivision Number	3
Plat Width	14
Improvements	Minor

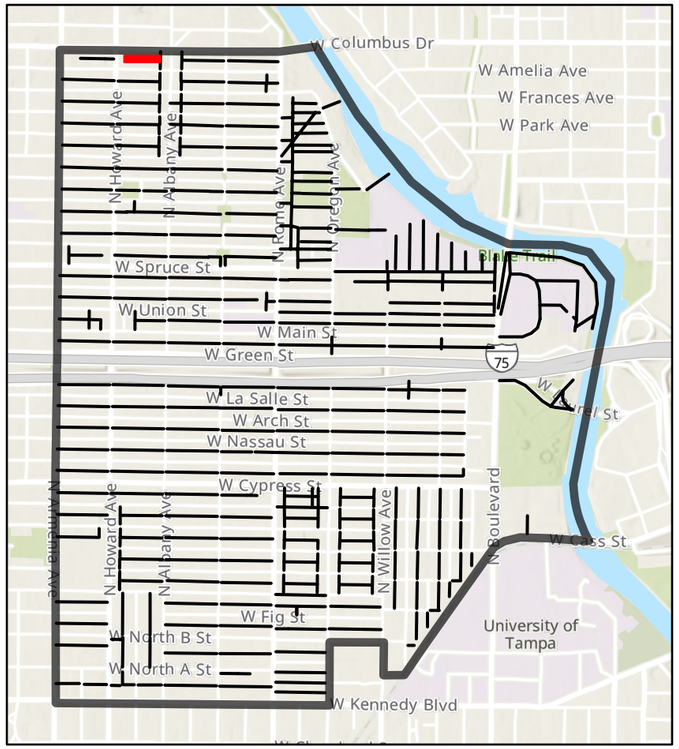

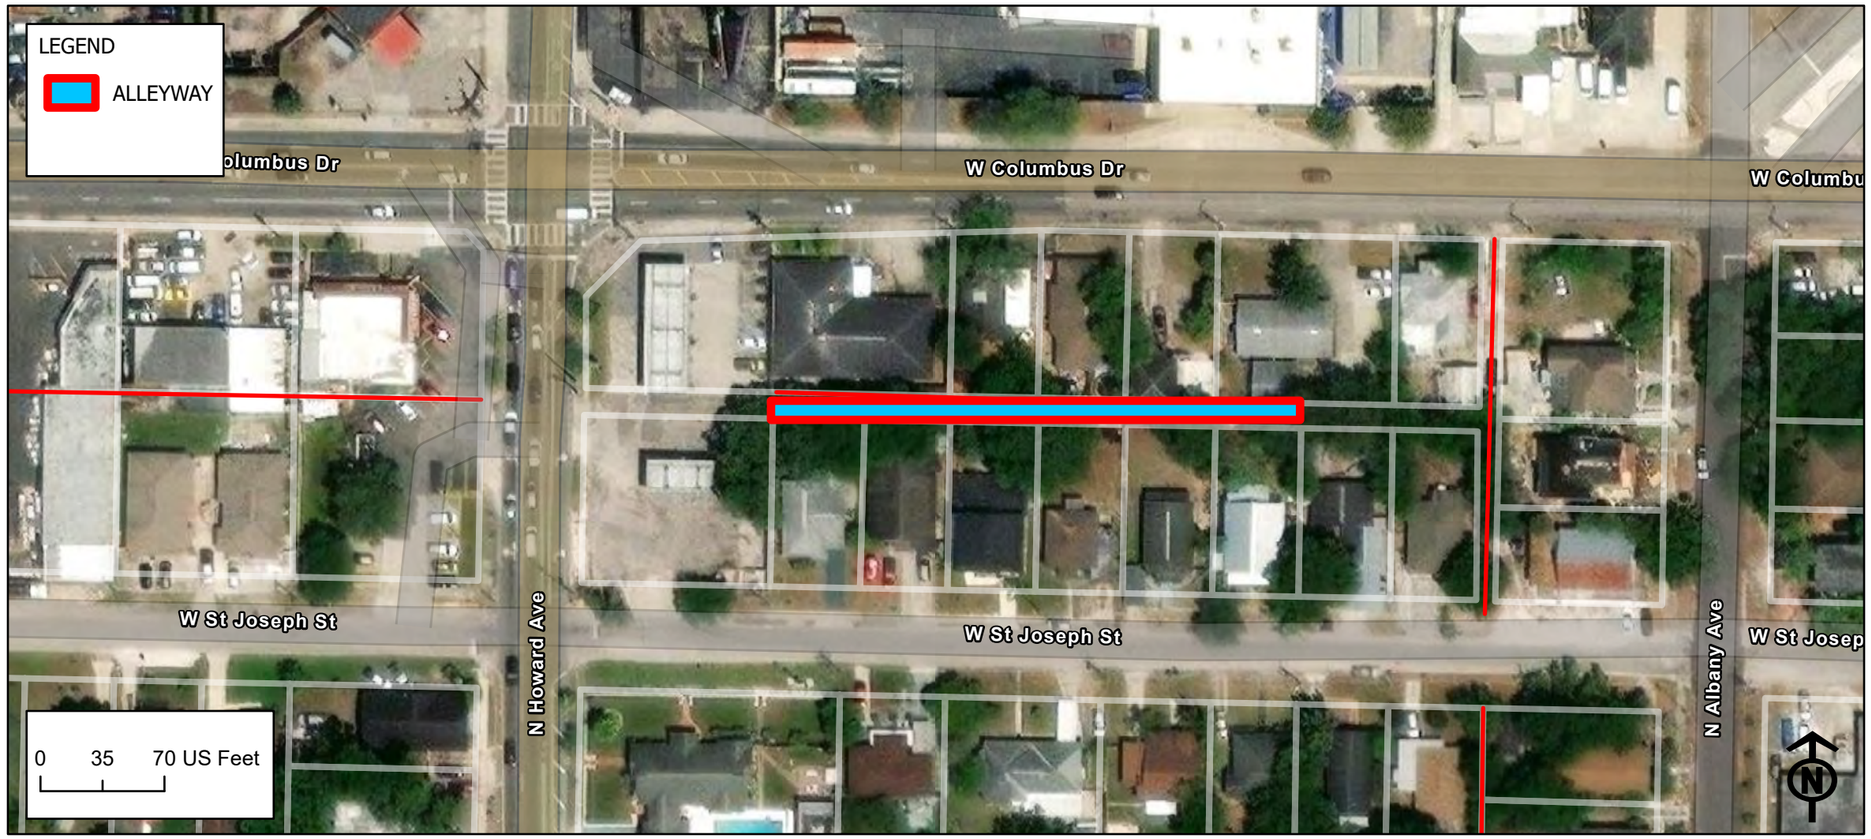

Alleyway ID: 2288

Attribute	Value
Facility ID	2288
Existing Conditions	Clear
Type of Access	Thru Alley
Sole Access to Parcel	No
Length (ft)	211.72
Width (ft)	11
Surface Type	Partially paved
Surface Width (ft)	0
Pavement Conditions	Poor
Power Poles	Yes
Lighting	No
Stormwater Facilities	No
Wastewater Facilities	Yes
Private Utilities	No
Landscaping	Minor Overgrowth
Maintenance	Fair
Private Use	Yes
Debris	No
Trash Bin	No
Solid Waste	No
Encroachments	Both Side and Height Clearance
Crowned	None
Notes	
Alley Quadrant	1
Vacated	No
Vacated Ordinance	N/A
Plat Dedication	Dedicated
Plat Name	Bouton & Skinner's Addition To West Tampa
Plat Subdivision Number	3
Plat Width	10
Improvements	Minor

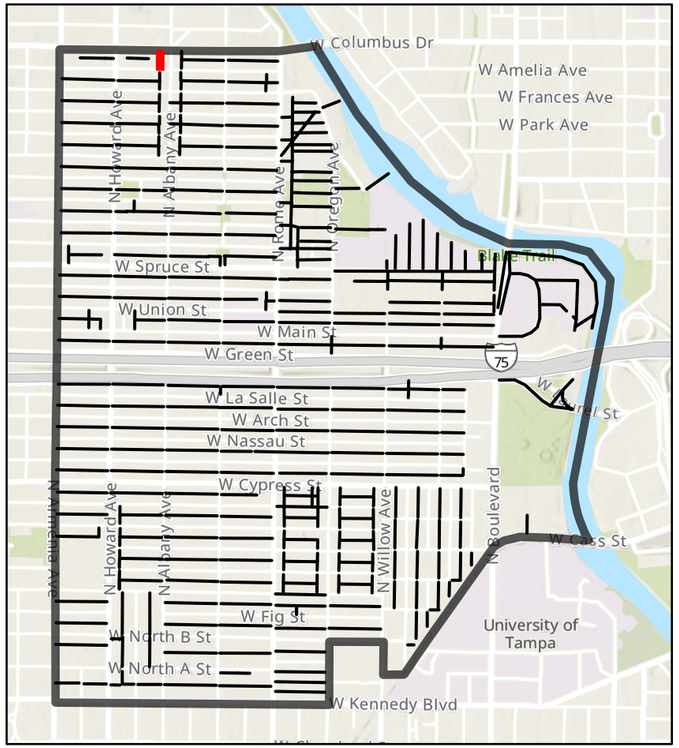

Alleyway ID: 2291

Attribute	Value
Facility ID	2291
Existing Conditions	Semi Obstructed
Type of Access	Thru Alley
Sole Access to Parcel	No
Length (ft)	105.54
Width (ft)	0
Surface Type	Gravel
Surface Width (ft)	0
Pavement Conditions	N/A
Power Poles	No
Lighting	No
Stormwater Facilities	No
Wastewater Facilities	Yes
Private Utilities	No
Landscaping	Blocking
Maintenance	Poor
Private Use	No
Debris	Yes
Trash Bin	No
Solid Waste	No
Encroachments	Both Side and Height Clearance
Crowned	None
Notes	Fenced in with adjacent vacant lot
Alley Quadrant	1
Vacated	No
Vacated Ordinance	N/A
Plat Dedication	Dedicated
Plat Name	Bouton & Skinner's Addition To West Tampa
Plat Subdivision Number	2
Plat Width	10
Improvements	Minor

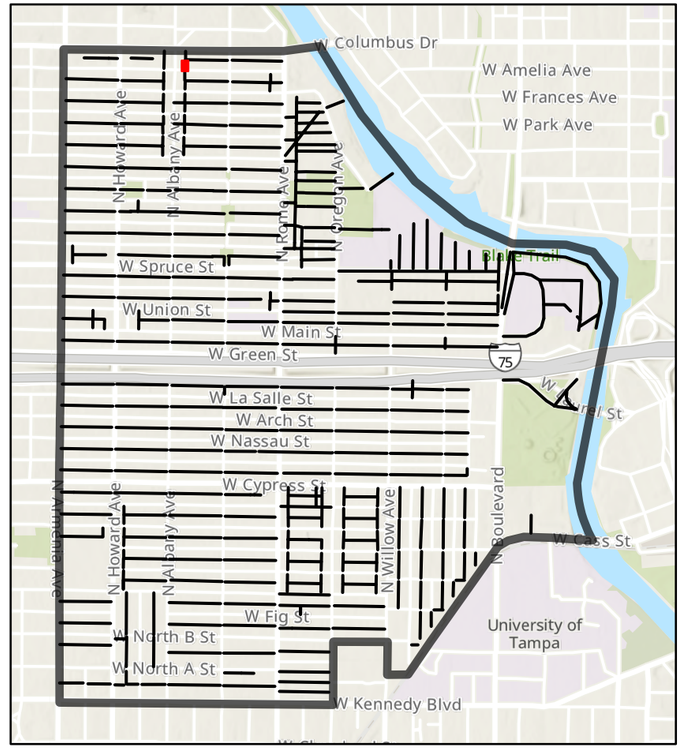

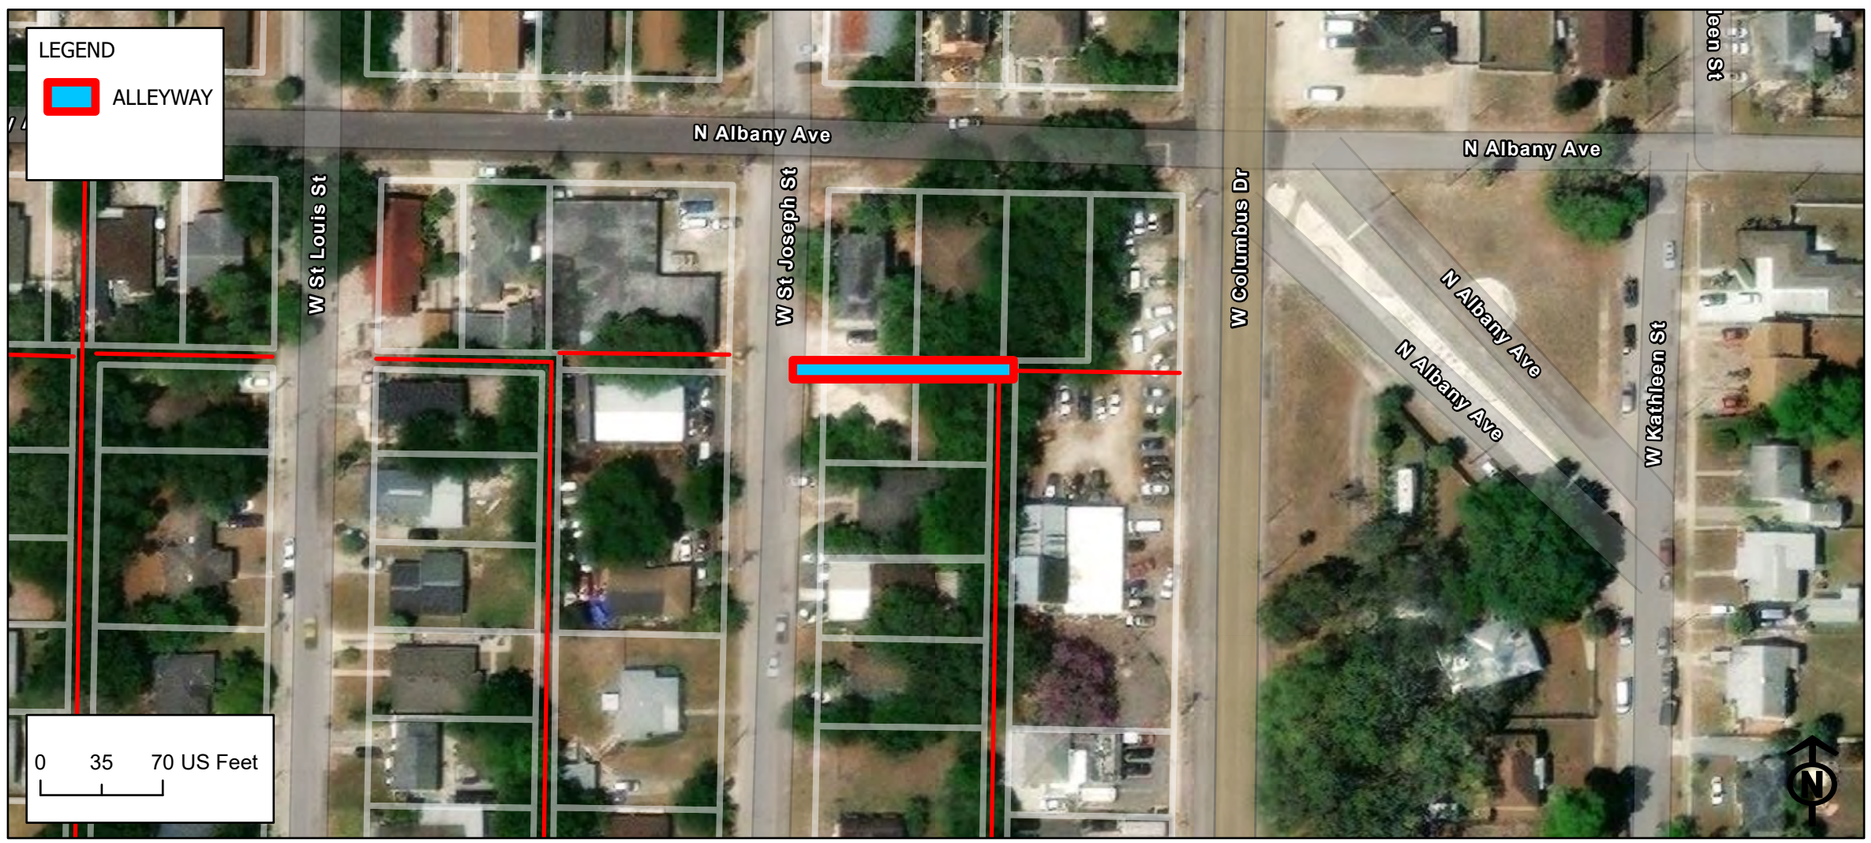

Alleyway ID: 2292

Attribute	Value
Facility ID	2292
Existing Conditions	Clear
Type of Access	Dead End
Sole Access to Parcel	No
Length (ft)	509.79
Width (ft)	16.5
Surface Type	Partially paved
Surface Width (ft)	0
Pavement Conditions	Poor
Power Poles	Yes
Lighting	No
Stormwater Facilities	No
Wastewater Facilities	Yes
Private Utilities	No
Landscaping	Minor Overgrowth
Maintenance	Fair
Private Use	Yes
Debris	Yes
Trash Bin	No
Solid Waste	No
Encroachments	Both Side and Height Clearance
Crowned	None
Notes	
Alley Quadrant	1
Vacated	No
Vacated Ordinance	N/A
Plat Dedication	Dedicated
Plat Name	Bouton & Skinner's Addition To West Tampa
Plat Subdivision Number	2
Plat Width	14
Improvements	Minor

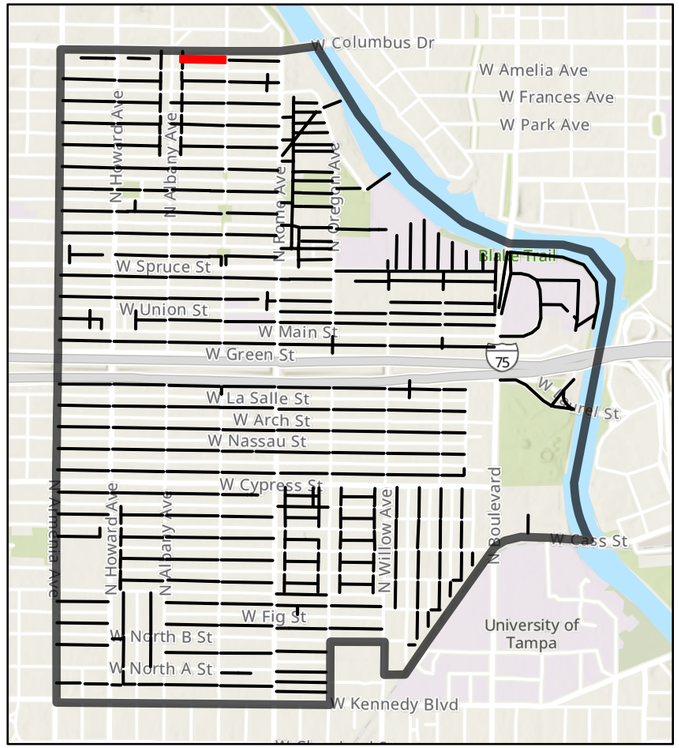

APPENDIX B

PRIORITIZATION MAPS

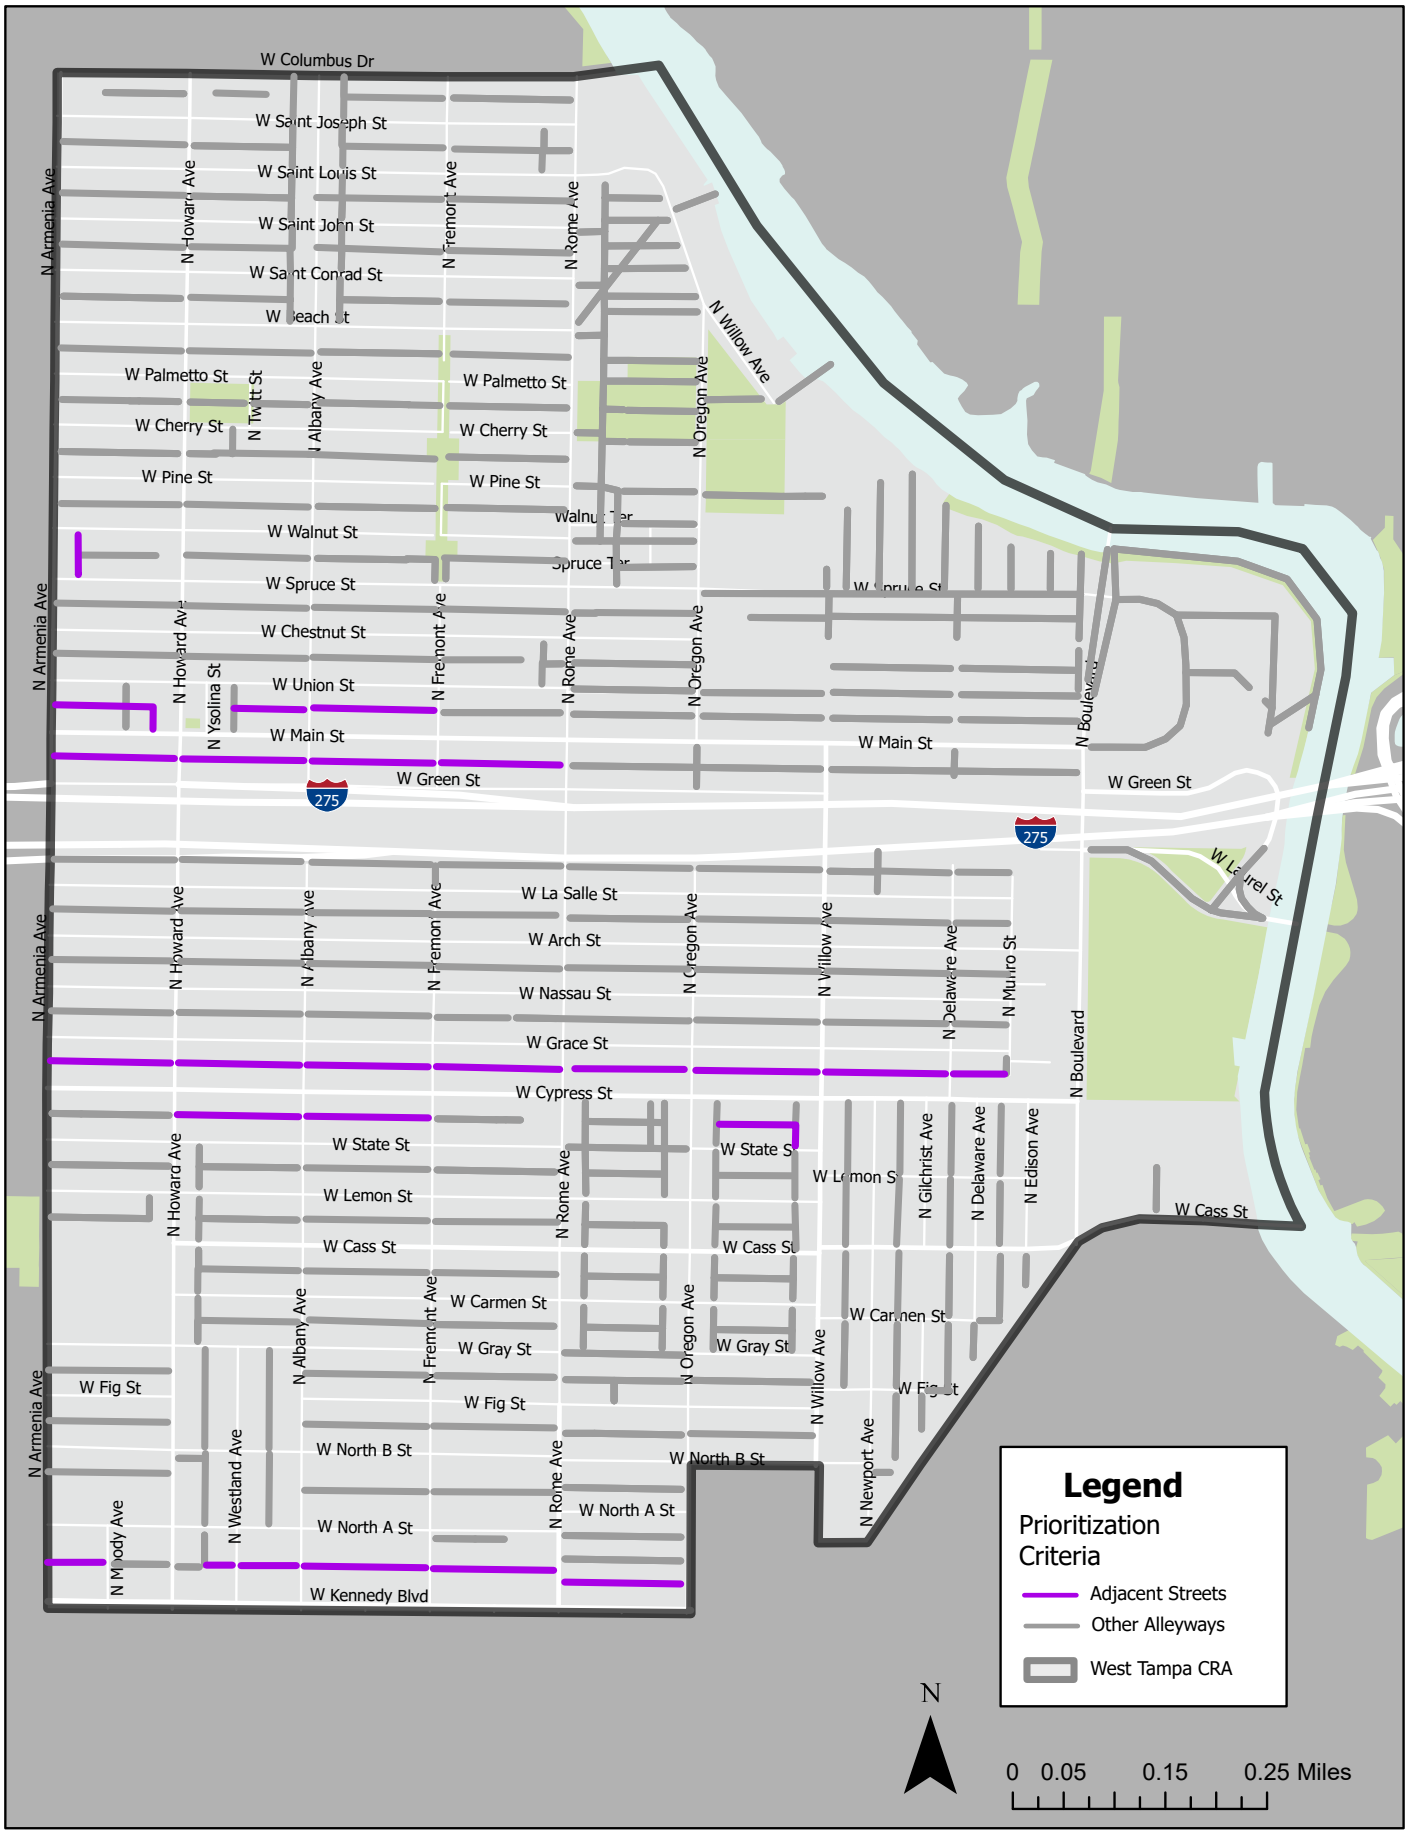
W Columbus Dr
W Saint Joseph St
W Saint Louis St
W Saint John St
W Saint Conrad St
W Palmetto St
W Cherry St
W Pine St
W Walnut St
W Spruce St
W Chestnut St
W Union St
W Main St
W Green St
W La Salle St
W Arch St
W Nassau St
W Grace St
W Cypress St
W State St
W Lemon St
W Cass St
W Carmen St
W Gray St
W Fig St
W North B St
W North A St
W Kennedy Blvd
N Armenia Ave
N Howard Ave
N Albany Ave
N Fremont Ave
N Rome Ave
N Oregon Ave
N Willow Ave
N Delaware Ave
N Gilchrist Ave
N Edison Ave
N Boulevard
N Westland Ave
N Newport Ave
275
Legend
Prioritization Criteria
Adjacent Streets
Other Alleyways
West Tampa CRA
N
0 0.05 0.15 0.25 Miles

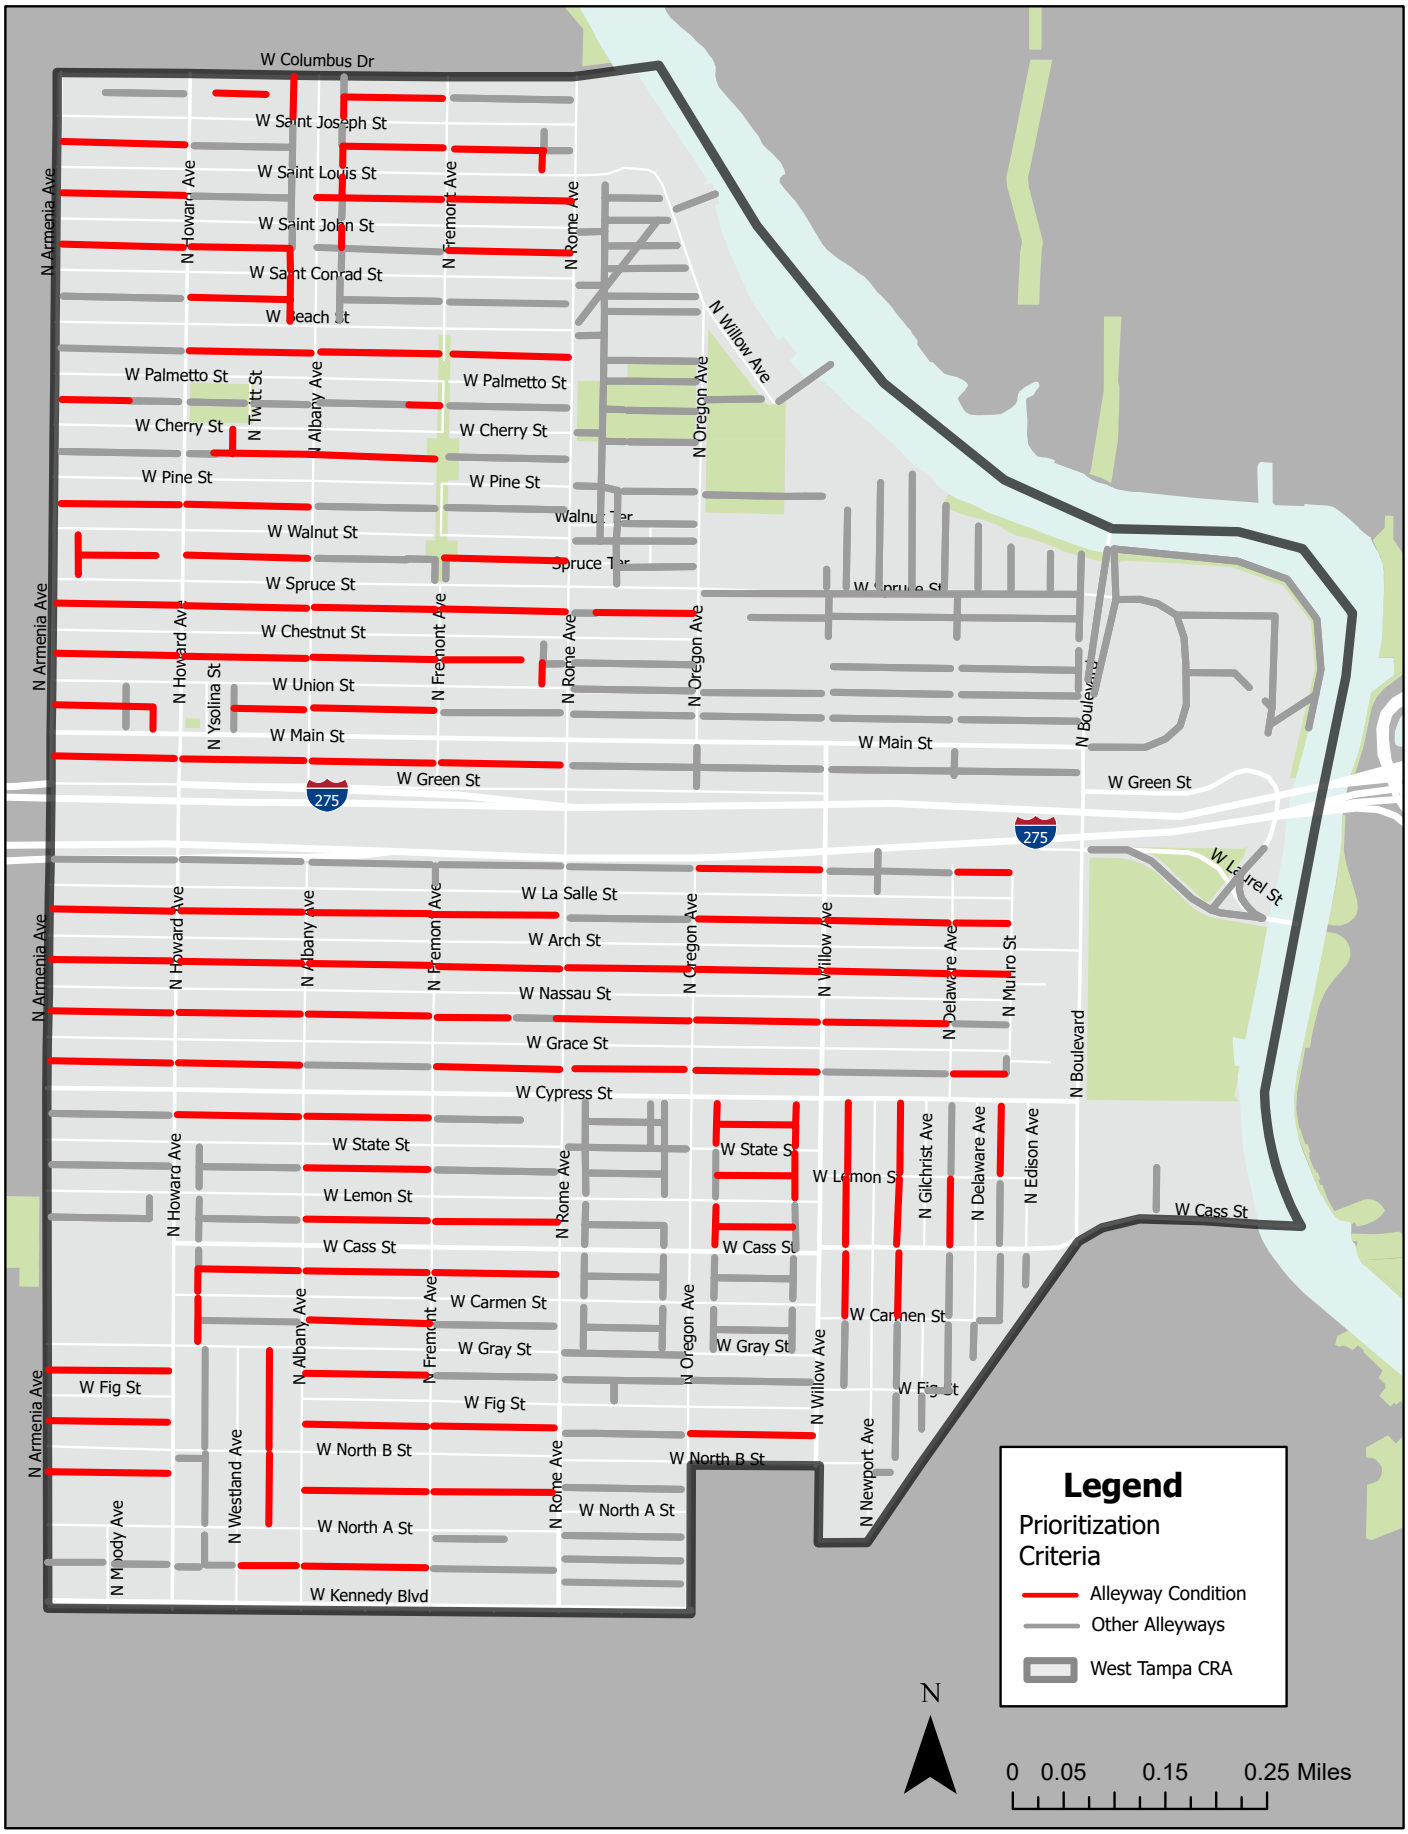
W Columbus Dr
W Saint Joseph St
W Saint Louis St
W Saint John St
W Saint Conrad St
W Beach St
W Palmetto St
W Cherry St
W Pine St
W Walnut St
W Spruce St
W Chestnut St
W Union St
W Main St
W Green St
W La Salle St
W Arch St
W Nassau St
W Grace St
W Cypress St
W State St
W Lemon St
W Cass St
W Carmen St
W Gray St
W Fig St
W North B St
W North A St
W Kennedy Blvd
N Armenia Ave
N Howard Ave
N Twiggs St
N Albany Ave
N Fremont Ave
N Rome Ave
N Oregon Ave
N Willow Ave
N Ysolina St
N Boulevard
N Delaware Ave
N Munro St
N Gilchrist Ave
N Edison Ave
N Westland Ave
N Moody Ave
N Newport Ave
W Laurel St
W Cass St
275
Legend
Prioritization Criteria
Alleyway Condition
Other Alleyways
West Tampa CRA
N
0 0.05 0.15 0.25 Miles

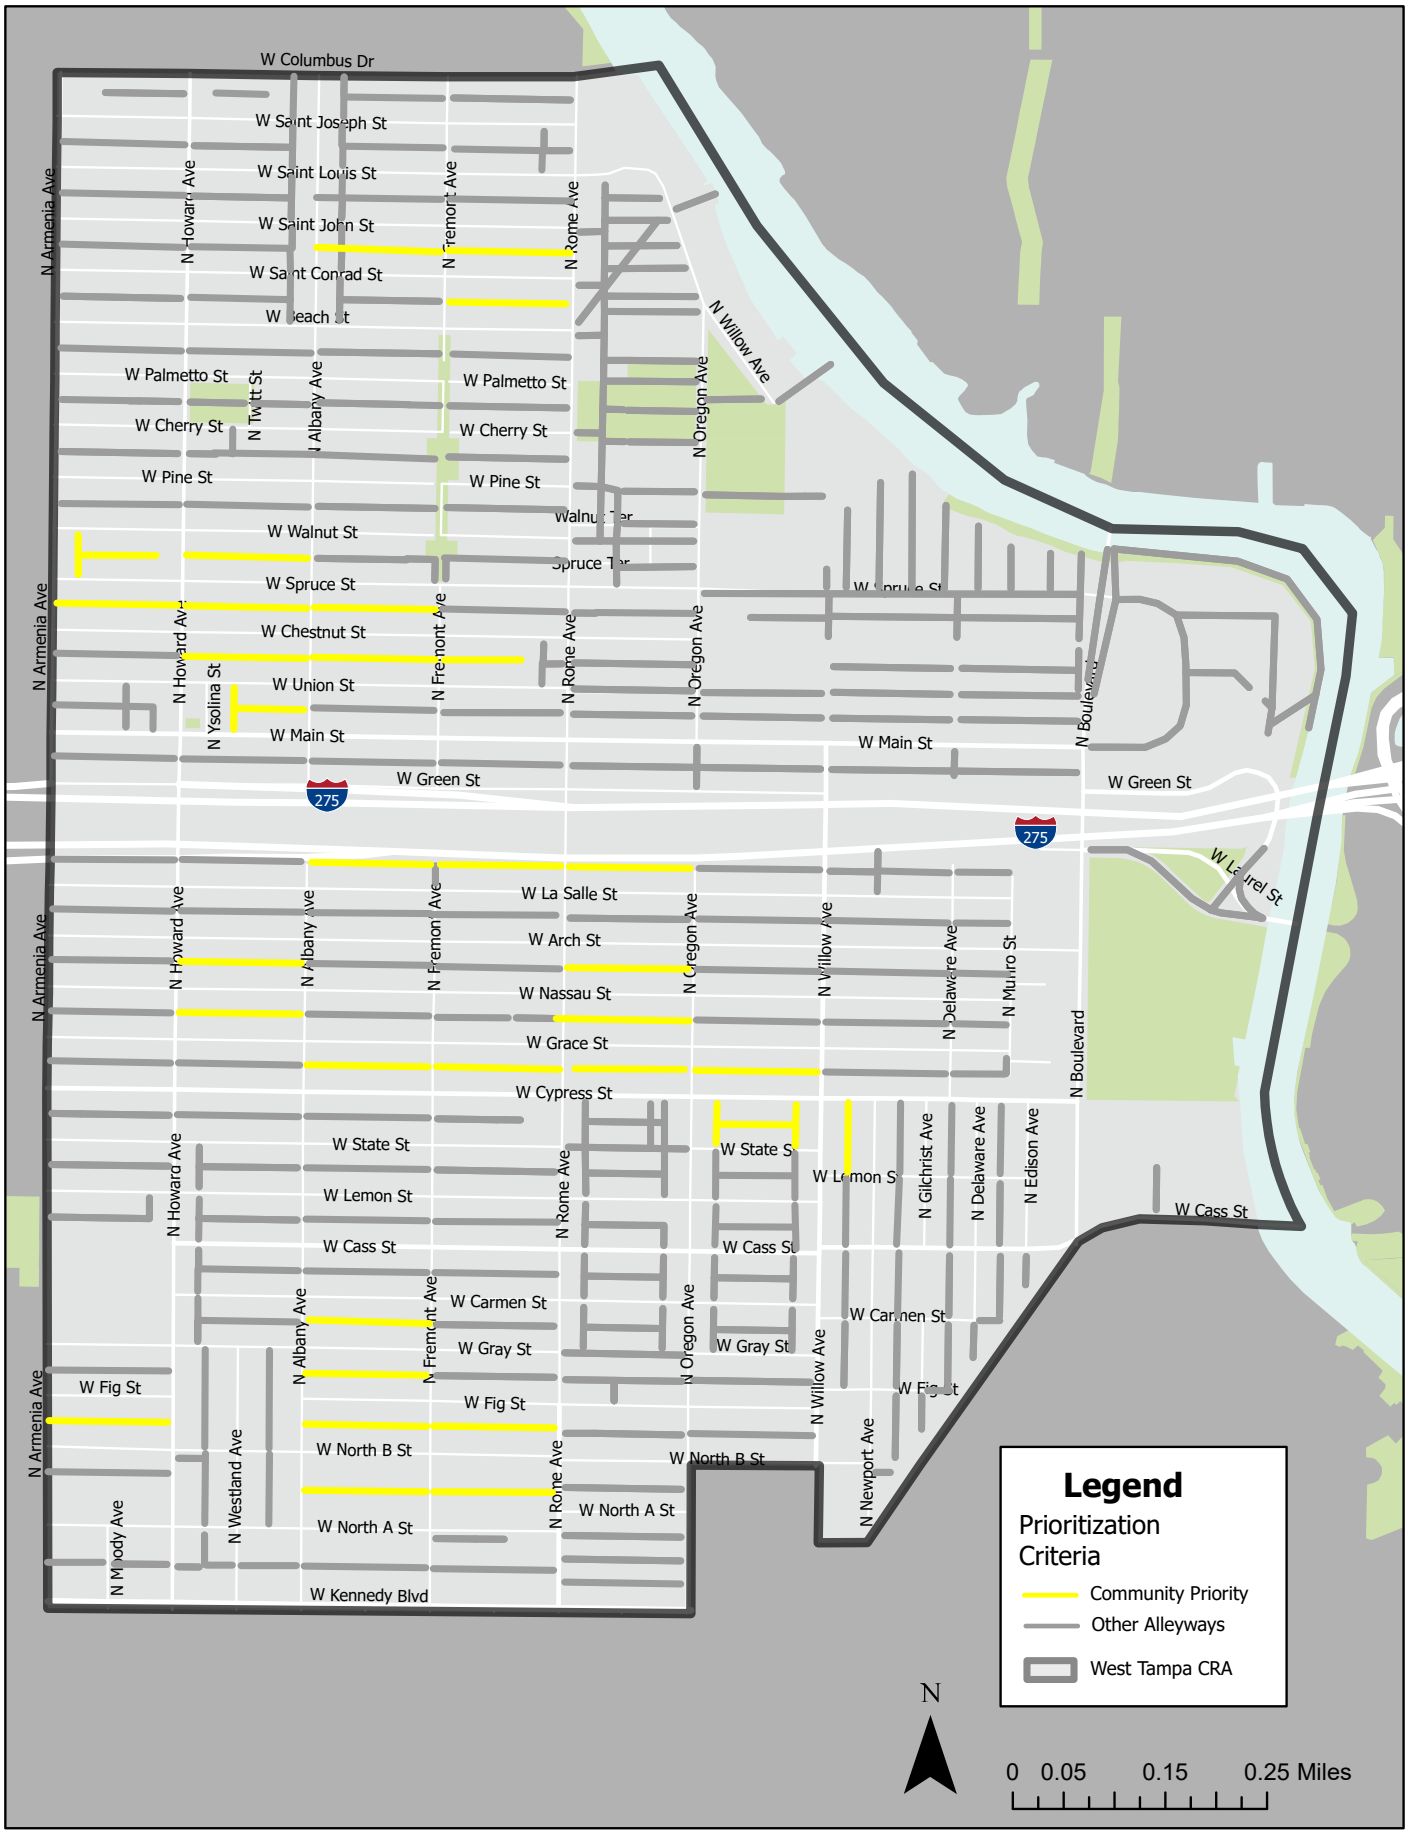
W Columbus Dr
W Saint Joseph St
W Saint Louis St
W Saint John St
W Saint Conrad St
W Palmetto St
W Cherry St
W Pine St
W Walnut St
W Spruce St
W Chestnut St
W Union St
W Main St
W Green St
W La Salle St
W Arch St
W Nassau St
W Grace St
W Cypress St
W State St
W Lemon St
W Cass St
W Carmen St
W Gray St
W Fig St
W North B St
W North A St
W Kennedy Blvd
N Armenia Ave
N Howard Ave
N Albany Ave
N Fremont Ave
N Rome Ave
N Oregon Ave
N Willow Ave
N Delaware Ave
N Edison Ave
N Gilchrist Ave
N Boulevard
N Westland Ave
N Newport Ave
275
Legend
Prioritization Criteria
Community Priority
Other Alleyways
West Tampa CRA
N
0 0.05 0.15 0.25 Miles

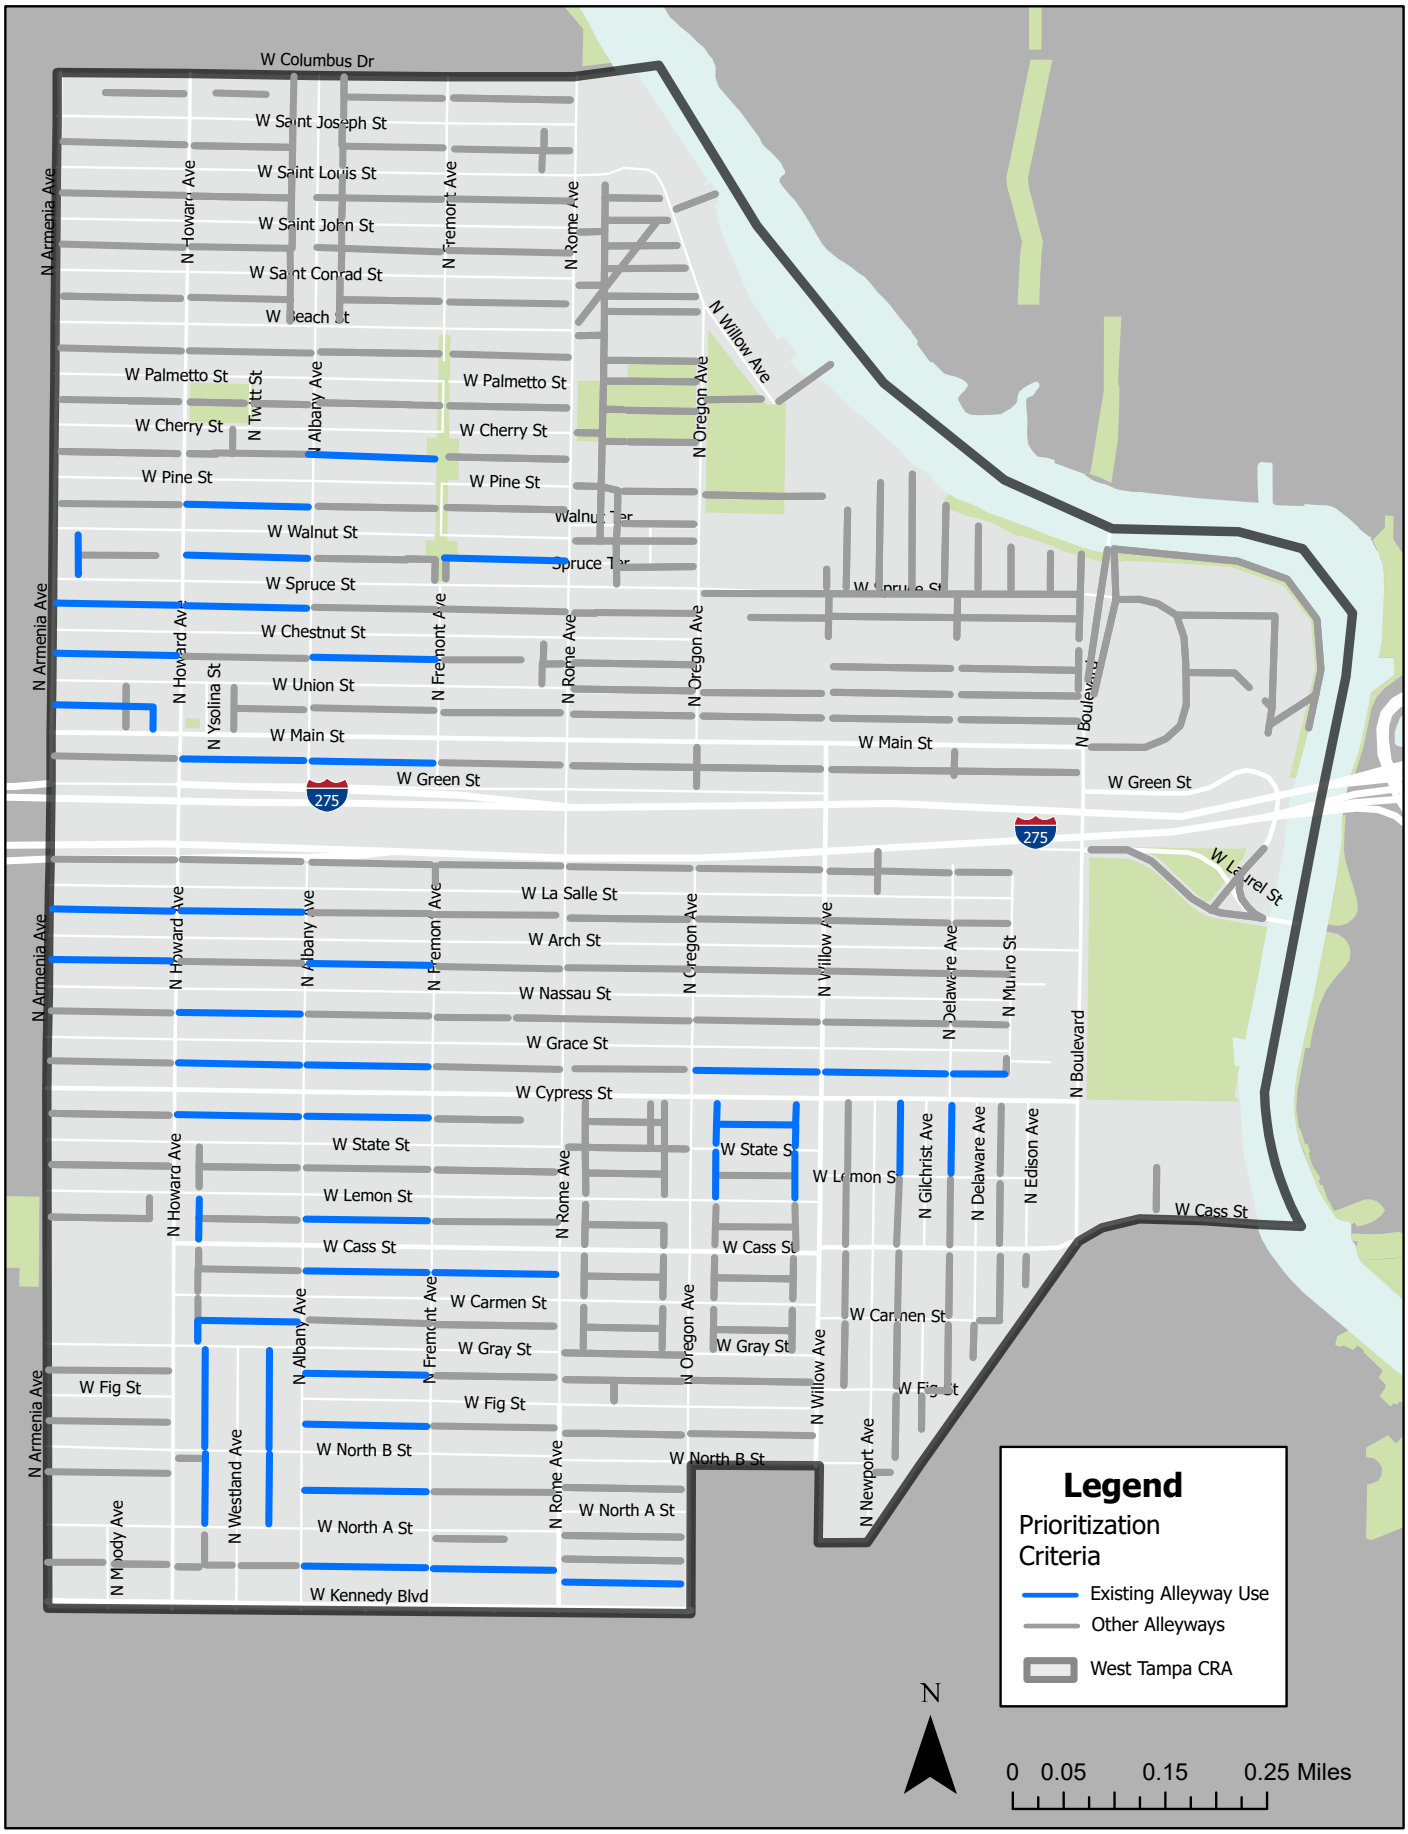
W Columbus Dr
W Saint Joseph St
W Saint Louis St
W Saint John St
W Saint Conrad St
W Palmetto St
W Cherry St
W Pine St
W Walnut St
W Spruce St
W Chestnut St
W Union St
W Main St
W Green St
W La Salle St
W Arch St
W Nassau St
W Grace St
W Cypress St
W State St
W Lemon St
W Cass St
W Carmen St
W Gray St
W Fig St
W North B St
W North A St
W Kennedy Blvd
N Armenia Ave
N Howard Ave
N Twiggs St
N Albany Ave
N Fremont Ave
N Rome Ave
N Oregon Ave
N Willow Ave
N Ysolina St
N Boulevard
N Delaware Ave
N Munro St
N Gilchrist Ave
N Edison Ave
N Westland Ave
N Moody Ave
N Newport Ave
W Laurel St
275
Legend
Prioritization Criteria
Existing Alleyway Use
Other Alleyways
West Tampa CRA
N
0 0.05 0.15 0.25 Miles

W Columbus Dr
W Saint Joseph St
W Saint Louis St
W Saint John St
W Saint Conrad St
W Palmetto St
W Cherry St
W Pine St
W Walnut St
W Spruce St
W Chestnut St
W Union St
W Main St
W Green St
W La Salle St
W Arch St
W Nassau St
W Grace St
W Cypress St
W State St
W Lemon St
W Cass St
W Carmen St
W Gray St
W Fig St
W North B St
W North A St
W Kennedy Blvd
N Armenia Ave
N Howard Ave
N Albany Ave
N Fremont Ave
N Rome Ave
N Oregon Ave
N Willow Ave
N Delaware Ave
N Munro St
N Boulevard
N Gilchrist Ave
N Edison Ave
N Newport Ave
N Westland Ave
N Moody Ave
N Twiggs St
N Ysolina St
275
Legend
Prioritization Criteria
Narrow Lots
Other Alleyways
West Tampa CRA
N
0 0.05 0.15 0.25 Miles

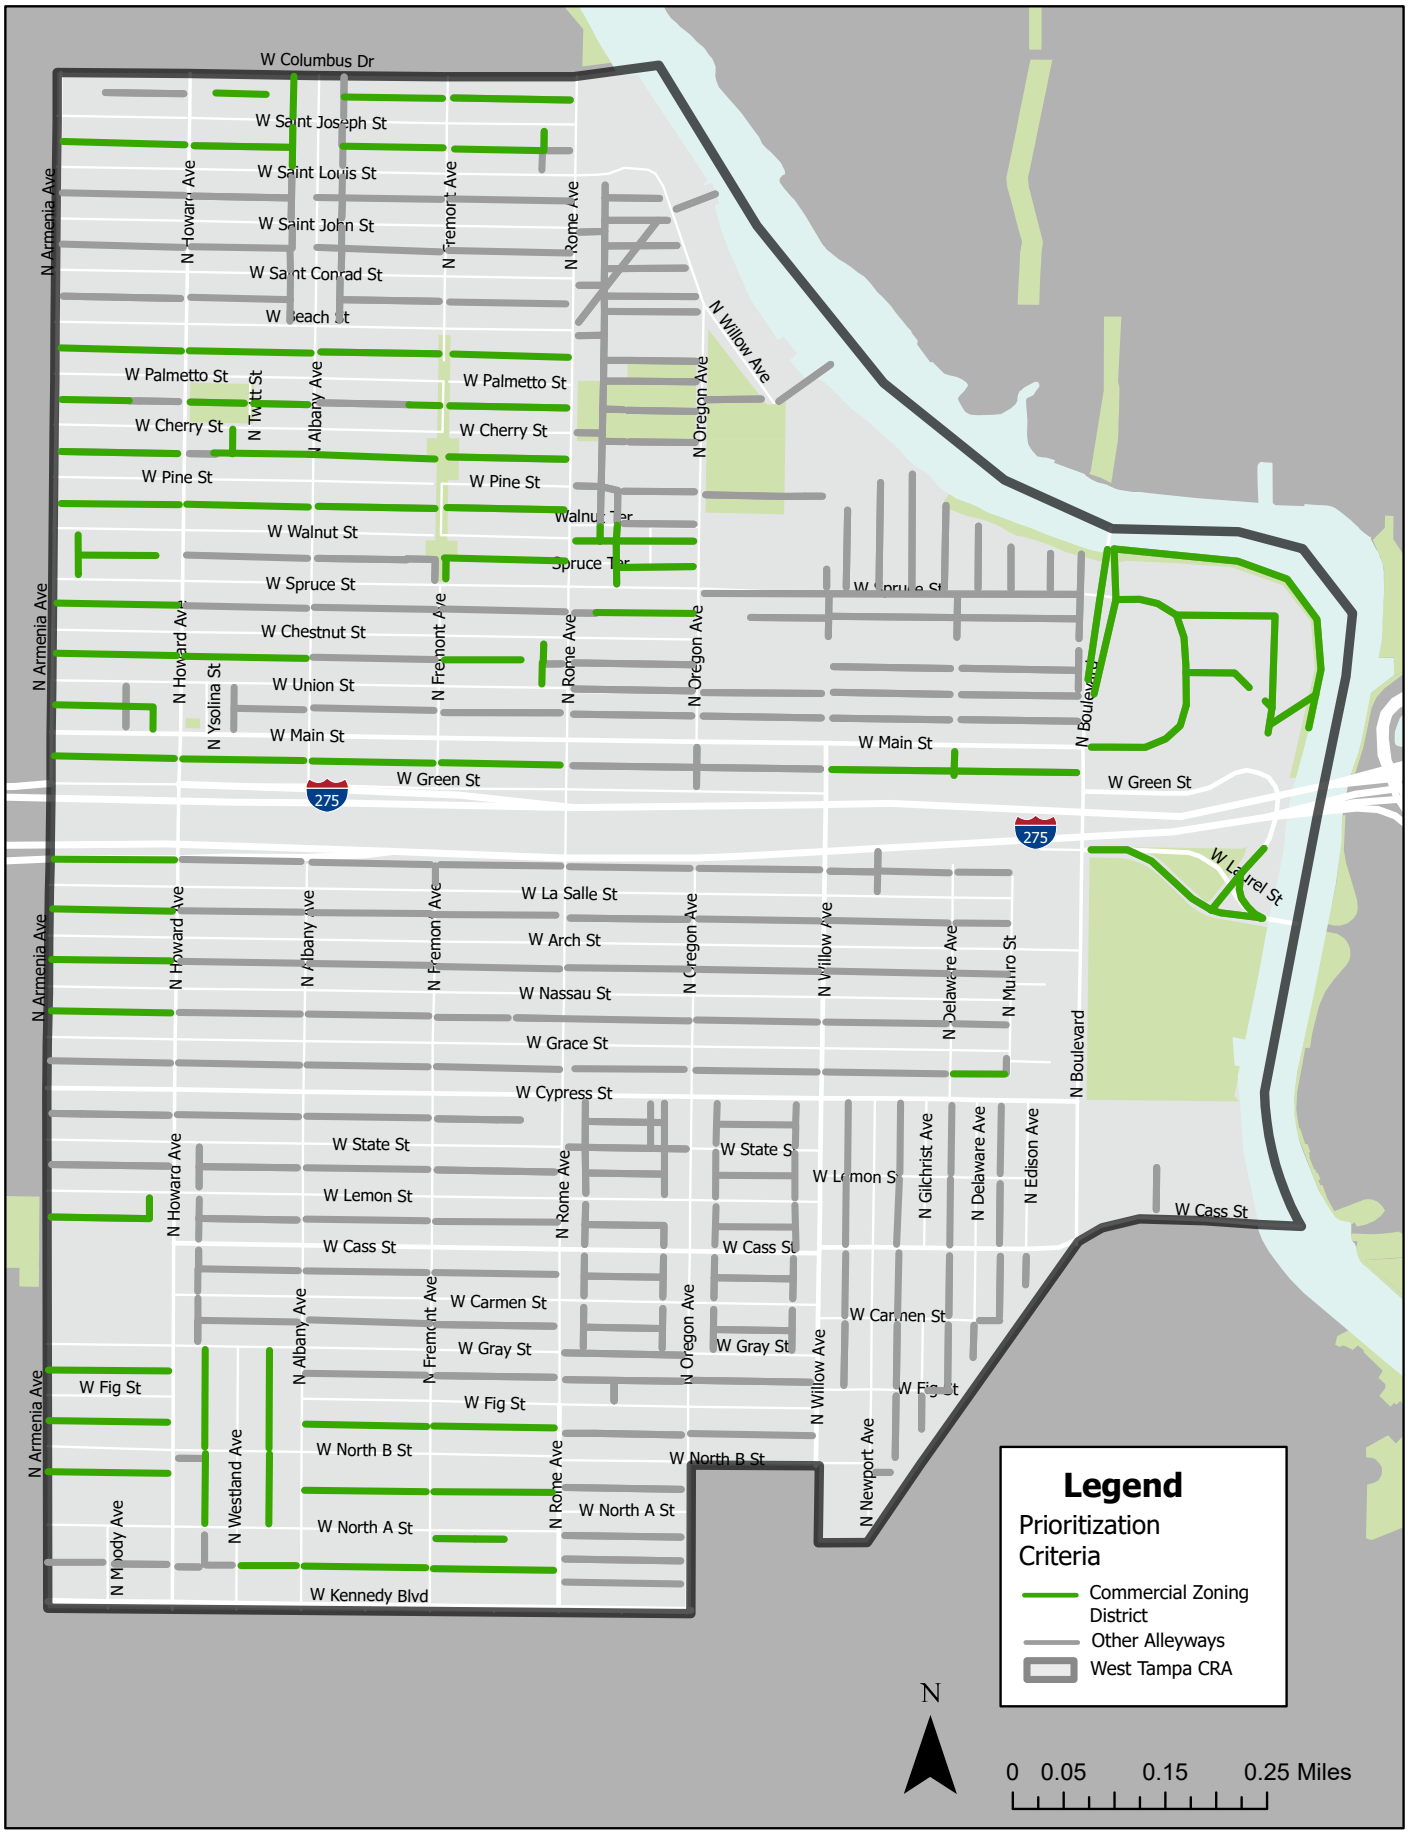
W Columbus Dr
W Saint Joseph St
W Saint Louis St
W Saint John St
W Saint Conrad St
W Beach St
W Palmetto St
W Cherry St
W Pine St
W Walnut St
W Spruce St
W Chestnut St
W Union St
W Main St
W Green St
W La Salle St
W Arch St
W Nassau St
W Grace St
W Cypress St
W State St
W Lemon St
W Cass St
W Carmen St
W Gray St
W Fig St
W North B St
W North A St
W Kennedy Blvd
N Armenia Ave
N Howard Ave
N Albany Ave
N Fremont Ave
N Rome Ave
N Oregon Ave
N Willow Ave
N Twiggs St
N Ysolina St
N Delaware Ave
N Munro St
N Boulevard
N Gilchrist Ave
N Edison Ave
N Westland Ave
N Moody Ave
N Newport Ave
W Laurel St
275
Legend
Prioritization Criteria
Commercial Zoning District
Other Alleyways
West Tampa CRA
N
0 0.05 0.15 0.25 Miles

APPENDIX C

FUNDING MATRIX

No.	Grant Name	Agency	Funding Max.	Required Match	Date Open	Date Due	Grant Period	Priorities	Types of Projects
1	**Promoting Resilient Operations for Transformative Efficient and Cost-saving Transportation (PROTECT)** *Complexity: High*	U.S. Department of Transportation (USDOT)	Min: $100,000	Implementation: 20% Planning: 0%	Spring 2024	Summer 2024	-	**Purpose:** To plan for and **strengthen surface transportation to be more resilient to natural hazards, including climate change, sea level rise, flooding, extreme weather events, and other natural disasters through formula and competitive discretionary grants.** **Types:** Planning, **Resilience Improvements,** Community Resilience and Evacuation Routes, and At-Risk Coastal Infrastructure Grants. **Eligibility:** All levels of government **Note:** Funds can only be used for the resilience portion of a project, e.g. if replacing a bridge includes raising the bridge due to sea level rise, only the costs associated with raising the bridge are eligible for reimbursement through the grant.	**Applicable Projects:** • Resilience planning, predesign, design, or the development of data tools to simulate transportation disruption scenarios, including vulnerability assessments. • Improve the ability of surface transportation assets towithstand one or more elements of a natural disaster. • Resilience improvements for evacuation routes, reduce risk of damage to an evacuation route, or ensure access orservice to critical destinations (e.g. hospitals, majoremployers, critical manufacturing facilities, ports, utilities, etc). • **Strengthen, stabilize, harden, elevate, relocate or otherwise enhance the resilience of highways and non-rail infrastructure, including bridges, roads, pedestrian walkways, and bicycle lanes, and associated infrastructure**
2	**Rebuilding American Infrastructure with Sustainability and Equity (RAISE)** *Complexity: High*	U.S. Department of Transportation (USDOT)	$25,000,000	0% if located in a HDC or APP. Otherwise 20%	Fall 2024	January 13, 2024	-	Projects that will **improve safety; environmental sustainability; quality of life; mobility and community connectivity;** economic competitiveness and opportunity including tourism; state of good repair; partnership and collaboration; and innovation Invest in surface transportation that will have a significant local or regional impact; and Support projects that are consistent with the Department's strategic goals: improve safety, economic strength and global competitiveness, equity, and climate and sustainability.	**Applicable Projects:** • Highway or bridge projects eligible under title 23, United States Code• Public transportation projects eligible under chapter 53 of title 49, United States Code • Passenger and freight rail transportation projects eligible under title 49 • Port infrastructure investments (including inland port infrastructure and land ports of entry) • The surface transportation components of an airport project eligible for assistance under part B of subtitle VII of title 49, United States Code • Intermodal projects whose components are otherwise an eligible project type • Projects to replace or rehabilitate a culvert or prevent stormwater runoff for the purpose of improving habitat for aquatic species while advancing the goals of the RAISE program • Projects investing in surface transportation facilities that are located on Tribal land and for which title or maintenance responsibility is vested in the Federal Government
3	**Safe Streets and Road for All (SS4A)** *Complexity: Medium*	U.S. Department of Transportation (USDOT)	$30,000,000	20%	February 2024	Planning and Demonstration Grants: April 4, 2024; May 16, 2024; August 29, 2024 Implementation Grant: May 16 2024	-	Promote safety to prevent death and serious injuries on public roadways: • Employ low-cost, high-impact strategies that can improve safety over a wide geographic area • Ensure equitable investment in the safety needs of underserved communities, which includes both underserved urban and rural communities • Incorporate evidence-based projects and strategies and adopt innovative technologies and strategies • Demonstrate engagement with a variety of public and private stakeholders; and Align with the Department's mission and Strategic Goals such as safety; climate change and sustainability; equity and Justice40; and workforce development, job quality, and wealth creation.	For Implementation Grants, activities must include element (C) "carrying out projects and strategies identified in an Action Plan," and may include element (B) "conducting planning, design, and development activities for projects and strategies identified in an Action Plan" and/or element (A) "supplemental action plan activities in support of an existing Action Plan." Projects and strategies identified in element (C) must be either infrastructure, behavioral, or operational activities identified in the Action Plan, and must be directly related to addressing the safety problem(s) identified in the application and Action Plan. Examples of eligible Implementation Grant activities are listed on the SS4A website located at www.transportation.gov/SS4A.

No.	Grant Name	Agency	Funding Max.	Required Match	Date Open	Date Due	Grant Period	Priorities	Types of Projects
4	**Hazard Mitigation Grant Program (HMGP)** *Complexity: High*	Federal Emergency Managements Association (FEMA)	-	25%	TBD	Must submit Application within 12 months of the date of the presidential major disaster declaration	-	Develop hazard mitigation plans and rebuild in a way that reduces, or mitigates, future disaster losses in their communities	• Planning & Enforcement • Developing and adopting hazard mitigation plans, which are required for state, local, tribal and territorial governments to receive funding for their hazard mitigation projects. • Acquisition of hazard prone homes and businesses which enable owners to relocate to safer areas (acquisition). • Post-disaster code enforcement. • Flood Protection: Protecting homes and businesses with permanent barriers to prevent floodwater from entering (levees, floodwalls, floodproofing). • Elevating structures above known flood levels to prevent and reduce losses (elevation).Reconstructing a damaged dwelling on an elevated foundation to prevent and reduce future flood losses. • **Drainage improvement projects to reduce flooding (flood risk reduction projects).** • Retrofitting: Structural retrofits to make a building more resistant to floods, earthquakes, wind, wildfire and other natural hazards. • Retrofits to utilities and other infrastructure to enhance resistance to natural hazards (utility retrofits). • Construction: Construction of safe rooms for both communities and individual residences in areas prone to hurricane and tornado activity. • Slope stabilization projects to prevent and reduce losses to structures.
5	**Building Resilient Infrastructure and Communities (BRIC)** *Complexity: High*	Federal Emergency Management Agency (FEMA) via Florida Division of Emergency Management (FDEM)	$50,000,000	25% *30% in Florida	Summer 2024	Fall 2024	36 Months	**Project must be included on County LocalMitigation Strategy (LMS)** **Purpose:** to increase resilience and public safety;reduce injuries and loss of life; and reduce damage and destruction to property, critical services, facilities, and infrastructure from natural hazards **Eligibility:** local governments (applies as Subapplicant to FDEM)	**Applicable Projects:** • **Nature-based solutions** • Mitigation reconstruction • Structure elevation • Dry floodproofing • **Flood risk reduction** • Structural and non-structural retrofitting of existing buildings and facilities
6	**Flood Mitigation Assistance (FMA)** *Complexity: High*	Federal Emergency Management Agency (FEMA) via Florida Division of Emergency Management (FDEM)	$50,000,000	25% *30% in Florida	Summer 2024	Fall 2024	36 Months	**Project must be included on County LocalMitigation Strategy (LMS)** **Purpose:** to increase resilience and public safety;reduce injuries and loss of life; and reduce damage and destruction to property, critical services, facilities, and infrastructure from natural hazards **Eligibility:** local governments (applies as Subapplicant to FDEM)	**Applicable Projects:** • **Nature-based solutions** • Mitigation reconstruction • Structure elevation • Dry floodproofing • **Flood risk reduction** • Structural and non-structural retrofitting of existing buildings and facilities
7	**Transportation Alternatives Set-Aside Program** *Complexity: Low*	Florida Department of Transportation (FDOT)	$3M allocated to district	20%	TBD	TBD	-	**Purpose:** to fund a variety of smaller-scale transportation projects and activities that expand and integrate accessible nonmotorized travel choices and make them safer **Eligibility:** local governments	**Applicable Projects:** • **Construction of pedestrian and bicycle facilities** • Construction of infrastructure-related projects/ systems to provide safe routes for non-drivers • Construction of turnouts and overlooks • Recreational trails • **Environmental mitigation activities**

No.	Grant Name	Agency	Funding Max.	Required Match	Date Open	Date Due	Grant Period	Priorities	Types of Projects
8	**People for Bikes Grants** *Complexity: Low*	PeopleforBikes	$10,000	50%	Fall 2024	Fall 2024	-	**Purpose:** to support a specific project or program;does not grant funds for general operating costs. **Eligibility:** city or county agencies	**Applicable Projects:** • Bike paths, lanes, trails and bridges • Mountain bike facilities • Bike parks and pump tracks • End-of-trip facilities such as bike racks, bike parking, bike repair stations and bike storage
9	**AARP Community Challenge Grants, Flagship Grant** *Complexity: Low*	AARP	$50,000	N/A	Spring 2025	Spring 2025	-	**Purpose:** to provide small grants to fund quick action projects that can help communities become more livable for people of all ages (particularly ages 50+)	**Applicable Projects:** • Creating vibrant public places • Transportation and mobility options that increase connectivity, walkability, bikeability, and access to public and private transit • Support community resilience through investments that improve disaster management, preparedness and mitigation for residents
10	**Grants for Arts Projects** *Complexity: Medium*	National Endowment for the Arts	$100,000	50%	Summer 2024	Summer 2024	-	Through project-based funding, the program supports public engagement with, and access to, various forms of art across the nation, the creation of art, learning in the arts at all stages of life, and the integration of the arts into the fabric of community life. Projects are funded in specific disciplines: Artist Communities, Arts Education, Dance, **Design,** Folk & Traditional Arts, Literary Arts, Local Arts Agencies, Media Arts, Museums, Music, Musical Theater, Opera, Presenting & Multidisciplinary Arts, Theater, and **Visual Arts.**	**Applicable Projects:** • Under the **Visual Arts Discipline,** project types include **commissions or public art** and innovative uses of technology among others. • Under the **Design Discipline,** the NEA supports **design projects that have a public benefit.**
11	**Our Town** *Complexity: Medium*	National Endowment for the Arts	$25,000 - $150,000	50%	Summer 2024	Summer 2024	-	Our Town is the NEA's creative placemaking grants program. Through project-based funding, the program supports activities that integrate arts, culture, and design into local efforts that strengthen communities. Our Town projects advance local economic, physical, or social outcomes in communities, ultimately laying the groundwork for systems change and centering equity. These projects require a partnership between a nonprofit organization and a local government entity, with one of the partners being a cultural organization. Must partner with a cultural (arts or design) organization.	**Applicable Projects:** • Bring new attention to or elevate key community assets and issues, voices of residents, local history, or cultural infrastructure. • Inject new or additional energy, resources, activity, people, or enthusiasm into a place, community issue, or local economy. • Envision new possibilities for a community or place—a new future, a way of overcoming a challenge, or approaching problem-solving. • Connect communities, people, places, and economic opportunity via physical spaces or new relationships.